



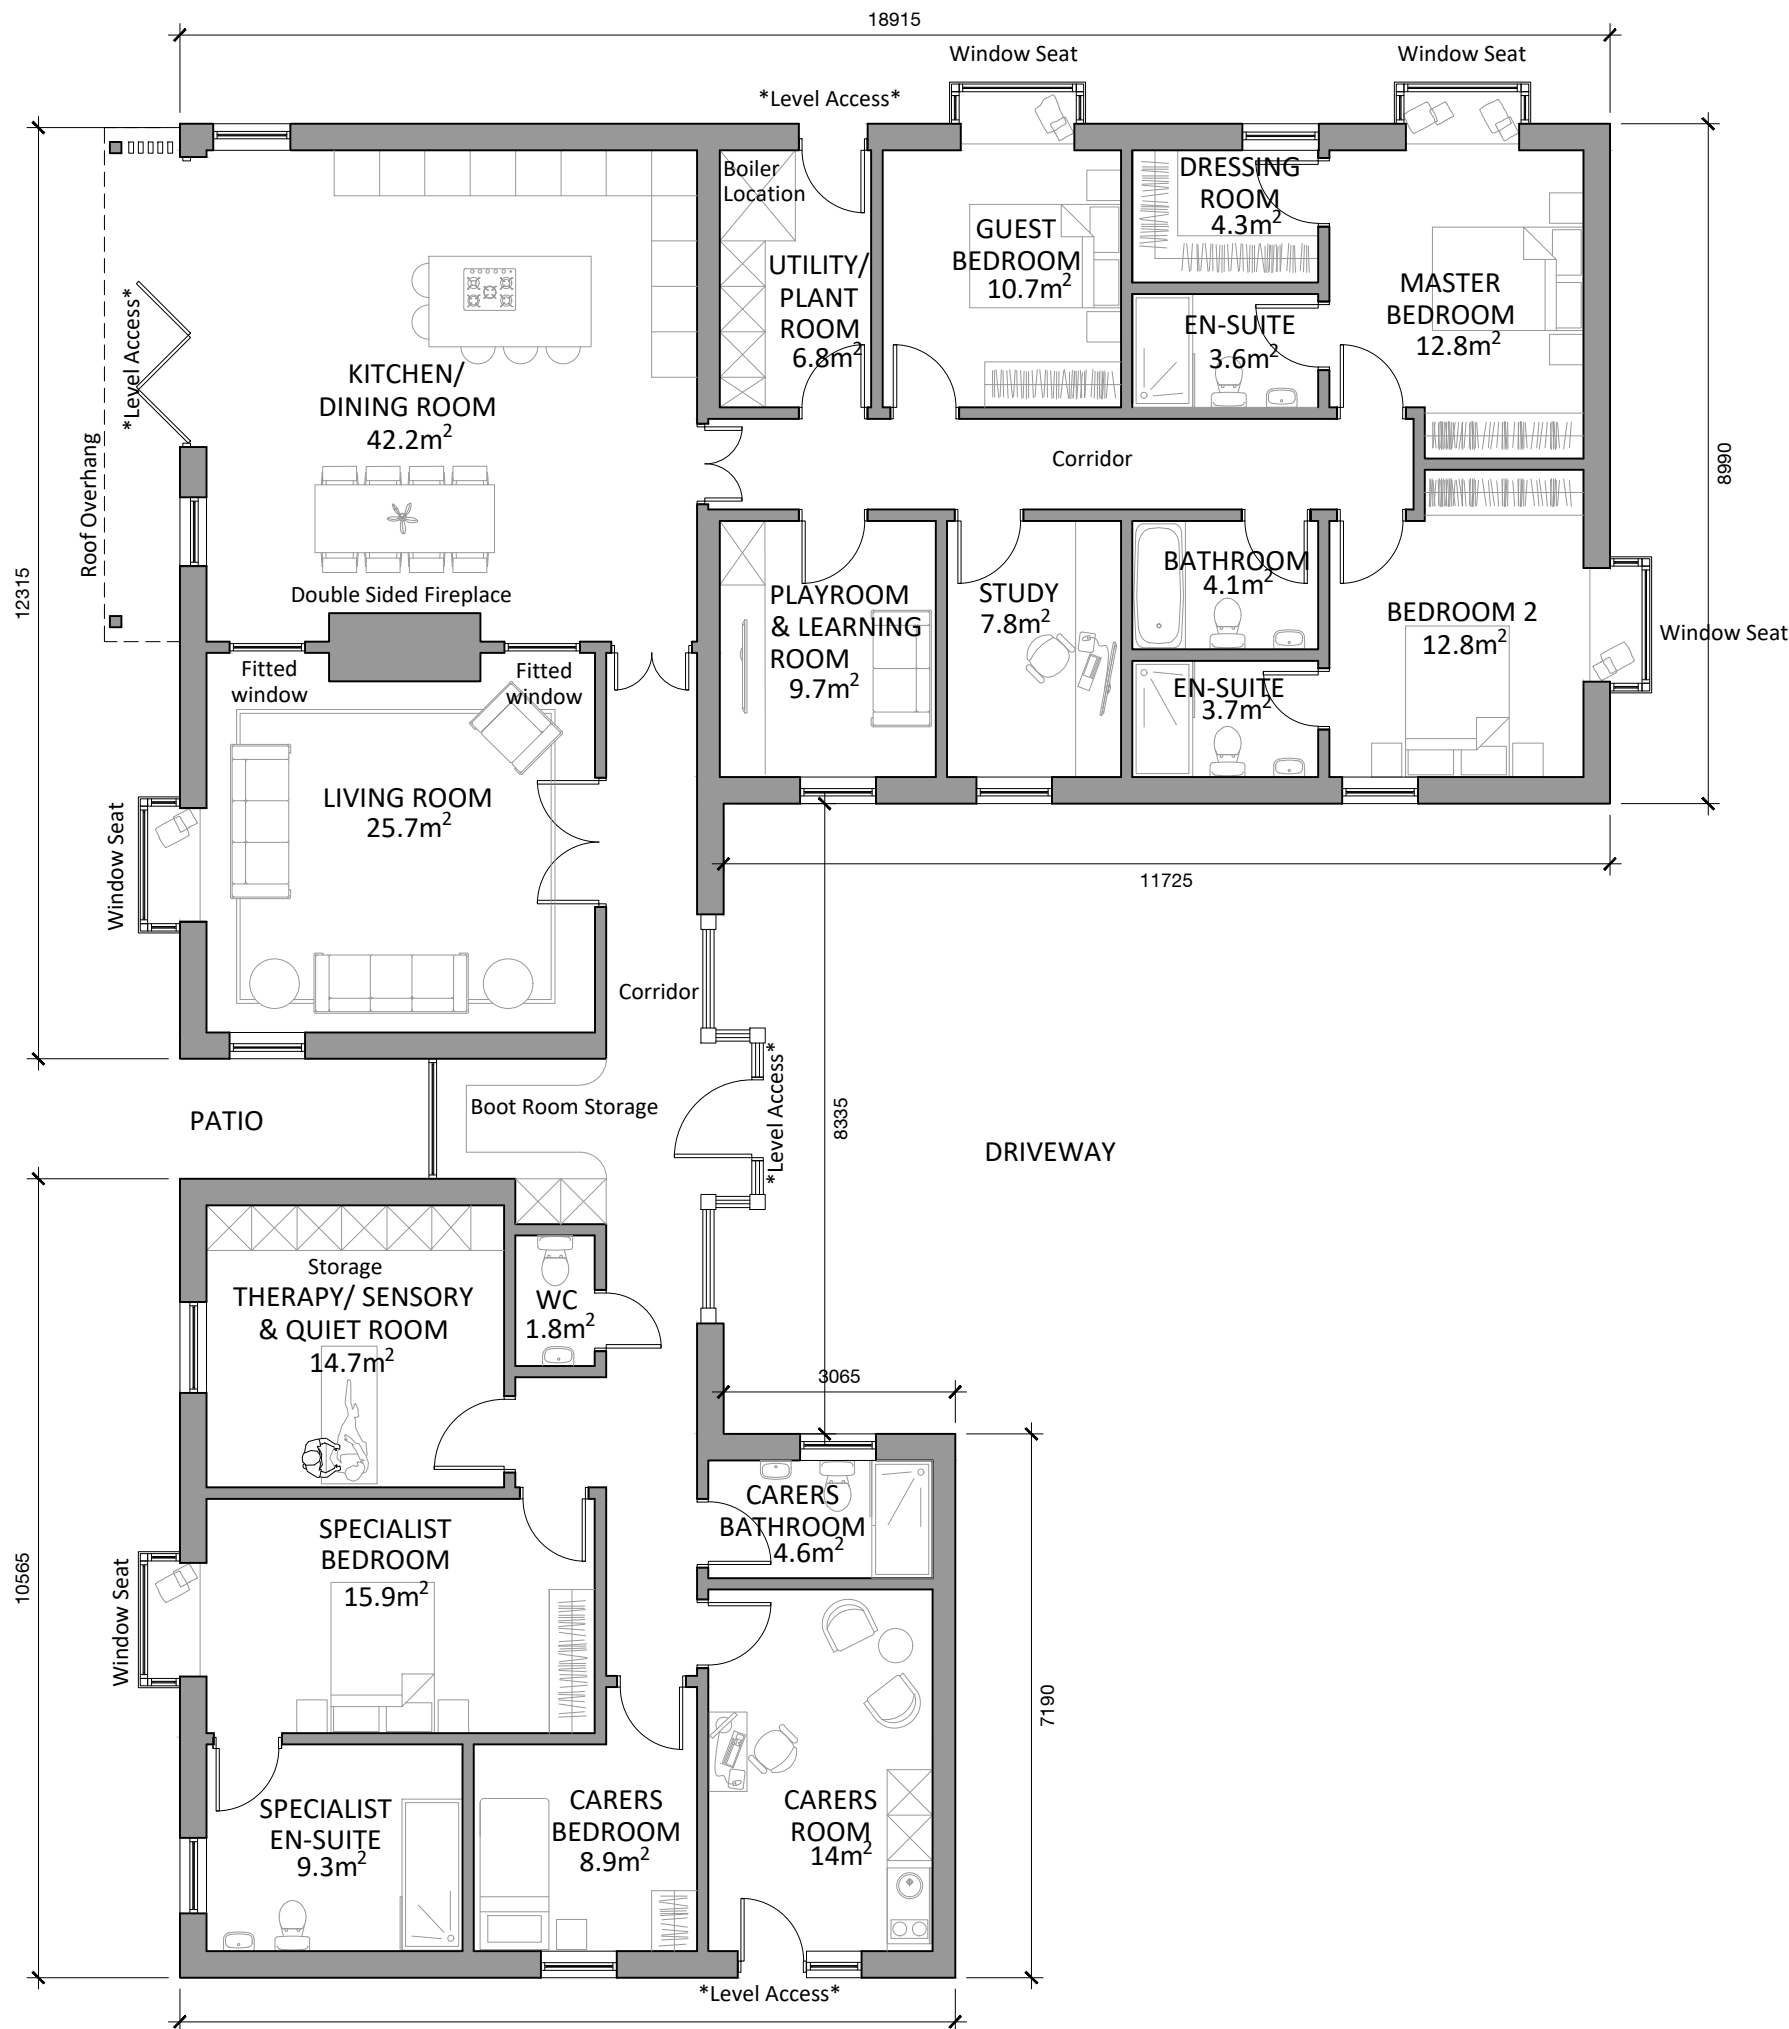

PROPOSED GROUND FLOOR PLAN
Scale 1:100

 

A Plan updated to reduce floor area to accom. 26.09.22 EI
planning officers comments

Status **PLANNING**

Project
Newfold Farm, Sytch Road, Brown Edge,
Stoke-on-Trent, ST6 8QX

Client
Mr and Mrs Guest

Drawing
Proposed Floor Plan

Project No	Drawing Number	Revision
AR-0700	PL-201	A

Date	Scale (A3 Sheet)	Checked	Drawn
27.05.22	1:100	ALH	EI



France + Associates
83 Fitzwilliam Street
Huddersfield
HD1 5LG

t: 01484 960 560
e: admin@franceandassociates.co.uk
www.franceandassociates.co.uk