


PROPOSED SOUTH ELEVATION 2
Scale 1:100




PROPOSED SOUTH ELEVATION 1
Scale 1:100

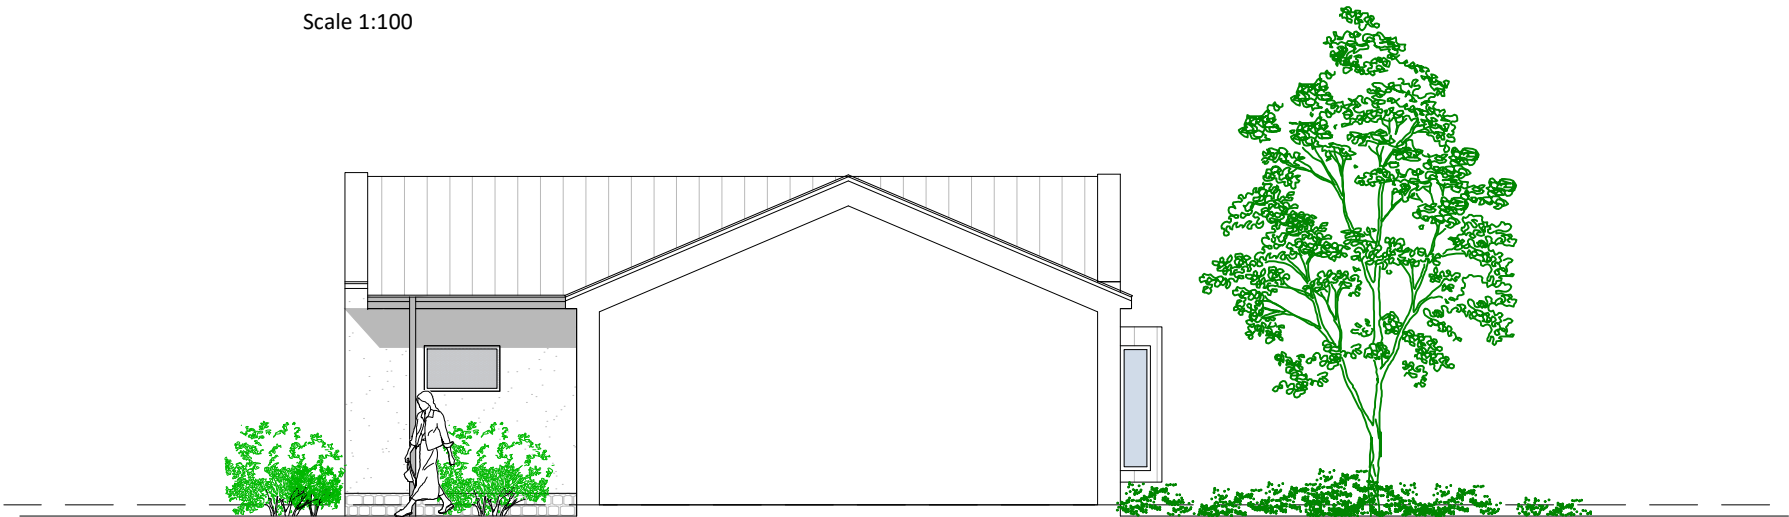

PROPOSED NORTH ELEVATION 2
Scale 1:100

MATERIALS KEY	
	Tumbled stone walling in 150mm and 200mm courses
	Through colour render
	Slate or Similar
	Slate cladding to bay windows
	Cast Stone quoins, and copings
	Cast stone cills and heads
	Aluminium rainwater goods
	Black aluminium framed windows, colour: RAL 9005

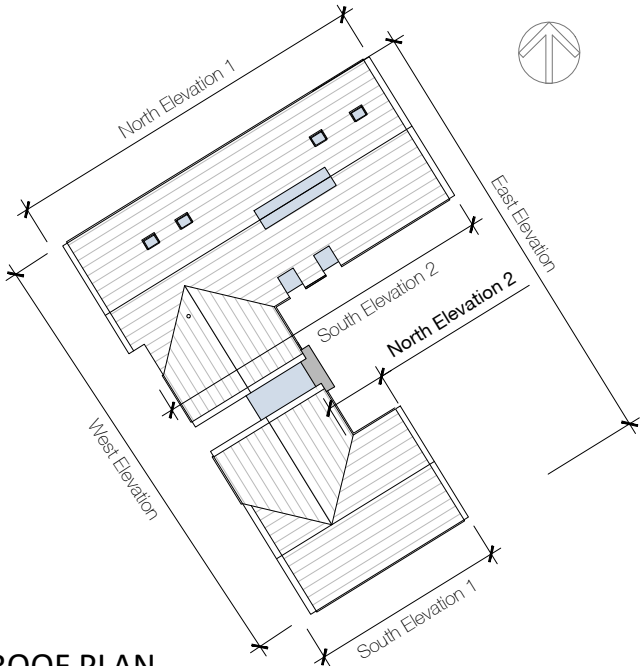

ROOF PLAN
(Not to Scale)

A	Amendments to suit planning comments	26.09.22	EI
B	Amendments to suit planning comments	07.10.22	EI

Status **Planning**

Project
Newfold Farm, Sytch Road, Brown Edge, Stoke-on-Trent, ST6 8QX

Client
Mr and Mrs Guest

Drawing
Proposed Elevations - Sheet 2 of 2

Project No	Drawing Number	Revision
AR-0700	PL-203	B

Date	Scale (A3 Sheet)	Checked	Drawn
27.05.22	1:100	ALH	EI

France + Associates
83 Fitzwilliam Street
Huddersfield
HD1 5LG

t: 01484 960 560
e: admin@franceandassociates.co.uk
www.franceandassociates.co.uk

