



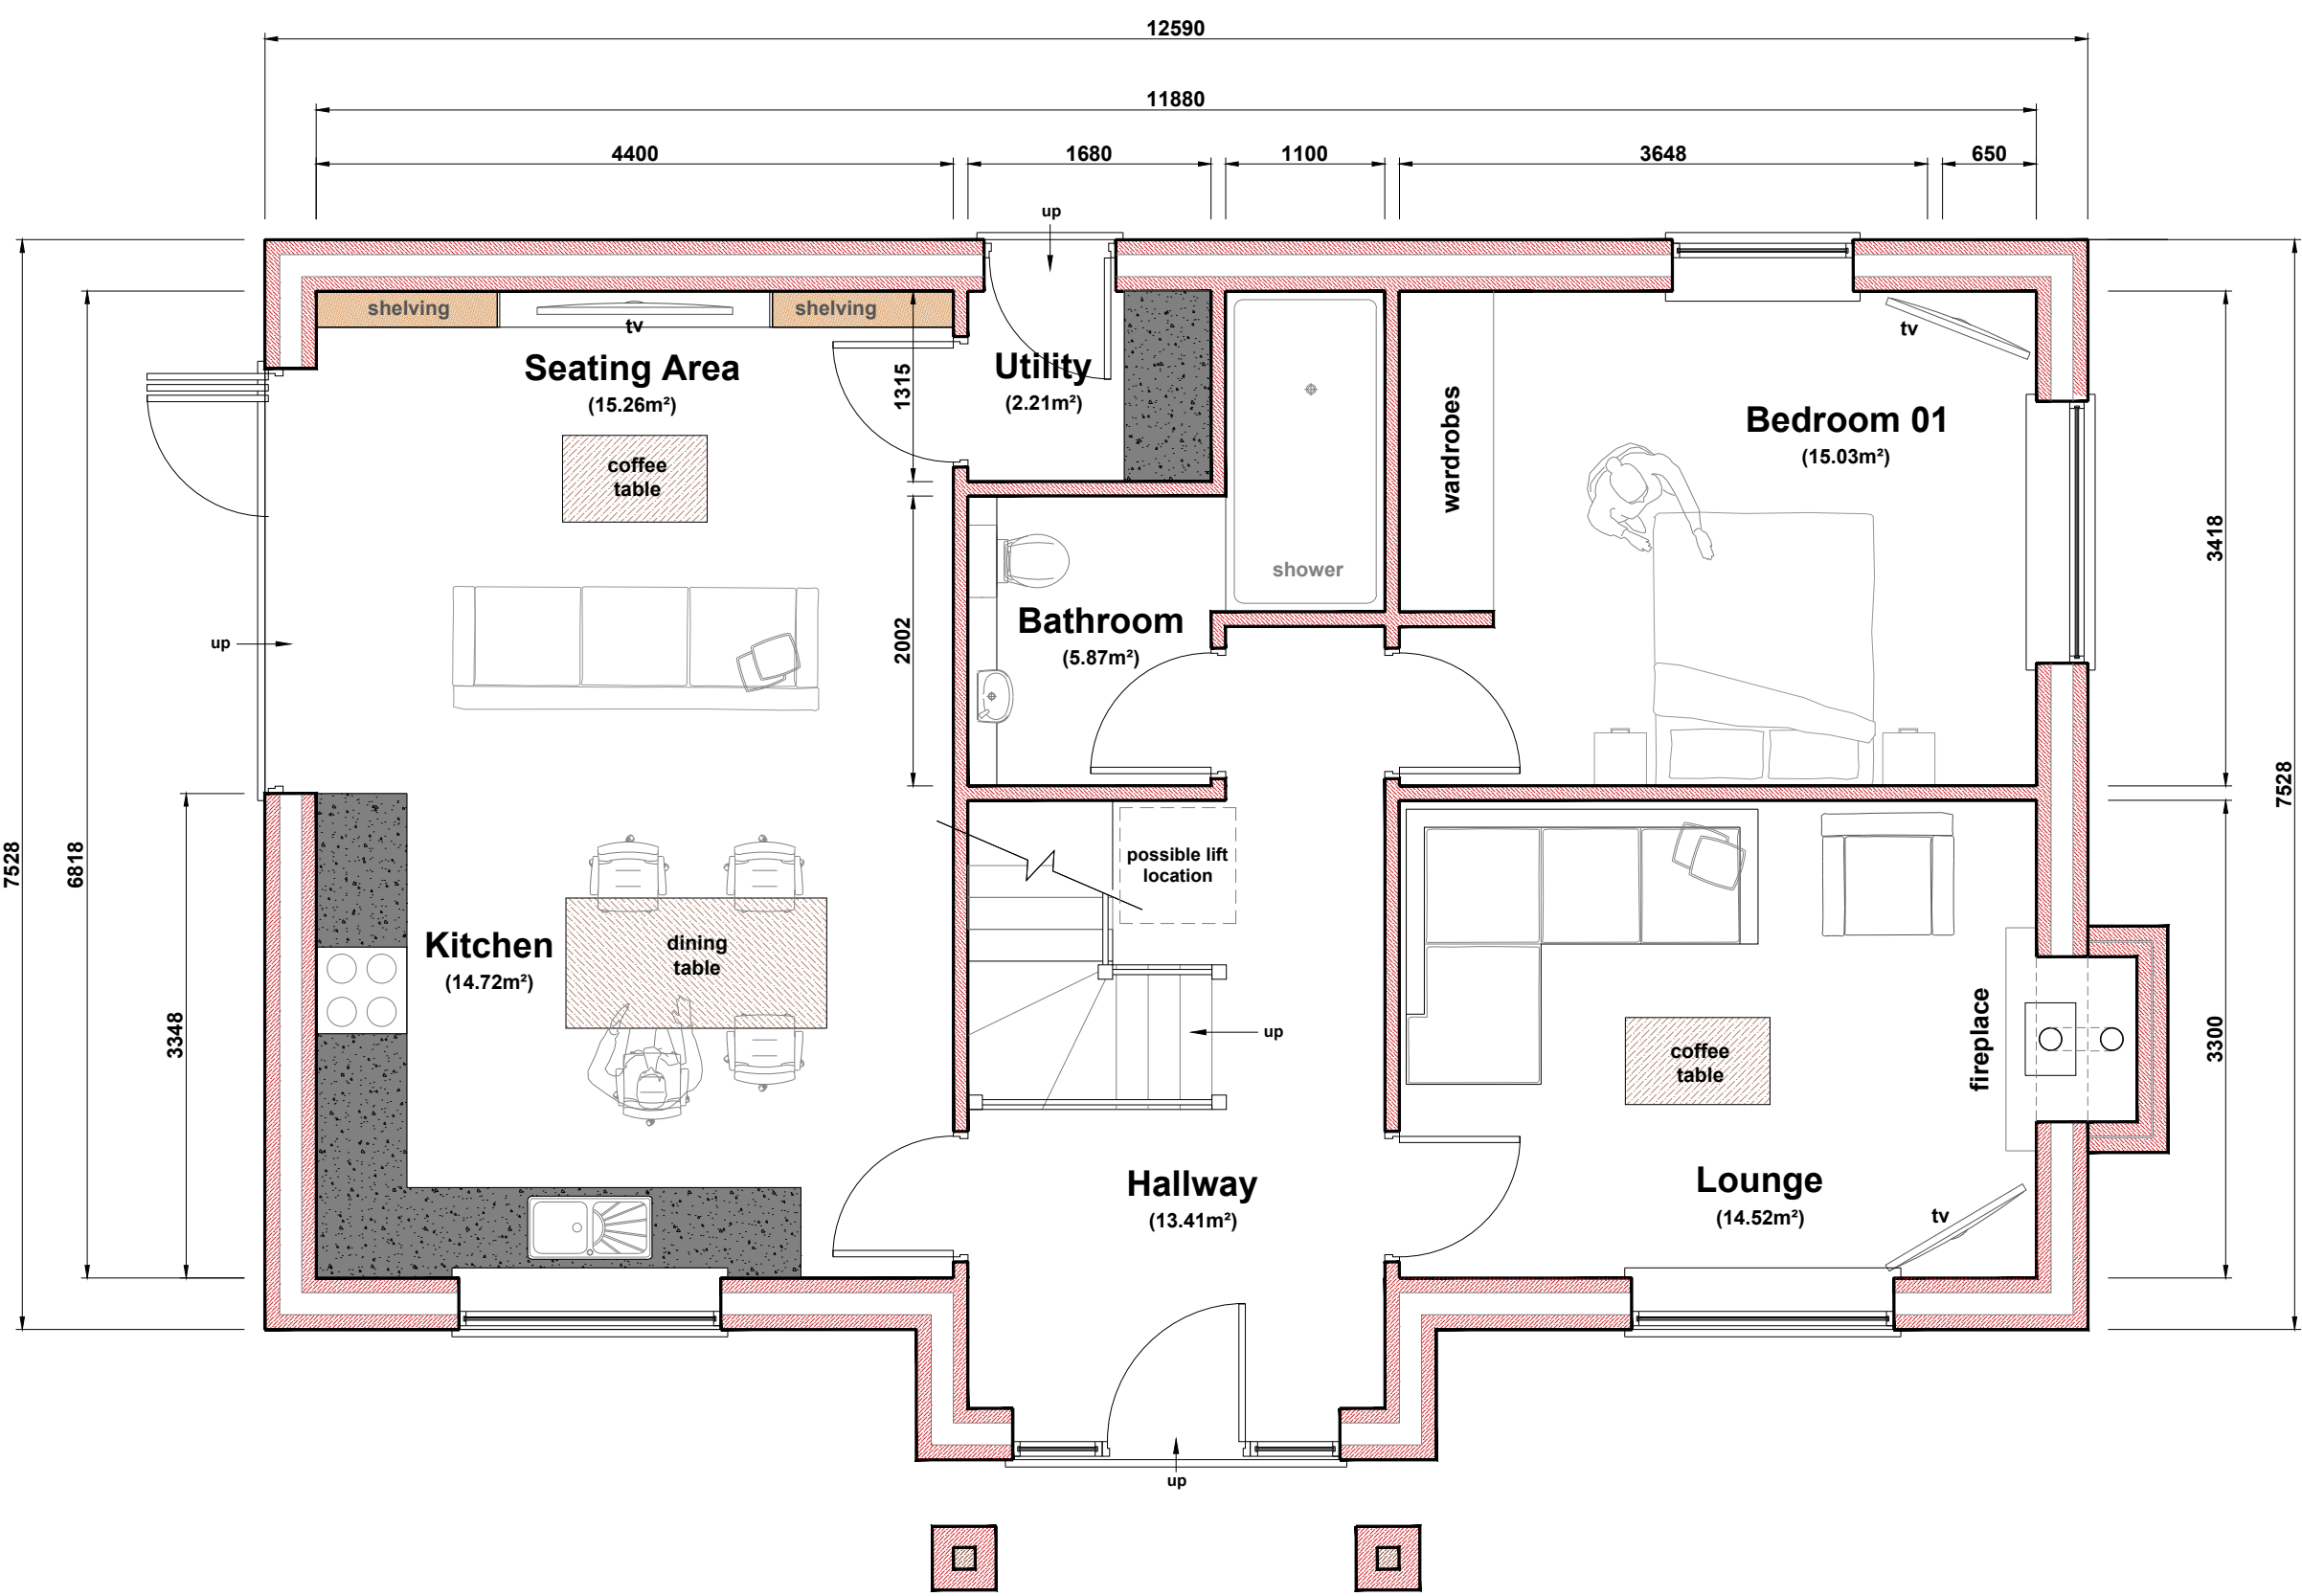

GROUND FLOOR PLAN
(as proposed)

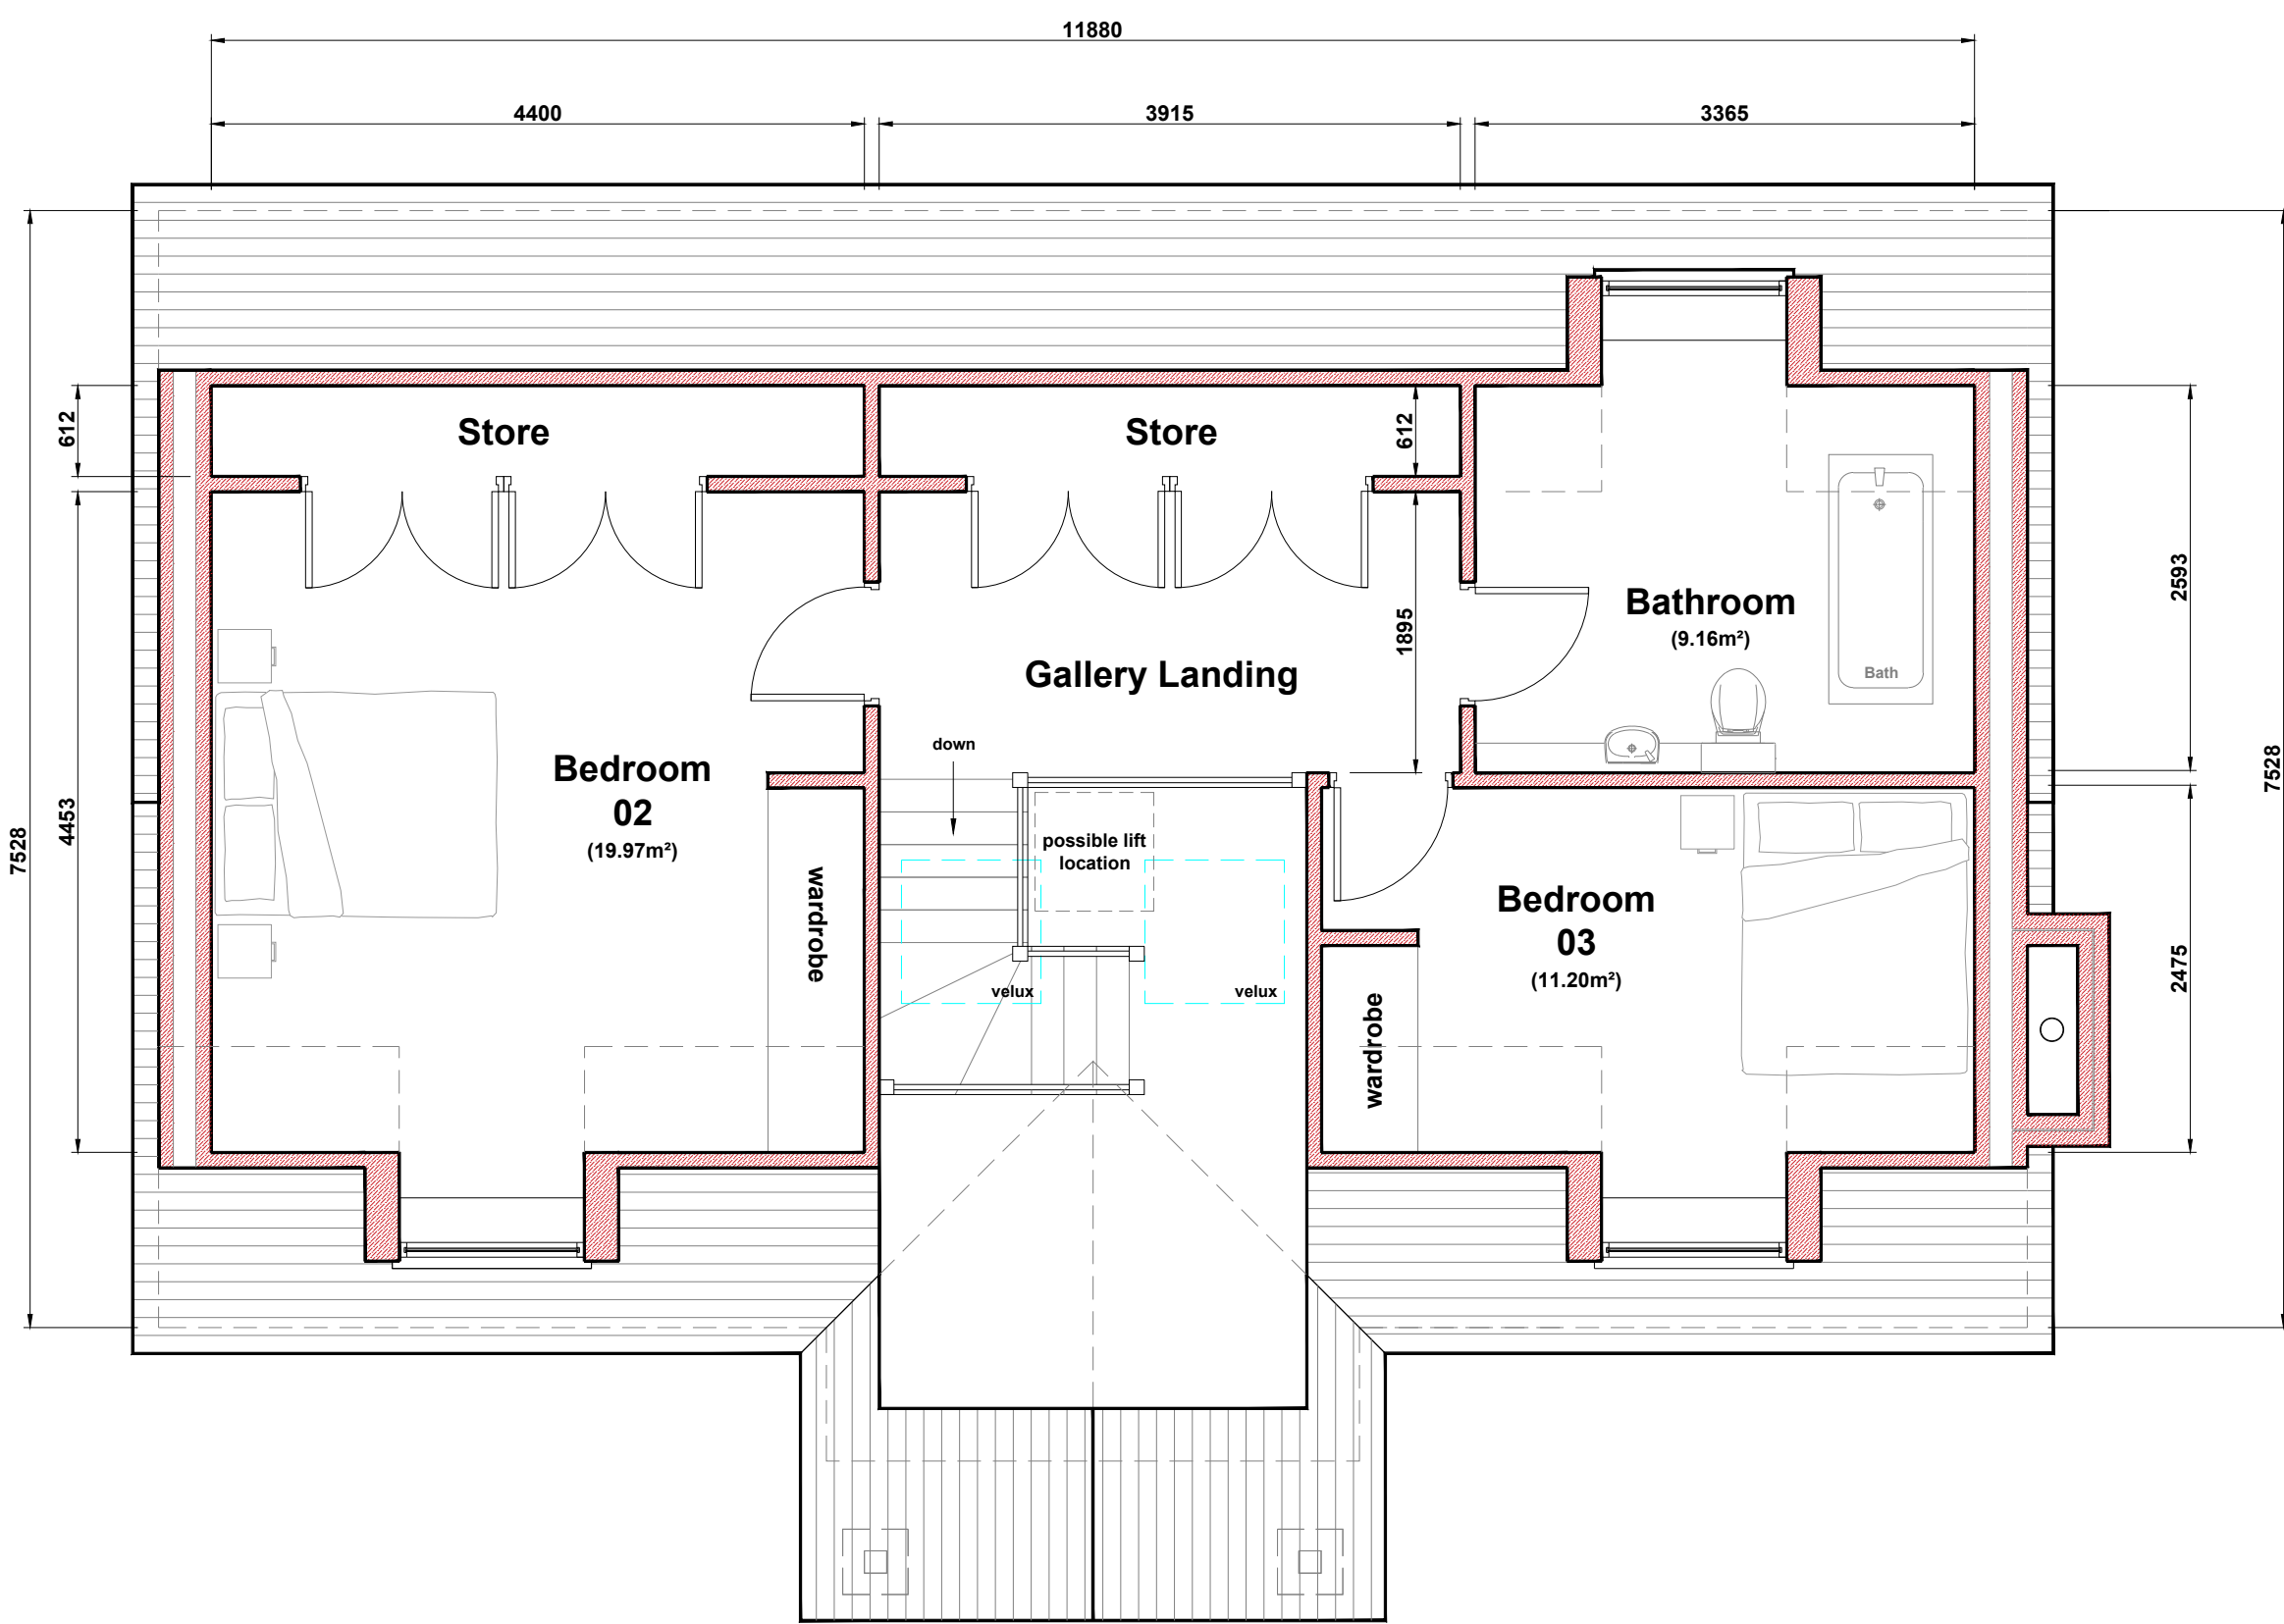

FIRST FLOOR PLAN
(as proposed)

P1	Description change.	07.06.22
P0	Client Proposal.	14.04.22
No.	Revision/Issue	Date:

TWA
TOM WITHERS ARCHITECTURE

Tom Withers Architecture Ltd
5 The Courtyard,
Greenfield Industrial Estate,
Back Lane, Congleton,
Cheshire, CW12 4TR
Tel: 01260 277175
Email: info@tomwithersarchitecture.co.uk

Project Details:

New build detached bungalow and detached garage:

01 Dorian Way, Endon, Stoke on Trent, ST9 9EP

For: Mrs & Mrs I Scarratt

Status:	As Proposed	Sheet No:	Planning Drawings
Date:	07.06.2022		120322-002-P1
Scale:	1:50 Floor Plans @ A1	Drawn By:	TW