




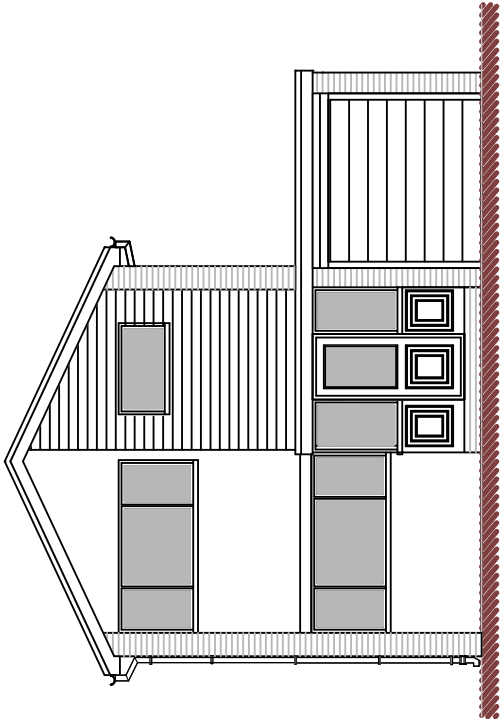


Front Elevation

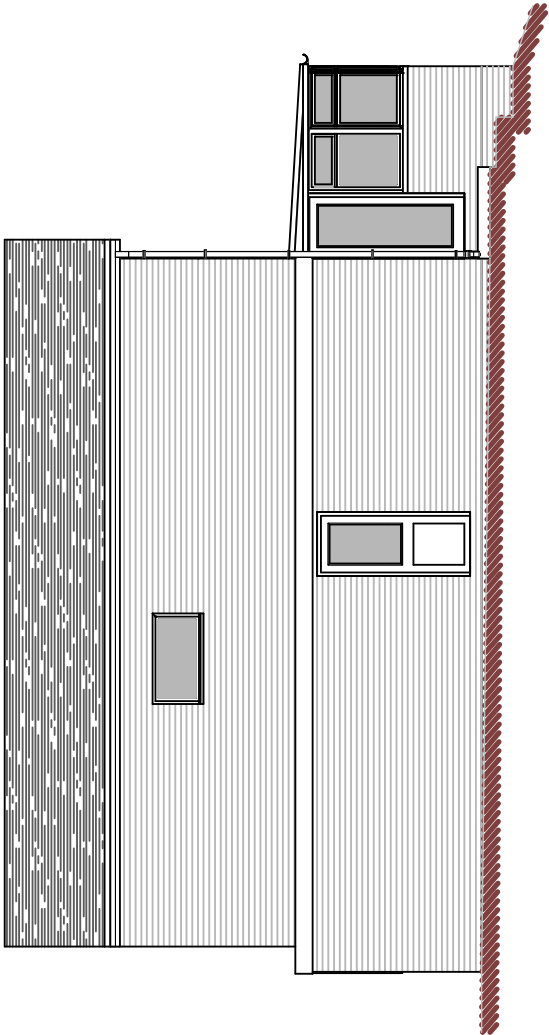



Side Elevation

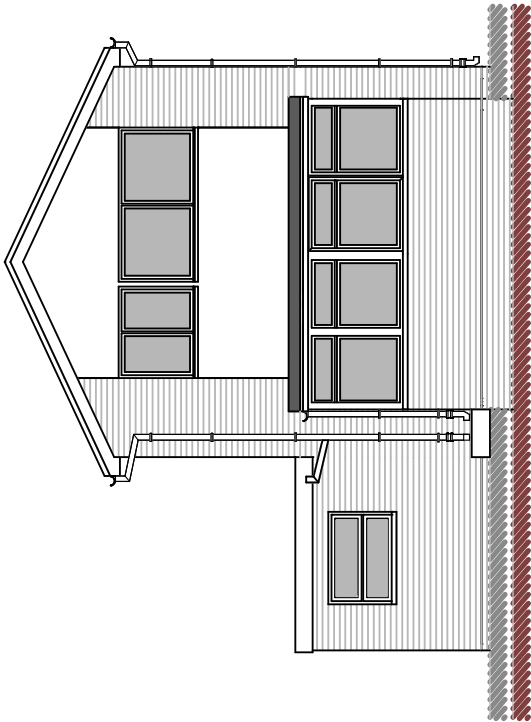


Rear Elevation

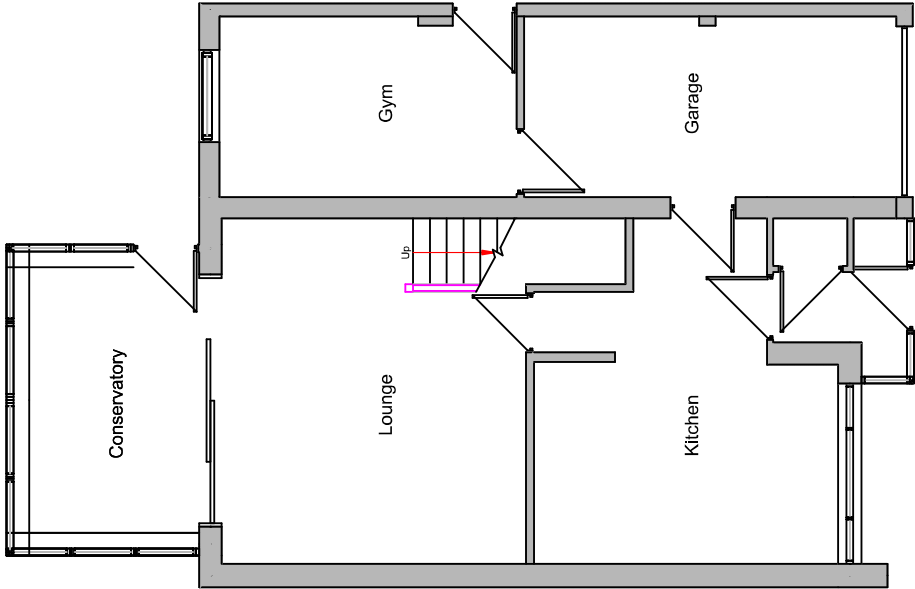

Ground Floor Plan

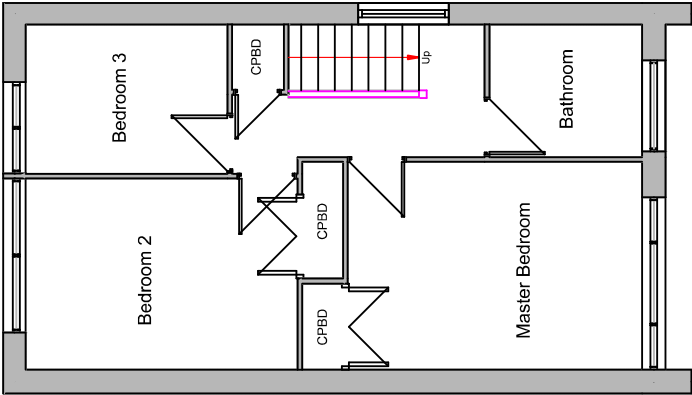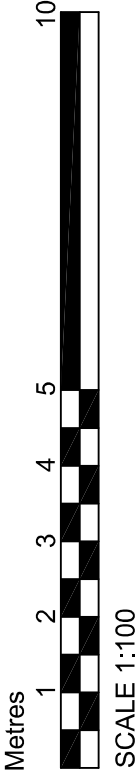

First Floor Plan

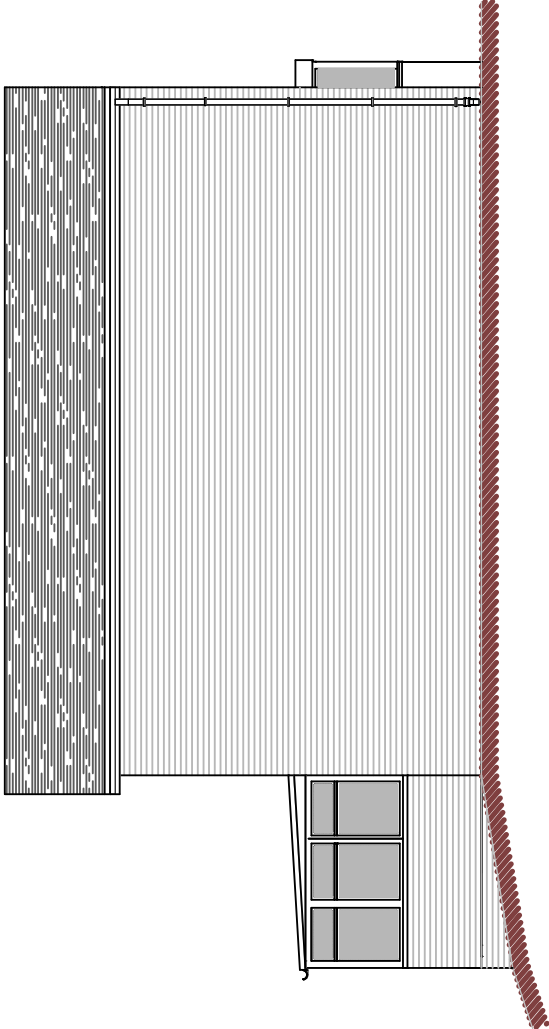

Side Elevation

Rev	Date	Description

DBD Architectural Consultancy Ltd
50 Broad Street, Leek,
Staffordshire, ST13 5NS
01538 383118
mail@dbdconsultants.co.uk
www.dbdconsultants.co.uk

Mr Flanders and Miss Burrows
4 Rownall View
Leek
ST13 8JN

Client

Two storey side extension and a single
storey rear extension

Project

Plans as Existing

Stage: Planning	Date: 13.09.22	Job No: 2253
Size: A3		
Scale: 1:100		
Drawing Number: PL 02		

- DBD Architectural Consultancy Ltd ©2022**
1. Copyright is vested with DBD Architectural Consultancy Ltd.
 2. All dimensions to be checked on site before proceeding.
 3. Contractor to check/adjust dimensions of new work to suit existing conditions. Do not assume existing structure or details are plumb, square or level.
 4. Contractor must notify the architect of any discrepancies before proceeding.
 5. All drawings to be read in conjunction with all other consultants drawings and specs.