

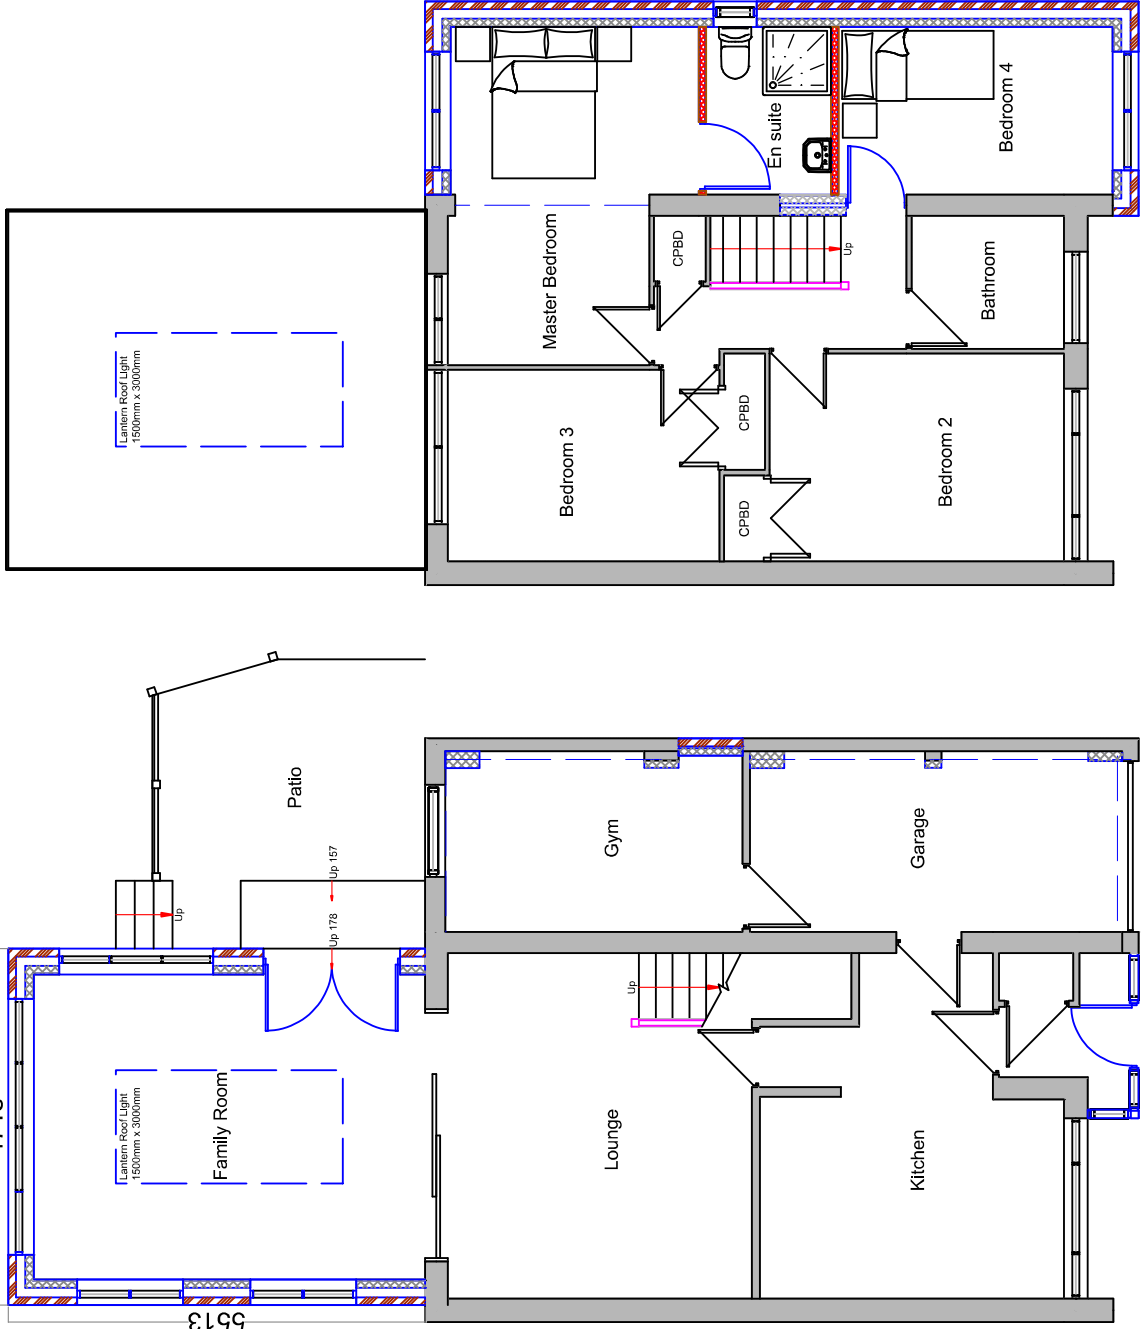
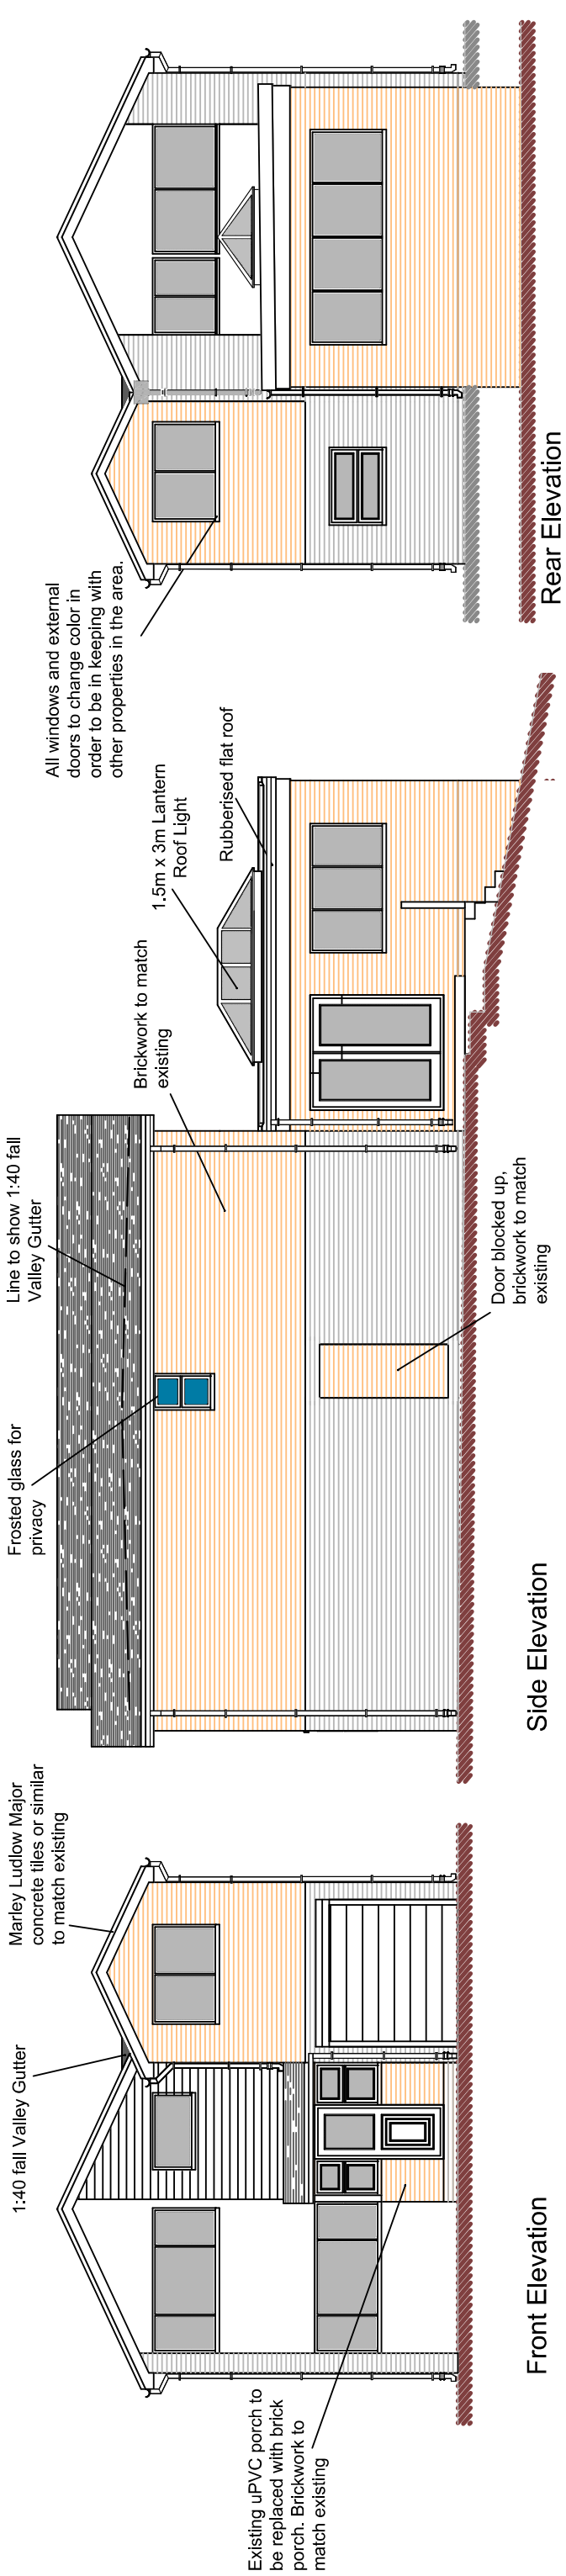


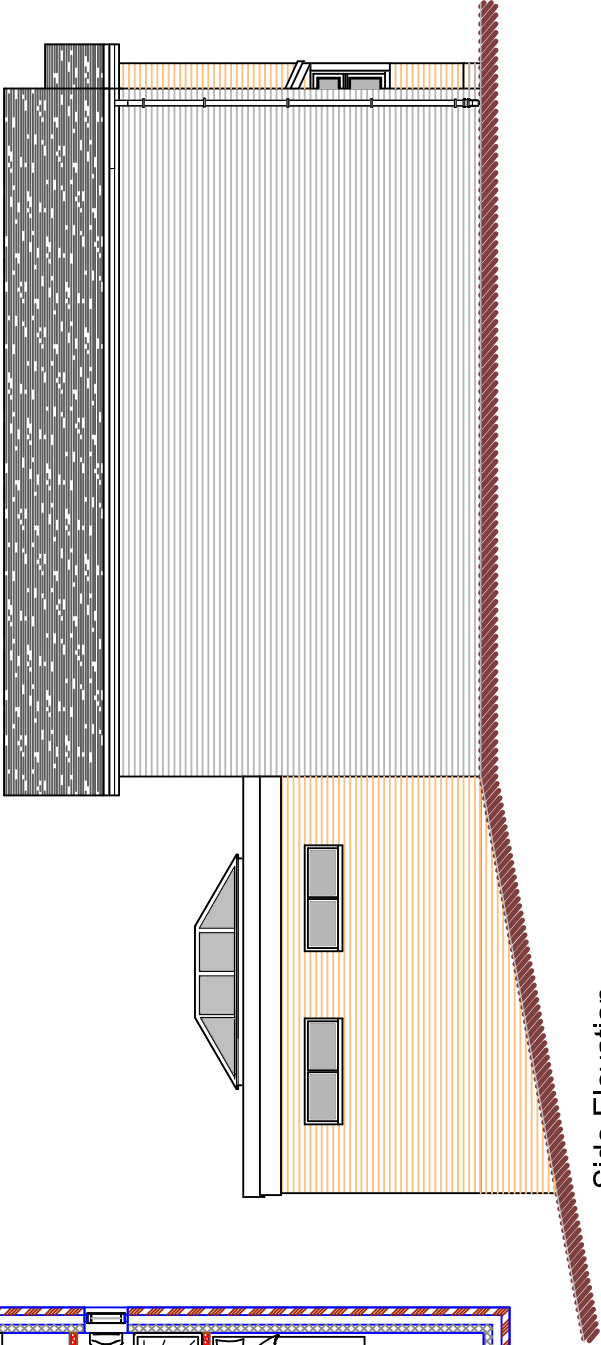

Ground Floor Plan

First Floor Plan

 

DBD Architectural Consultancy Ltd ©2022

1. Copyright Is vested with DBD Architectural Consultancy Ltd.
2. All dimensions to be checked on site before proceeding.
3. Contractor to check/adjust dimensions of new work to suit existing conditions. Do not assume existing structure or details are plumb, square or level.
4. Contractor must notify the architect of any discrepancies before proceeding.
5. All drawings to be read in conjunction with all other consultants drawings and specs.

Rev	Date	Description
A	27.09.22	Amendments following clients comments

DBD Architectural Consultancy

DBD Architectural Consultancy Ltd
50 Broad Street, Leek,
Staffordshire, ST13 5NS
01538 383118
mailto:dbdconsultants.co.uk
www.dbdconsultants.co.uk

Mr Flanders and Miss Burrows
4 Rowvall View
Leek
ST13 8JN

Client

Two storey side extension and a single storey rear extension

Project

Title

Plans as Proposed

Stage: Planning
Size: A3
Scale: 1:100

Date: 15.09.22
Job No: 2253
Drawing Number: PL 03A