


NOTES

- 04 Partition wall to be demolished
- 07 Structural opening to be formed
- External works
- 10 Existing doors and windows to be painted in Daylesford Green- Facia & Eaves boards
- 11 Existing gutters and RWP in poor condition to be replaced
- 12 Proposed timber window
- Proposed demolition works

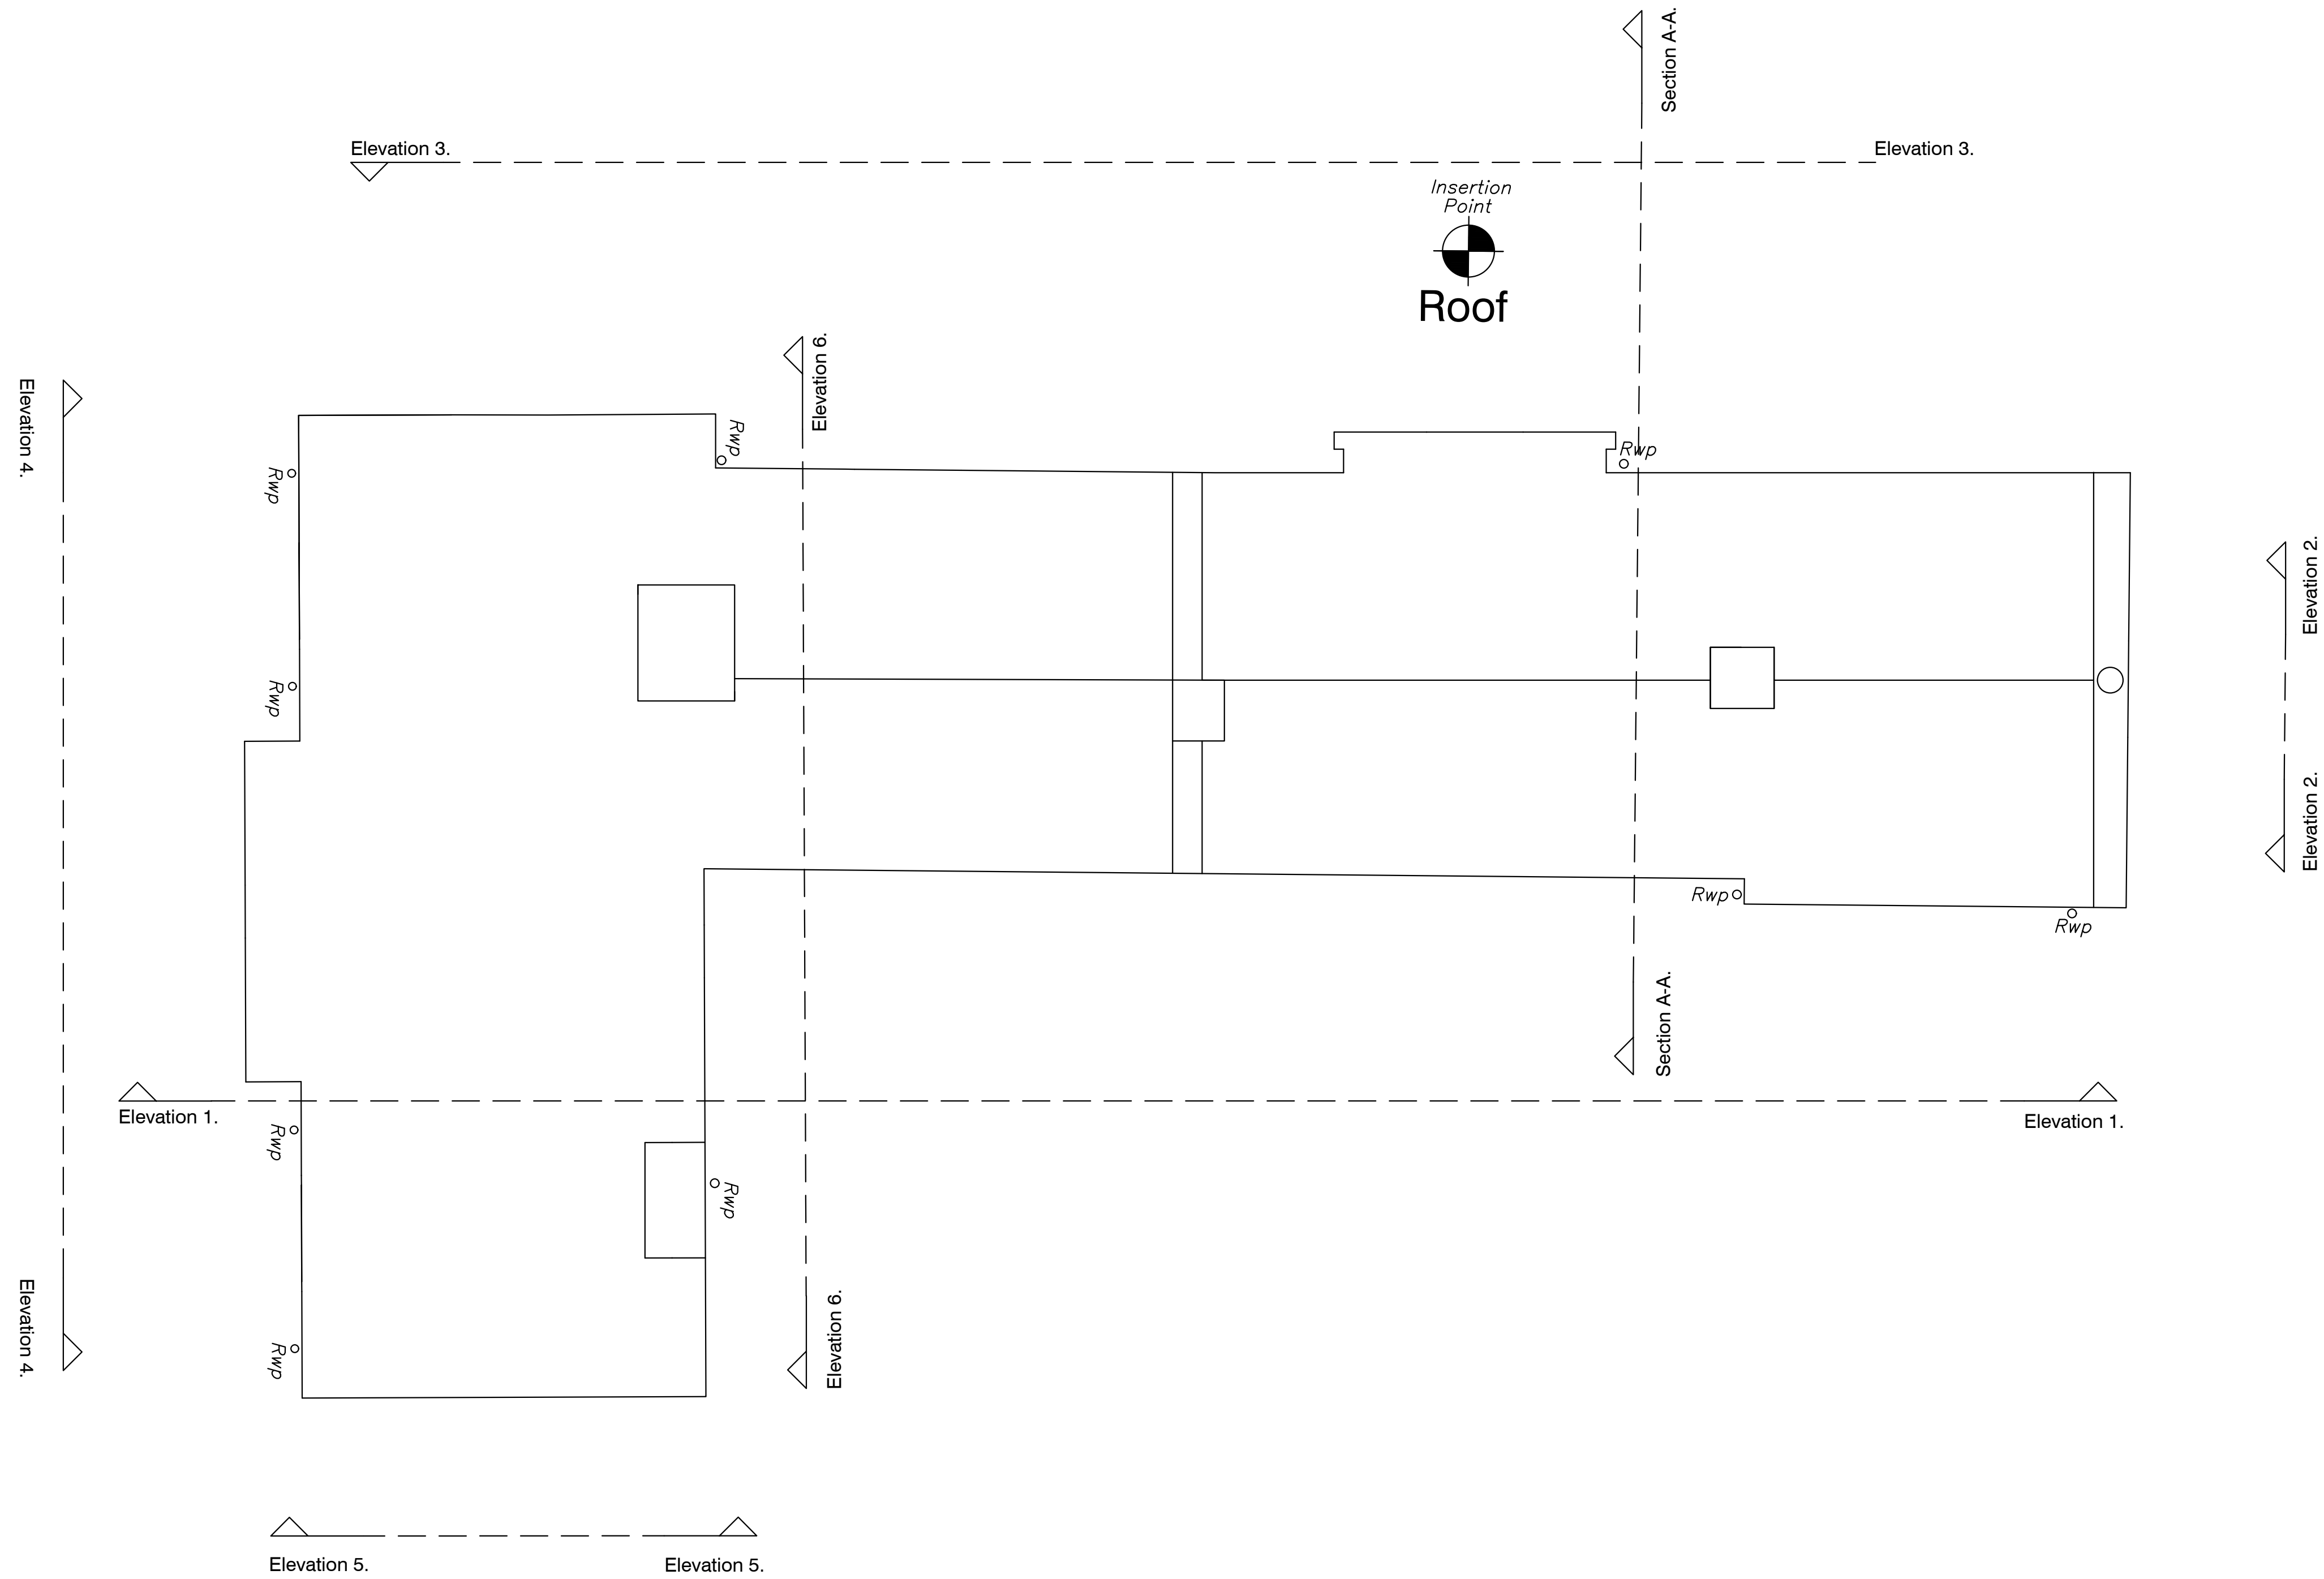

04 Existing Roof Plan 1:50

REV - 20.10.2021
REVISION A DATE

MISS WILSON'S

EXISTING ROOF PLAN
1690.07_110_04

STATUS: Issued for Tender
DATE: October 2021
SCALE: 1:50 @ A1

DRAWN: AG
CHECKED: AC

CLIENT:
daylesford
ORGANIC FARM GLOUCESTERSHIRE

Miss Wilson's, Farley, Staffordshire ST10 3BQ