




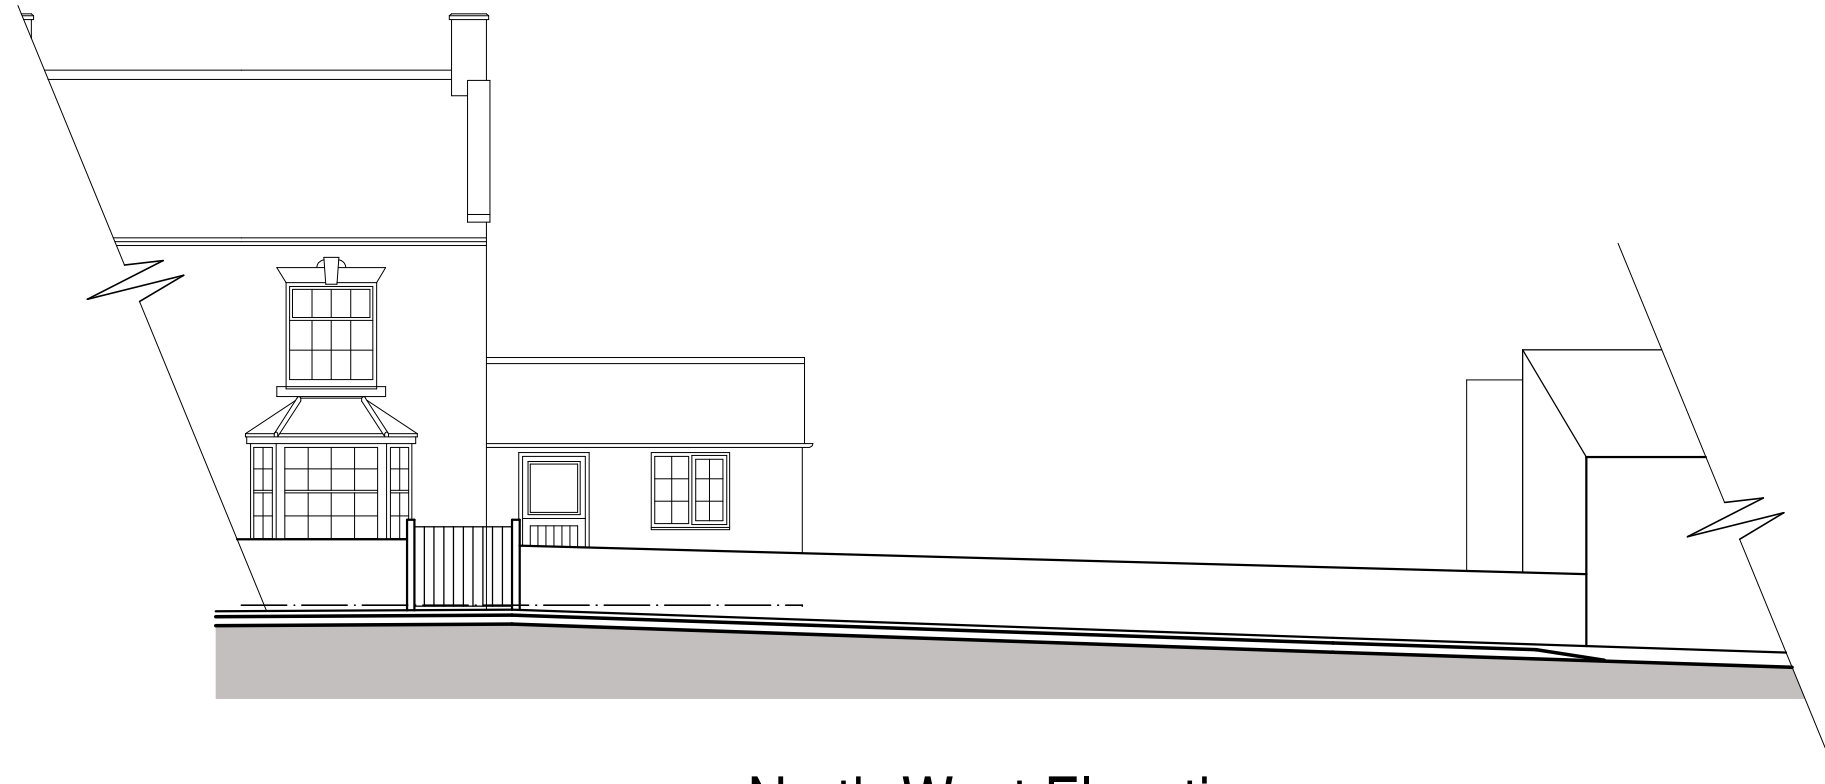

North-West Elevation
(High Street / B5053)

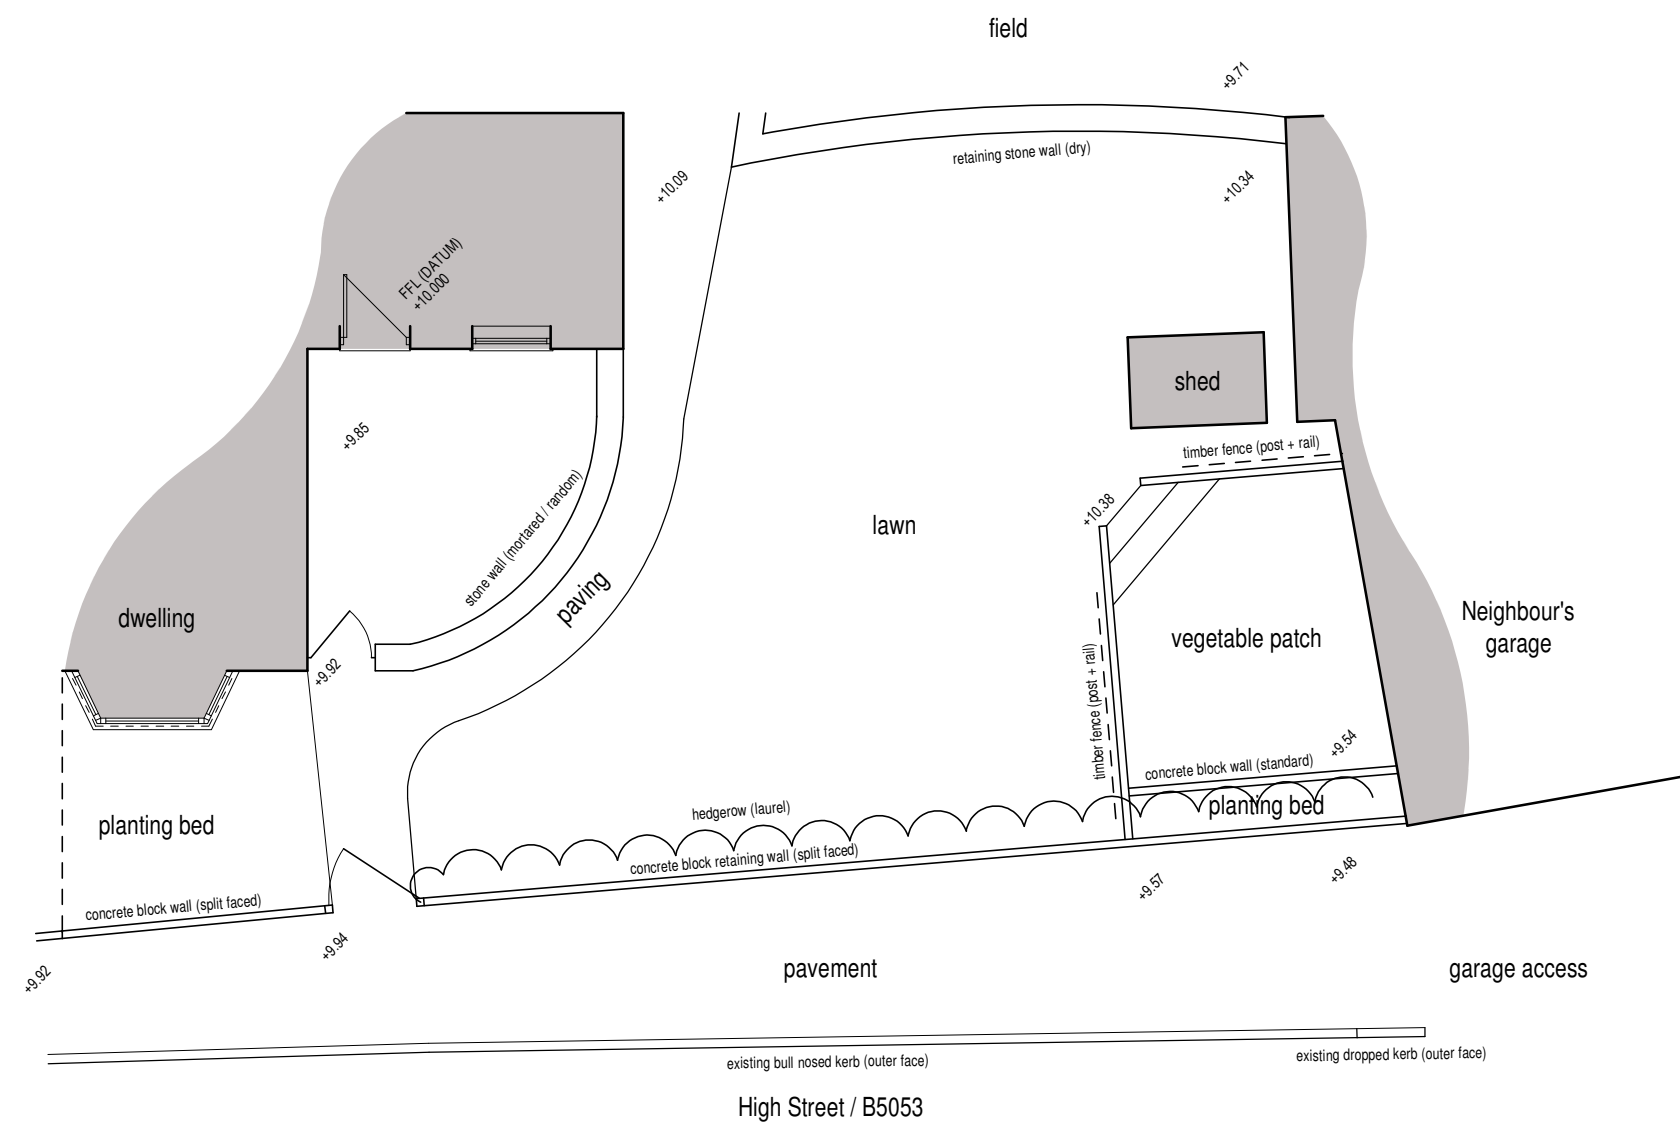

Part-Site Plan

 

Mrs Walters

Proposed Parking Area
'Glyndor' 24 High Street,
Ipstones,
Stoke-On-Trent,
ST10 2LU

Existing Conditions
Part Site Plan +
Street Scene Elevation

Date	April 2022	Sheet	A2	Scale	1:100
Dwg No.	2022-2687-01	Rev.	A	Drawn	NAW

A - 26/09/2022 - GATE INDICATED ADJ STONE WALL



10 Cawdry Buildings, Fountain Street, Leek. ST13 6JP
Telephone: 01538 386002
E-mail: info@sammons ltd.co.uk
Web: www.sammons ltd.co.uk

This drawing is copyright.
All dimensions must be checked prior to commencement.