



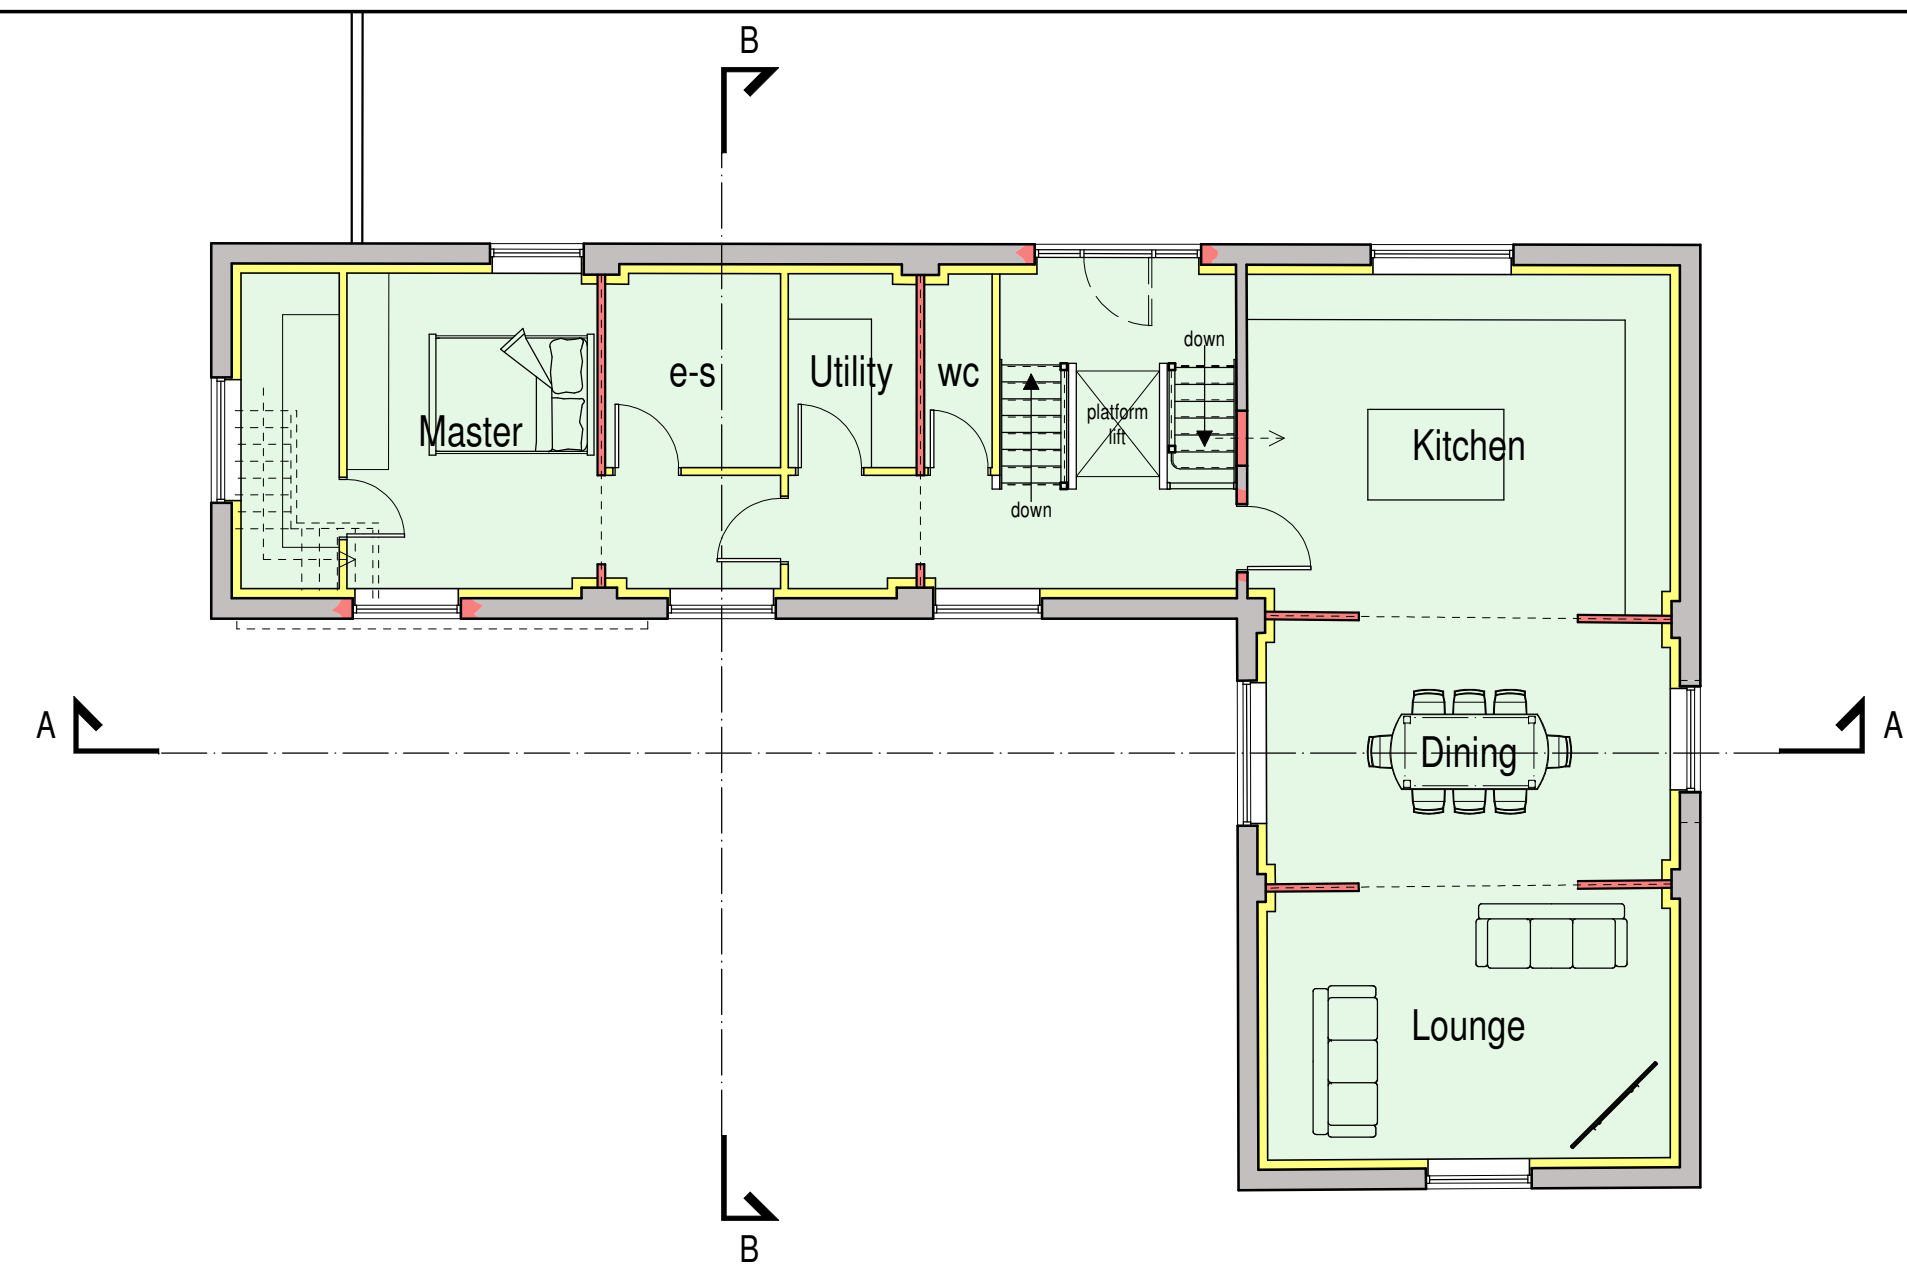


First Floor Plan

Foul water from the property shall be taken to a bio disc (water treatment plant) as shown. Bio disc type to be a 'Marsh Industries Ensign: Standard'.
Parking area to be finished in crushed stone.
Proposed riven slab path
Proposed stone steps up to garden

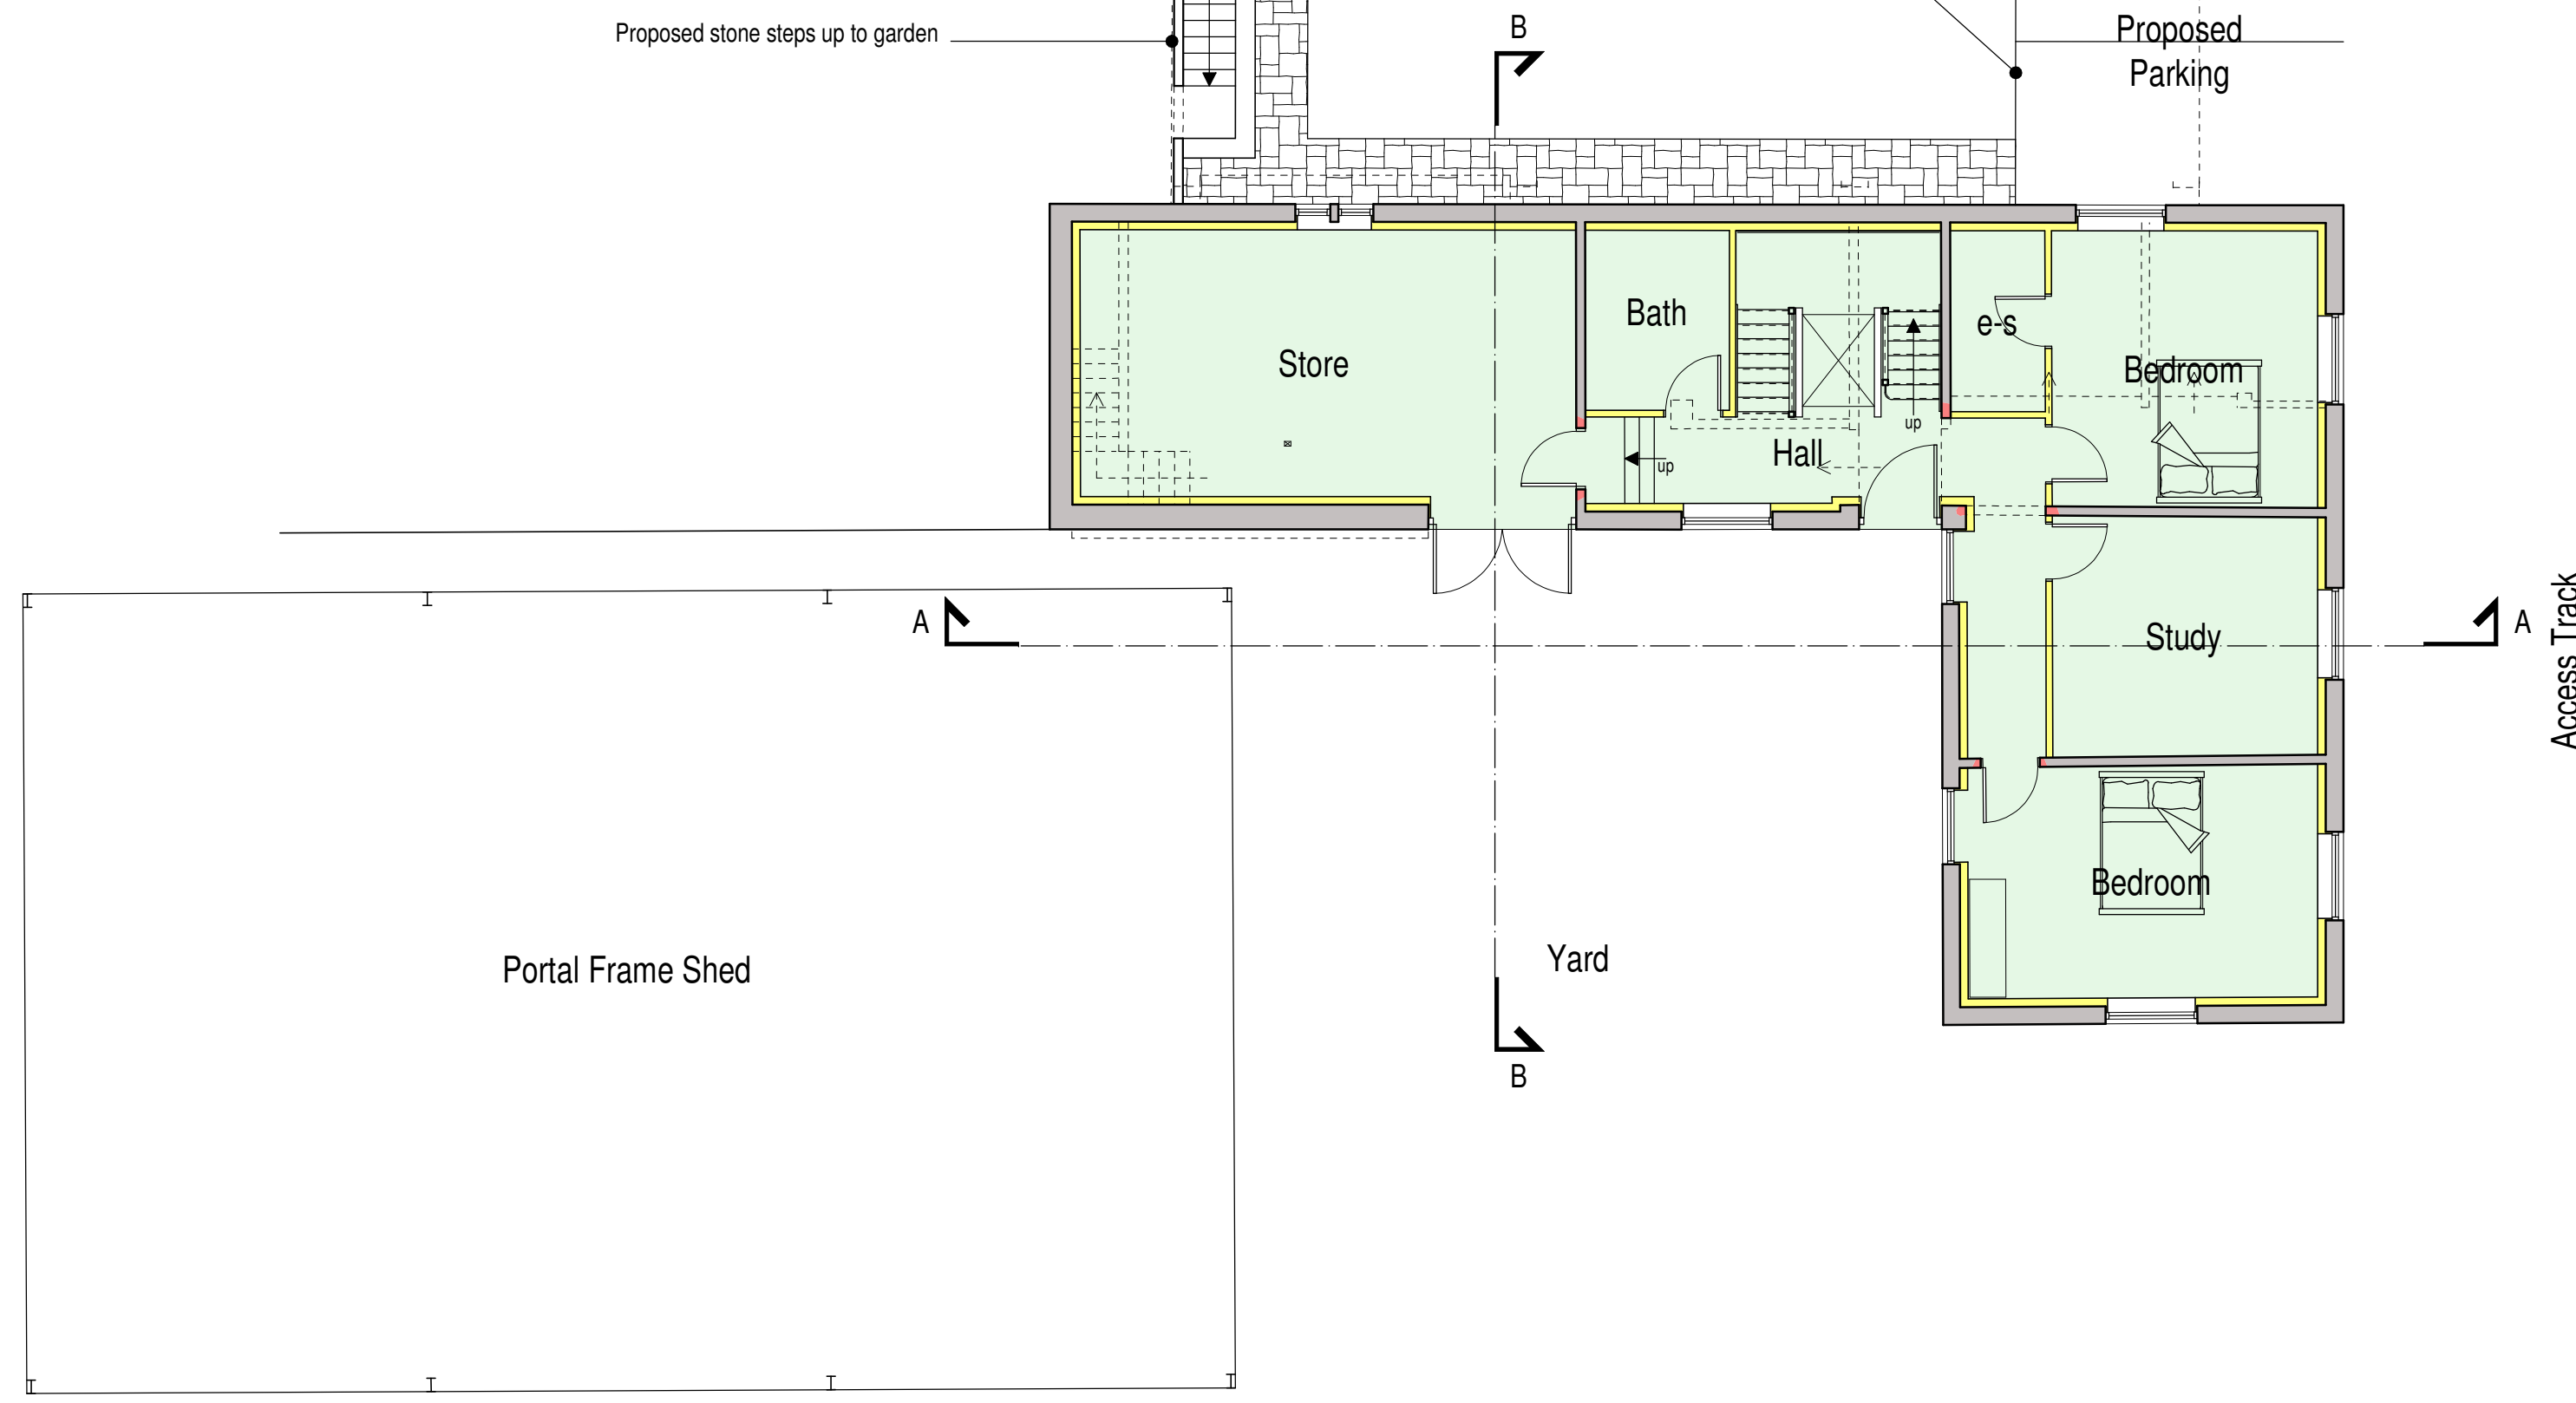


Ground Floor Plan

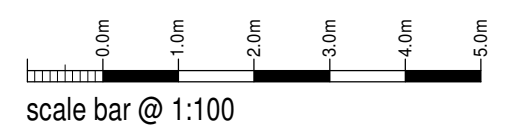

Mr & Mrs Cotton
Proposed Barn Conversion,
Wragg Hall Farm,
Biddulph,
Biddulph Park Road,
Stole-on-Trent,
ST8 7SJ

Planning Proposal
Floor Plans

Date	August 2022	Sheet	A1	Scale	1:100
Dwg No.	2022-2674-03	Rev.	D	Drawn	RG
A - 08/09/2022 - TITLE SHEET AMENDED PRIOR TO PLANNING SUBMISSION					
B - 14/09/2022 - MINOR ALTERATIONS TO FLOOR PLAN, GARDEN AREA INDICATED					
C - 21/09/2022 - GARDEN AREA ALTERED					
D - 11/10/2022 - PARKING SPACES ROTATED					

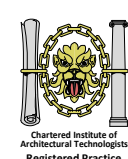

10 Cawdry Buildings, Fountain Street, Leek, ST13 6JP
Telephone: 01538 386002
E-mail: info@sammonsltd.co.uk
Web: www.sammonsltd.co.uk

This drawing is copyright.
All dimensions must be checked prior to commencement.