


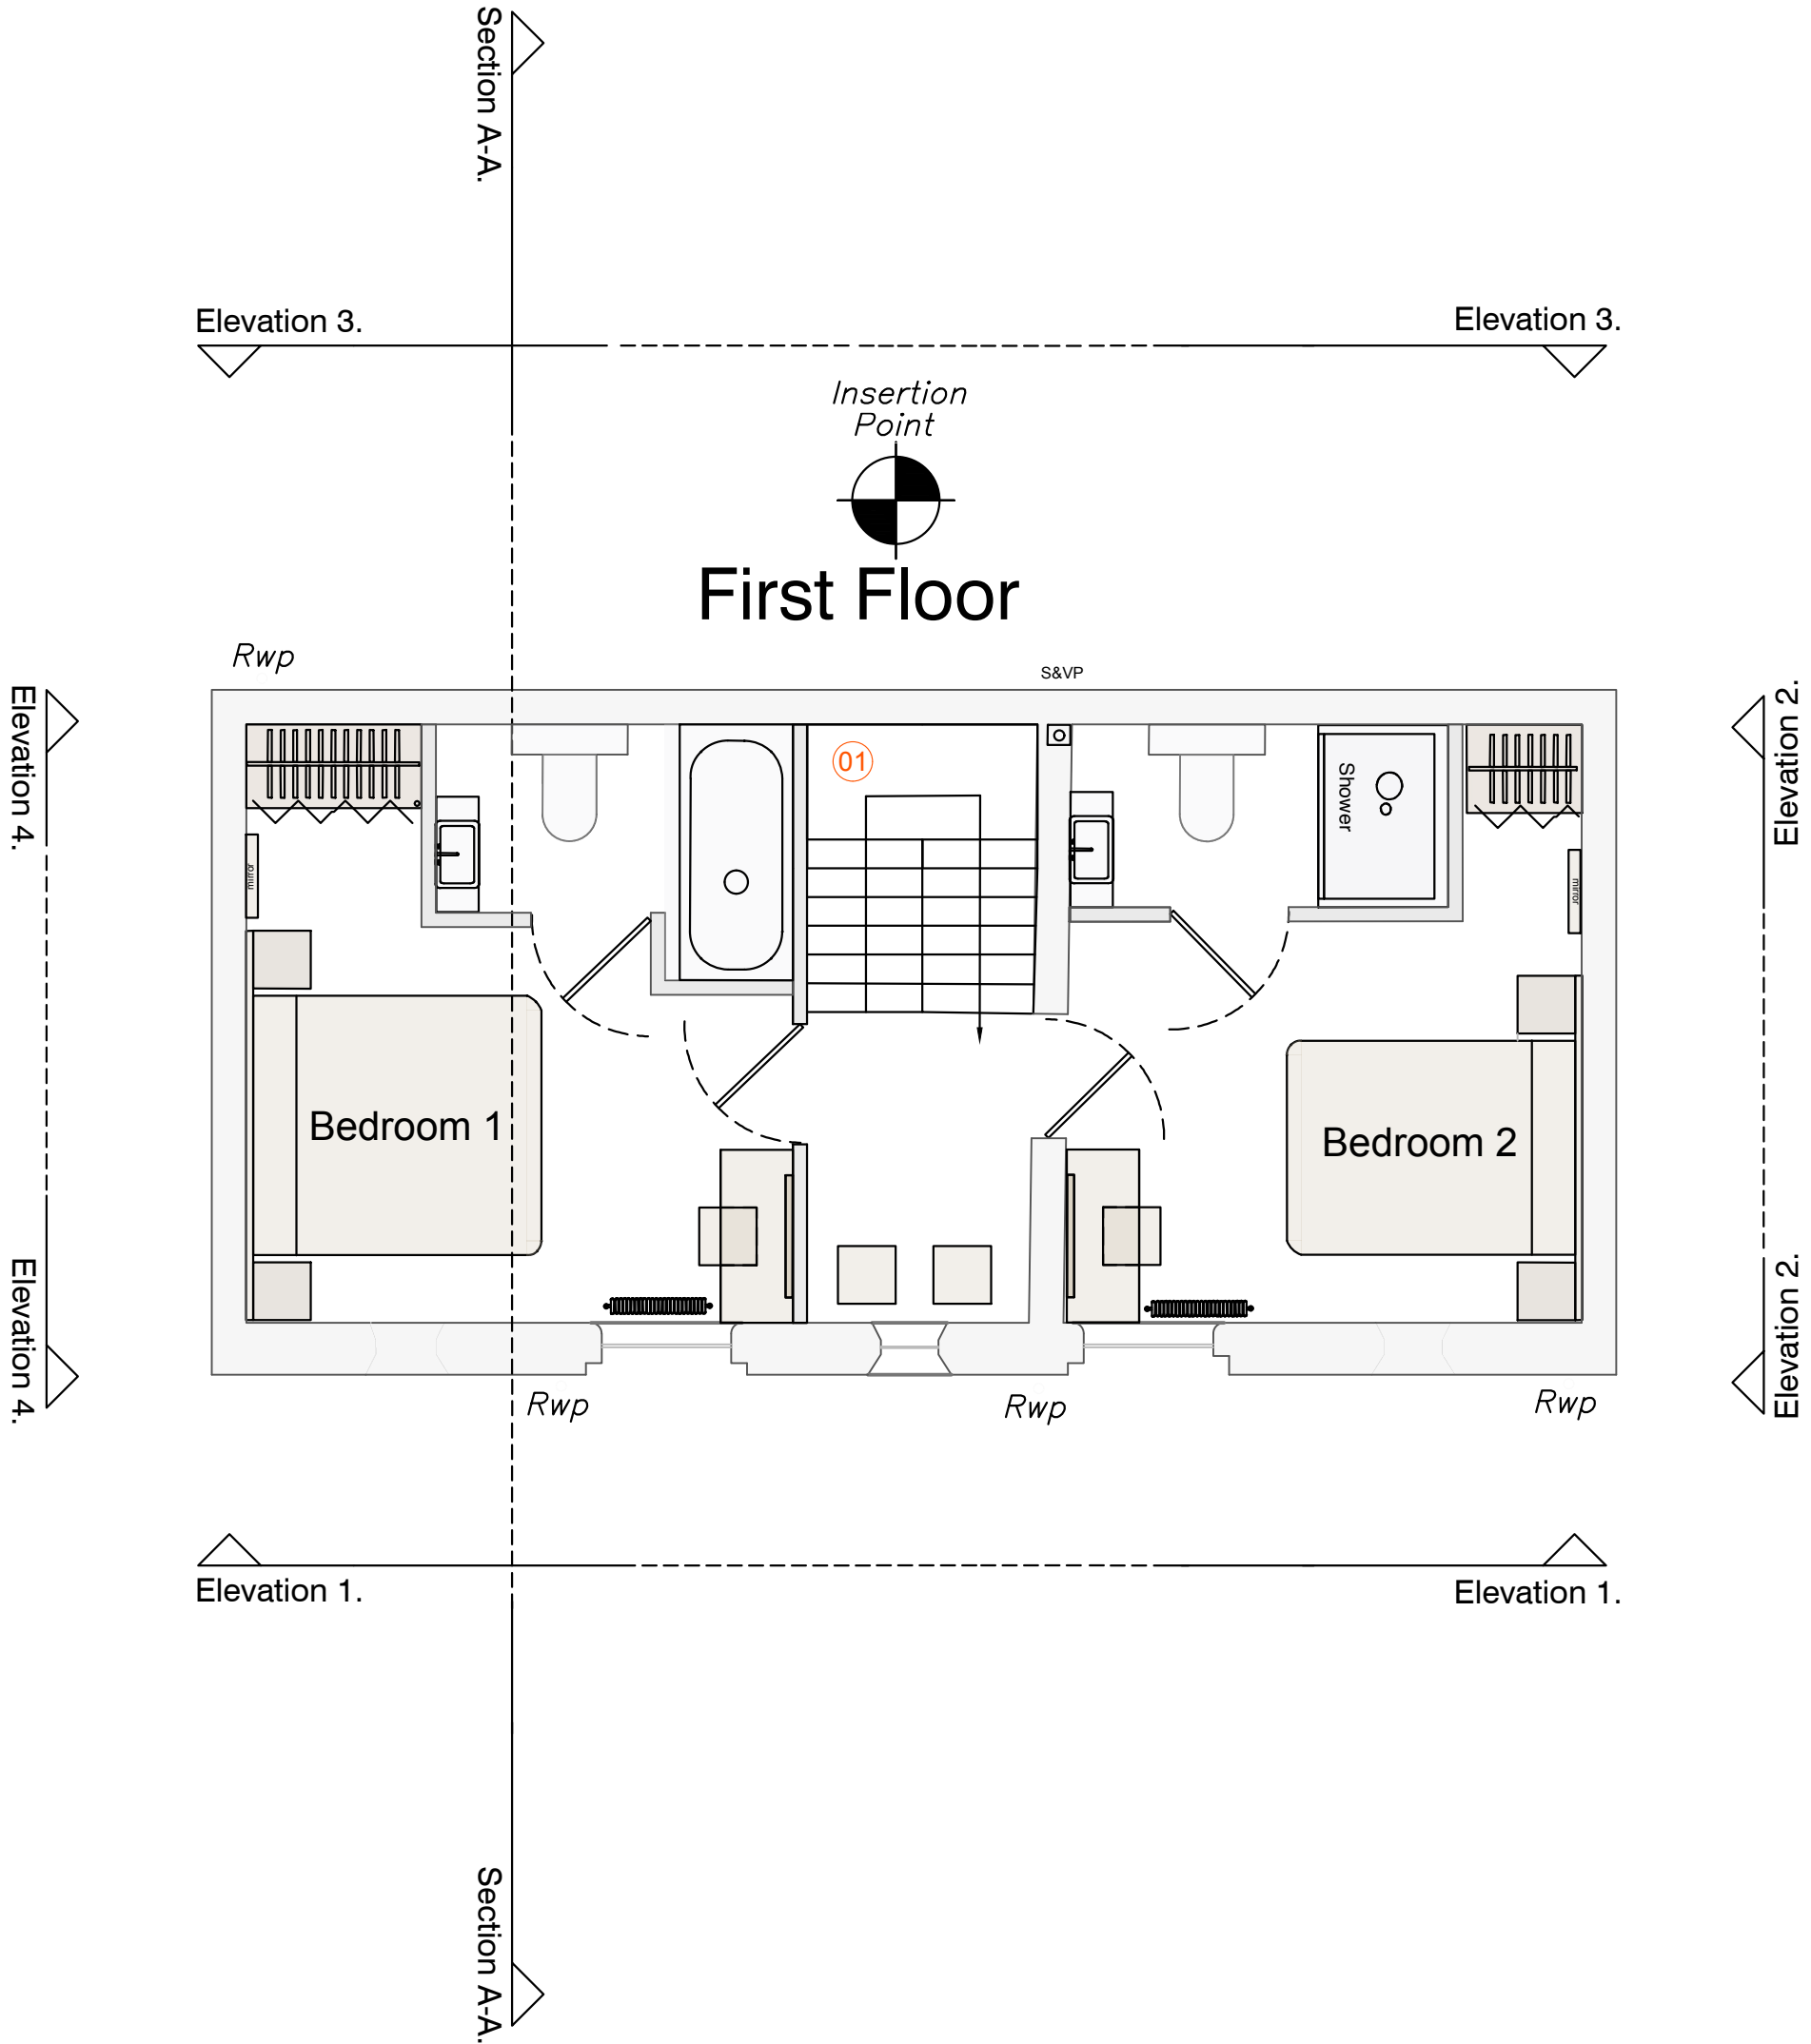

NOTES

- 01 New balustrade to staircase
 - 02 Structural works required - Refer to SE design
 - 03 Replace existing fireplace
 - 04 New 15kW electric boiler TBC
 - 05 Plant room to be acoustic insulated
 - 06 New Crittall window glass door
- Existing walls
 - Proposed walls
 - Freestanding furniture
 - Marble worktops
 - New layer of soil and turf
 - New layer of stone on Tarmac

02
Proposed First Floor Plan 1:50

REV -	13.10.2021
REVISION	DATE

THE LOG SHED

PROPOSED FIRST FLOOR PLAN
1690.05_200_02

STATUS: Issued for Tender
DATE: October 2021
SCALE: 1:50 @ A1

DRAWN: AG
CHECKED: AC

CLIENT:
daylesford
ORGANIC FARM & COUNTRY LIFESTYLE

The Log Shed, Farley, Staffordshire ST10 3BQ