


- Legend
- Stone wall existing
 - Stone to be sandblasted and lime mortar to match stone colour
 - Stone wall restored
 - Remove 25mm plaster, stone to be sandblasted and lime mortar to match stone colour
 - Plaster wall existing
 - Wall to be rendered and add reclaimed timber battens.
 - New Plaster & Timber wall
 - Wall to be rendered and add reclaimed timber battens.
 - Tile clad wall
 - Tanking the walls enclosure prior to apply the wall finish
 - External larch cladding

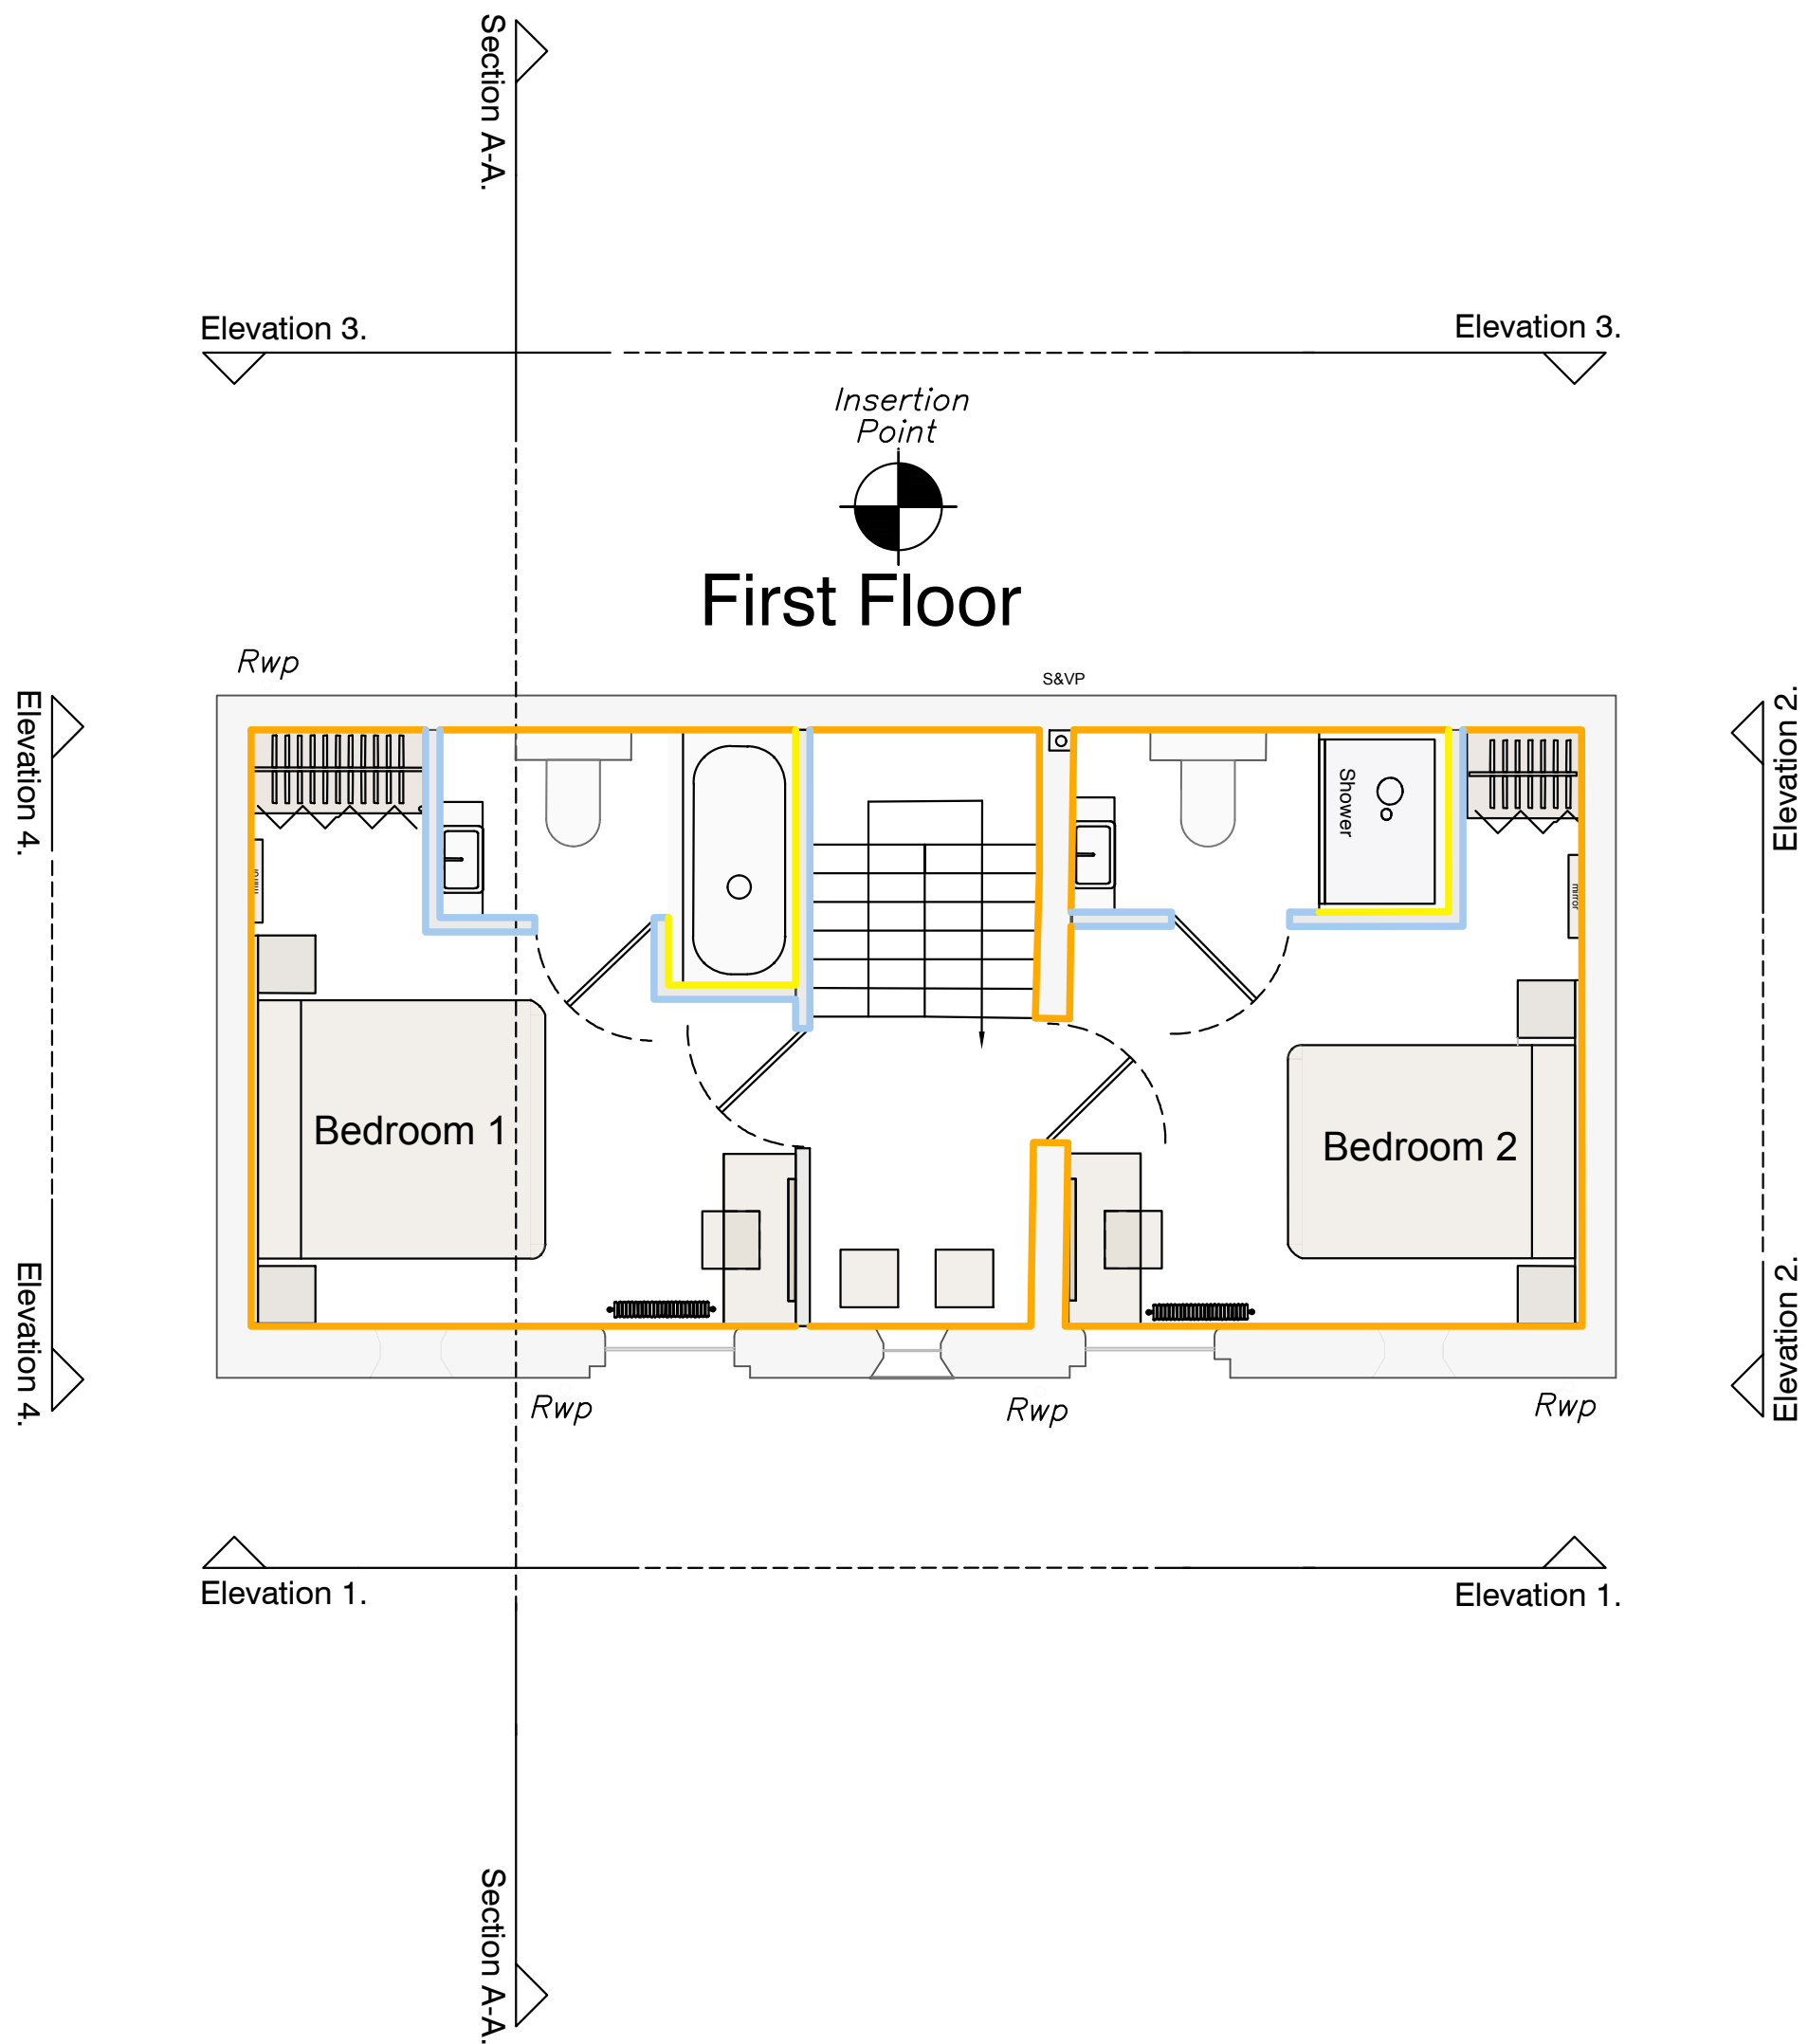

02
Proposed Wall Finishes
First Floor Plan 1:50

REV -	14.10.2021
REVISION	DATE

THE LOG SHED

PROPOSED WALL FINISHES FIRST FLOOR PLAN
1690.05_250_02
STATUS: Issued for Tender
DATE: October 2021
SCALE: 1:50 @ A1
DRAWN: AG
CHECKED: AC

CLIENT:
daylesford
ORGANIC FARM (GLoucestershire)