


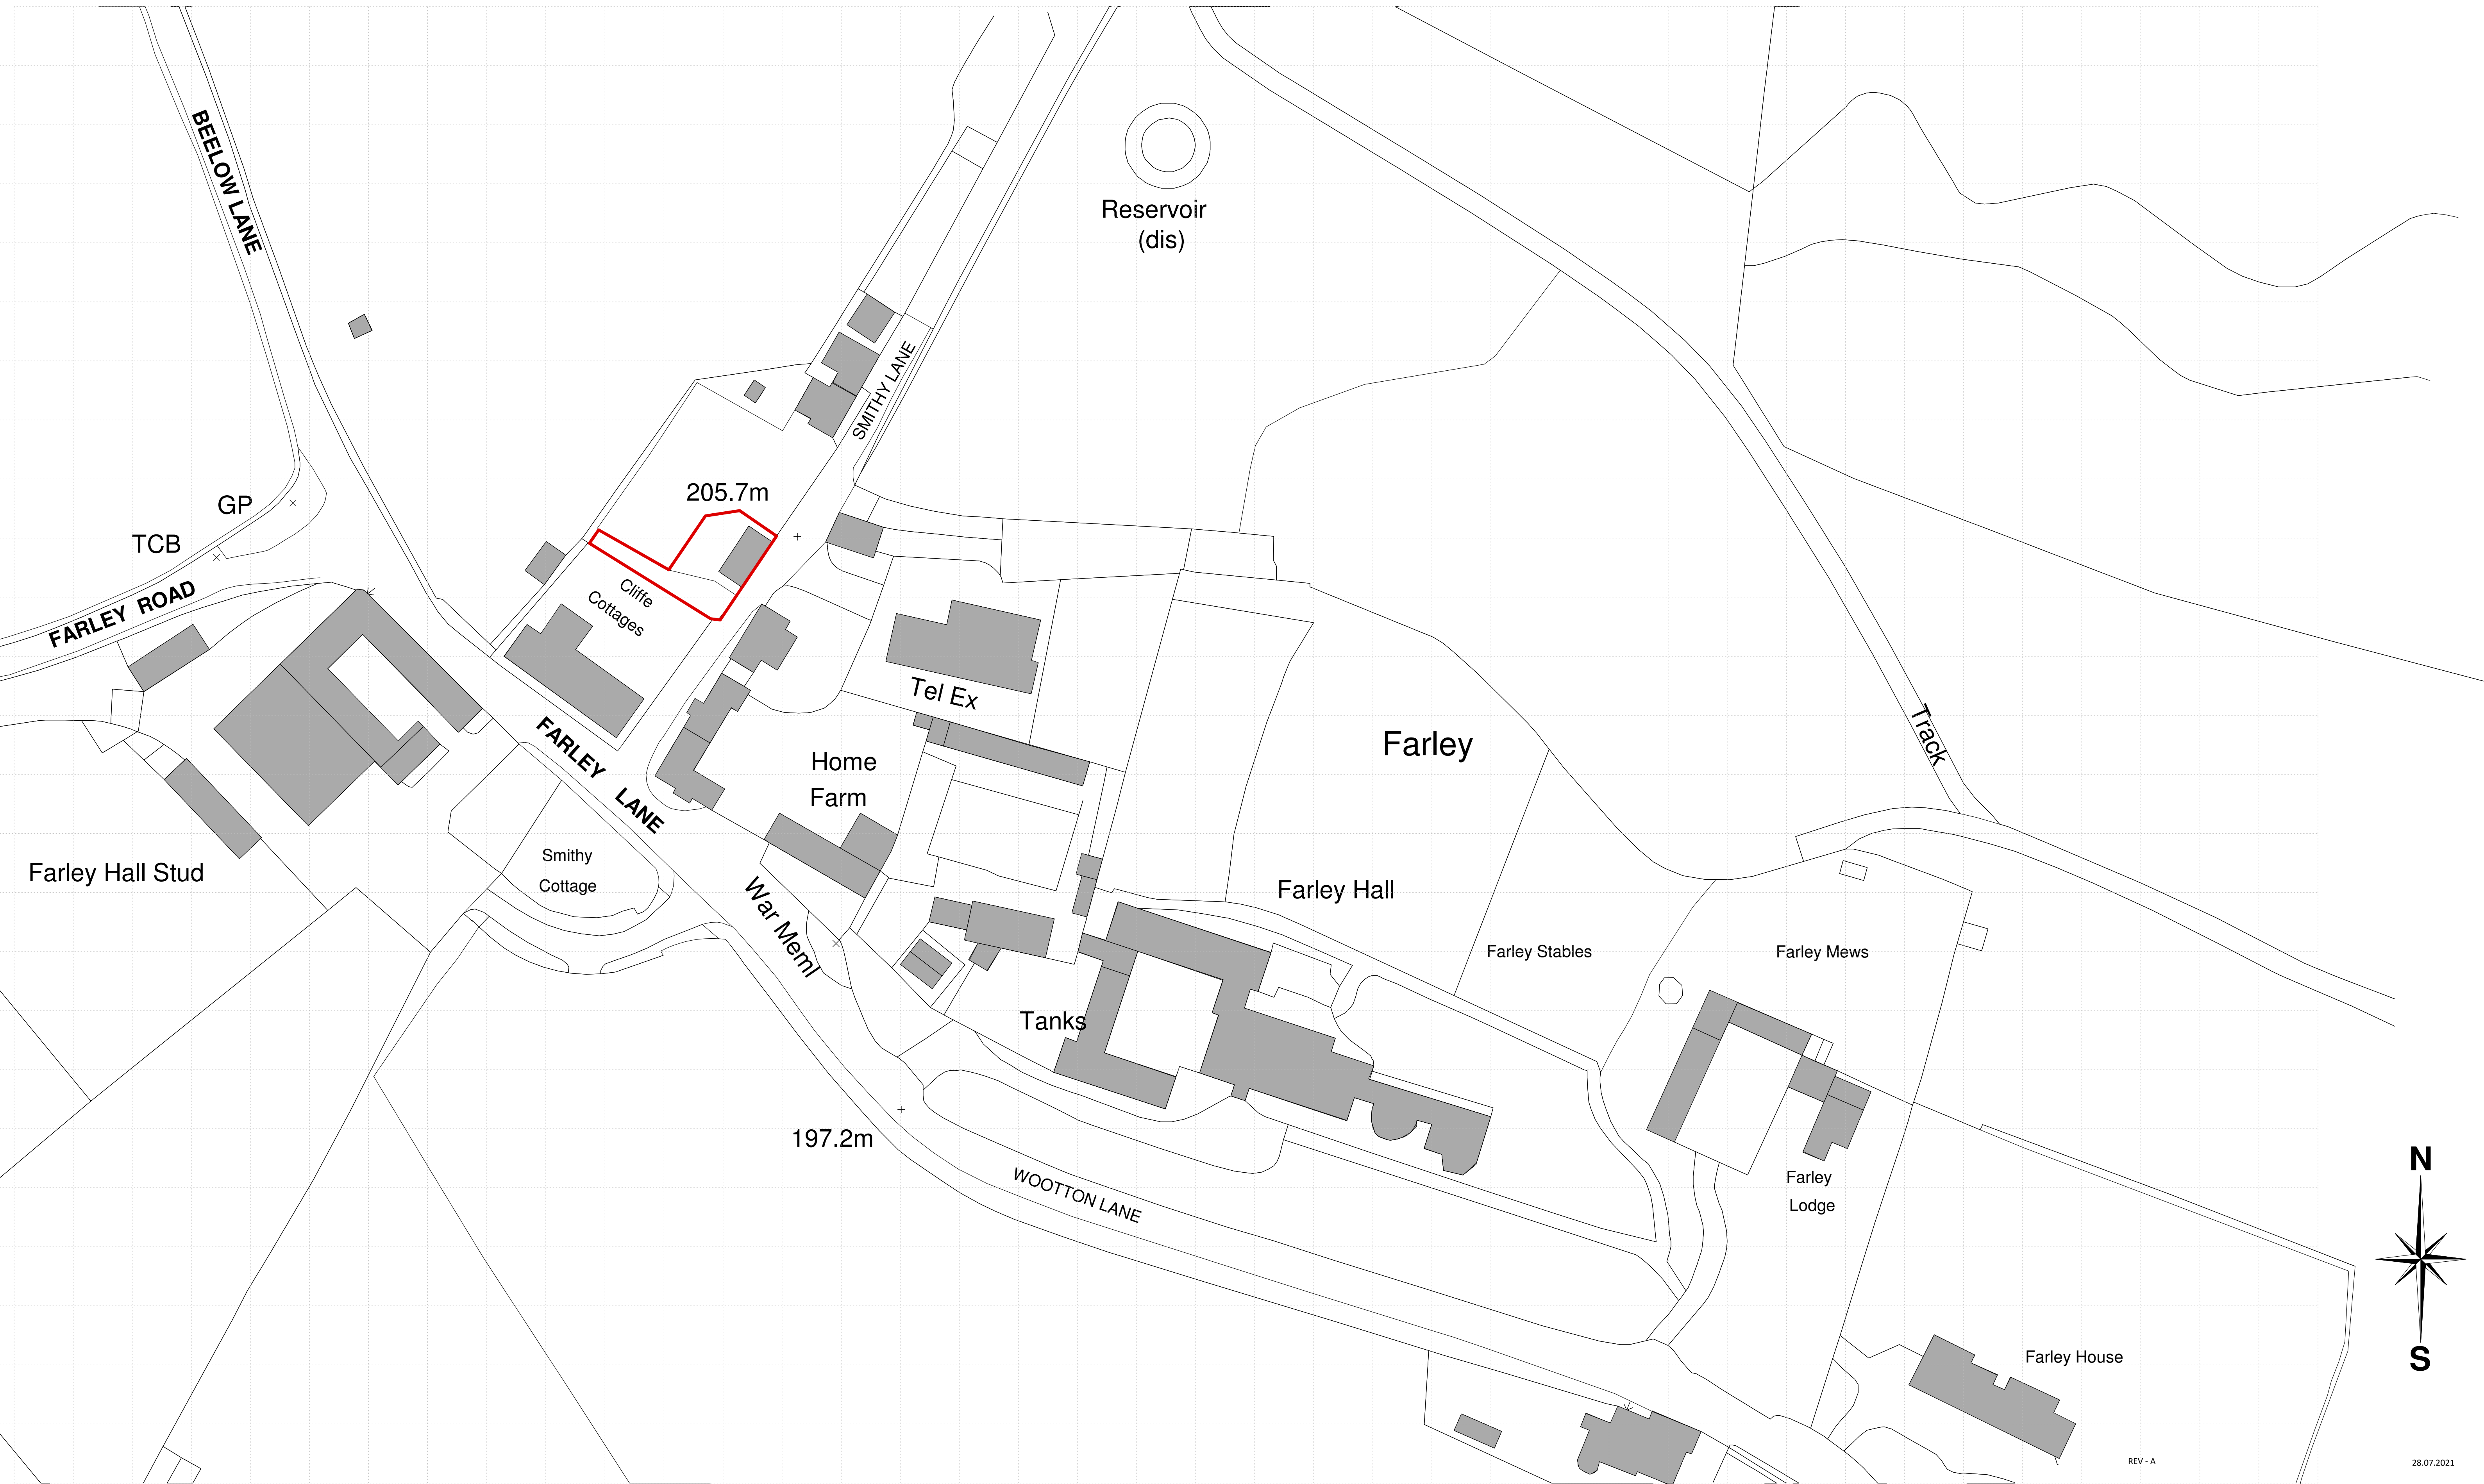

Ordnance Survey (c) Crown Copyright 2021. All rights reserved. Licence number 100022432
Site Plan Scale 1:500