


NOTES

- Structural opening to be formed
- External works**
 - Existing doors and windows to be painted in Daylesford Green Finish & Excess boards
 - Existing gutters and RWP in poor condition to be replaced
 - Proposed timber window
 - Proposed demolition works




Datum: 200.00m.
Elevation 1.

Proposed East Elevation
Scale 1:100

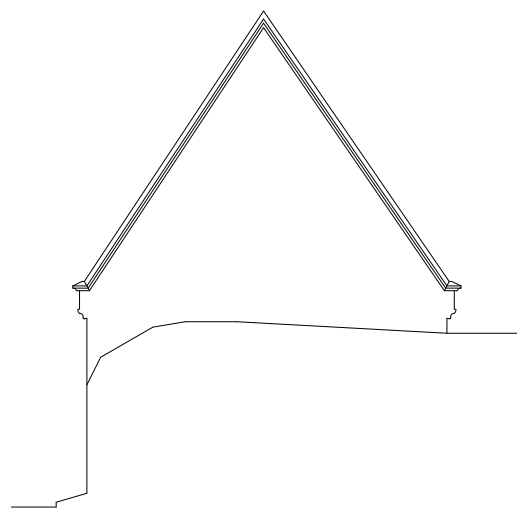


Datum: 200.00m.
Elevation 2.

Proposed North Elevation
Scale 1:100

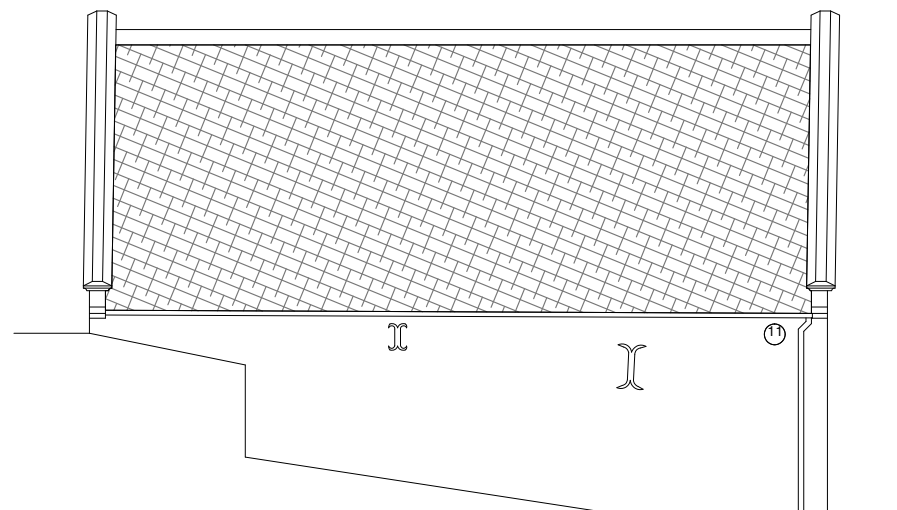


Datum: 200.00m.
Elevation 3.

Proposed West Elevation
Scale 1:100

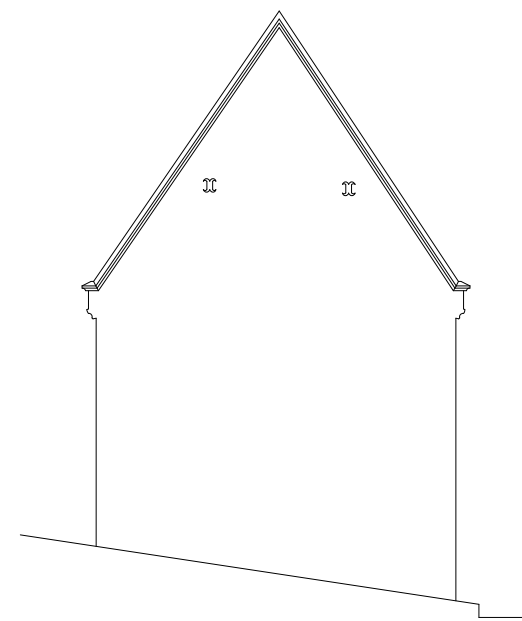


Datum: 200.00m.
Elevation 4.

Proposed South Elevation
Scale 1:100

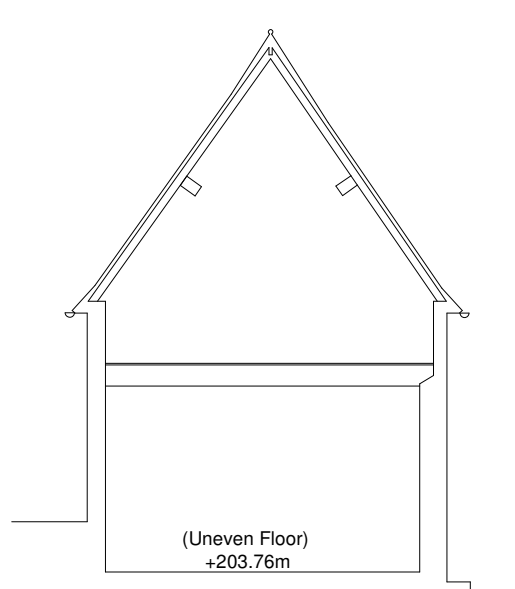


Datum: 200.00m.
Section A-A.


Proposed Section B~B
Scale 1:100

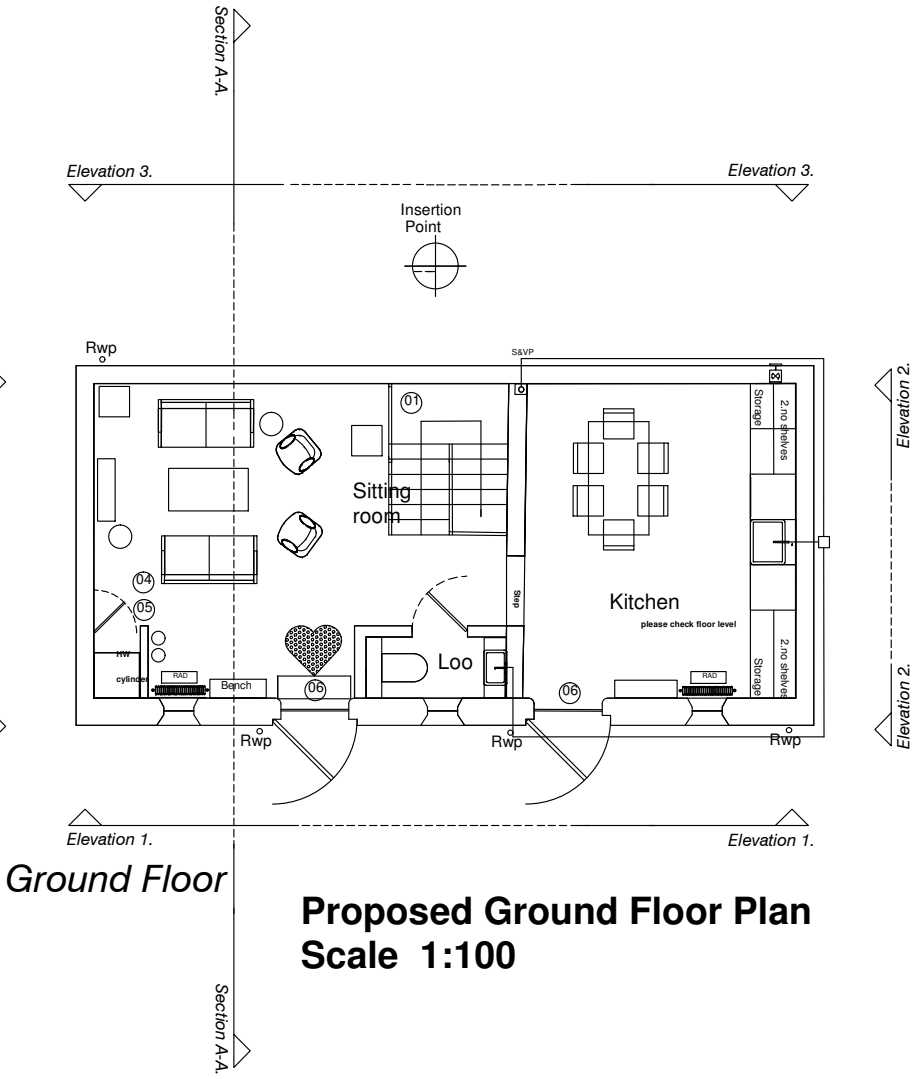

Proposed Ground Floor Plan
Scale 1:100

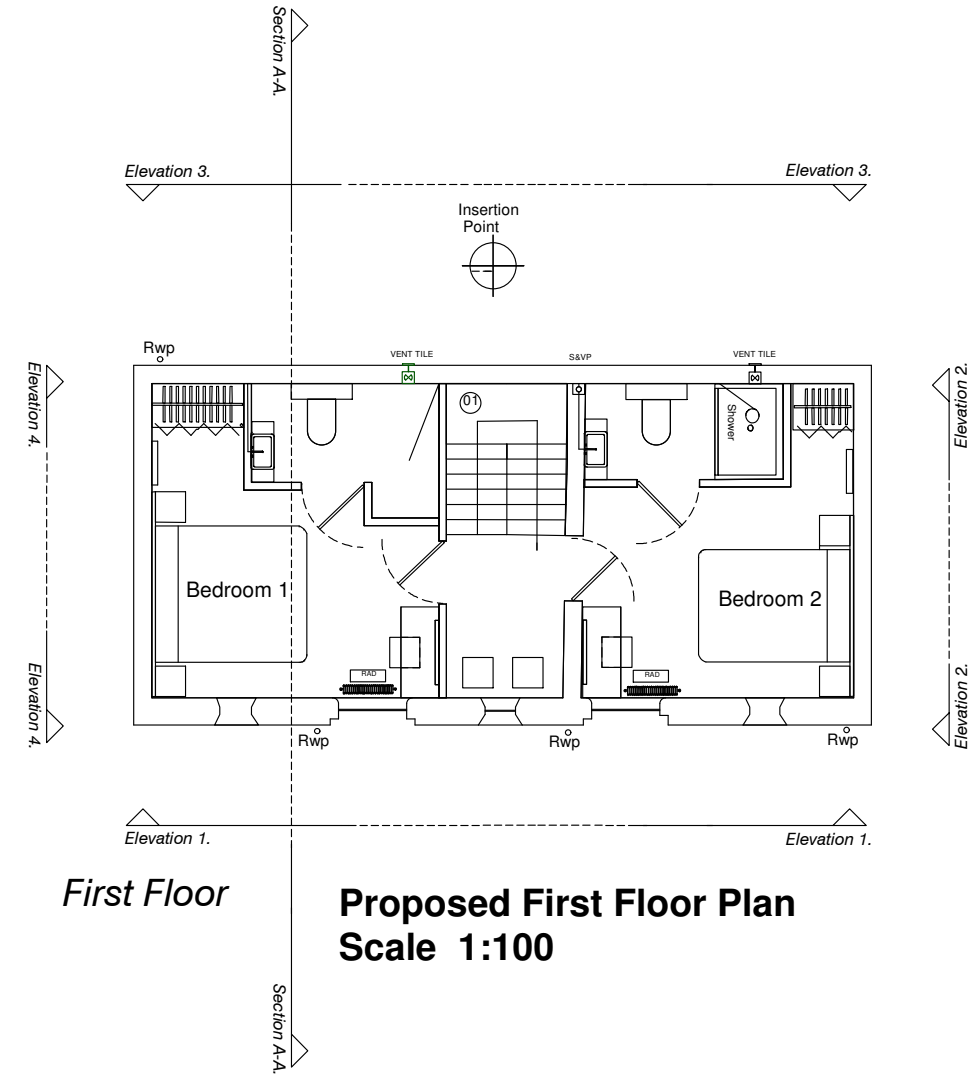

Proposed First Floor Plan
Scale 1:100

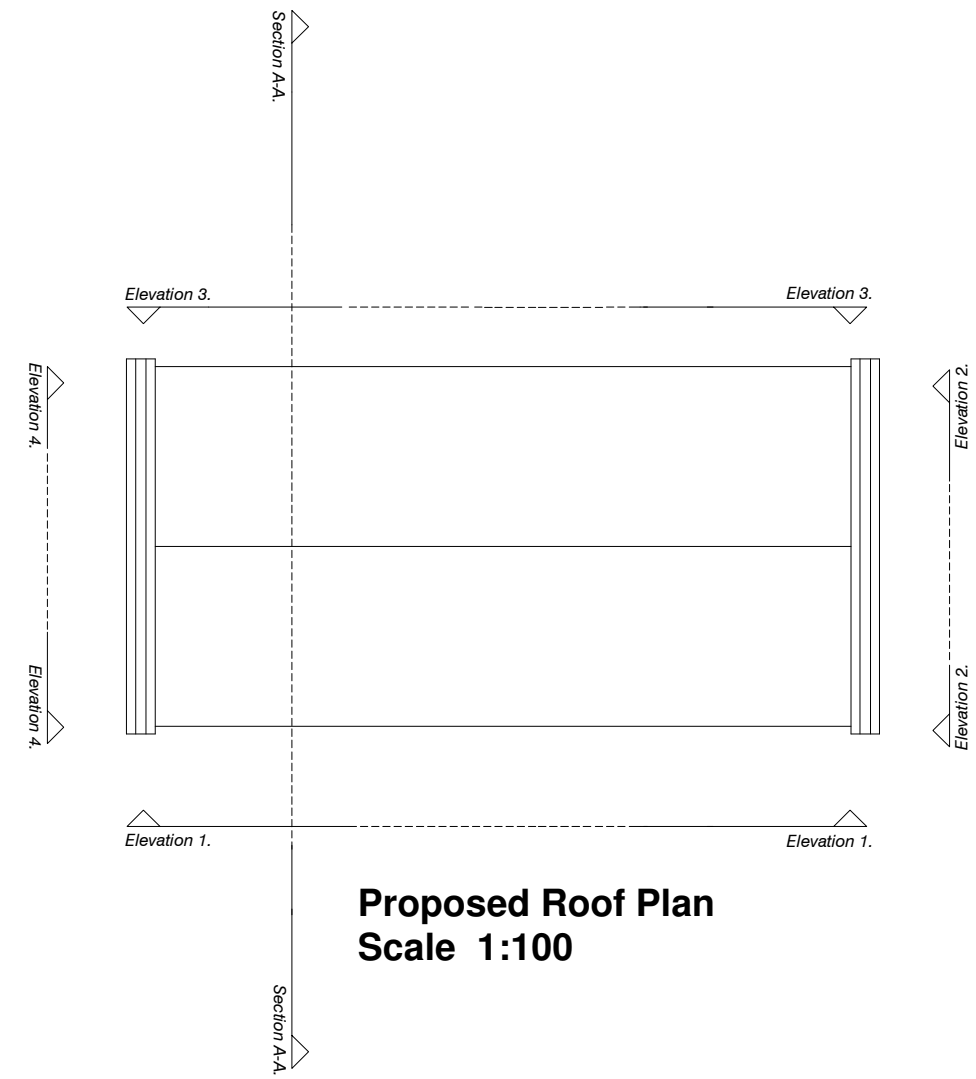

Proposed Roof Plan
Scale 1:100

REV - A

28.07.2021

REVISION

DATE

THE LOG SHED

PROPOSED PLANS & ELEVATIONS
1690.05_100_05

STATUS: Issued for Planning
DATE: August 2021
SCALE: 1:100 @ A1

DRAWN: AC
CHECKED: AC

CLIENT:

daylesford
ORGANIC FARM GLOUCESTERSHIRE

The Log Shed, Smithy Lane, Farley, Staffordshire ST10 3BQ