




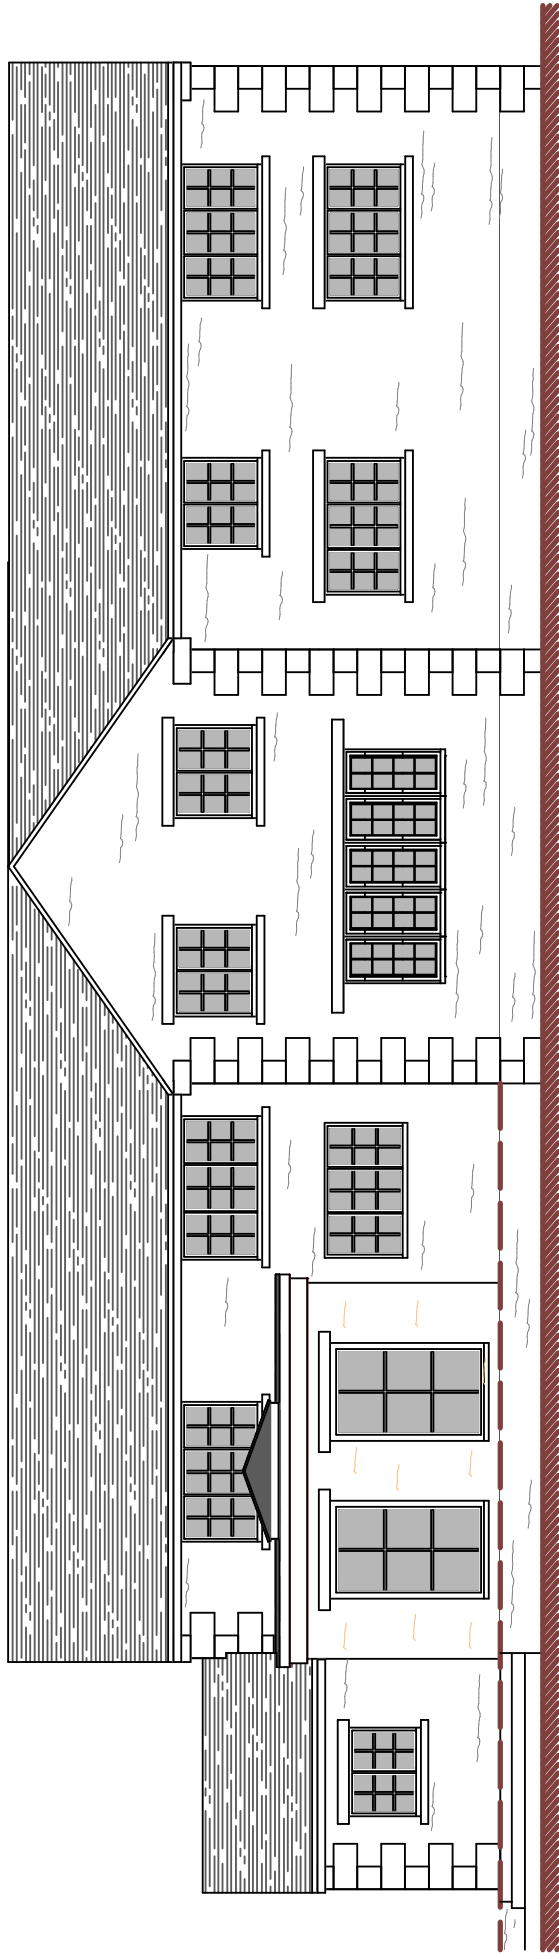


Rear Elevation

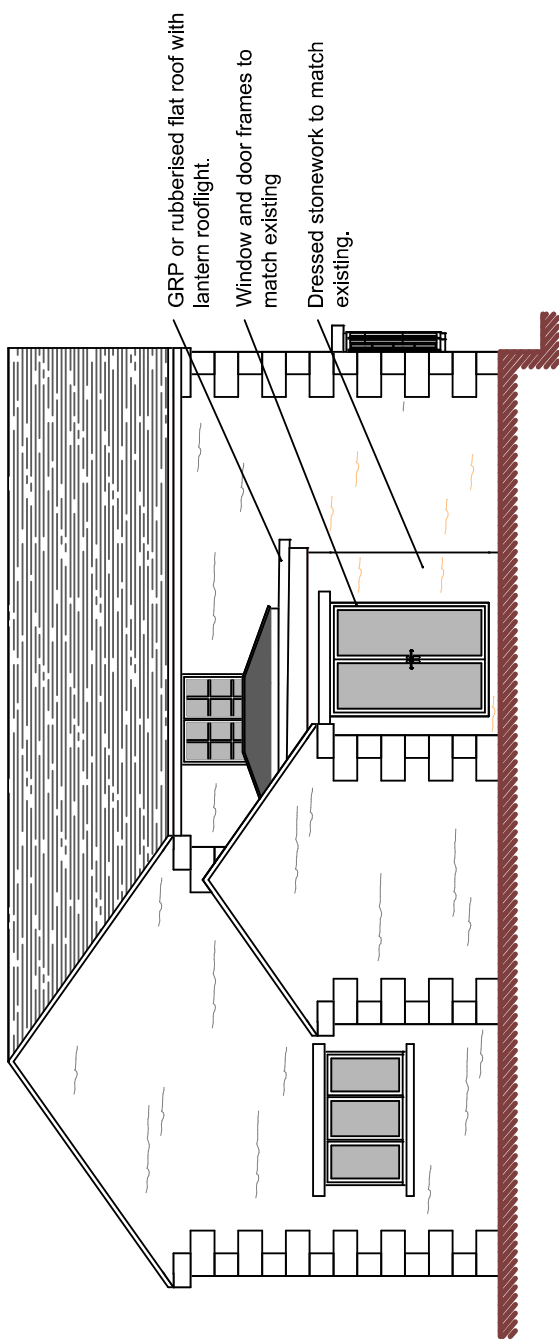


Side Elevation

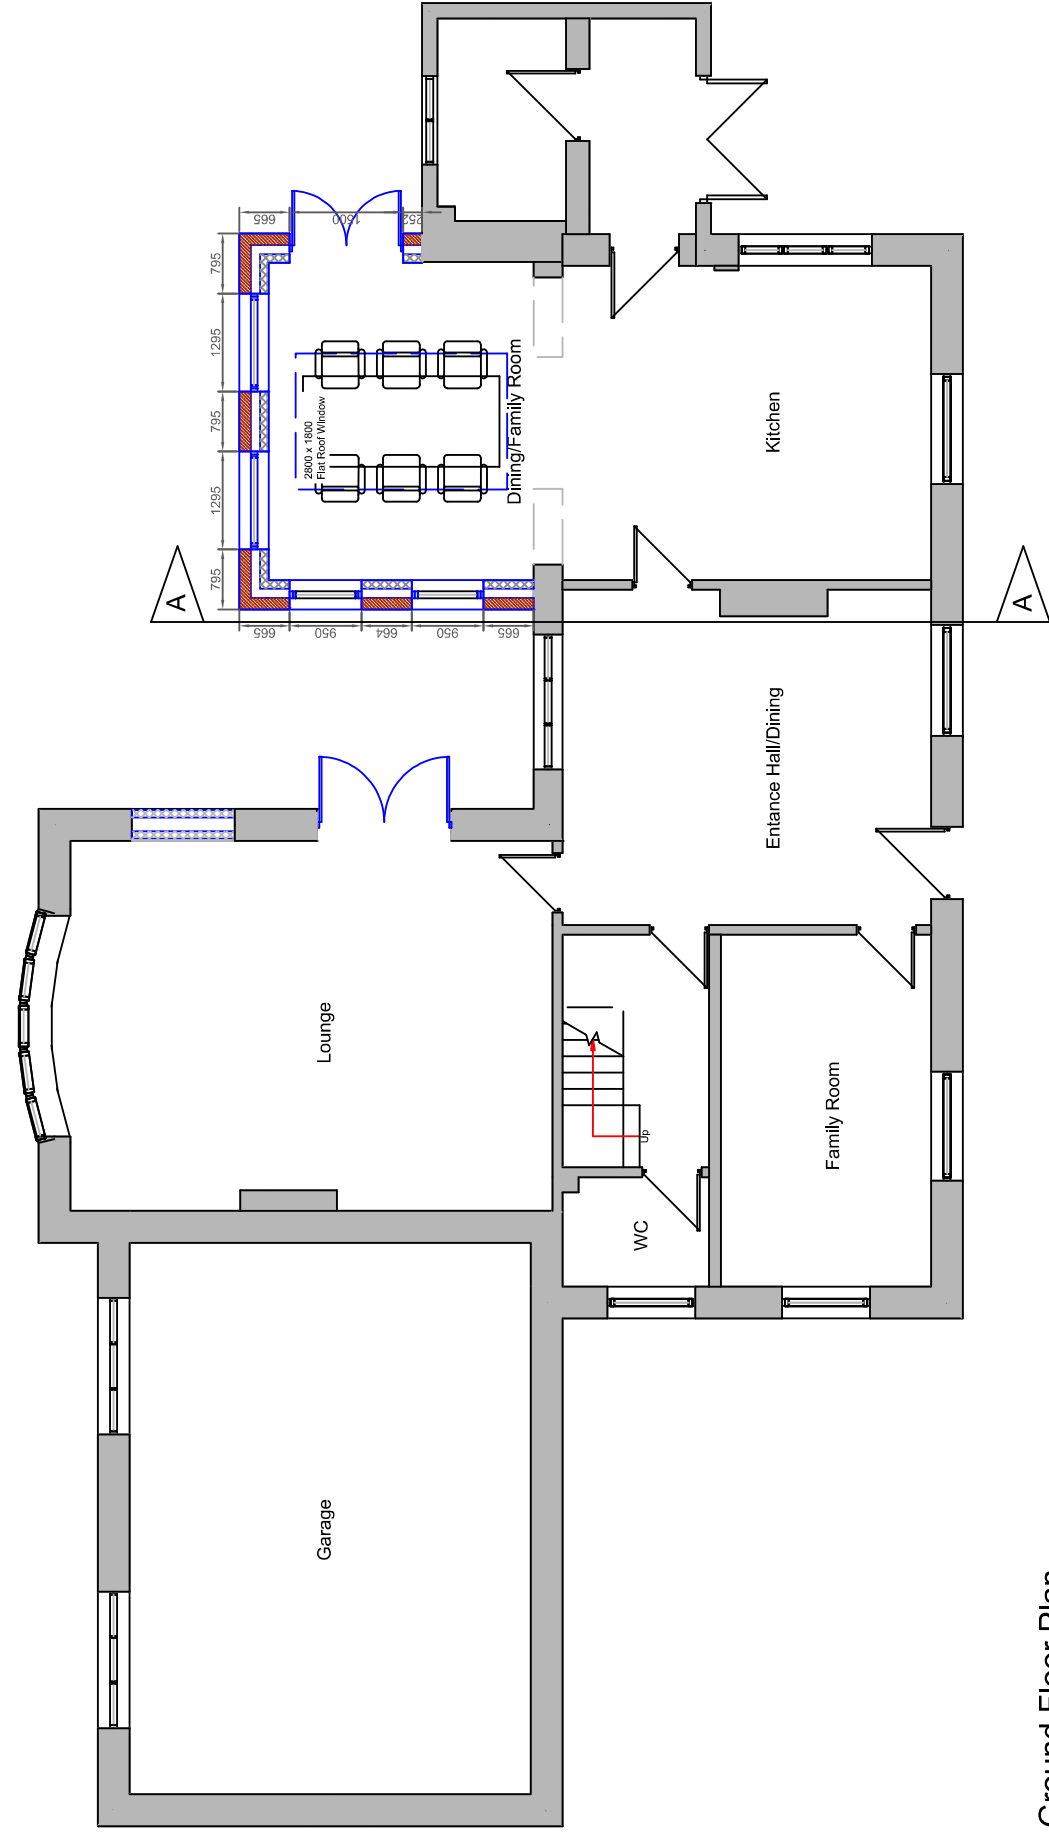

Ground Floor Plan

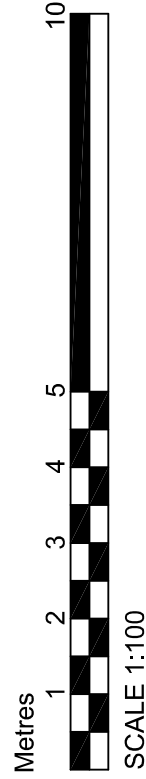

SCALE 1:100

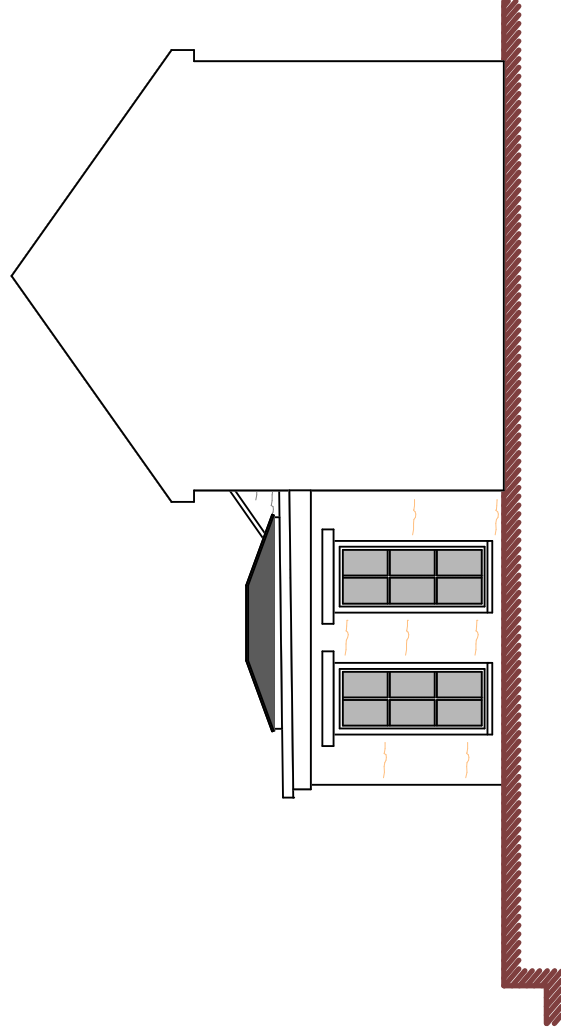

Sectional Elevation A-A

**DBD Architectural
Consultancy Ltd ©2022**

1. Copyright is vested with DBD Architectural Consultancy Ltd.
2. All dimensions to be checked on site before proceeding.
3. Contractor to check/adjust dimensions of new work to suit existing conditions. Do not assume existing structure or details are plumb square or level.
4. Contractor must notify the architect of any discrepancies before proceeding.
5. All drawings to be read in conjunction with all other consultants drawings and specs.

C	06.10.22	Amendments made following comments		
B	06.10.22	Amendments made following planners comments		
A	26.07.22	Amendments made following comments		
Rev	Date	Description		



Mr E Ellis
Reynolds Hey
Park Lane
Endon
ST9 9JB
Cheshire

Single Storey Rear Extension

Plans as Proposed

Stage: Planning		Job No:	2204
Size: A2	Date:	16.02.22	
Scale: 1:100			
Drawing Number: PL 03C			