




5592

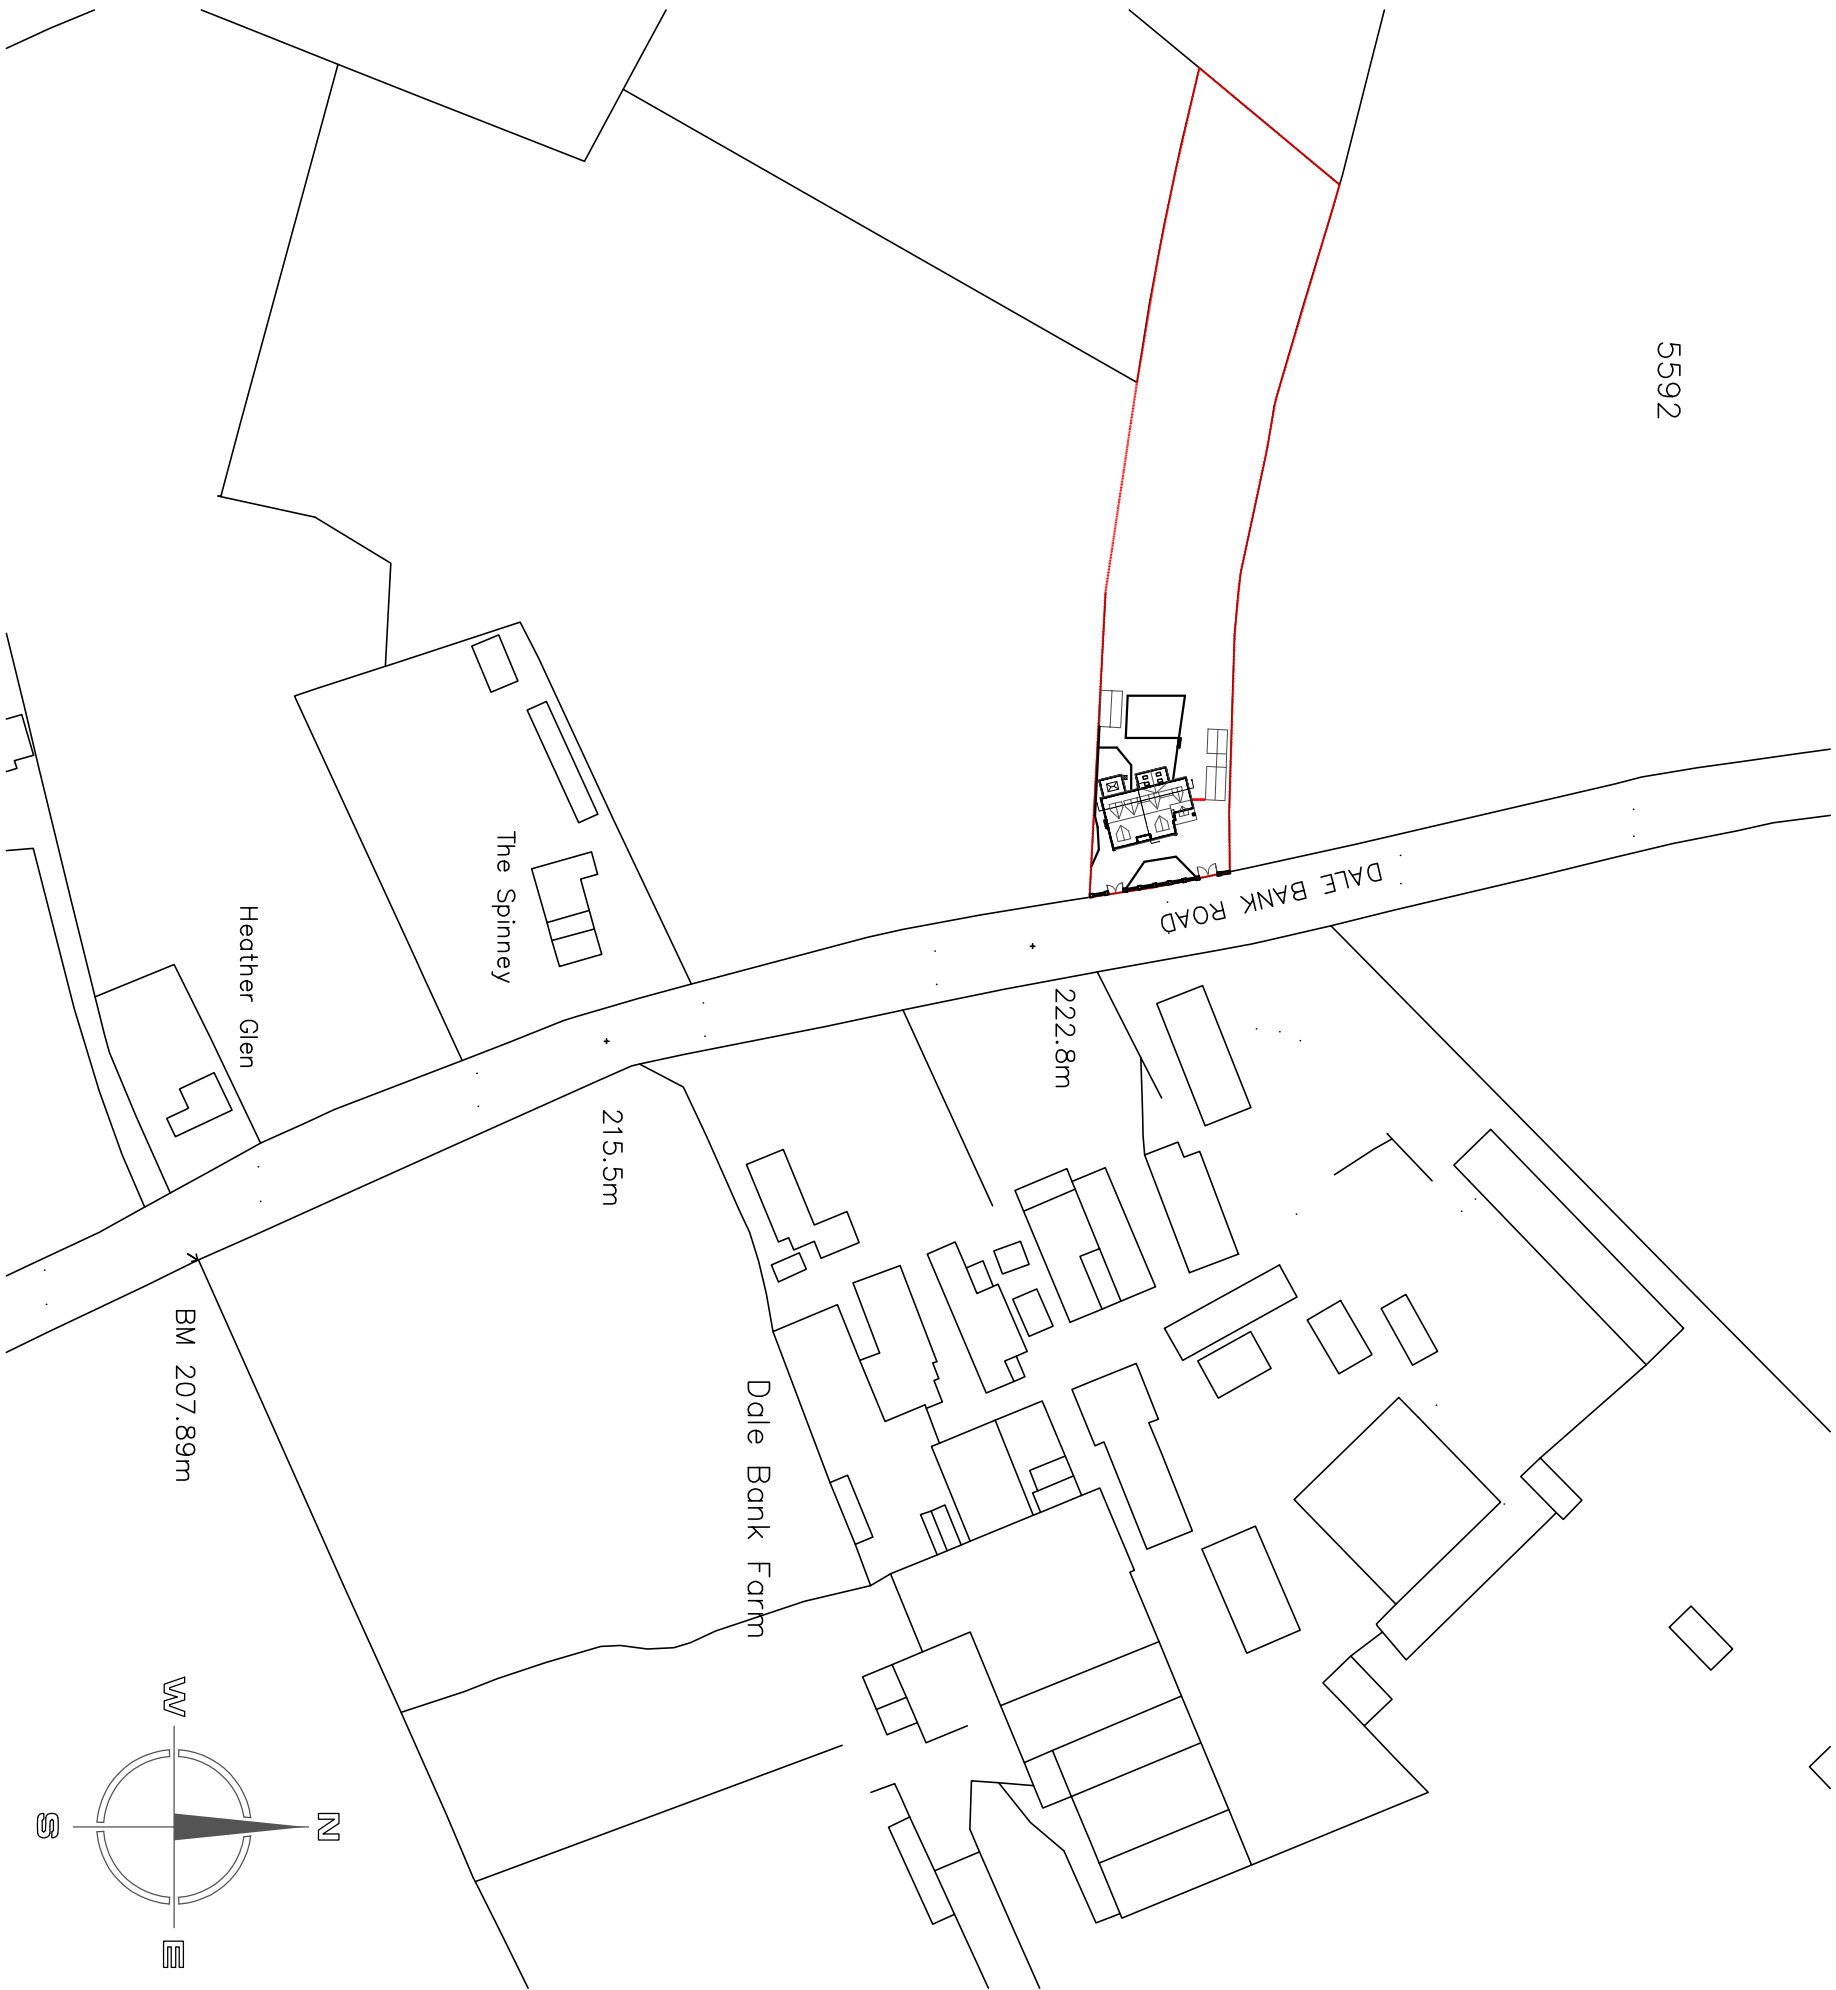

SITE LOCATION PLAN 1:1250

Ordnance Survey © Crown copyright 2022 All rights reserved. Licence number 100051789

1:1250

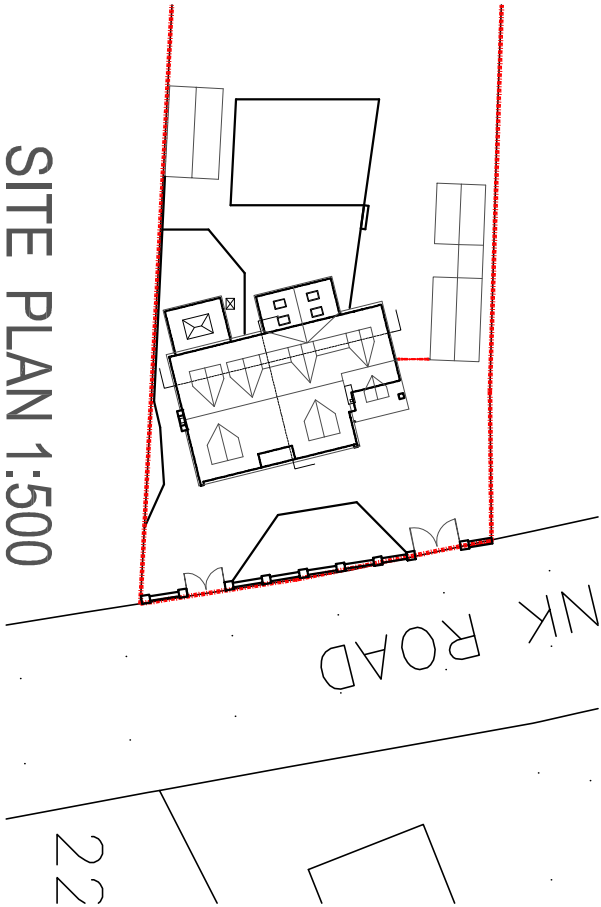 

SITE PLAN 1:500

Copyright of this drawing is vested in the Architect and it must not be copied or reproduced without consent. Figured dimensions only are to be taken from this drawing. All contractors must visit the site and be responsible for taking and checking all dimensions relative to their work. Hewitt&Carr Architects Ltd are to be advised of any variation between drawings and site conditions. CLIENTS ARE ADVISED TO CLARIFY DIMENSIONS WITH THE ARCHITECT PRIOR TO SETTING OUT AND NOT TO SCALE FROM THE DRAWING.

Rev	Drawn	Comments	Date
-----	-------	----------	------

Hewitt&Carr Architects
A: DaisyBank House | 17-19 Leek Road | Cheddle | ST10 1JE
T: 01538 756888
E: enquiries@hccarchitects.co.uk
W: www.hccarchitects.co.uk

Client
Mr and Mrs King

Project
Beeches Dale Bank Road Winnothdale
Team ST10 1RE

Title
Proposed Single Storey Rear Extension
With Internal Alterations

Status
As Existing

Date
May 2022

Drawn
NNC

Scale @A3
1:1250/500

Checked

Project No

Drawing No.

01187-04

Rev
A