




Proposed Front Elevation [House Type C]
[Scale 1:50]




Proposed Front Elevation [House Type D]
[Scale 1:50]




Proposed Rear Elevation
[Scale 1:100]

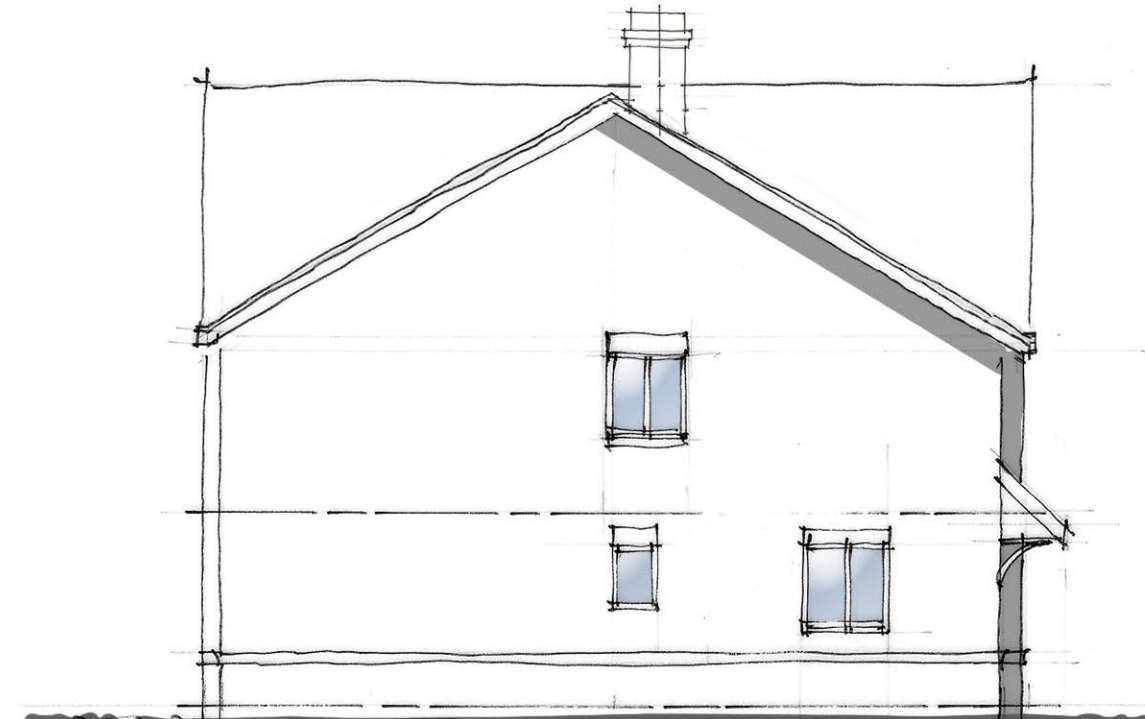

Proposed Side Elevation [House Type C]
[Scale 1:100]

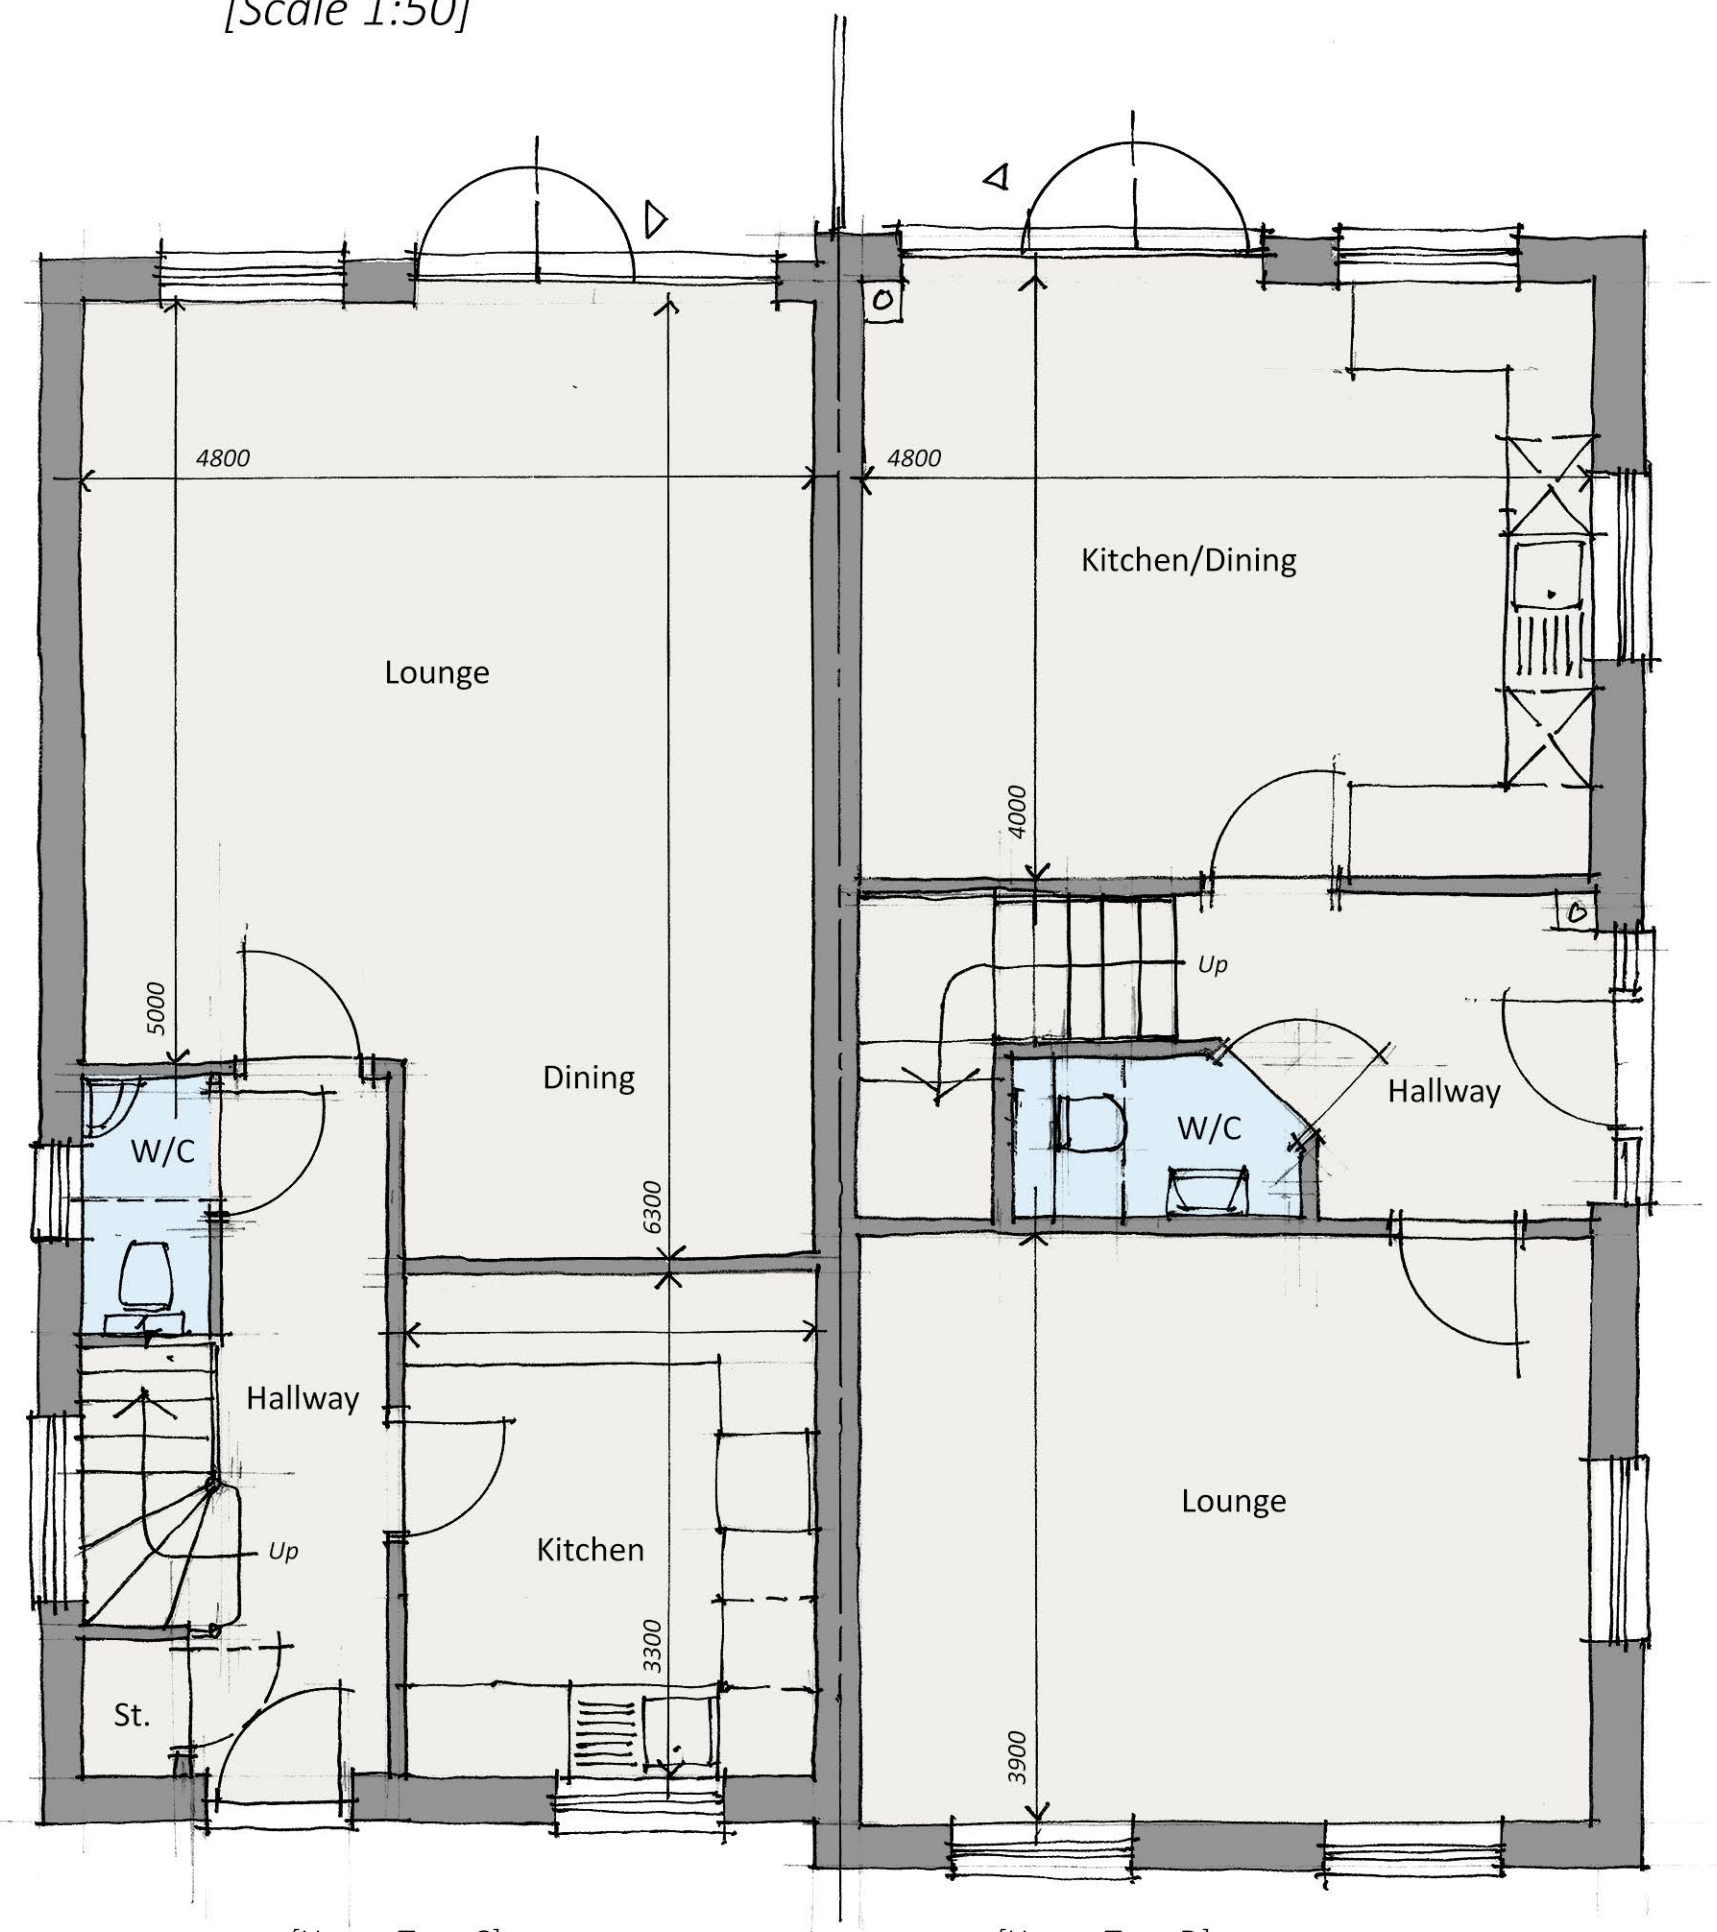


Proposed Ground Floor Plan [House Type C + D]
[Scale 1:50]

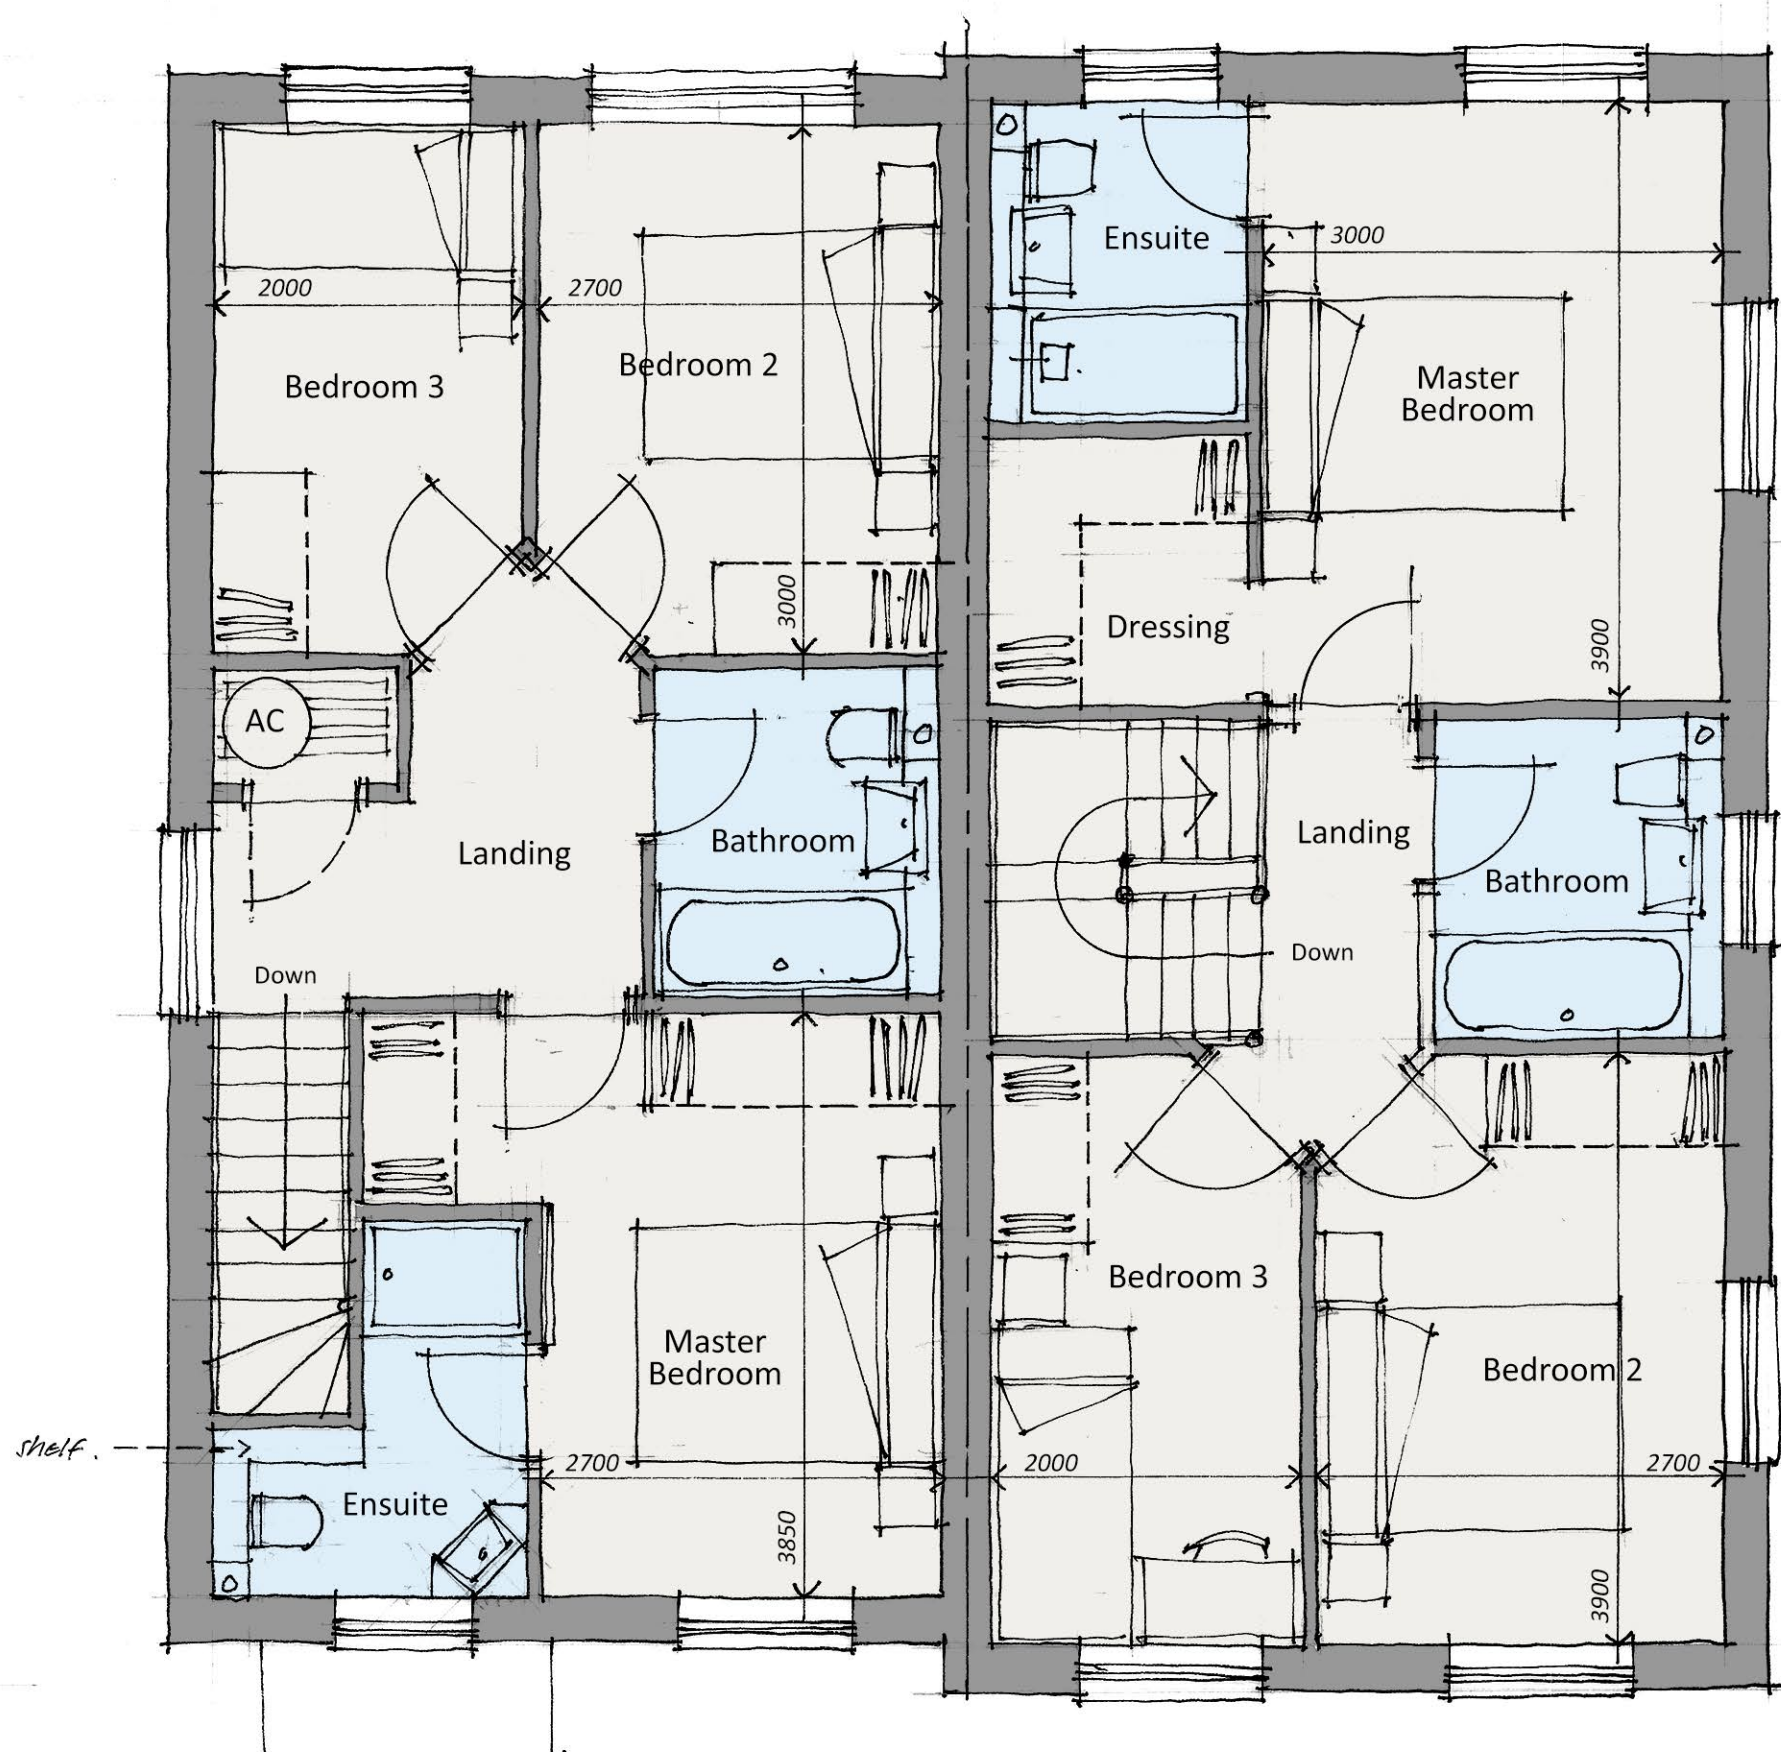

Proposed First Floor Plan [House Type C + D]
[Scale 1:50]




Typical Window Detail

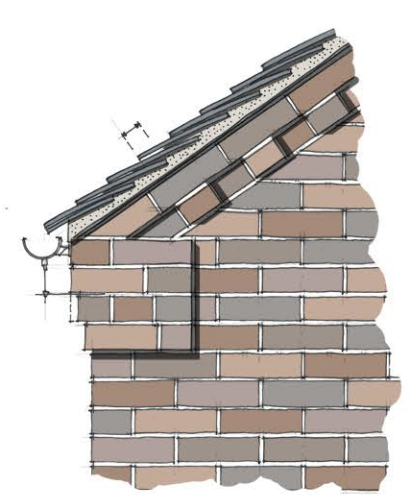


Typical Verge Detail



Typical Gable End Detail

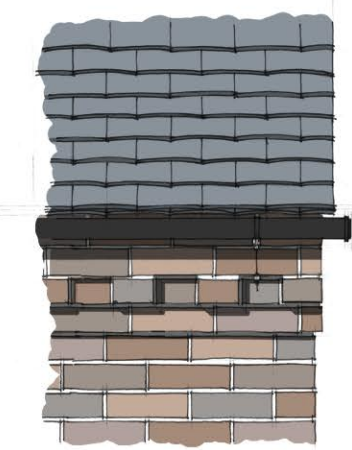

Typical Eaves Detail

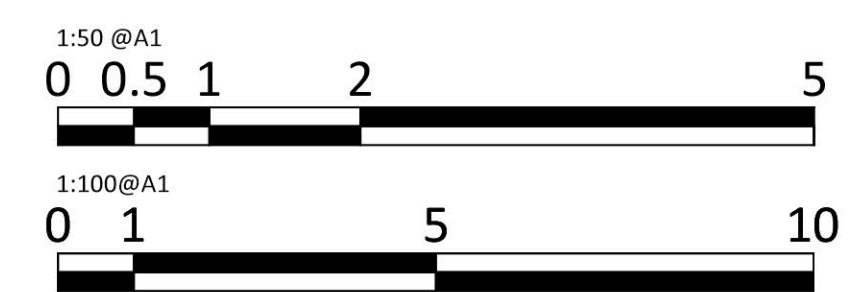

Revisions		
No.	Description	Date

CBC Ltd.
Fole Dairy, Uttoxeter

Ritchie & Ritchie Architects LLP
The Manor House, Lichfield Street, Tamworth,
Staffordshire, B79 7QF
+44 (0)1827 62251
www.randrarchitects.co.uk

Proposed Floor Plans & Elevations
[House Type C+D]

Scale	Date	Drawn	Job	Drawing
1:50 1:100 @A1	May 2022	IDR/MG	7796	260C