

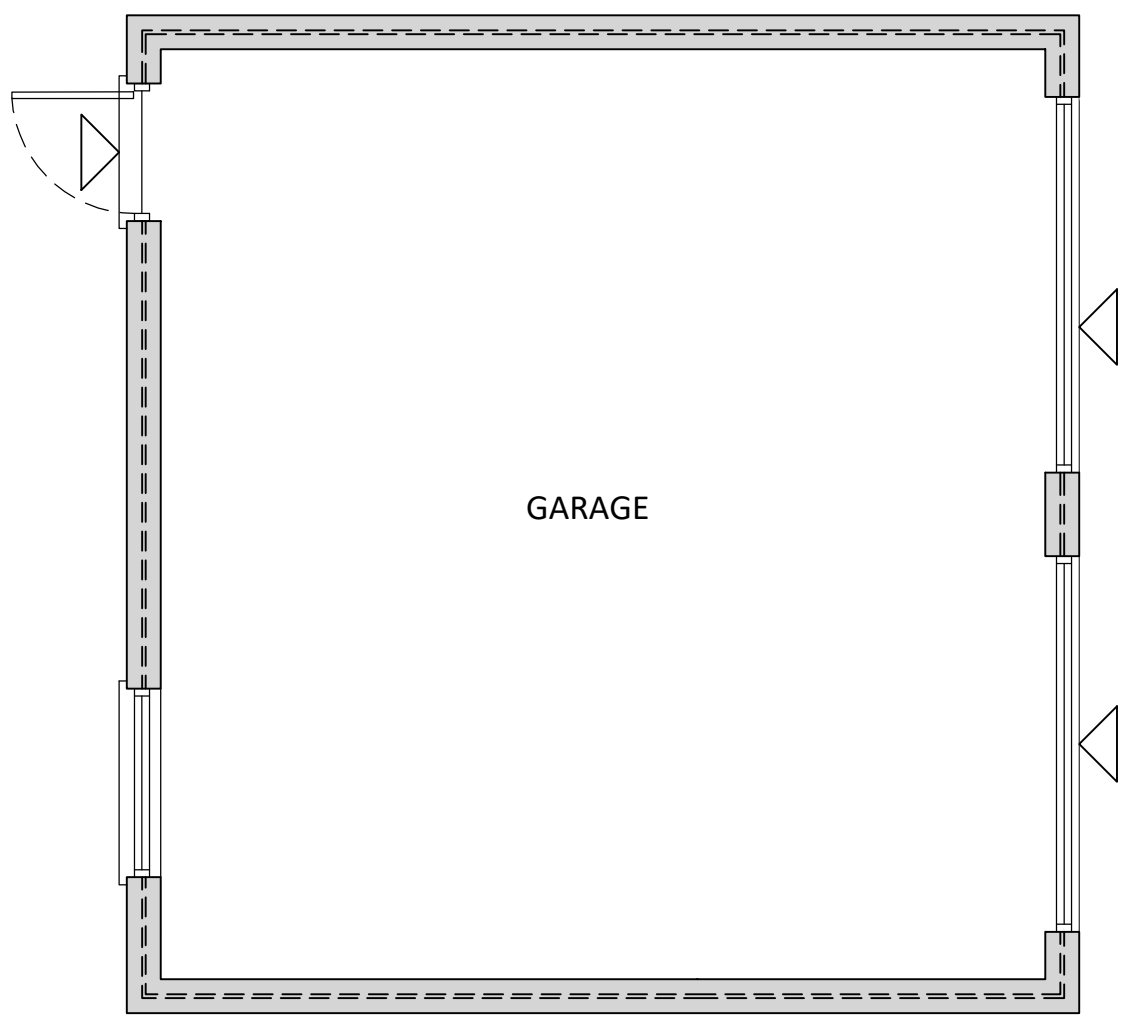
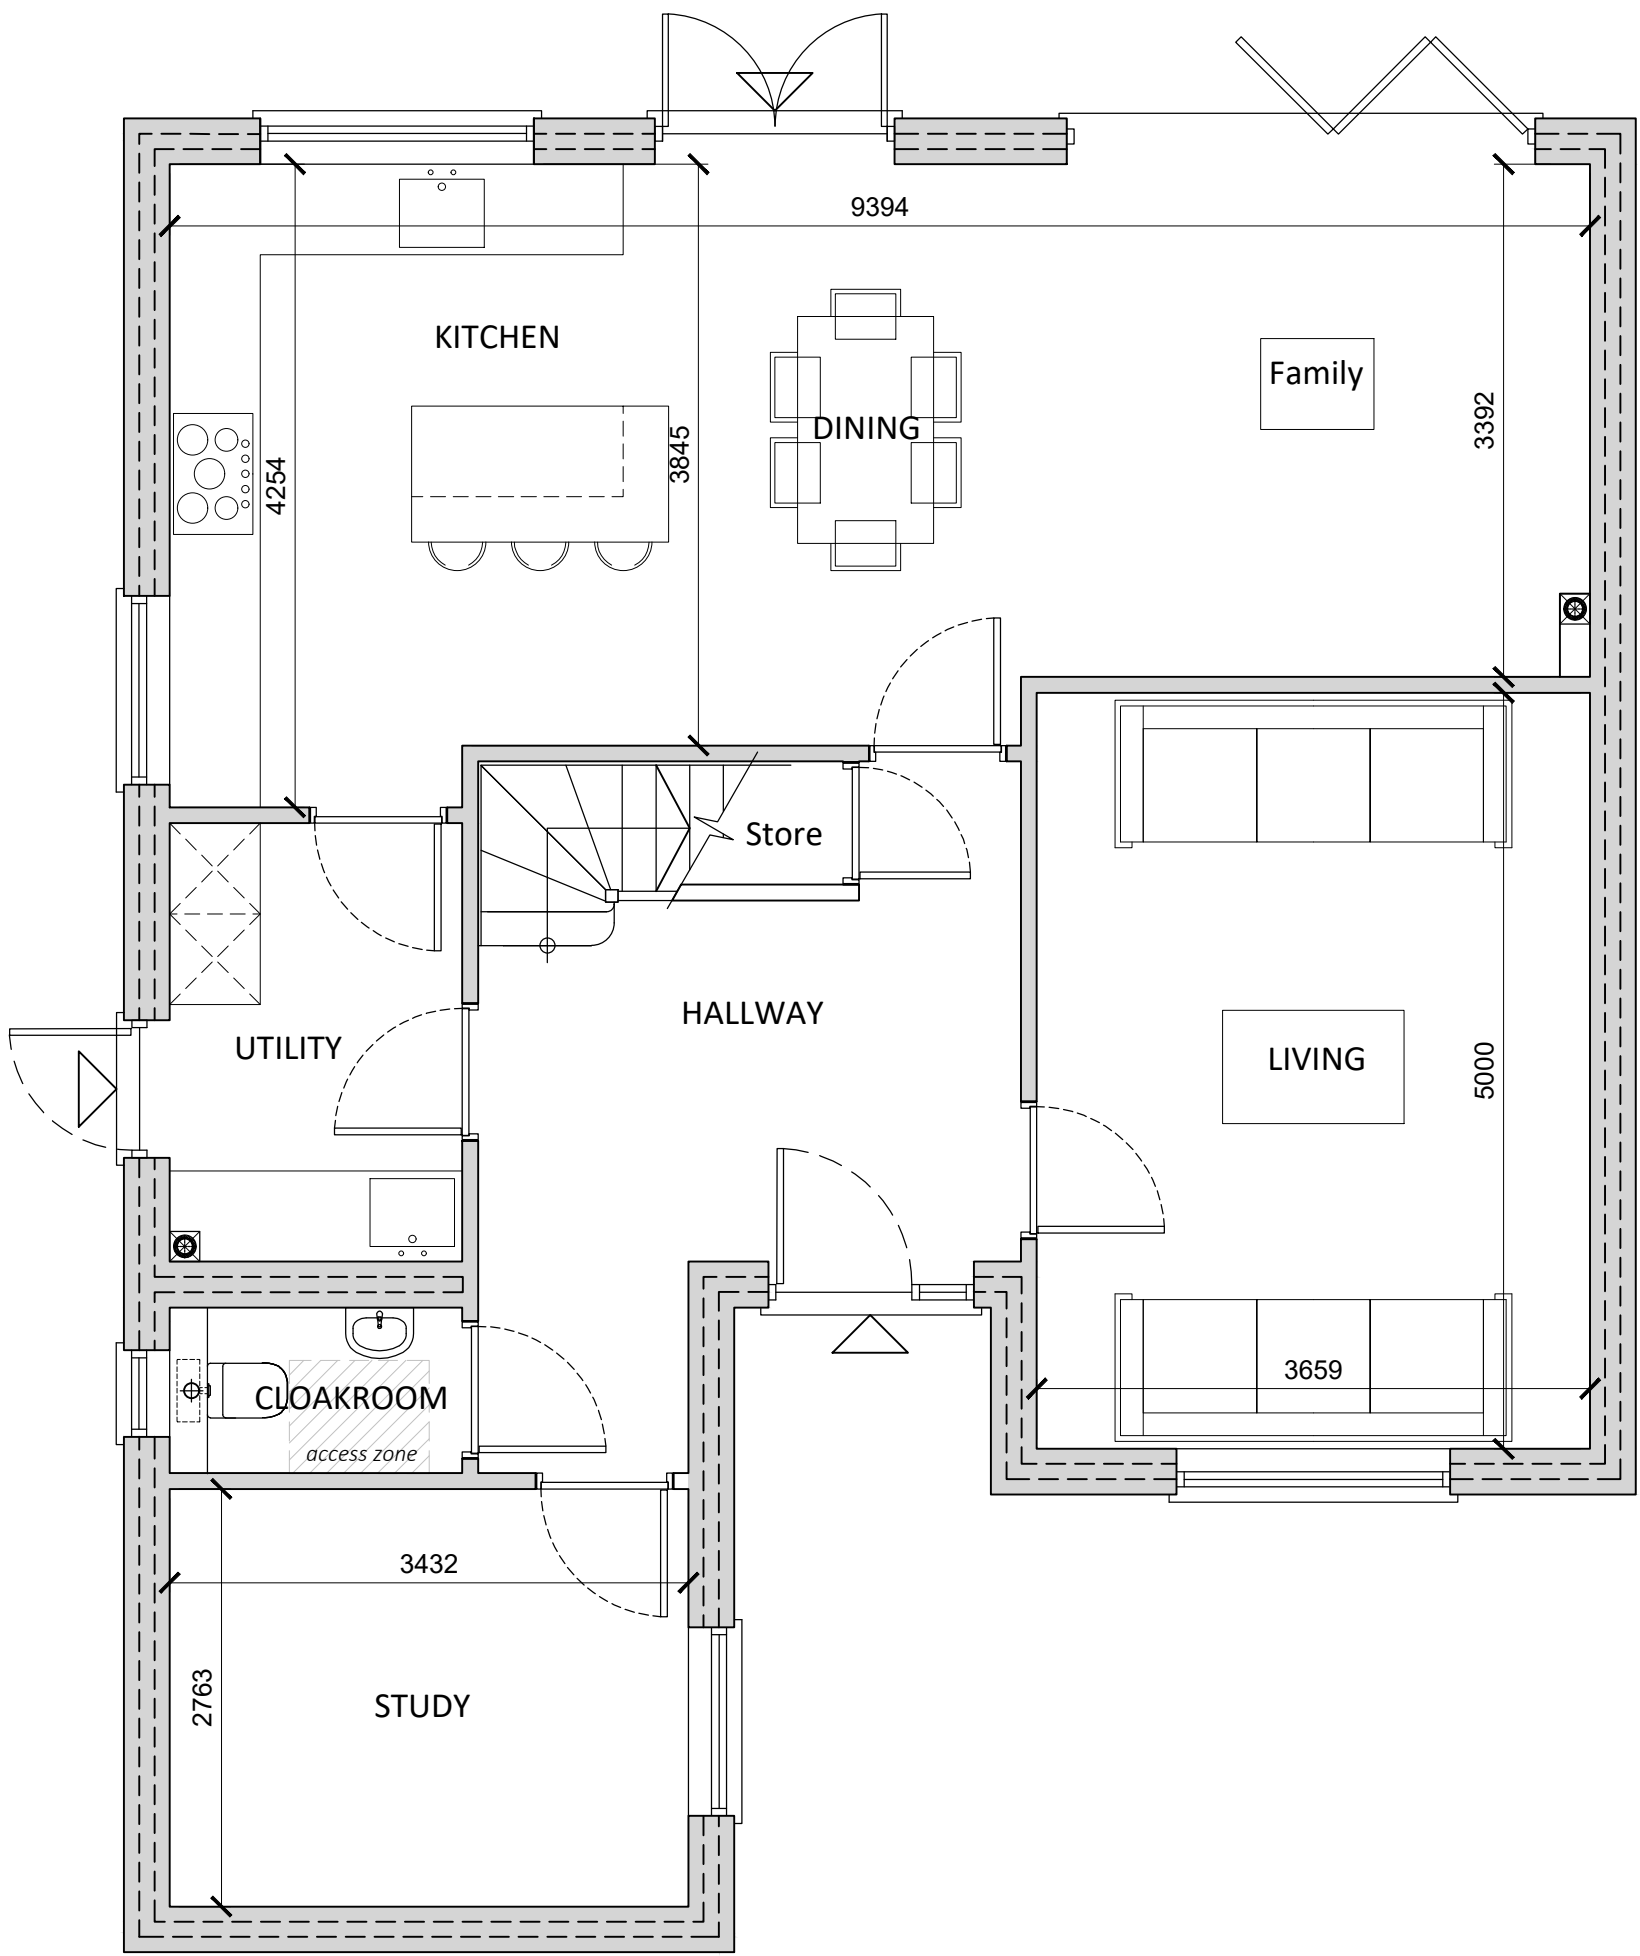
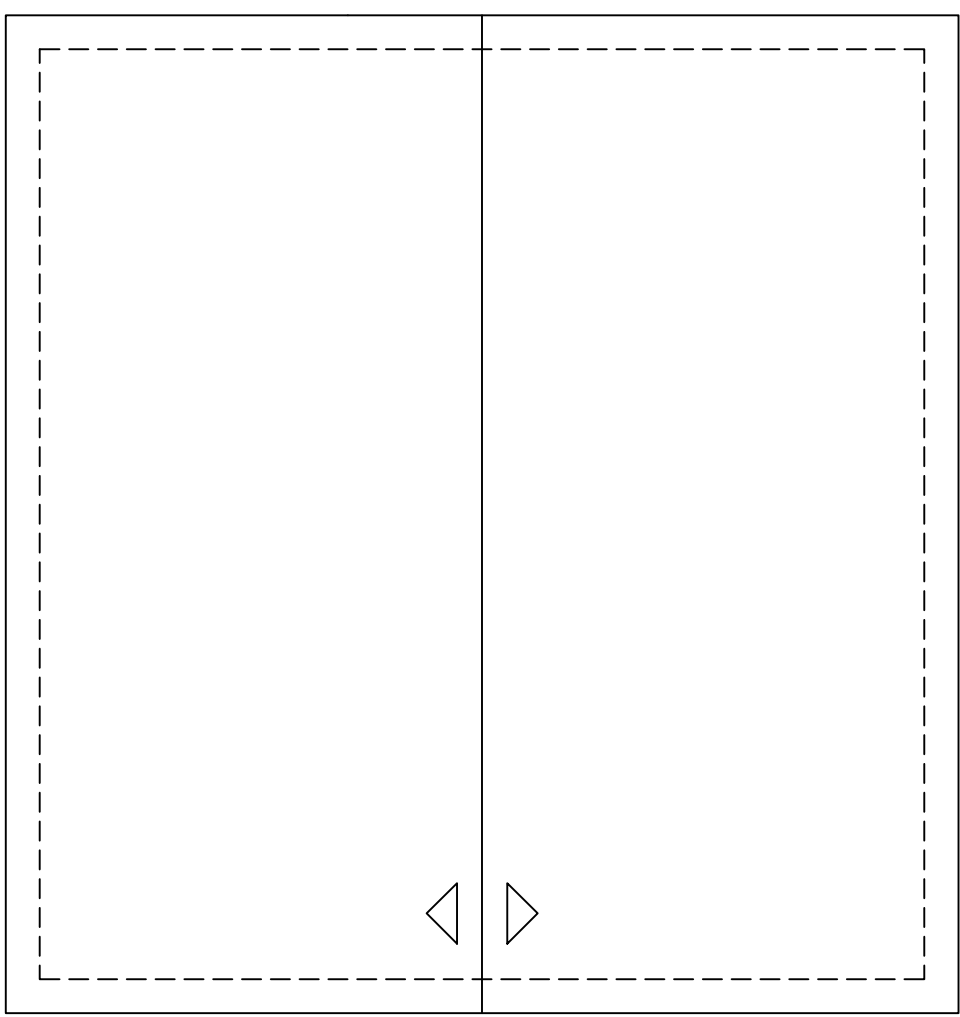


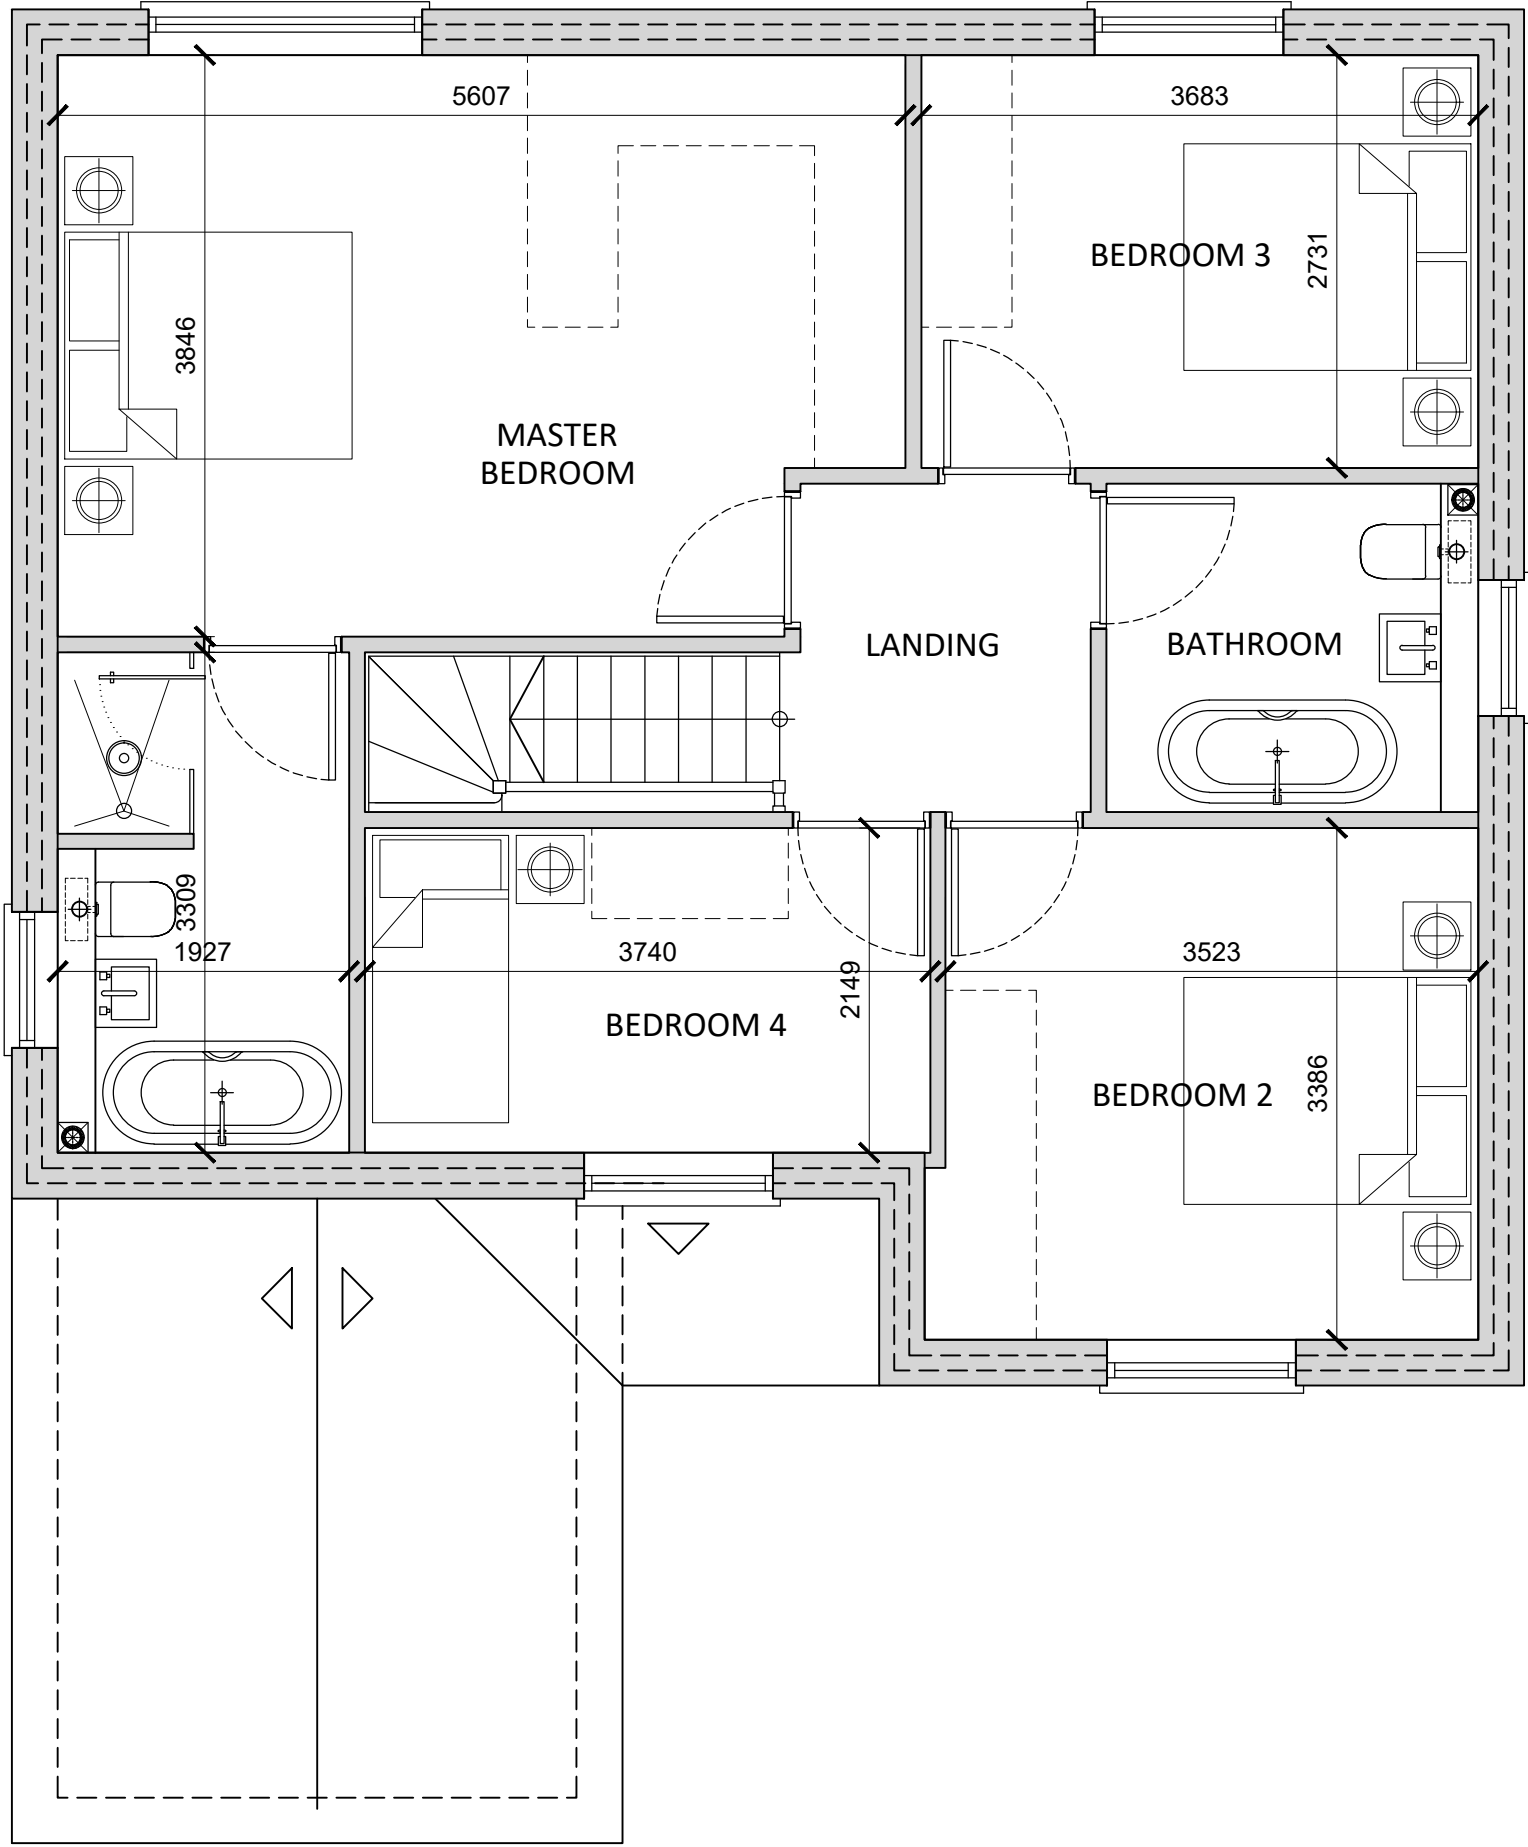

Proposed Ground Plan
[Scale 1:50]

 

Proposed First Plan
[Scale 1:50]

Revisions		
No.	Description	Date
-	-	-

5 Pennymoor Road, Wilnecote
Tamworth

New Residential Development



Georgian House,
24 Bird Street,
Lichfield,
WS13 6PT

+44 (0)1827 62251



Proposed Floor Plans
[House Type L]

Scale	Date	Drawn	Job	Drawing
1:50 A1	Oct 2022	BTE/MG	7796	262 B