





Proposed Front Elevation
[Scale 1:50]



Proposed Rear Elevation
[Scale 1:50]

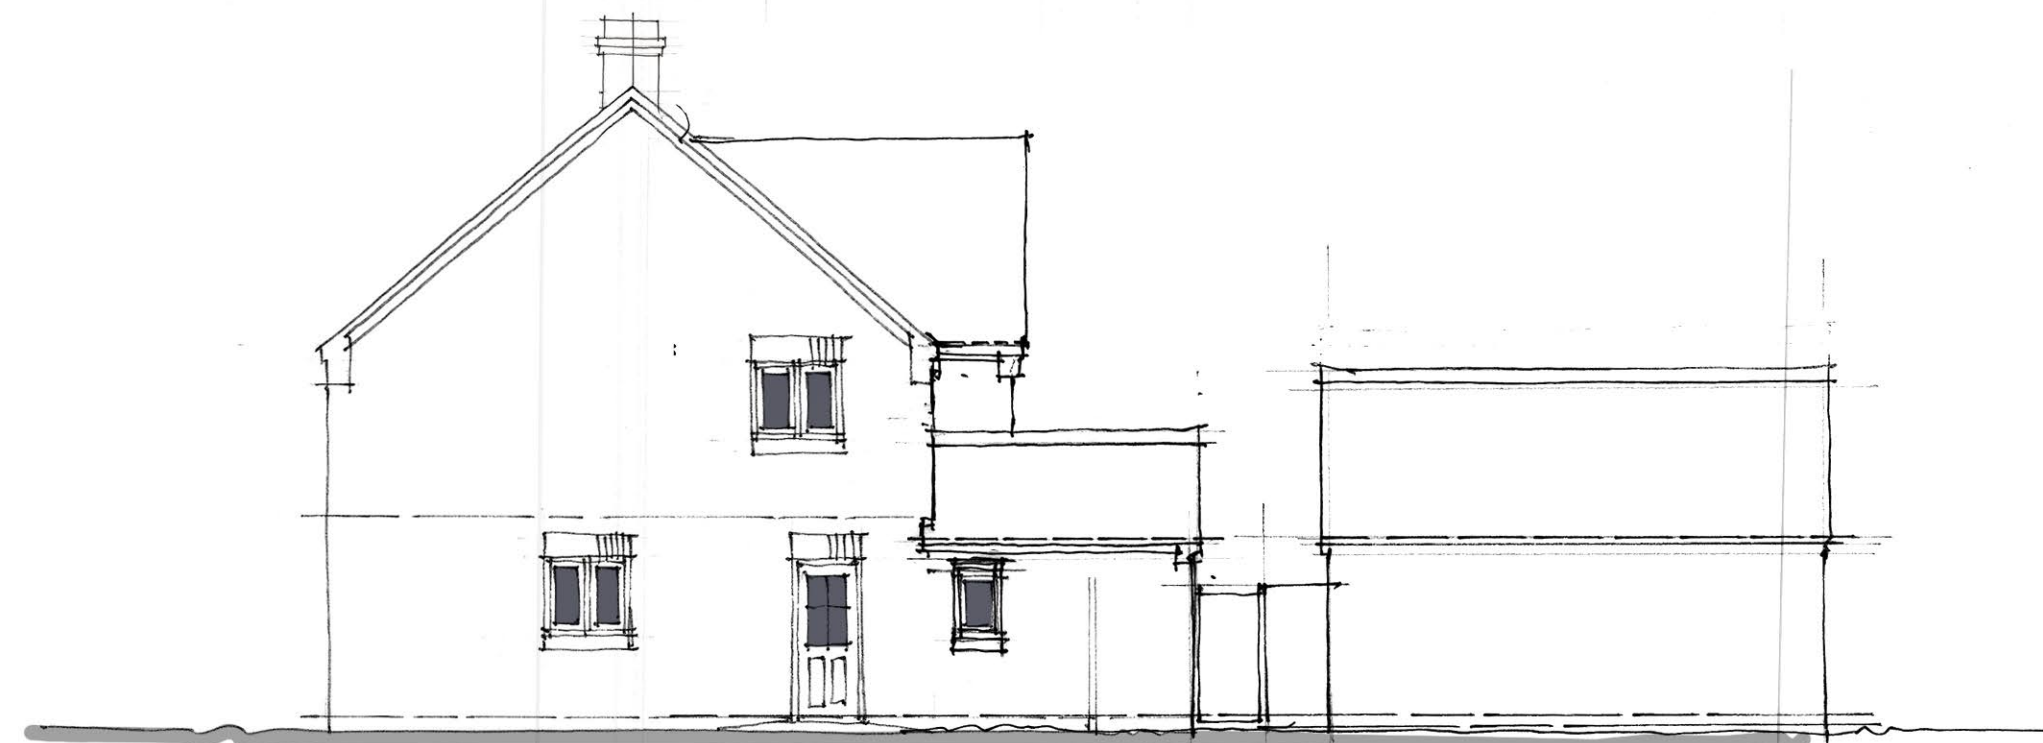


Proposed Side Elevation
[Scale 1:100]

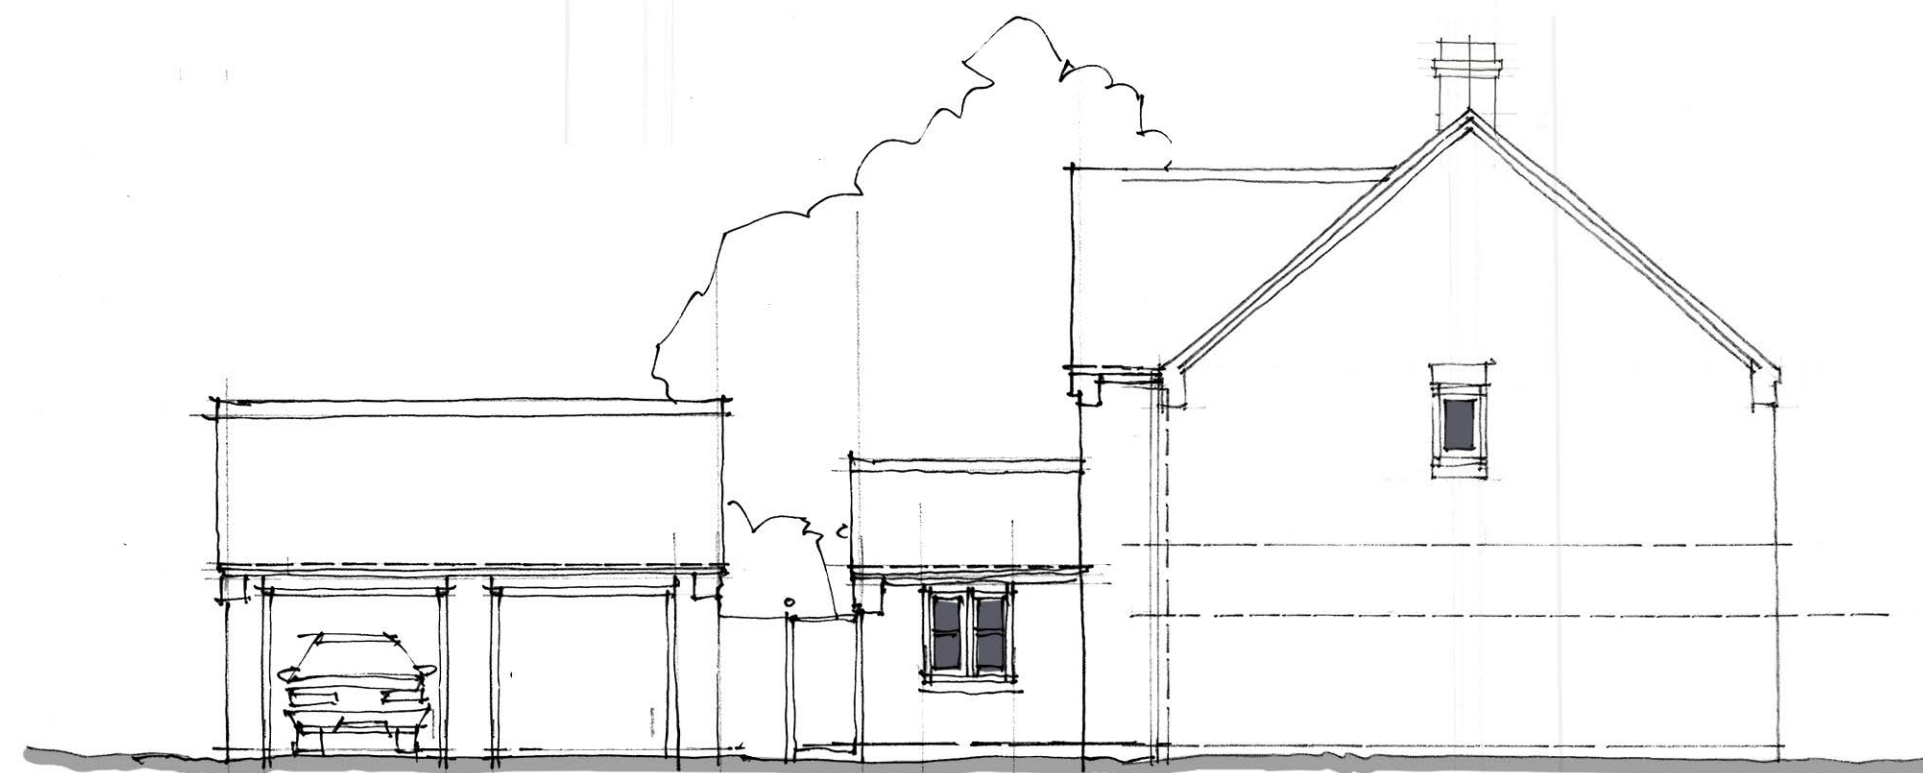


Proposed Side Elevation
[Scale 1:100]



Typical Window Detail

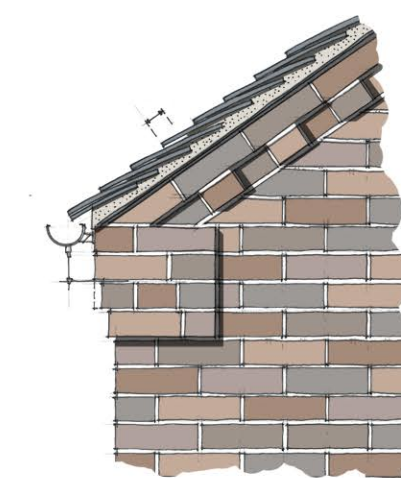

Typical Verge Detail

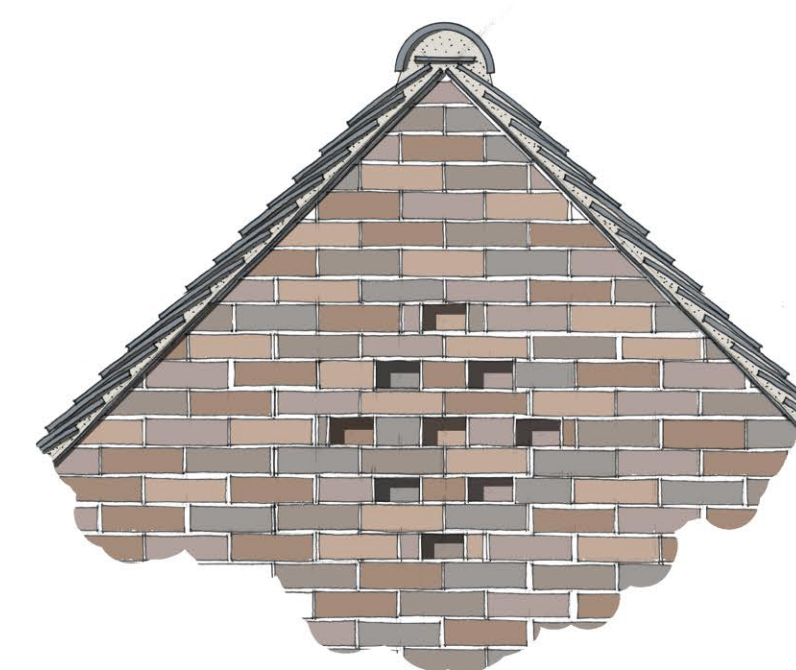


Typical Gable End Detail



Typical Eaves Detail

Indicative Details
[Scale 1:20]

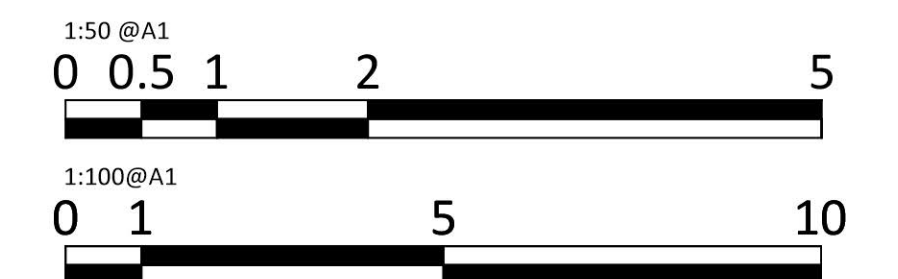

Revisions		
No.	Description	Date

CBC Ltd.
Fole Dairy, Uttoxeter



Ritchie & Ritchie Architects LLP
The Manor House, Lichfield Street, Tamworth,
Staffordshire, B79 7QF
+44 (0)1827 62251
www.randrarchitects.co.uk

Proposed Elevations
[House Type L]

Scale	Date	Drawn	Job	Drawing
1:50 1:100 @A1	Oct 2022	IDR/MG	7796	462D