


NOTES Copyright of Croft Architecture Limited.
Drawings are not to be reproduced in whole or in part
without the prior written permission of Croft Architecture
Limited. Figured dimensions only are to be taken from
this drawing.
Contractors are responsible for checking dimensions
relative to their work. Croft Architecture Limited are to
be advised of any discrepancies.

REVISIONS

REV.	DESCRIPTION	DRAWN	CHKD.	DATE
1st	FIRST ISSUE	DC	SA	23/08/22

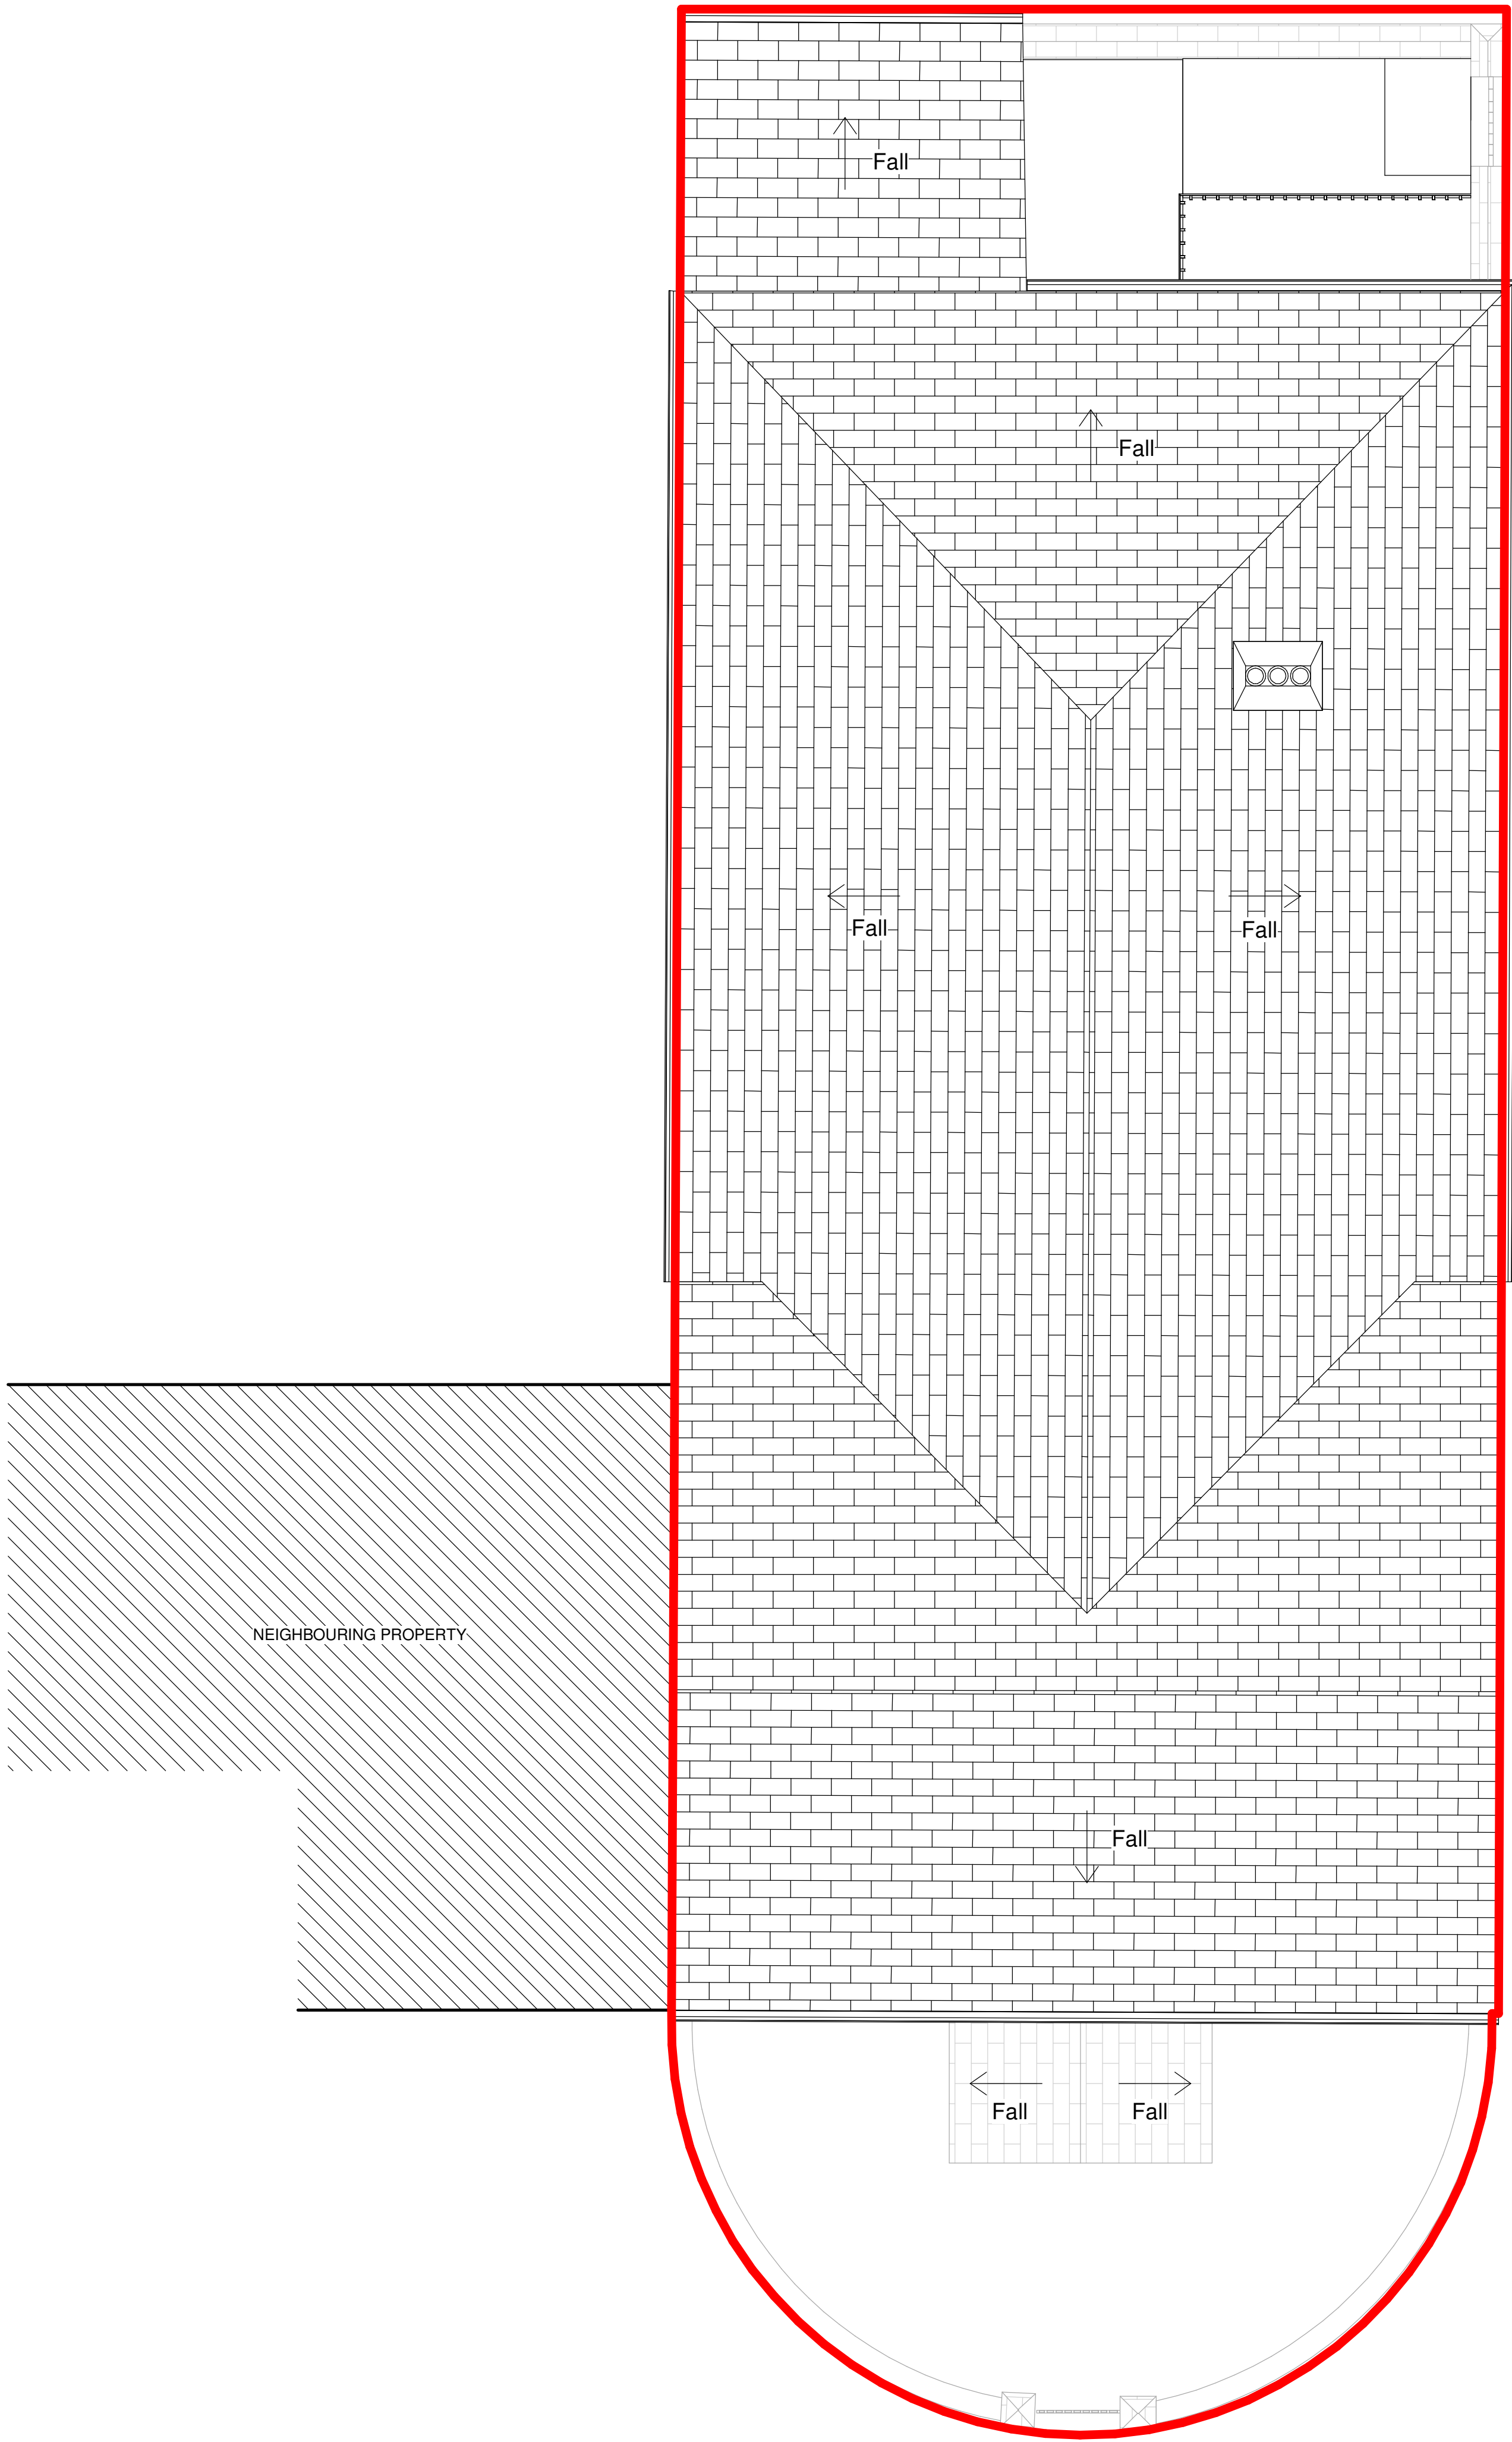

Existing Roof Plan
1 : 50



CROFT[®]

6-7 Pearl House, Anson Court,
Staffordshire Technology Park,
Stafford, ST18 0GB

croftarchitecture.com
+44 (0)1785 248 542

PROJECT
Change of use and alterations at
for Mr Simon Edwards
at Biddulph Park Methodist Church,
Biddulph Park Road, Stoke-on-Trent ST8
7SJ
NG TITLE
Existing Roof Plan

SCALE	SHEET SIZE	No. of SHEETS	SHEET No.	CAD FILE
1 : 50	A1	1	1	
DRAWING NUMBER				REV
2694 - 102				

 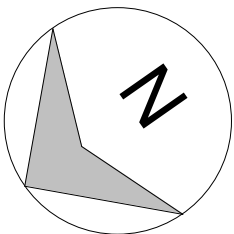

VISUAL SCALE 1:50 @ A1