


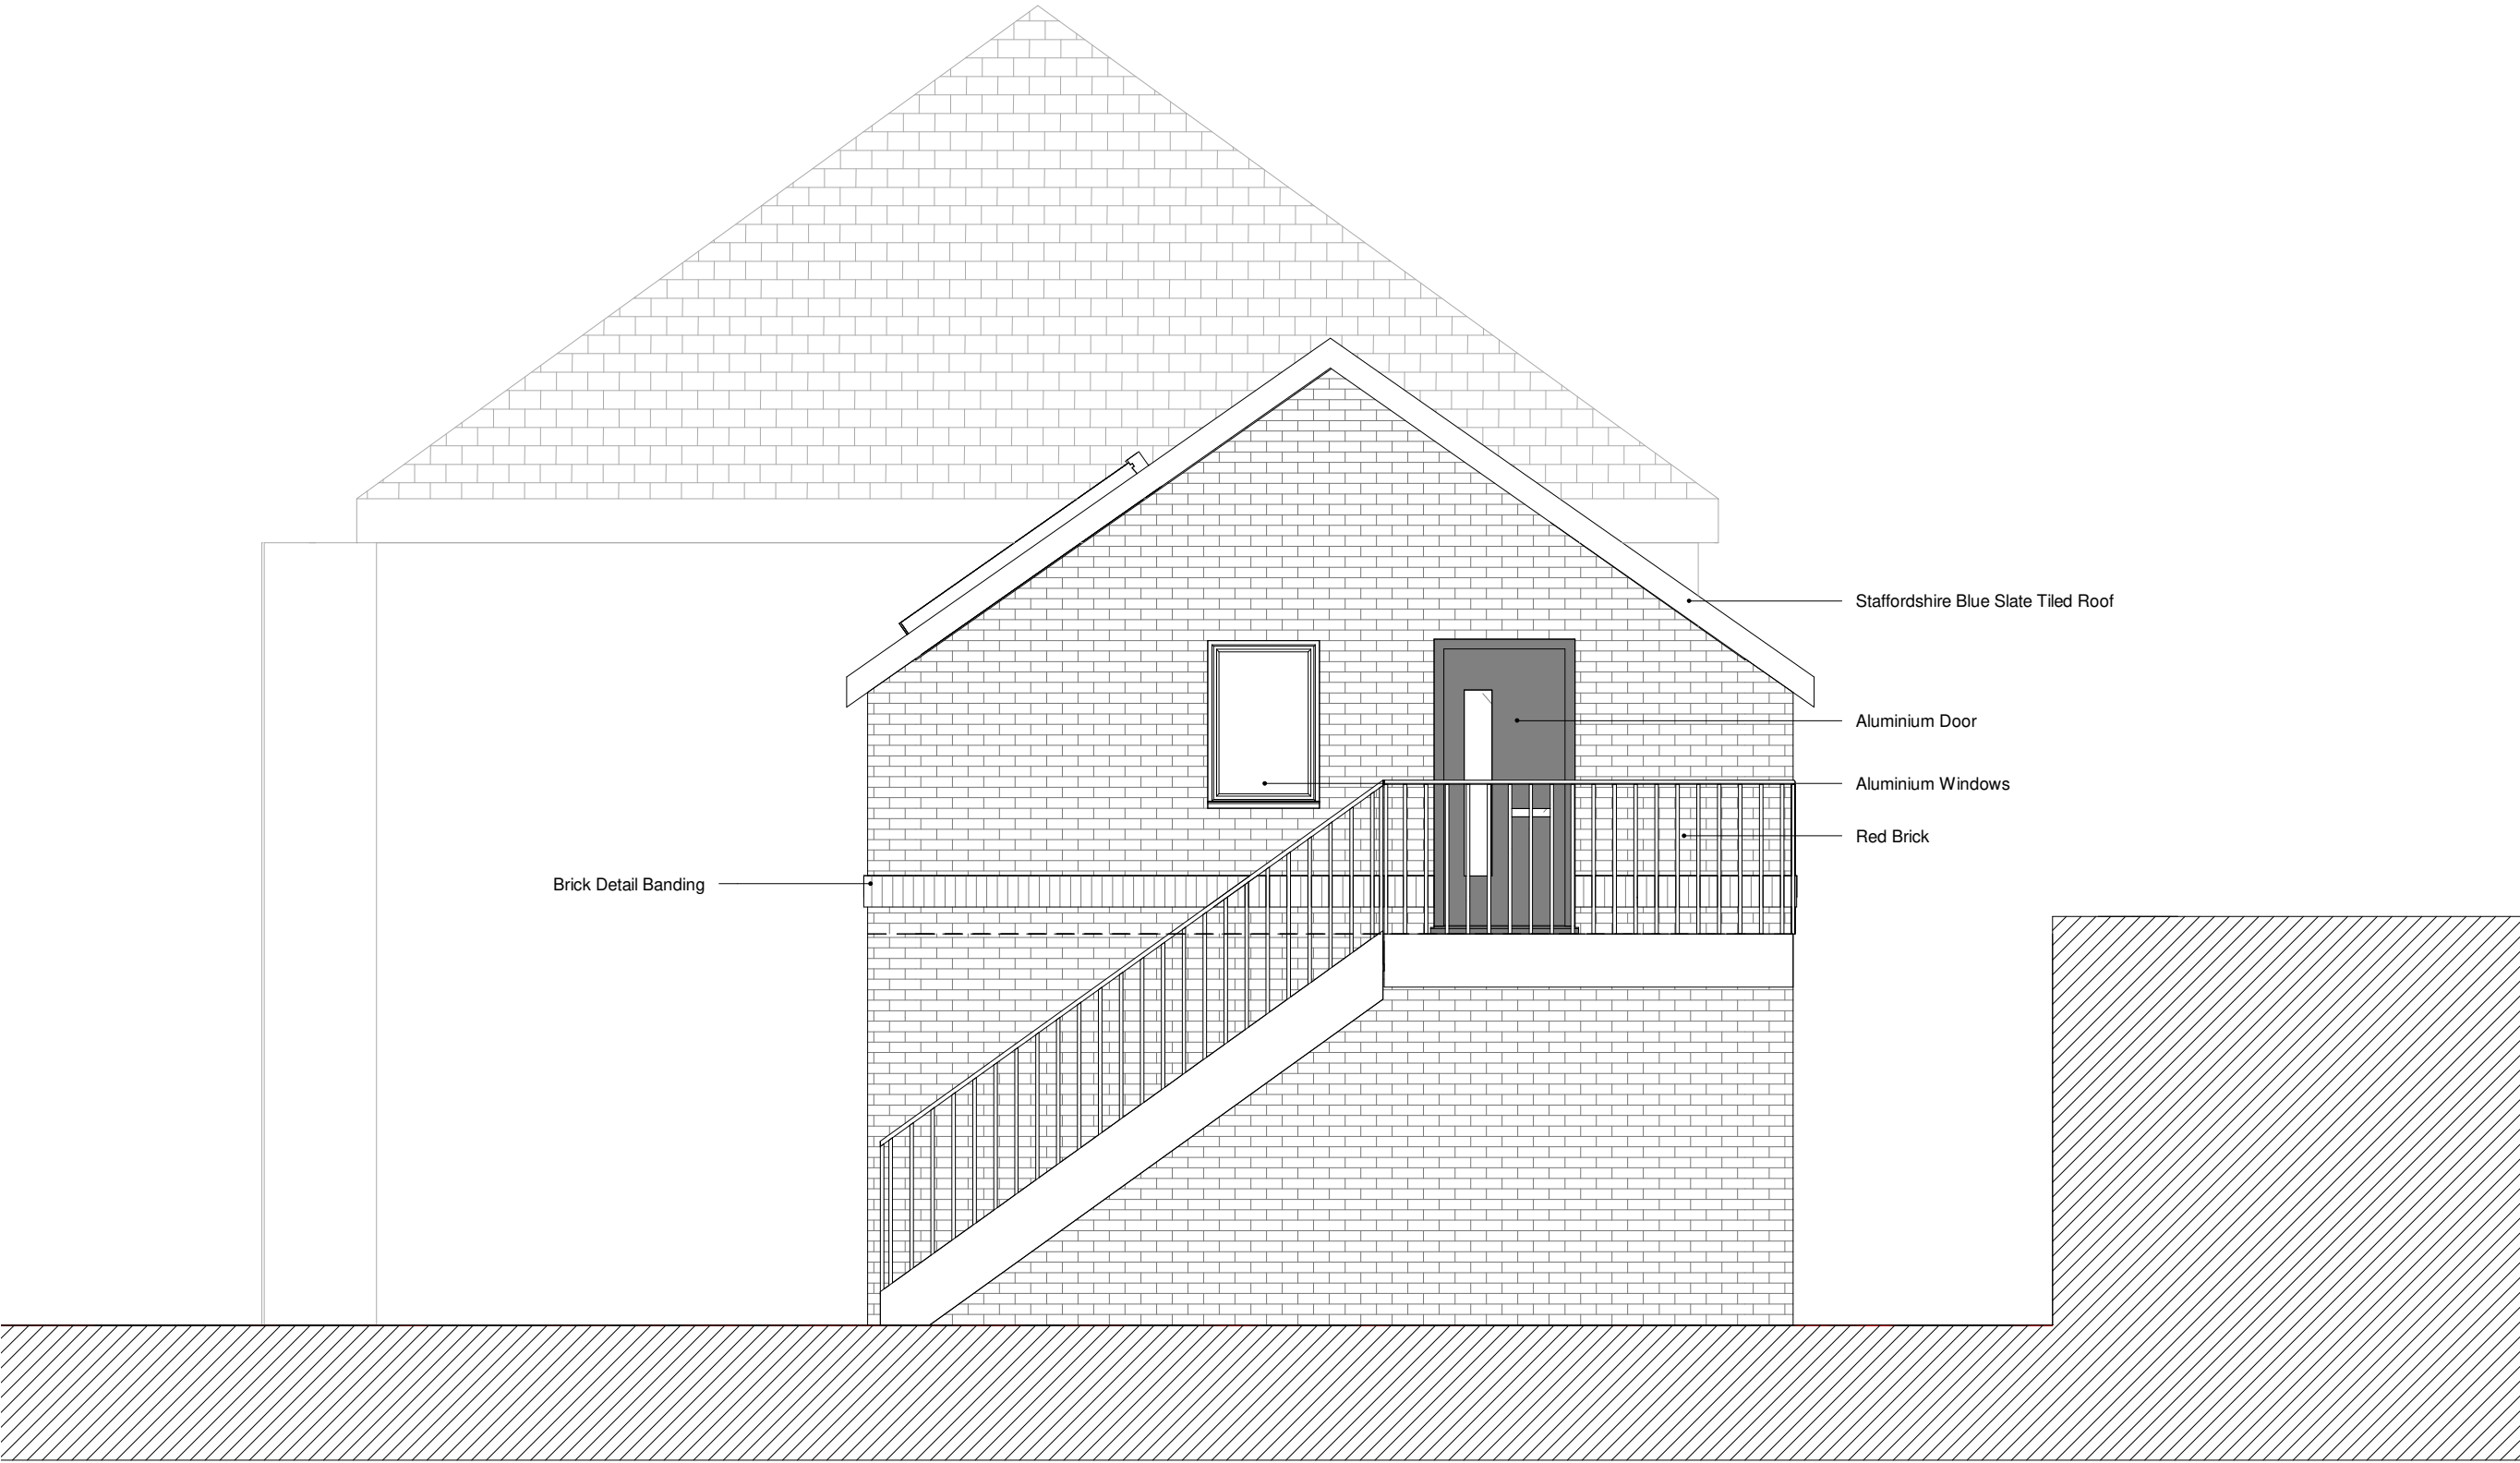

Client's Name

Drawing Title

Date

East Elevation -
Garages_Proposed

Sep 22

0.50.511.522.5

Number

Rev

Scale 1:50@A3

0301

The Monkhouse, Pringe George Street

Planning

Rev	Date	Revision Details	Dr	Ch
-----	------	------------------	----	----