



Copyright of this drawing is vested in the Designer and it must not be copied or reproduced without consent.
All contractors must visit the site and be responsible for taking and checking all dimensions relative to their work.


Rev.	Drawn	Comments	Date
A	ME	Footprint reduced as per planning officers recommendations	Oct 22

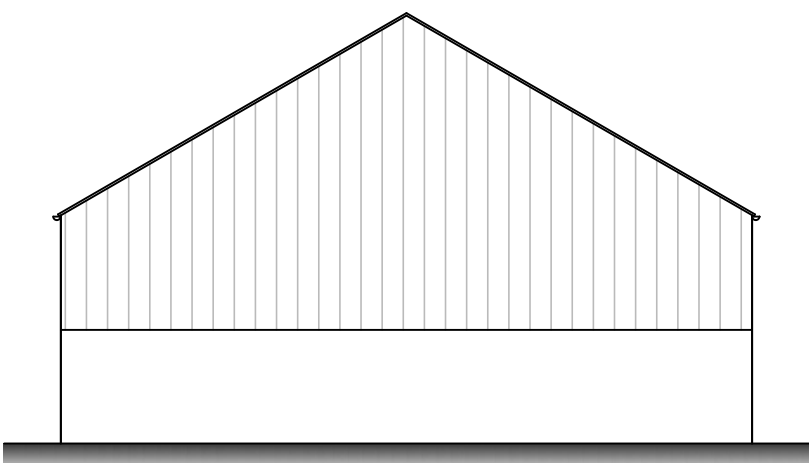


Proposed Easterly facing elevation
Scale 1:100

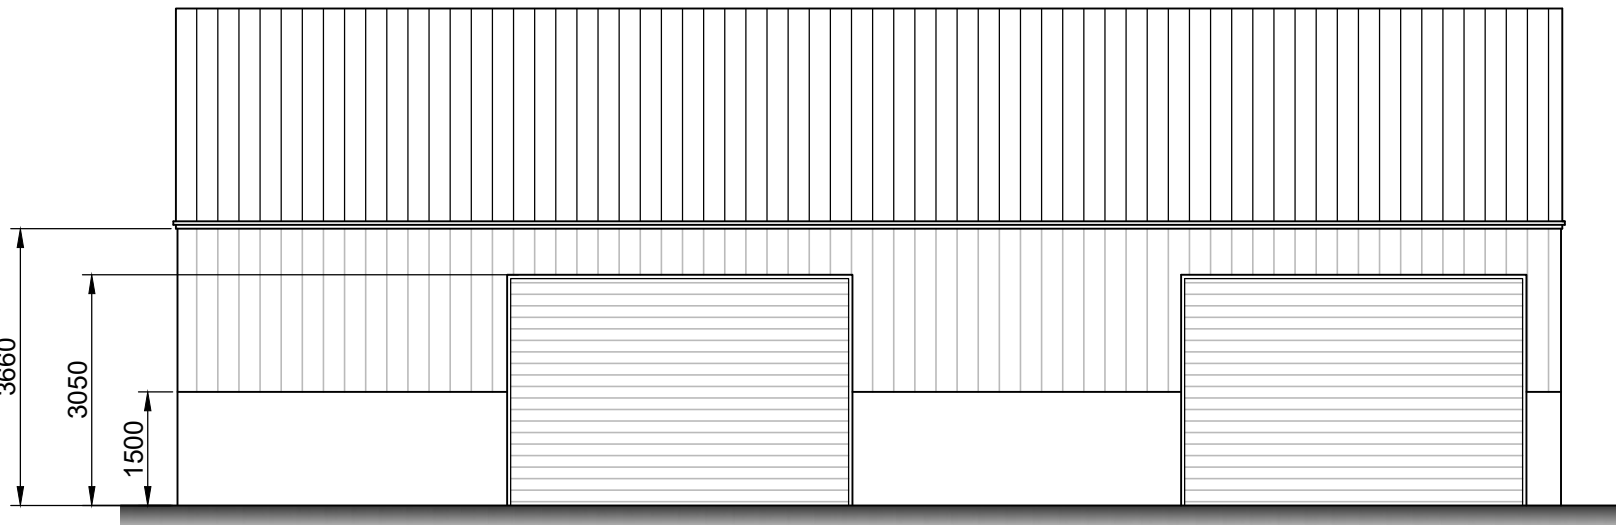


Proposed Northerly facing elevation
Scale 1:100

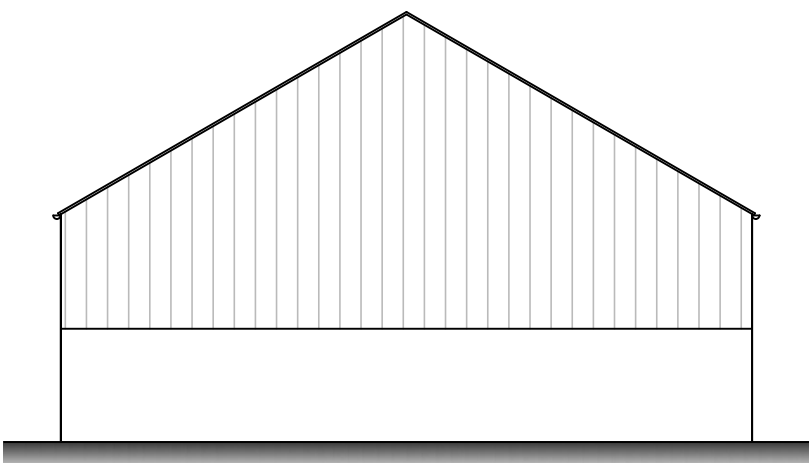

Proposed Westerly facing elevation
Scale 1:100

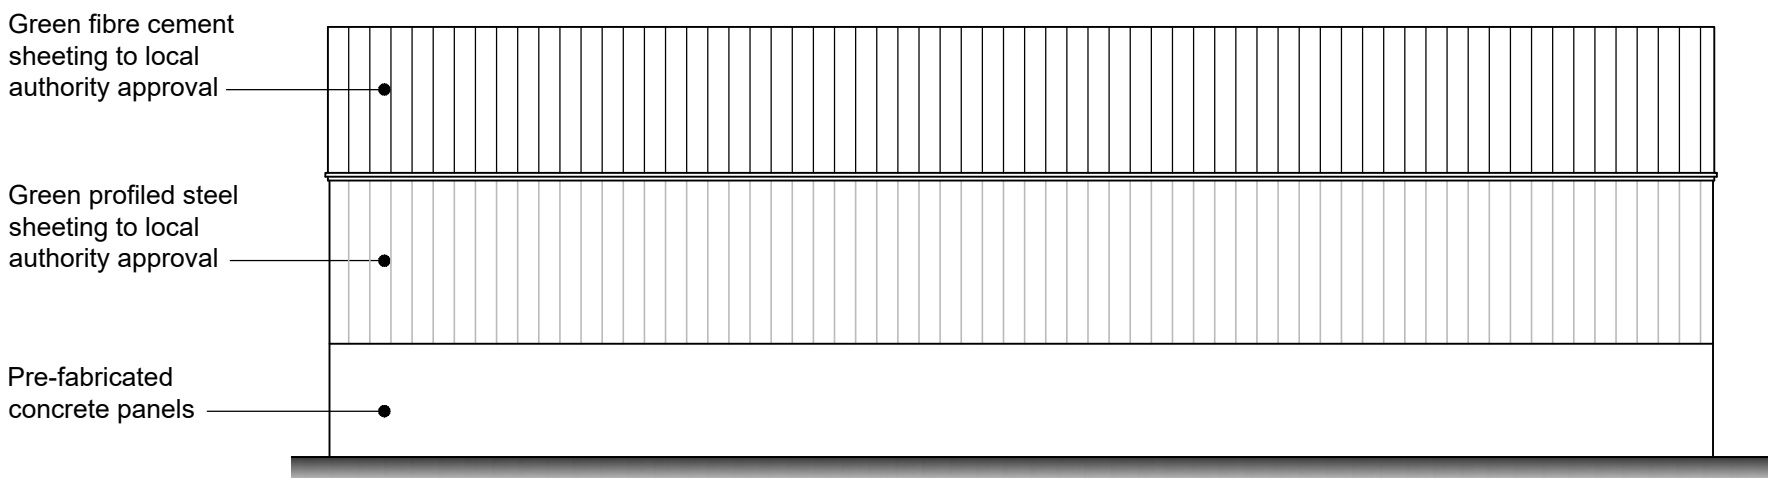


Proposed Southerly facing elevation
Scale 1:100

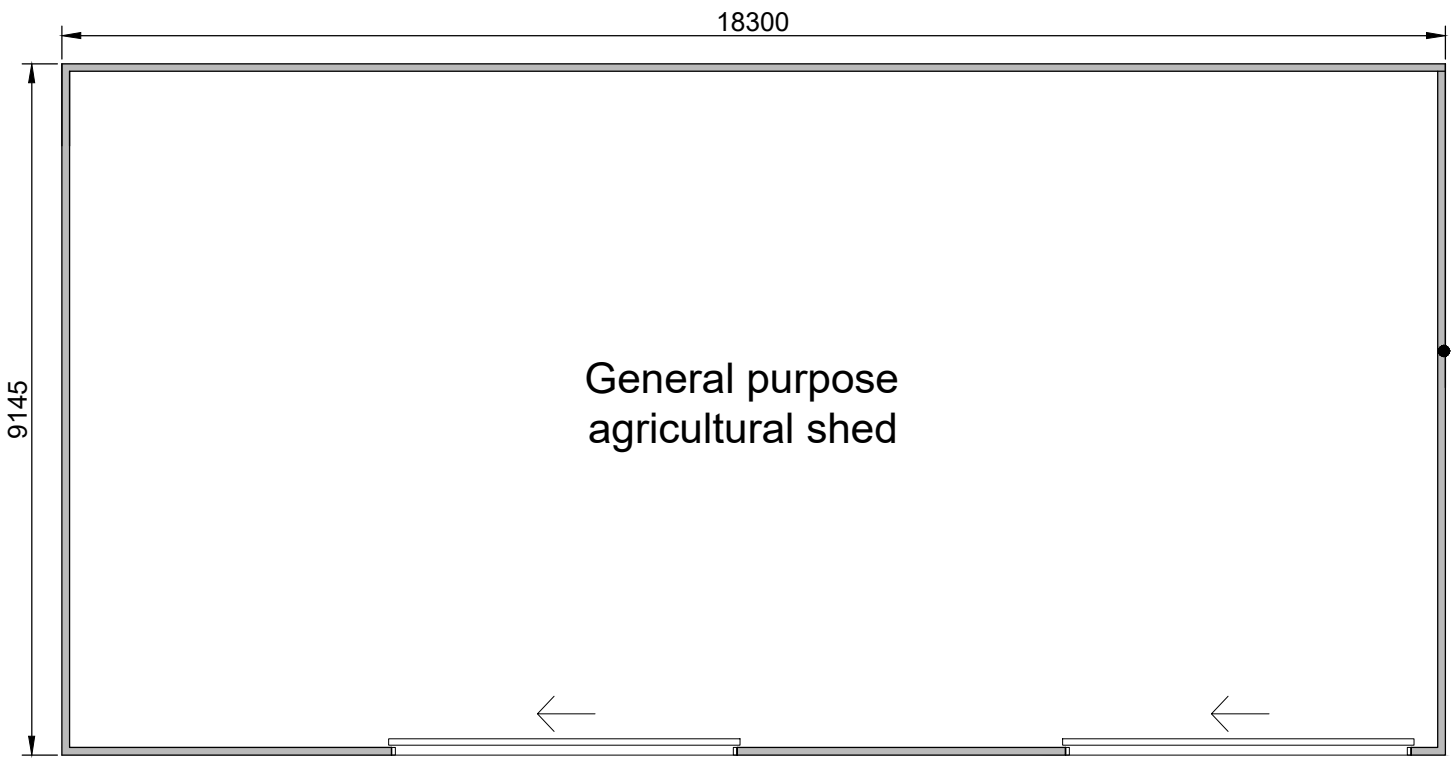


Proposed floor plan
Scale 1:100


Steel portal frame to specialists detail

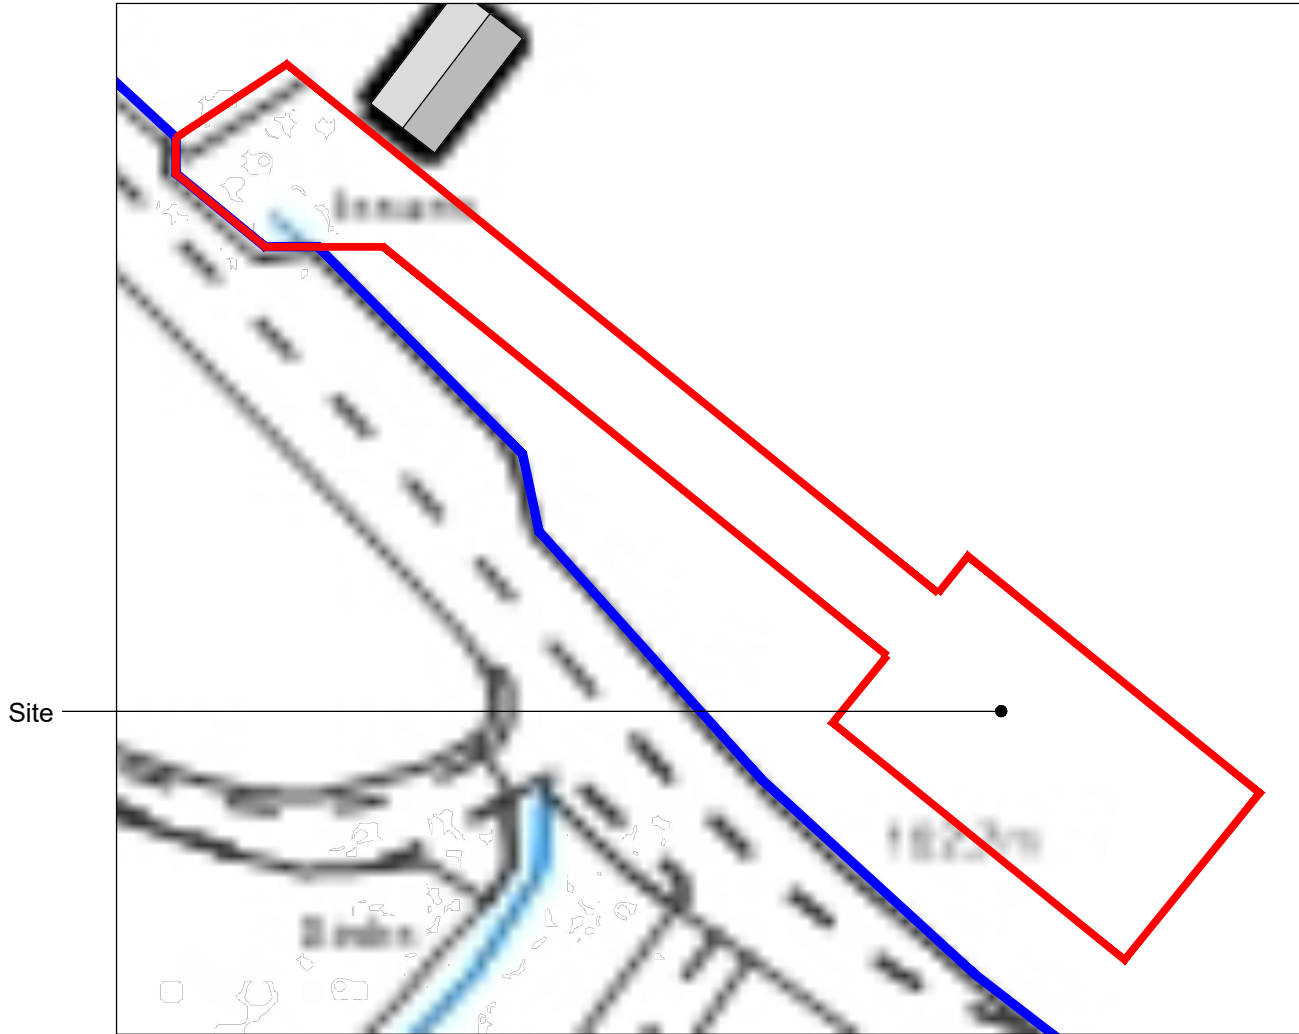

Existing site plan
Scale 1:500

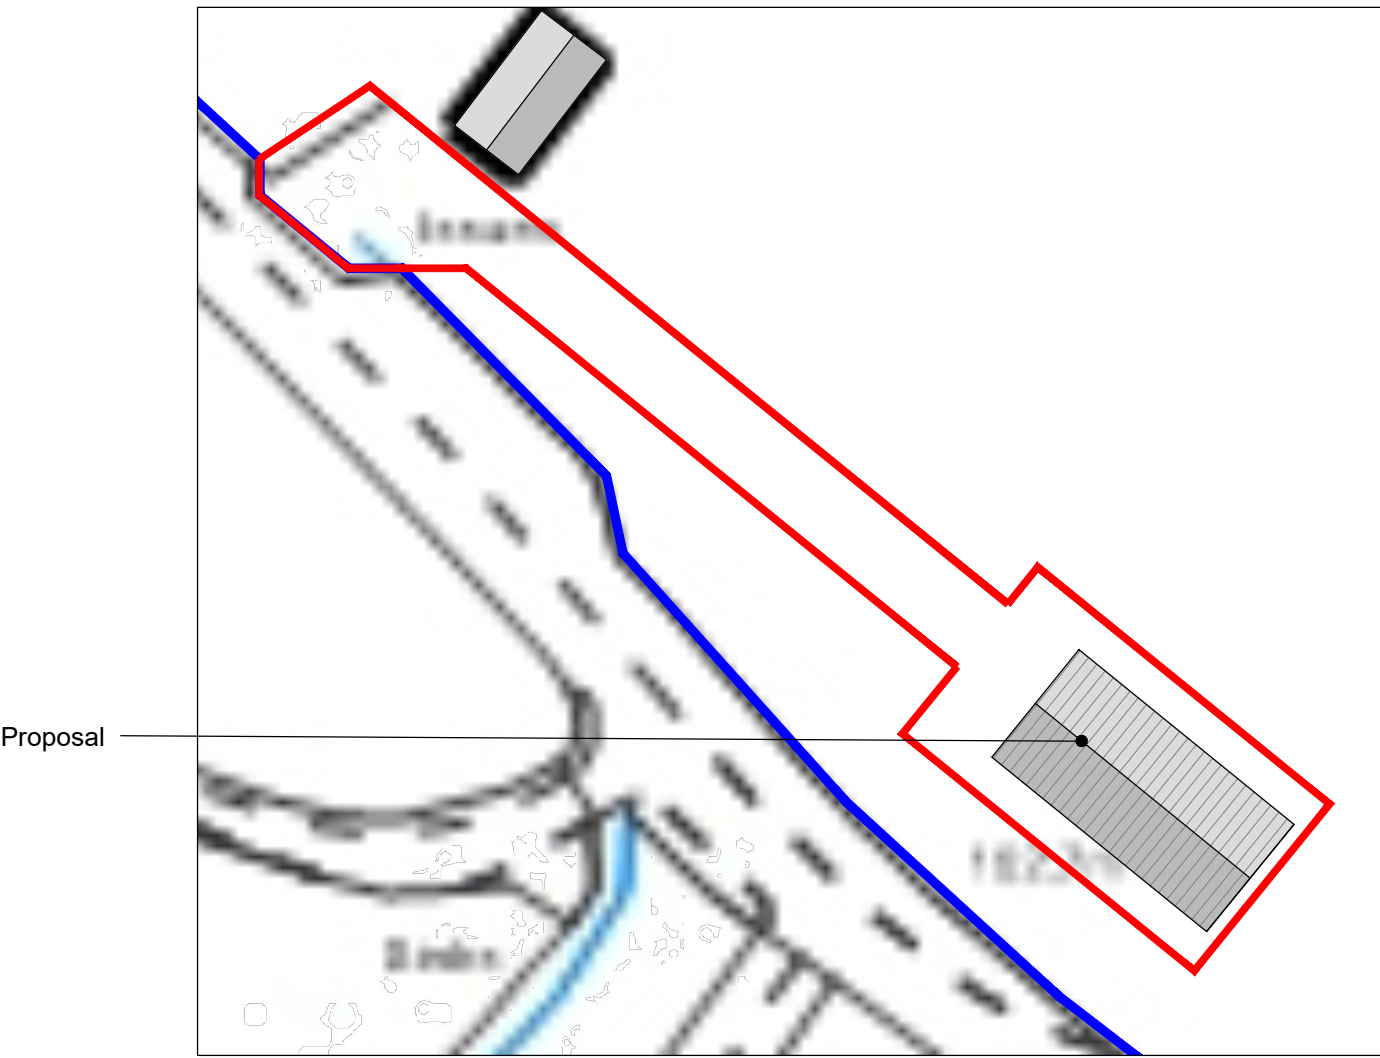

Proposed site plan
Scale 1:500

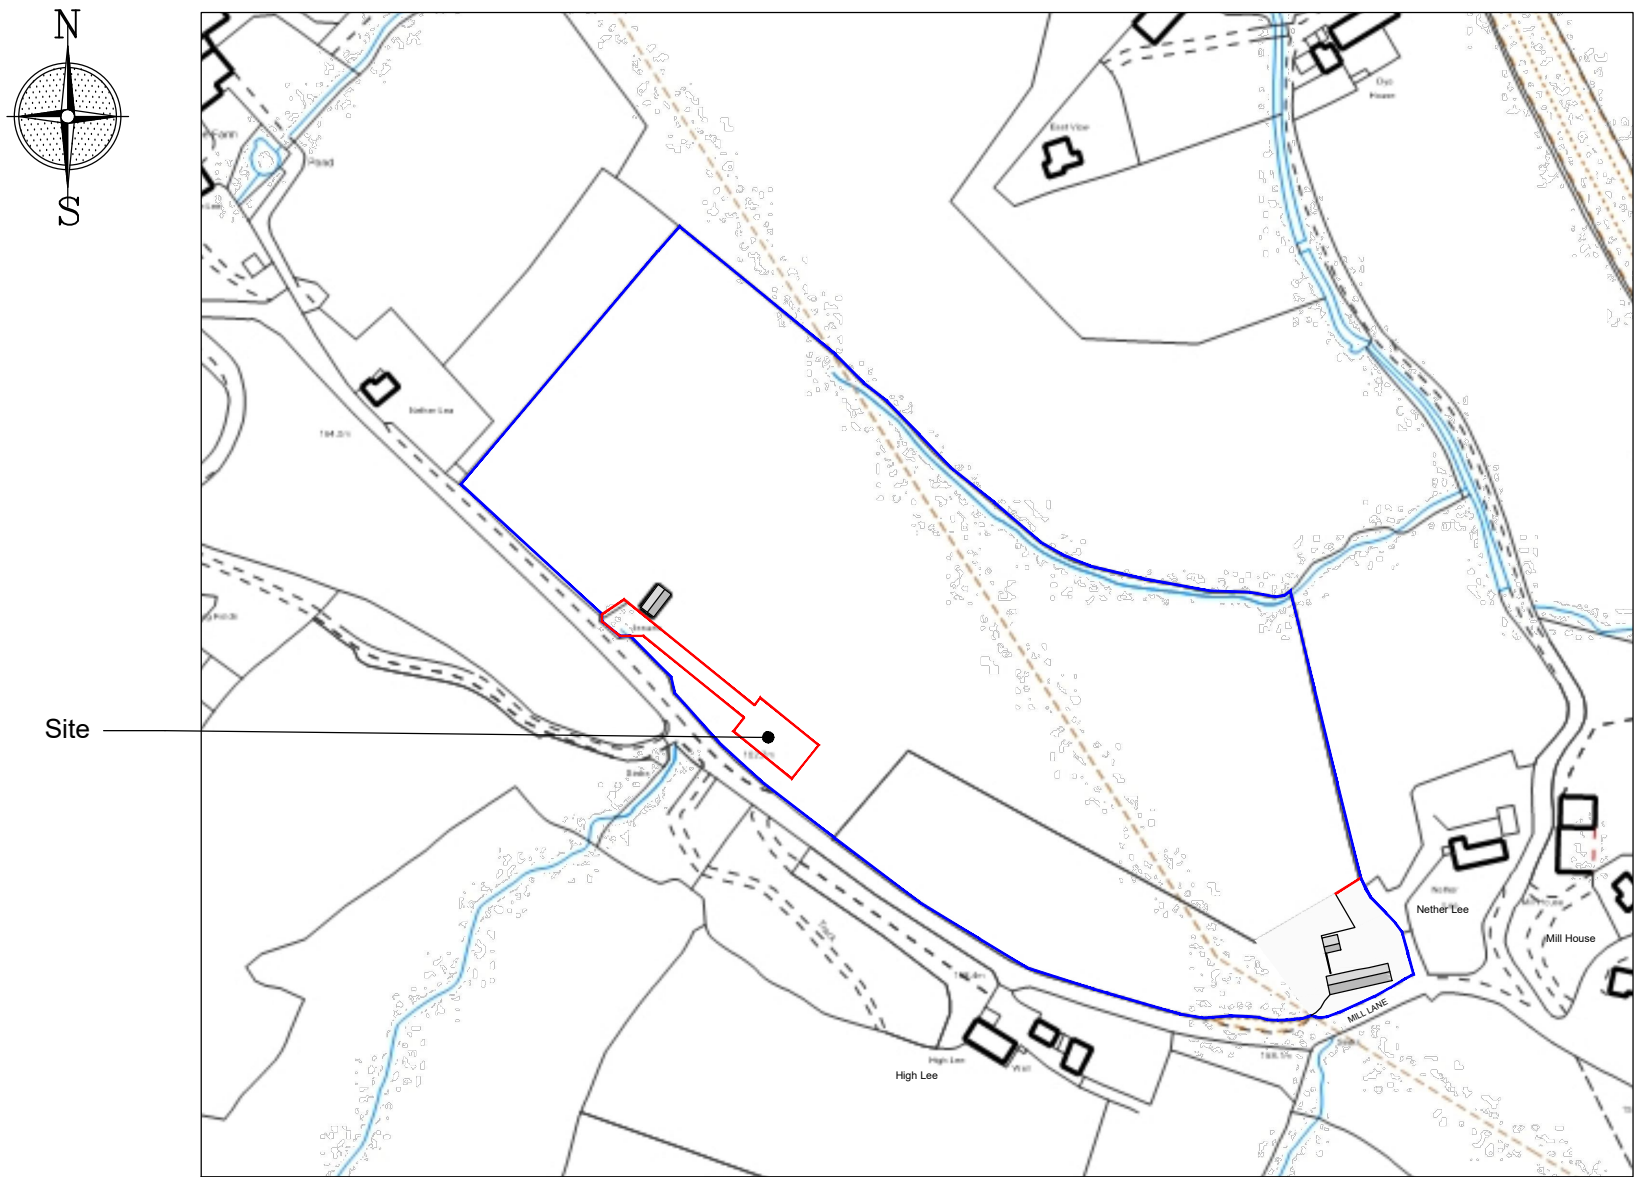

Site location plan
Scale 1:2500

Reproduced from the Ordnance Survey map with the permission of Ordnance Survey on behalf of The Controller of Her Majesty's Stationary Office
Licence No. AL 100001834

Client	MR & MRS LOCKITT		
Project	PROPOSED GENERAL PURPOSE AGRICULTURAL SHED AT THE BARN, MILL LANE, RUSHTON SPENCER, SK11 0RS		
Title	EXISTING - PROPOSED PLANS		
Status	PLANNING PERMISSION		
Date	SEPTEMBER 2021	Drawn	ME
Scale	@A1	AS SHOWN	Checked
Project No.	100-01A	Drawing No.	Rev