


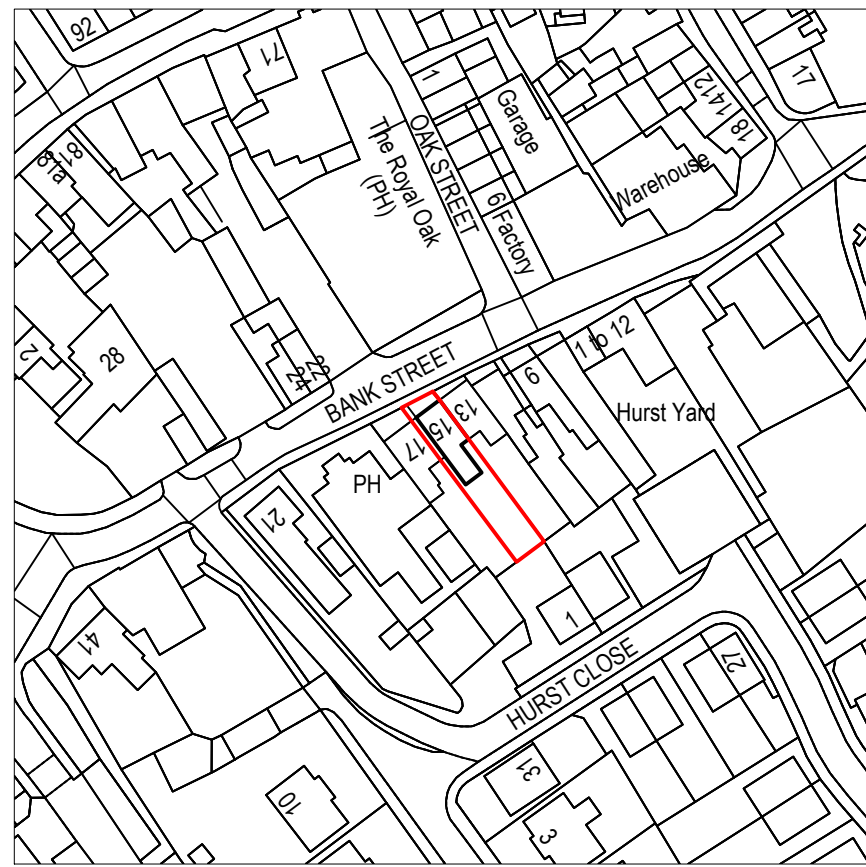


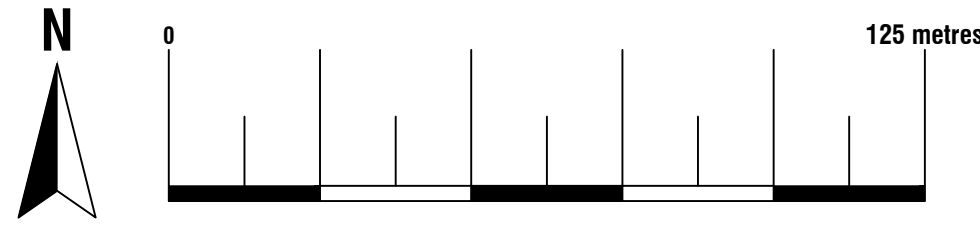


Location Plan
Scale 1:1250
© Crown Copyright and database rights 2022
OS 100047474

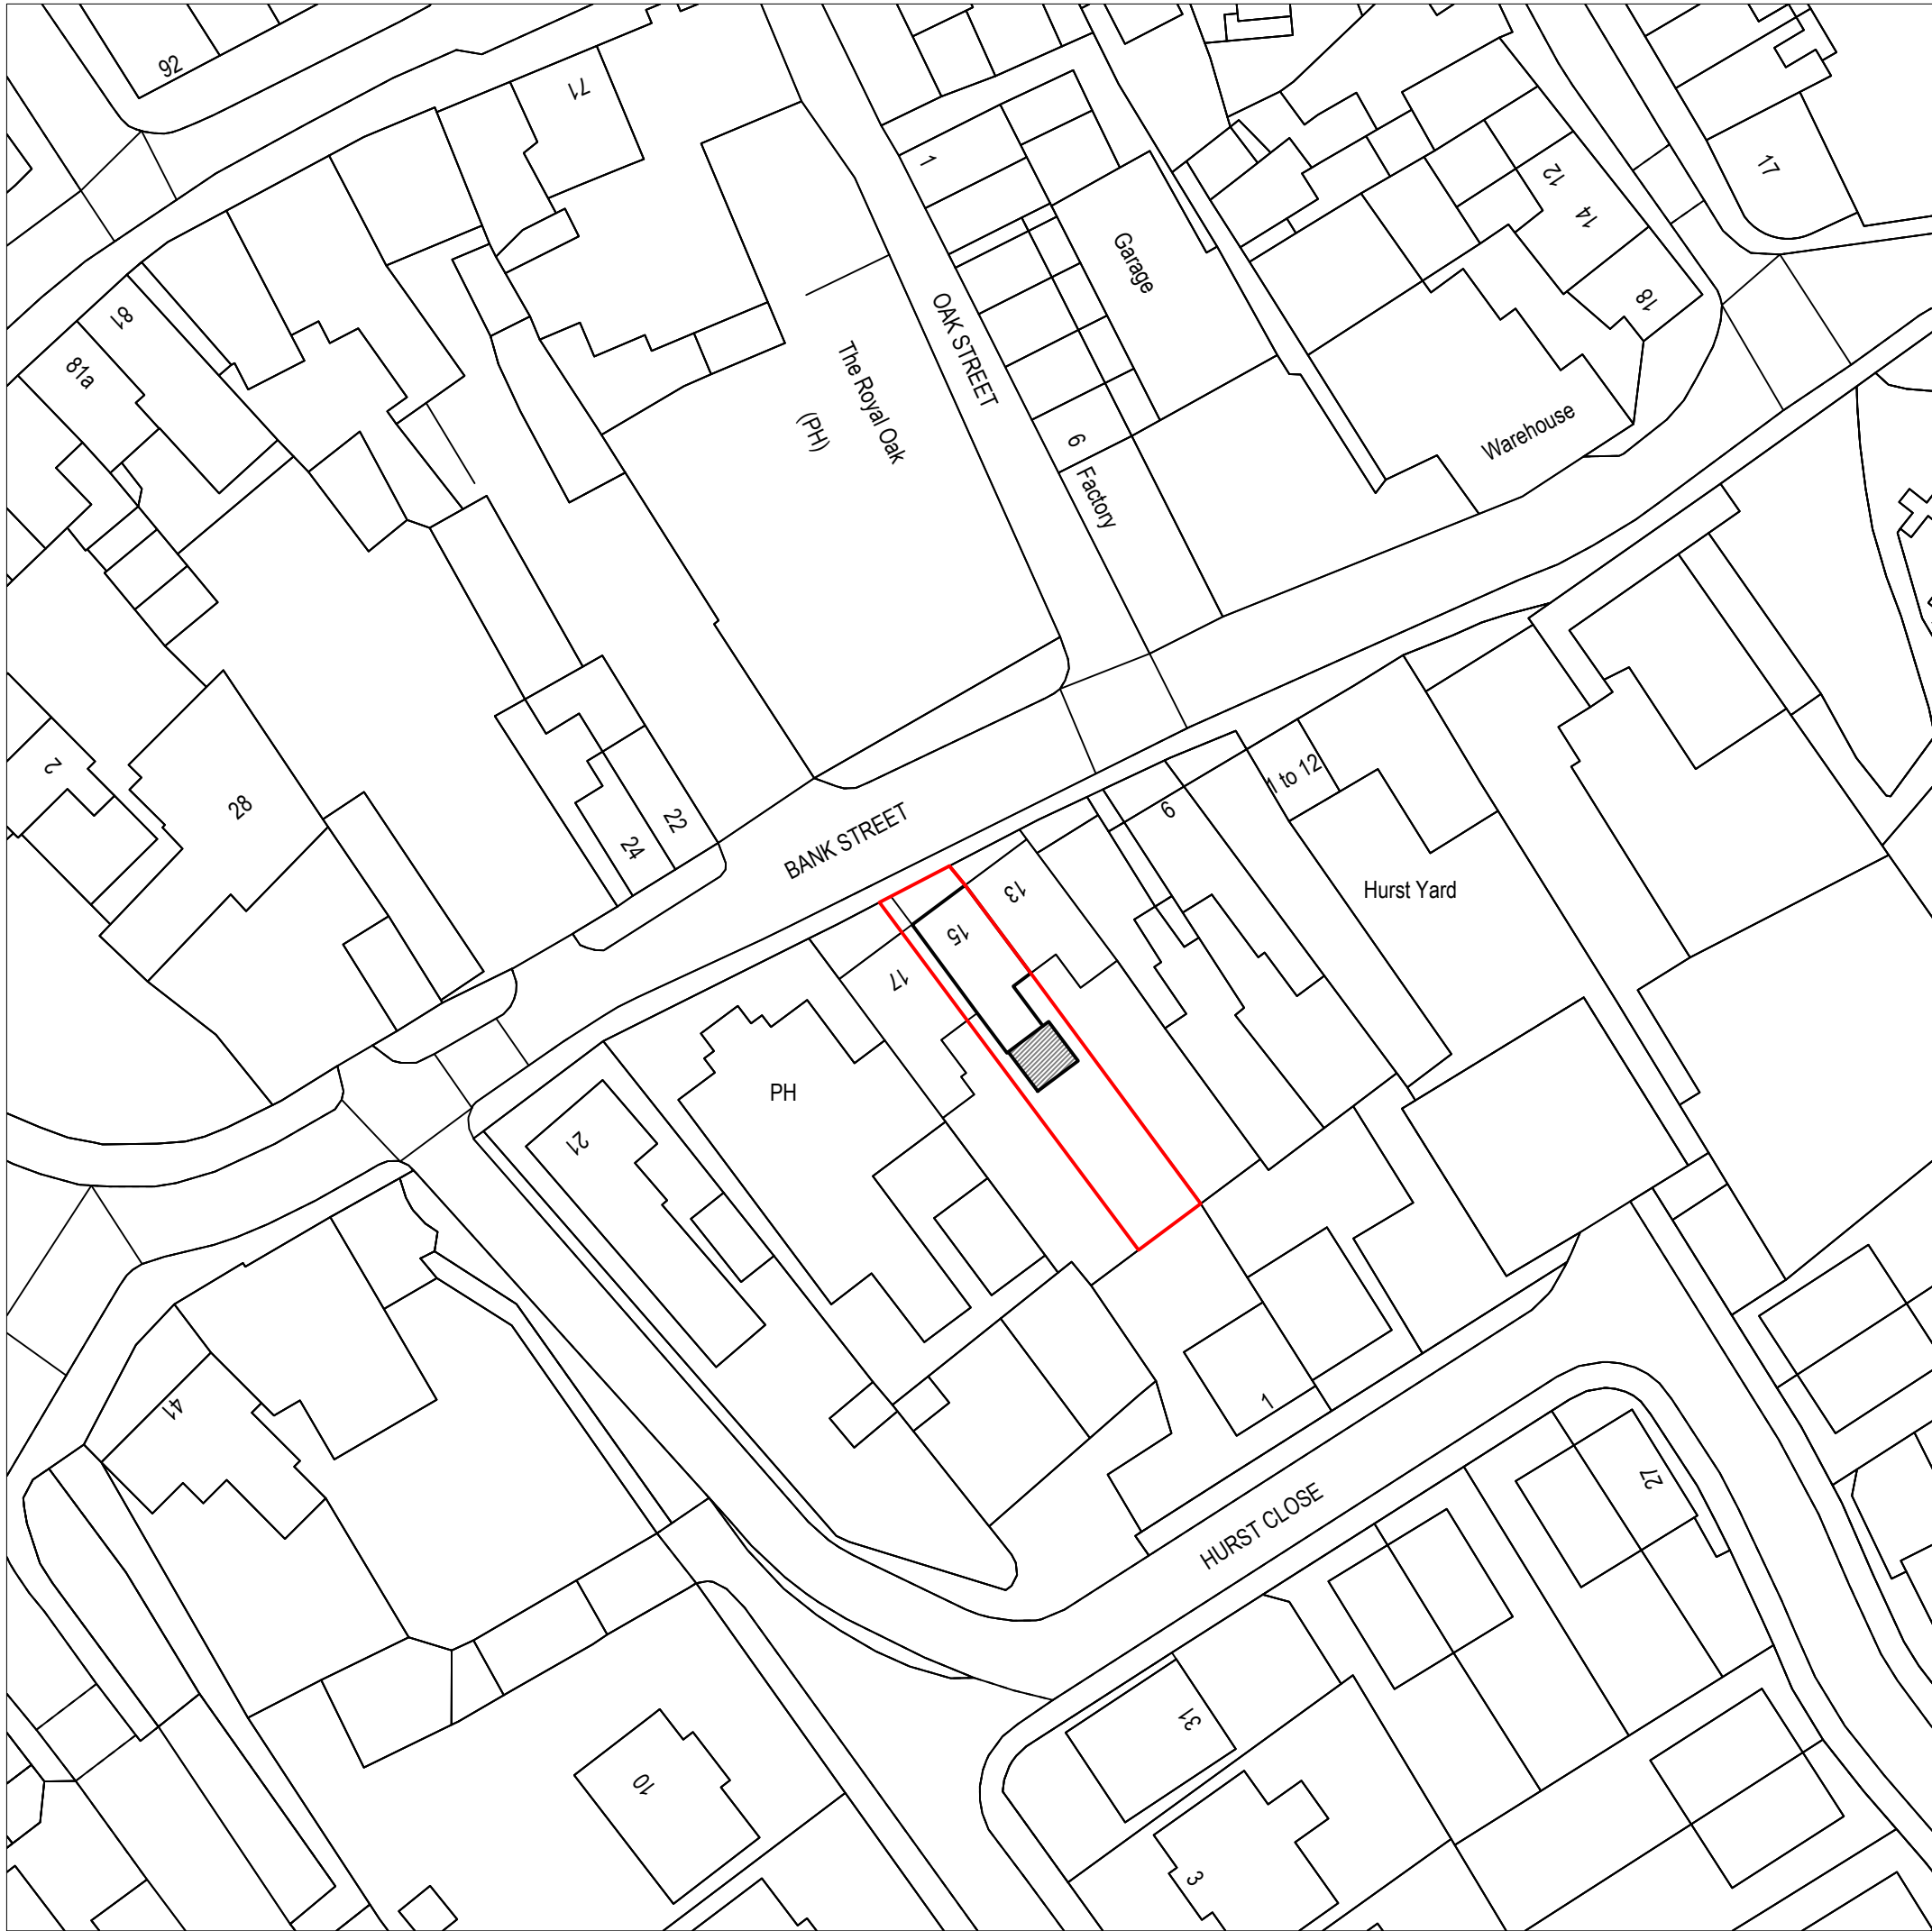


Existing Block Plan
Scale 1:500
© Crown Copyright and database rights 2022
OS 100047474

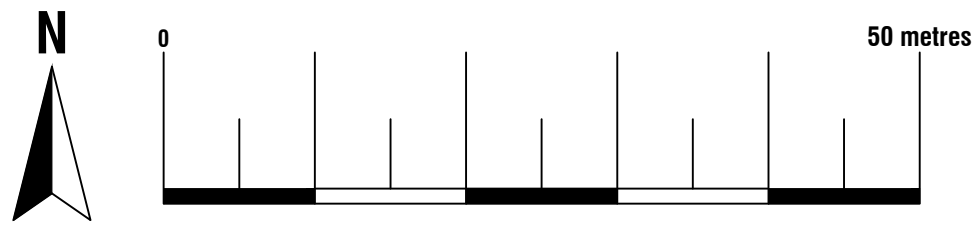


Proposed Block Plan
Scale 1:500
© Crown Copyright and database rights 2022
OS 100047474

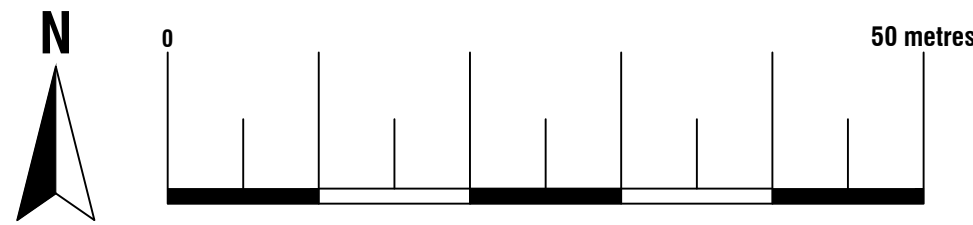


Arkiplan 74 Cardiff Road, CF15 7QE • Enquiries@ArkiPlan.co.uk			
Site	15 Bank St, Cheadle, Stoke-On-Trent ST10 1NR	Date	20.06.2022
		Sheet	22-1688 D01 REV 0
		Job	New Extension
Title Number	-	Scale	As Shown@A1
		Title	As Shown

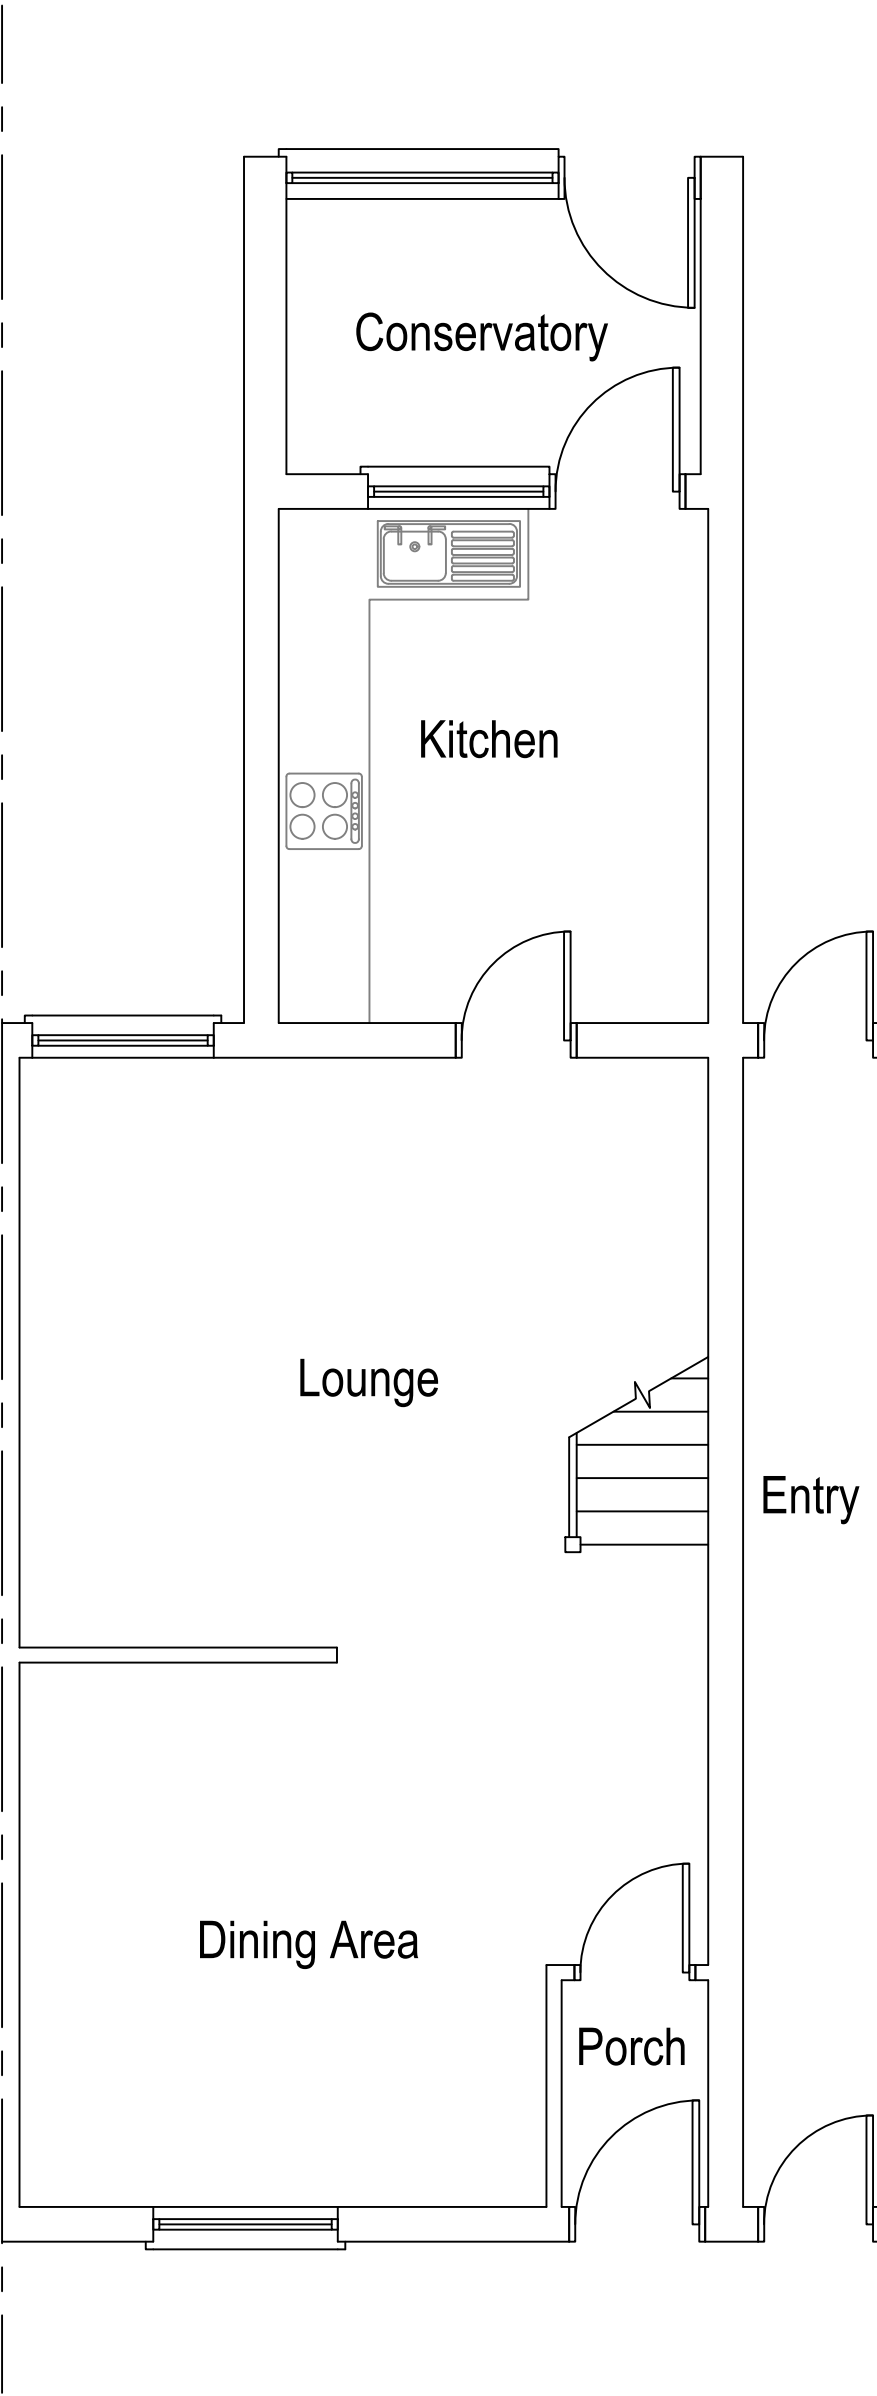


Existing Ground Floor Plan
Scale 1:50

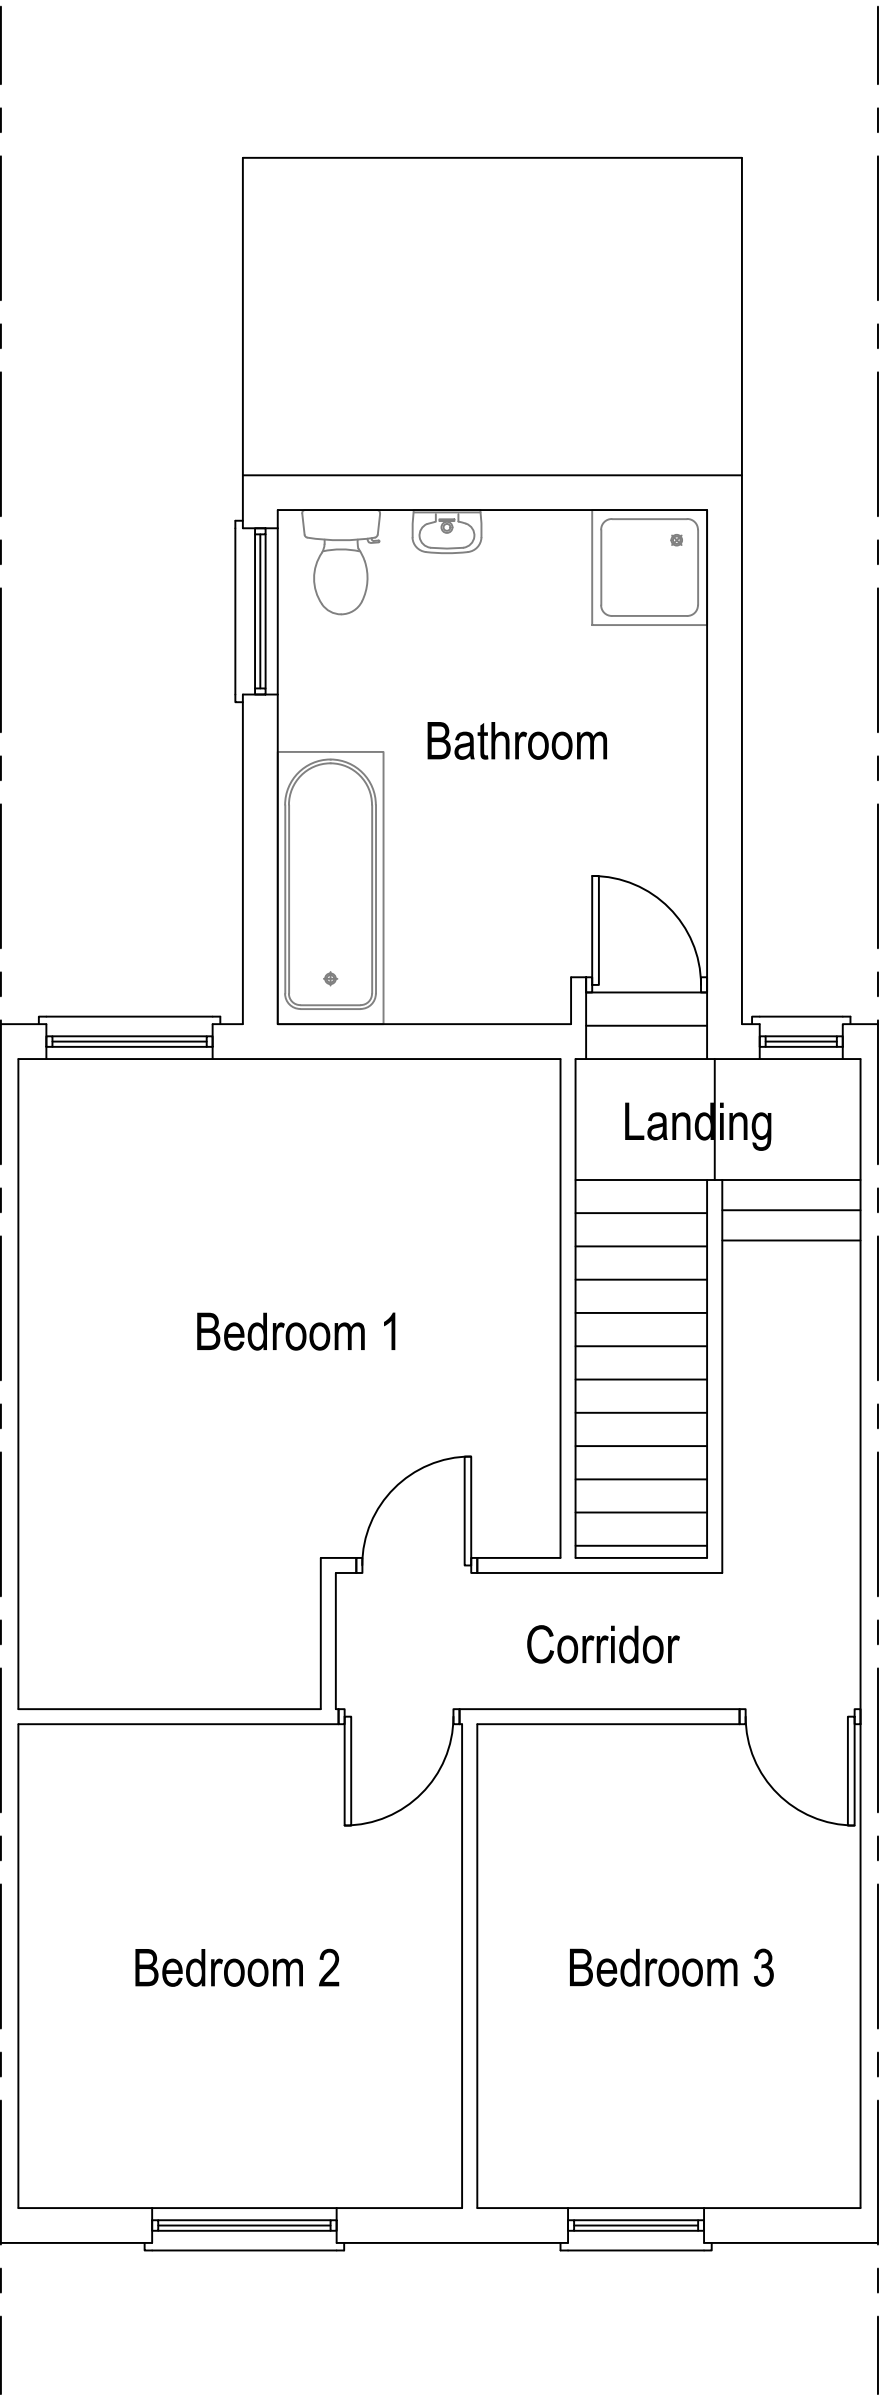


Existing First Floor Plan
Scale 1:50

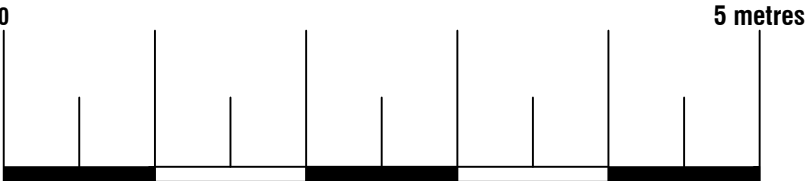

Arkiplan 74 Cardiff Road, CF15 7QE • Enquiries@ArkiPlan.co.uk			
Site	15 Bank St, Cheadle, Stoke-On-Trent ST10 1NR	Date	20.06.2022
		Sheet	22-1688 D02 REV 0
		Job	New Extension
		Scale	As Shown@A1
Title Number	-	Title	As Shown

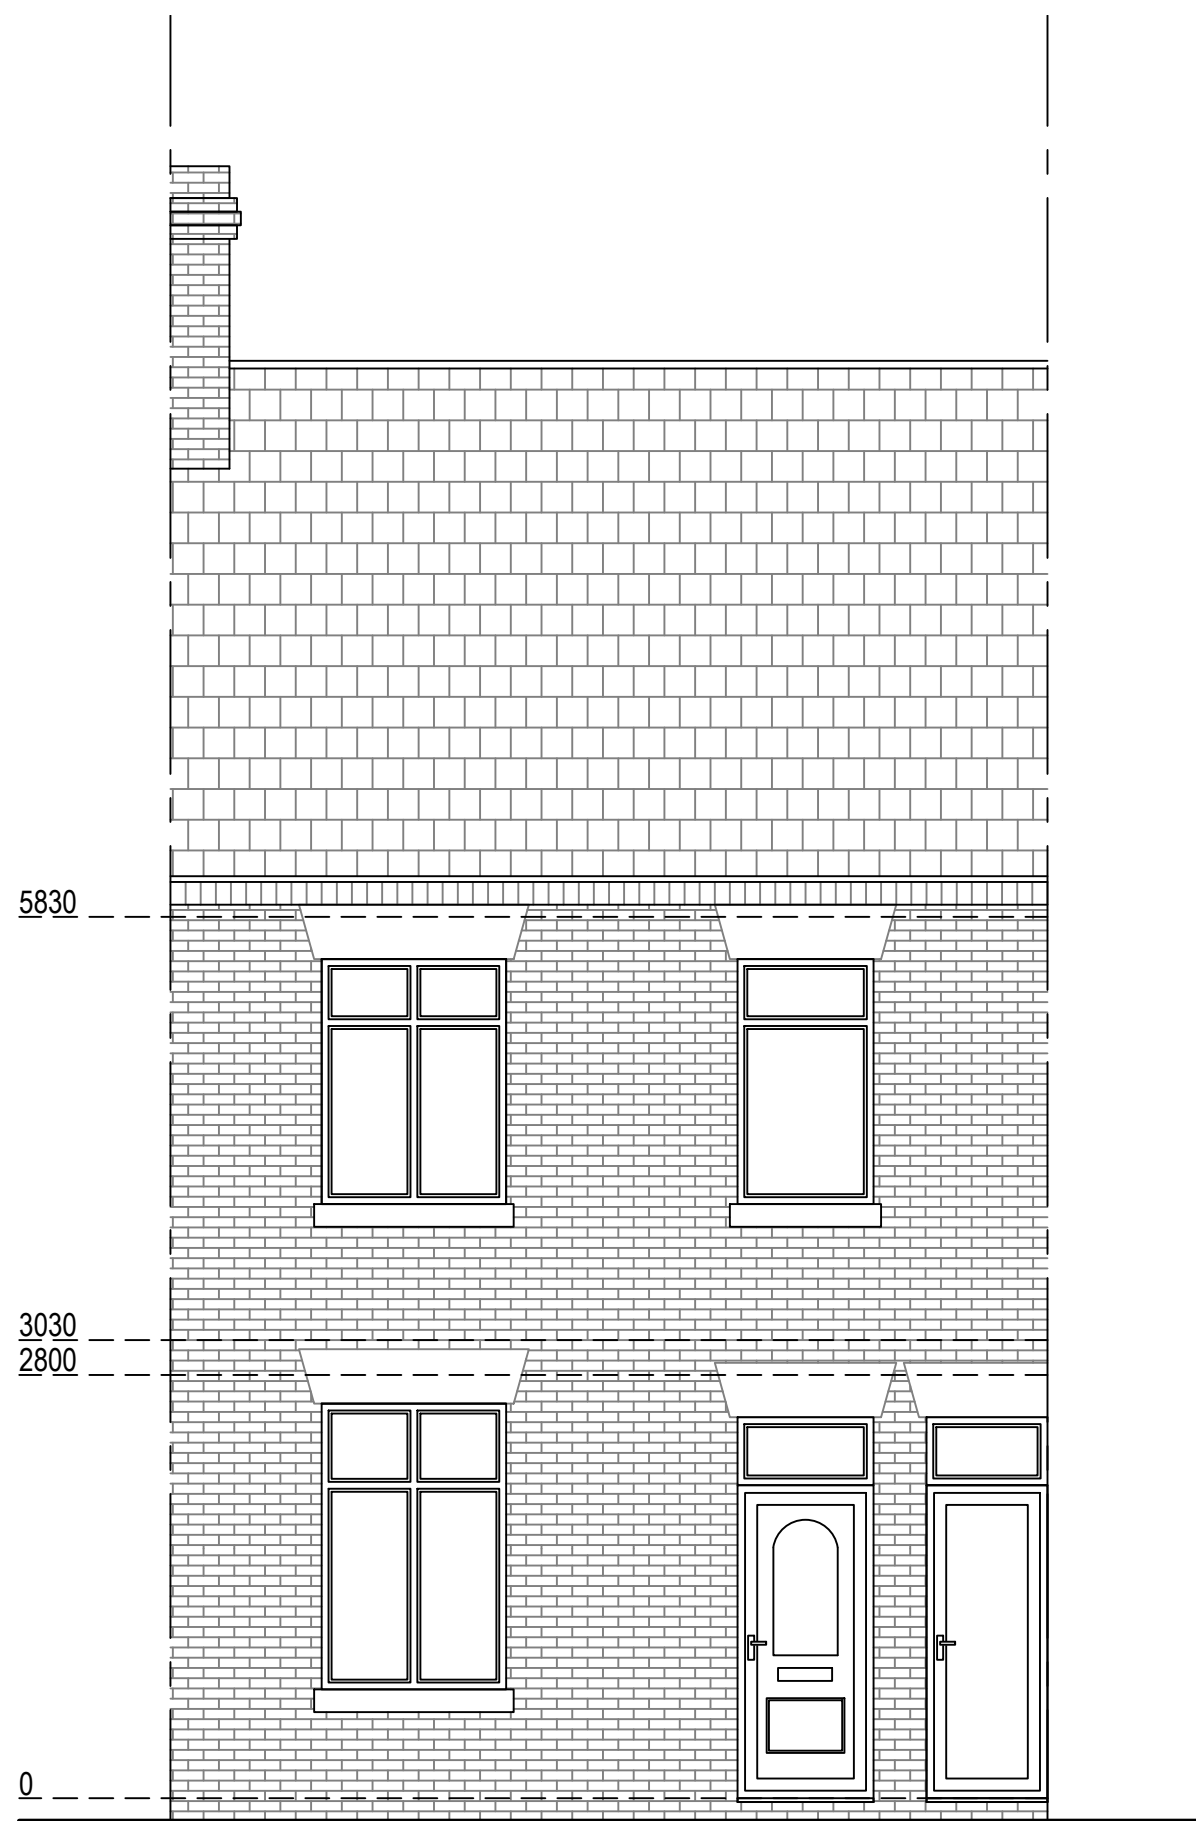


Existing Northwest Elevation
Scale 1:50

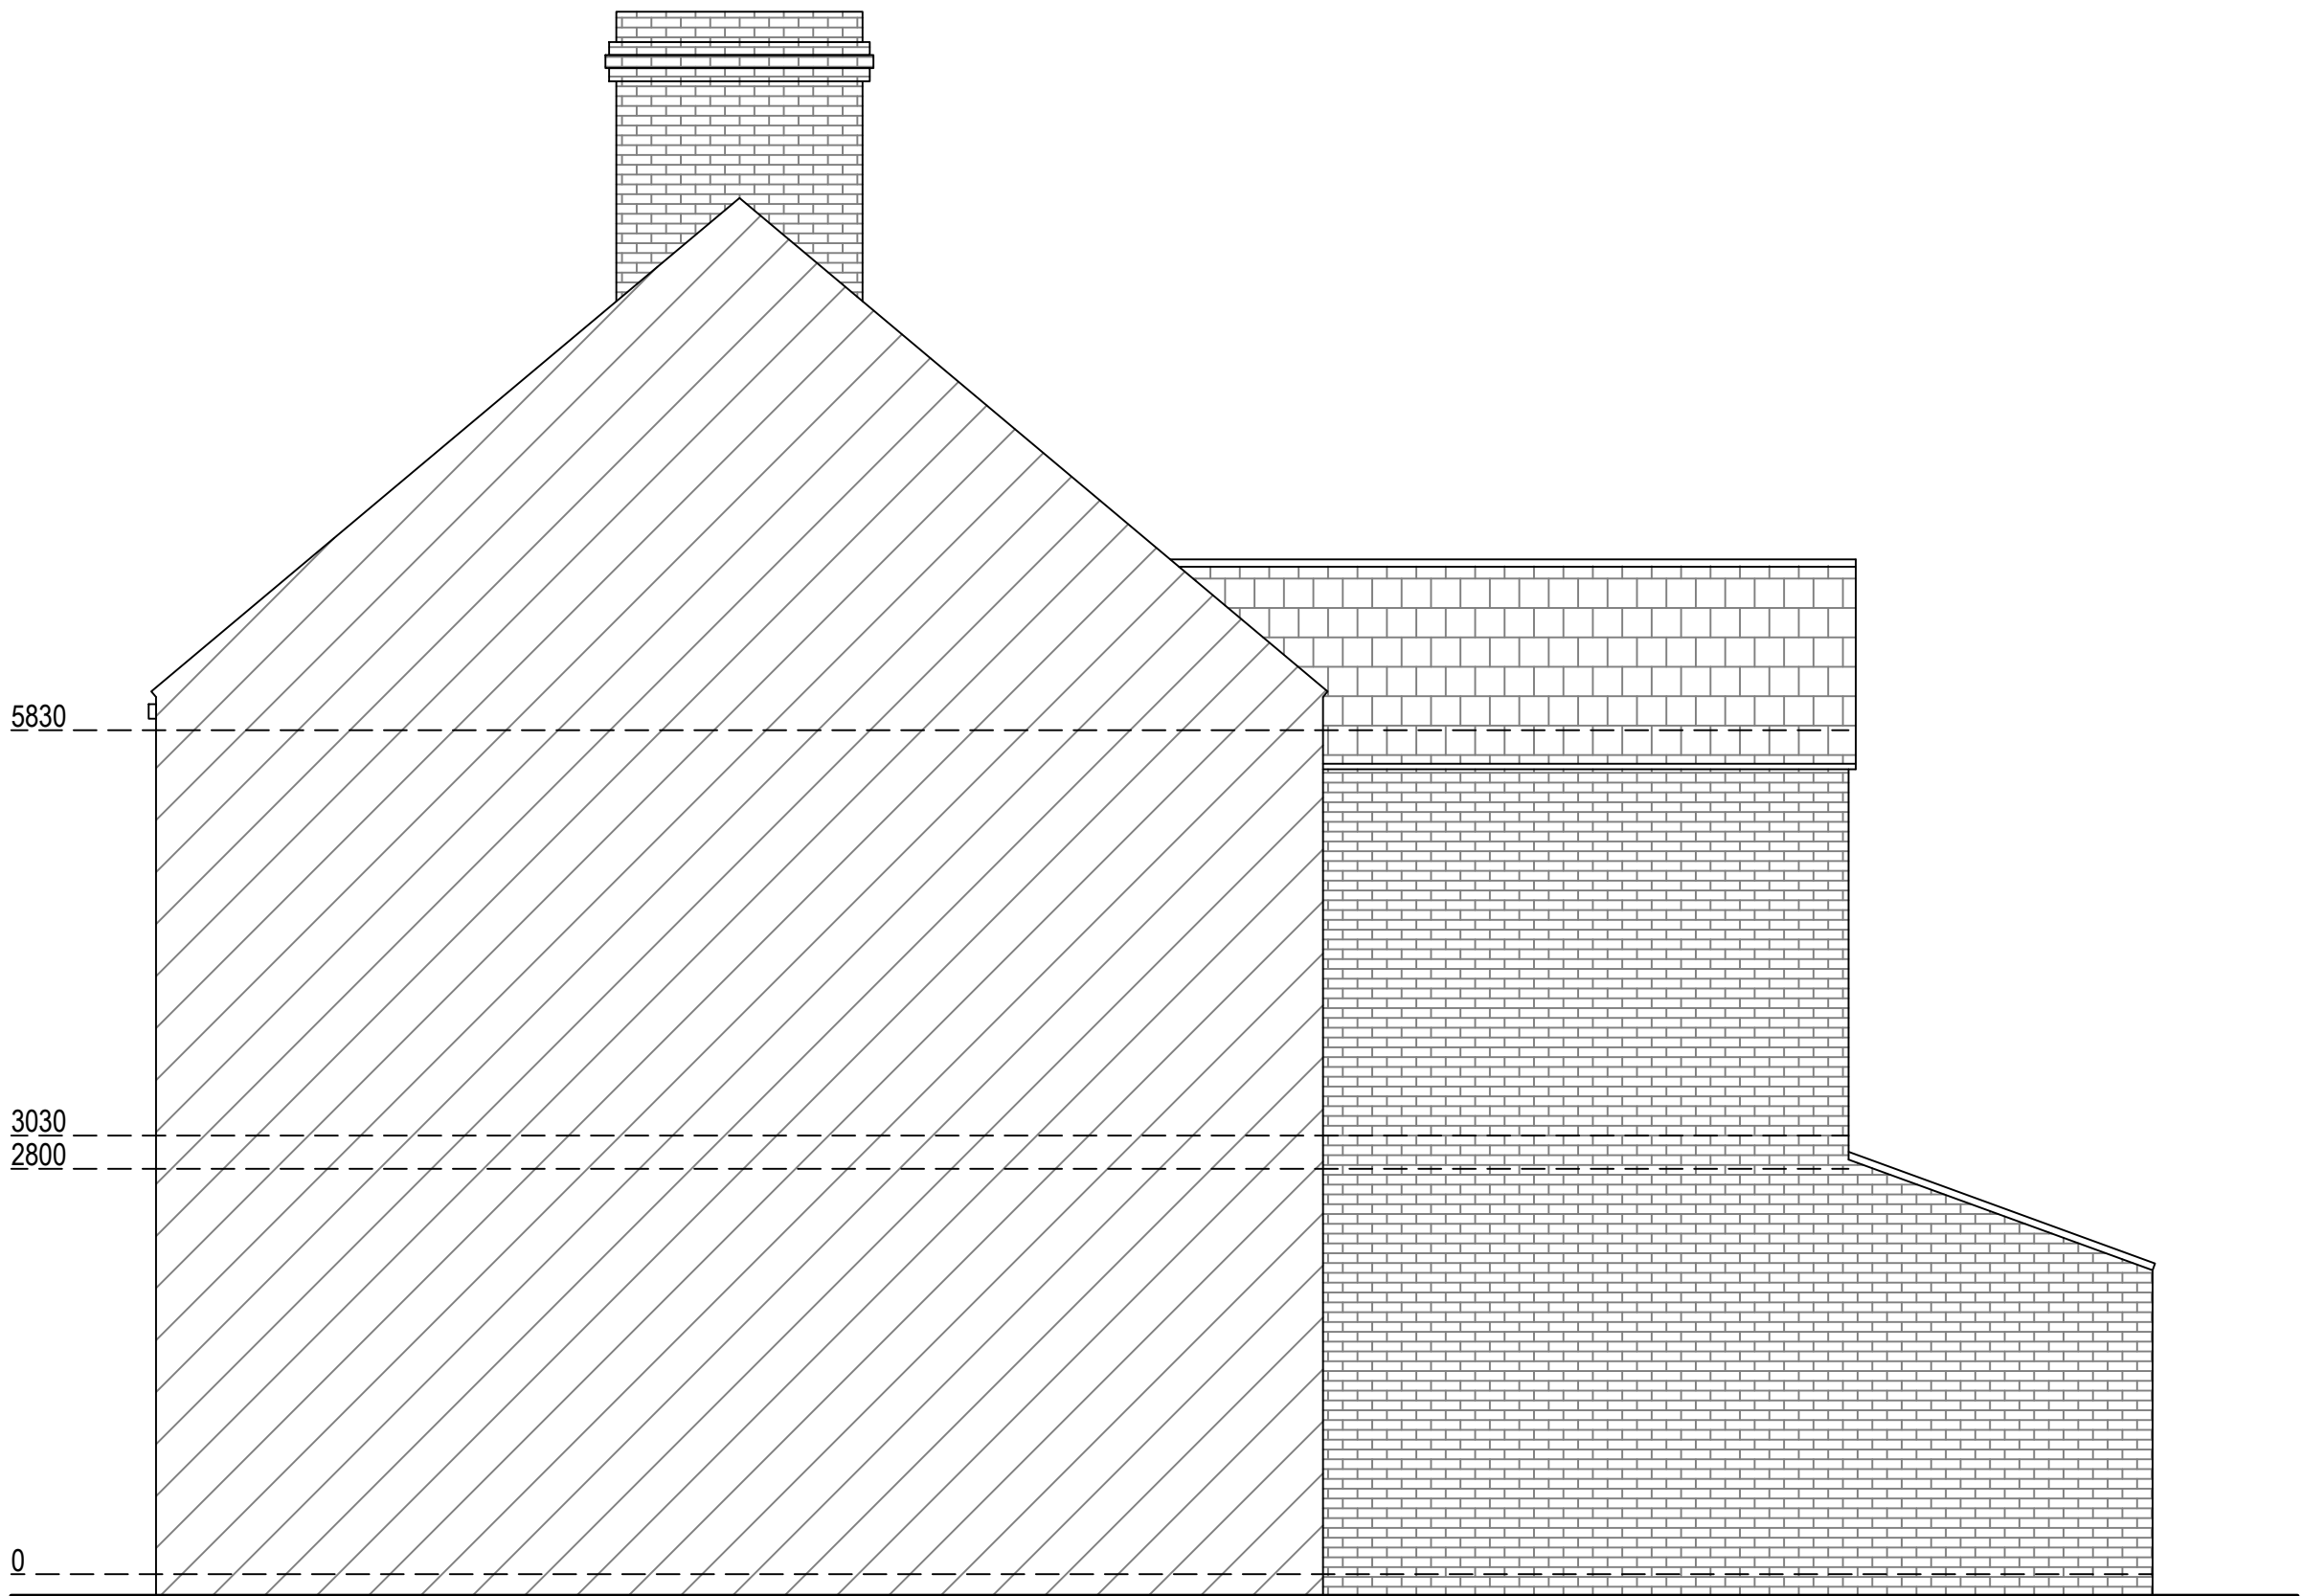


Existing Southwest Elevation
Scale 1:50



Existing Southeast Elevation
Scale 1:50

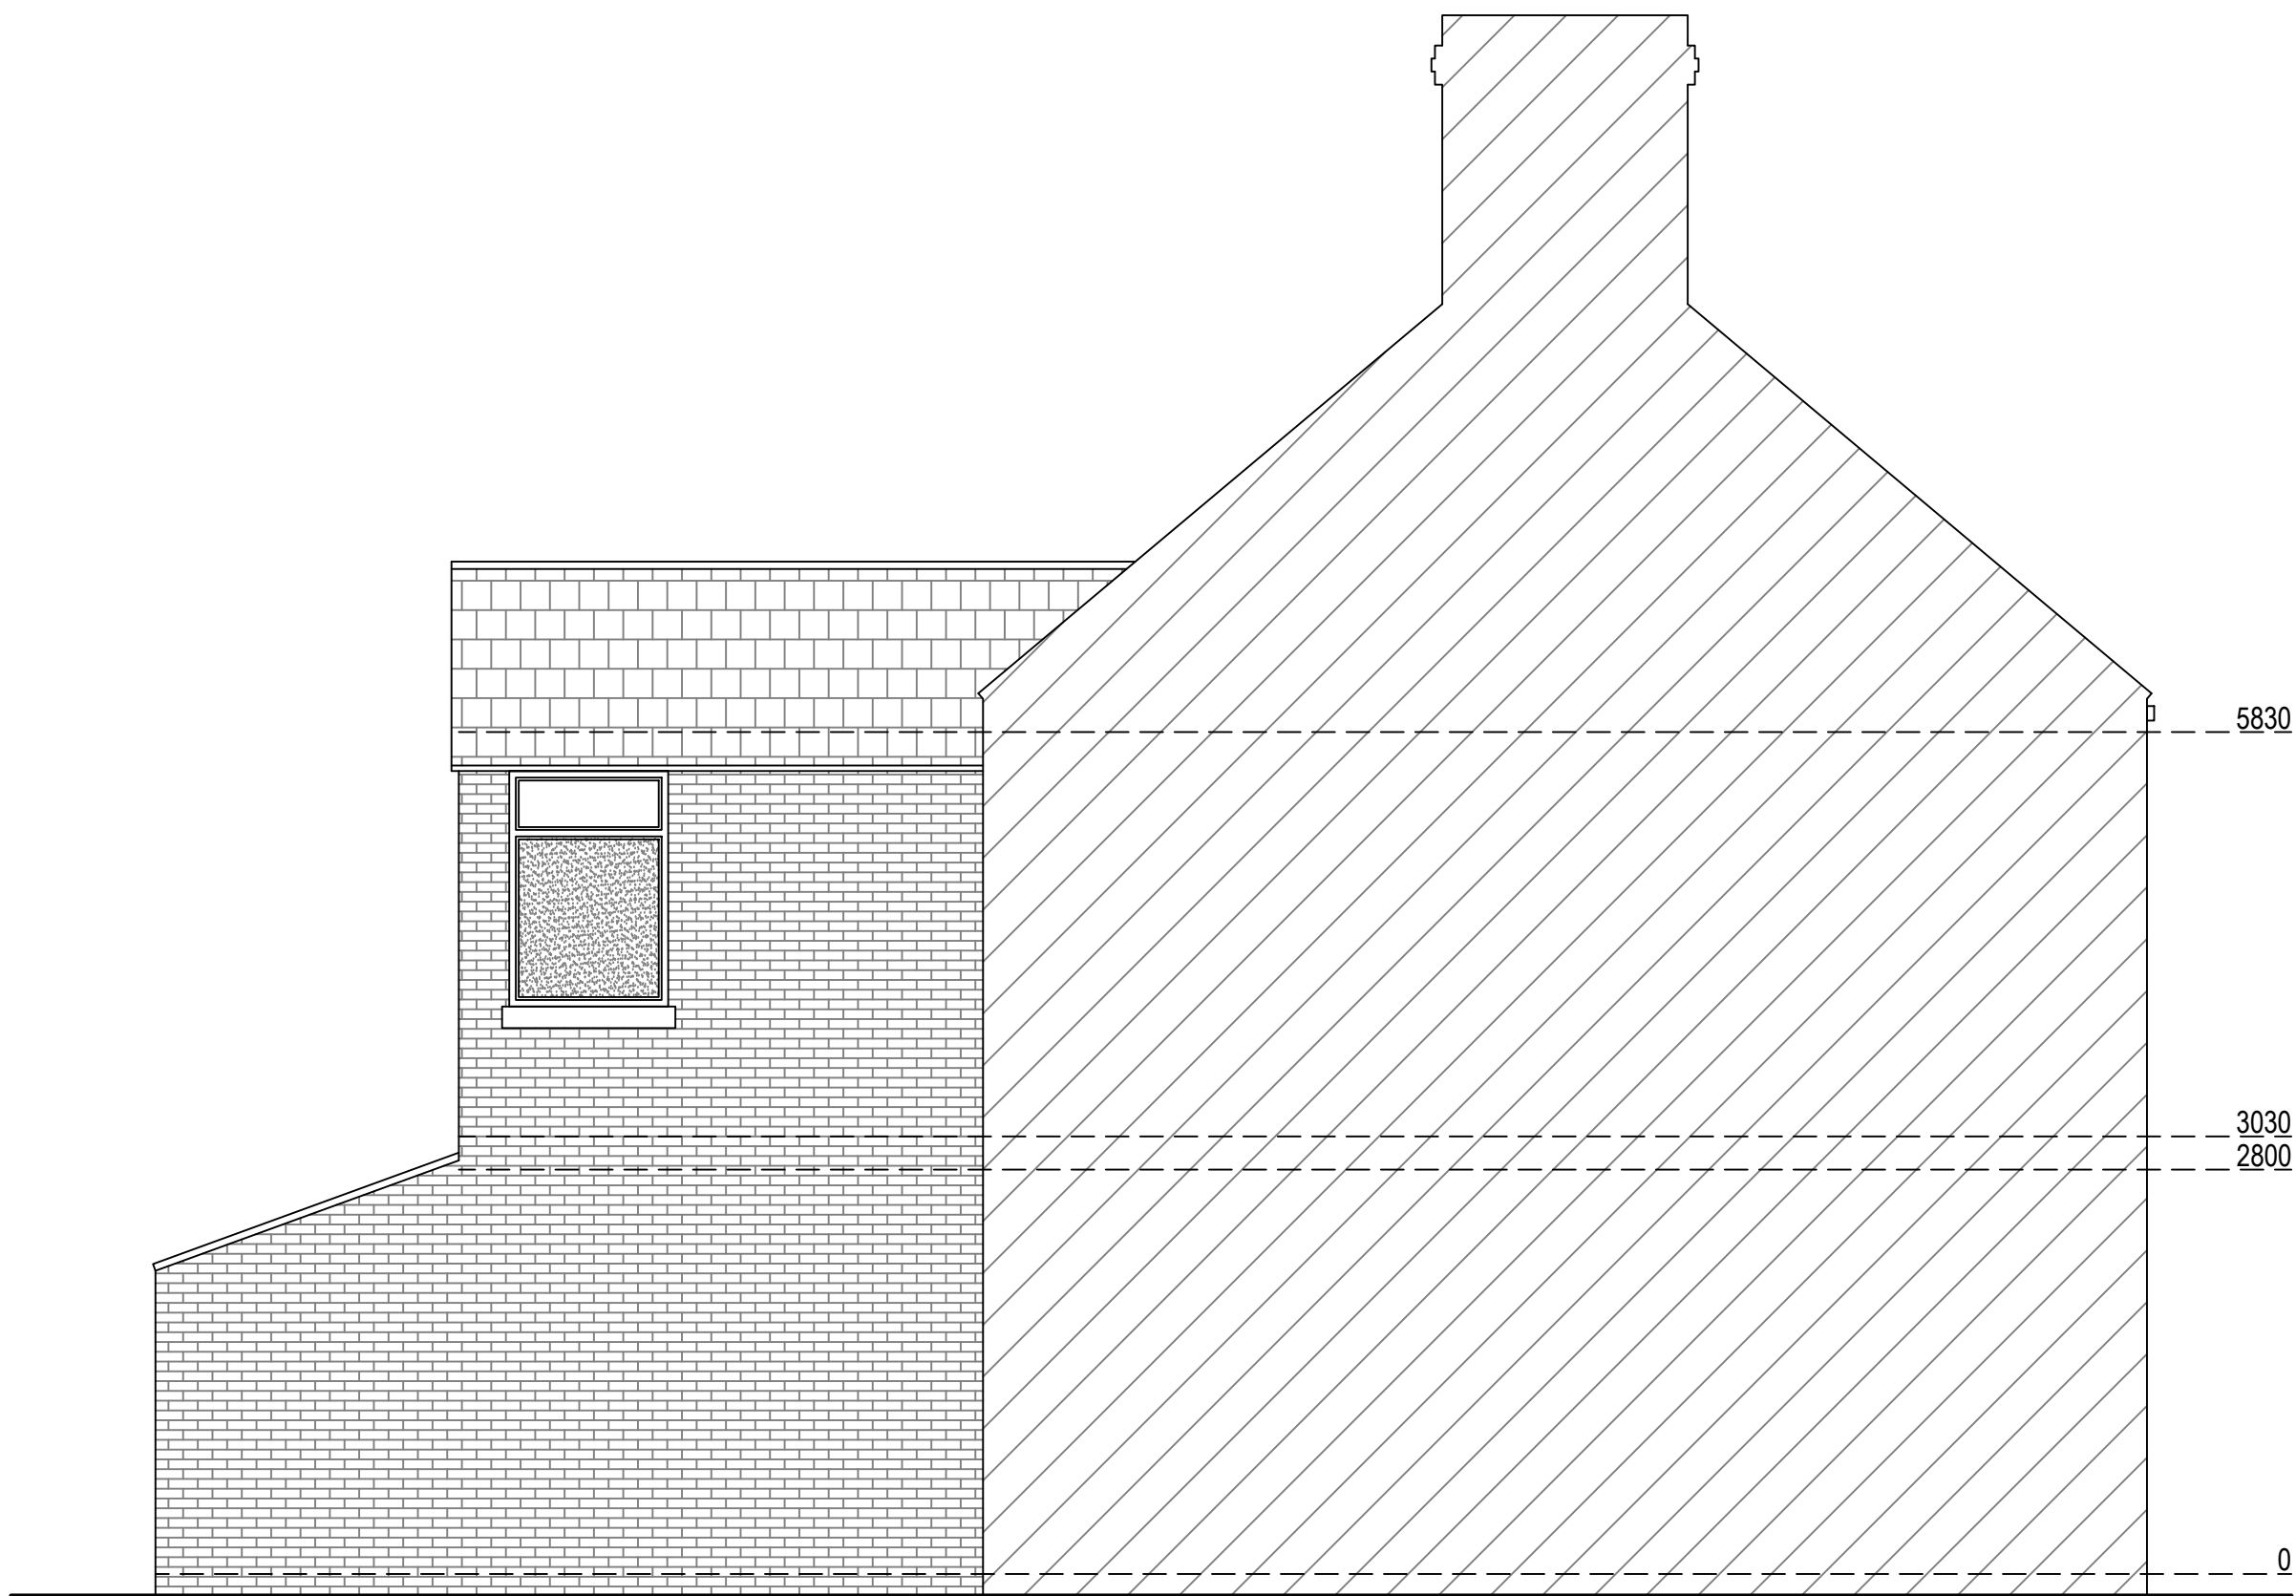


Existing Northeast Elevation
Scale 1:50

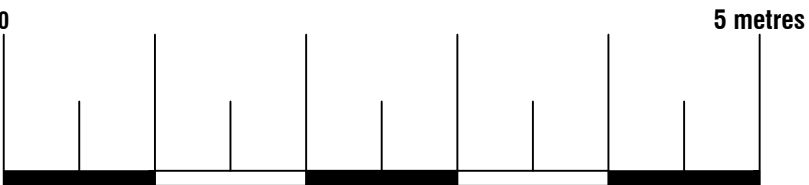




74 Cardiff Road, CF15 7QE • Enquiries@ArkiPlan.co.uk


Site	15 Bank St, Cheadle, Stoke-On-Trent ST10 1NR	Date	20.06.2022
		Sheet	22-1688 D03 REV 0
		Job	New Extension
		Scale	As Shown@A1
Title Number	-	Title	As Shown

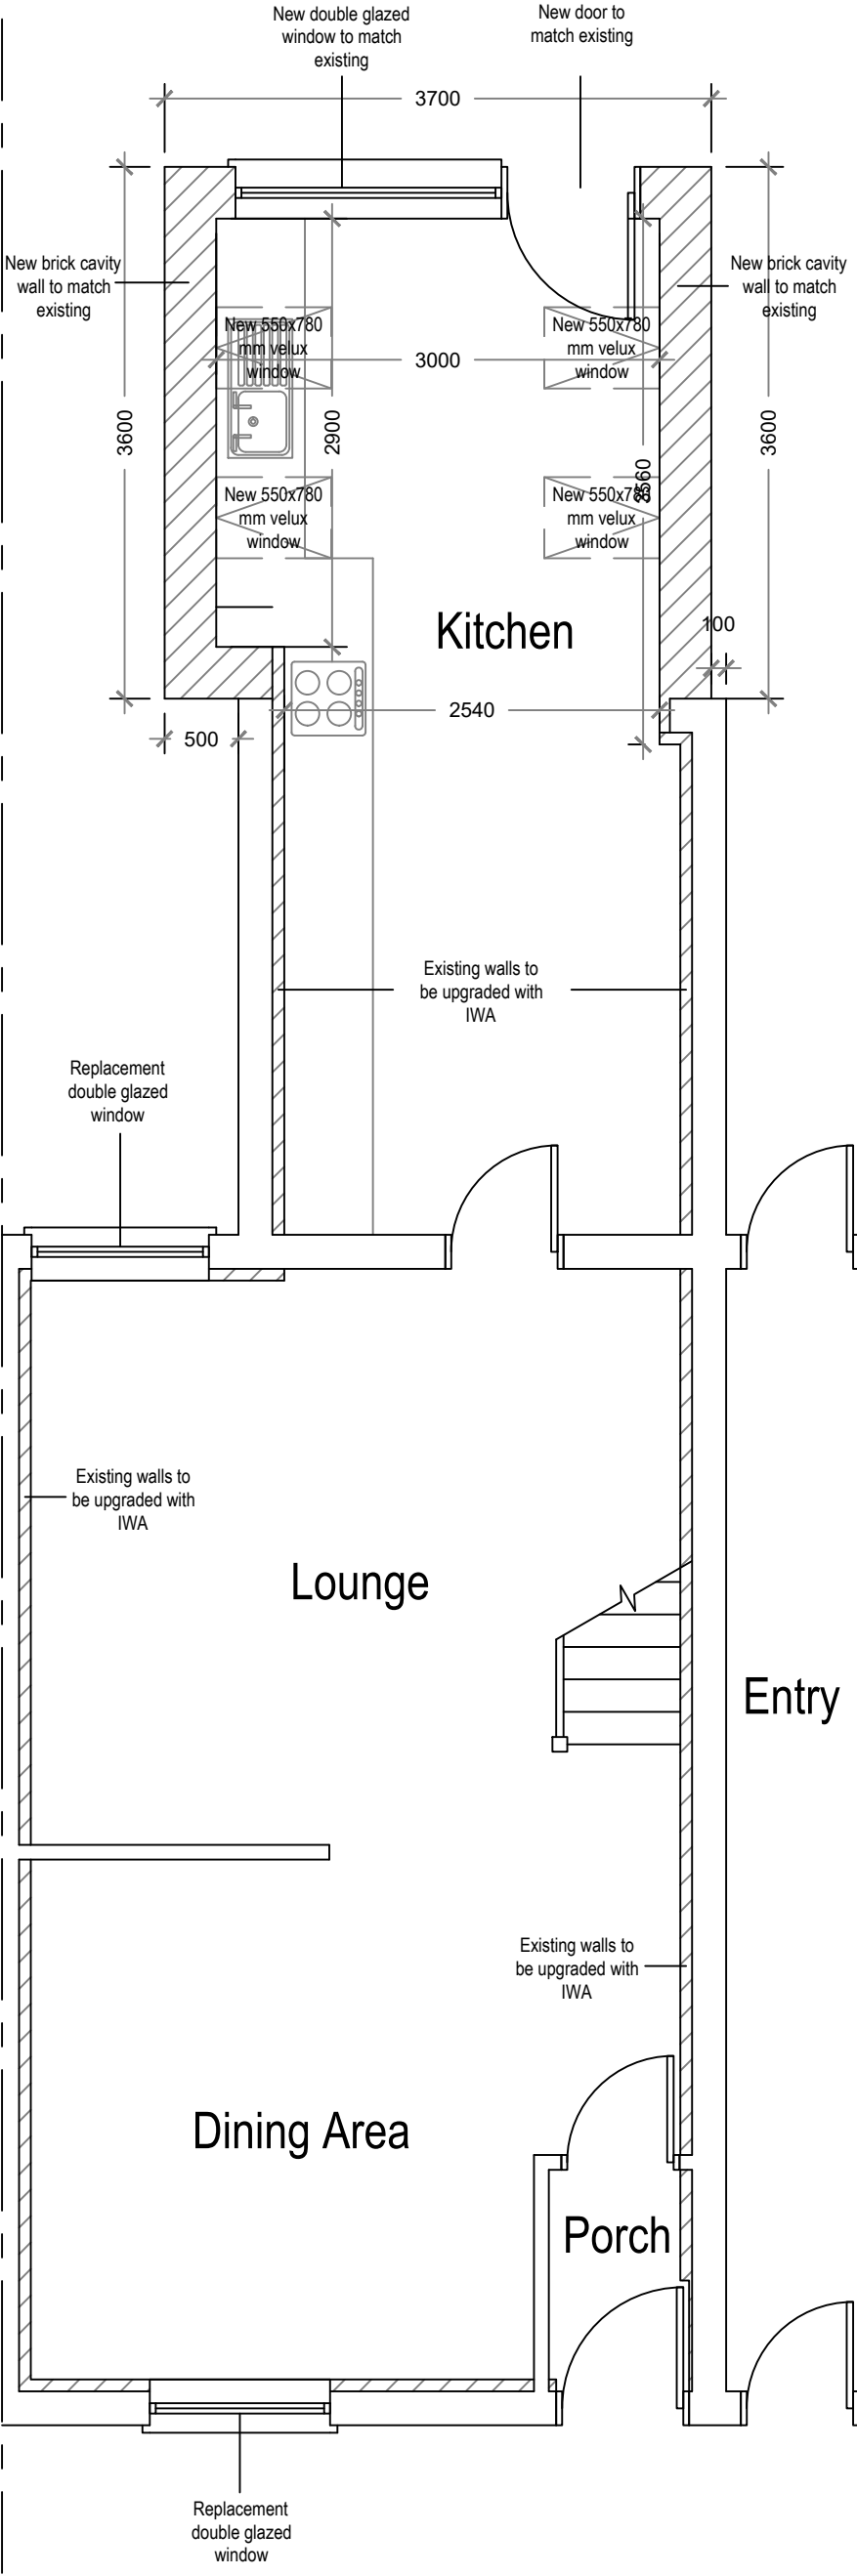

Proposed Ground Floor Plan
Scale 1:50

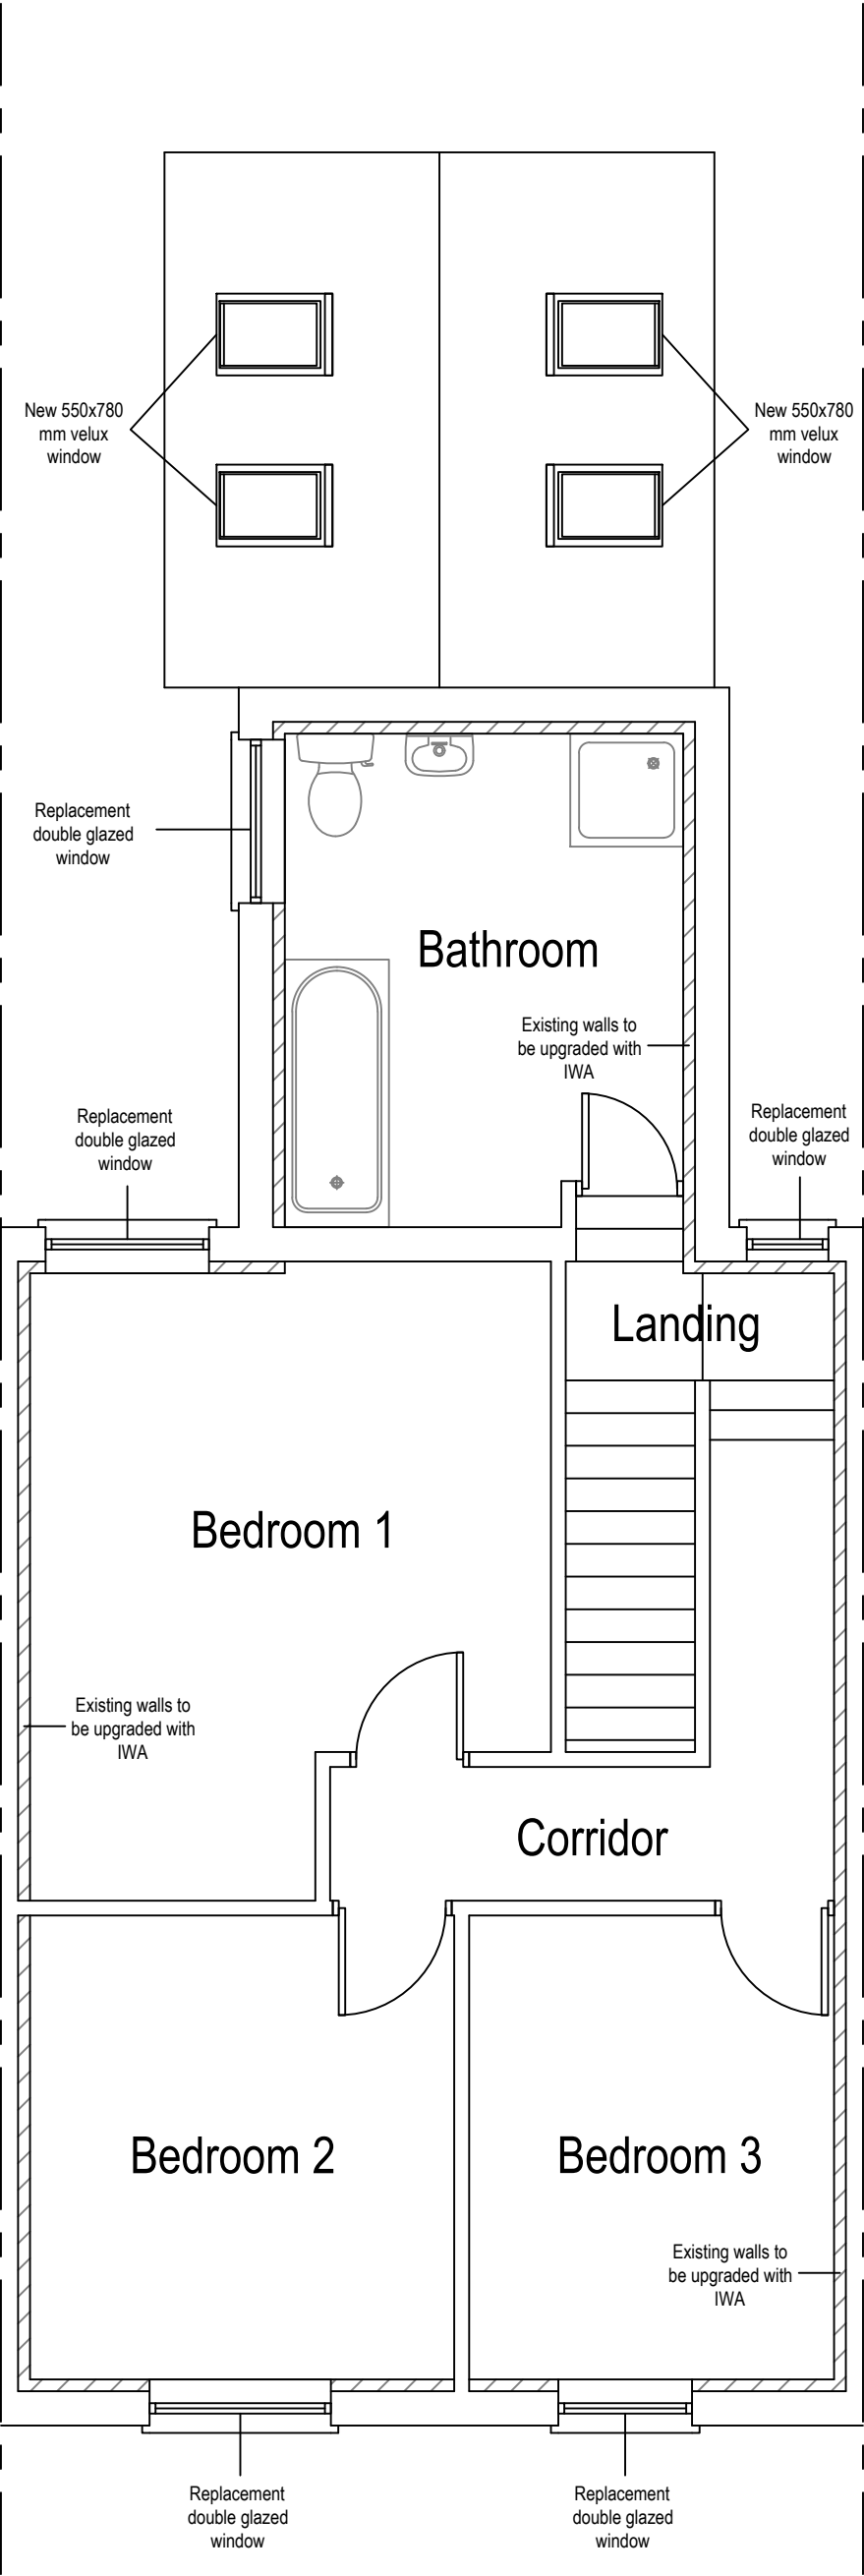


Proposed First Floor Plan
Scale 1:50

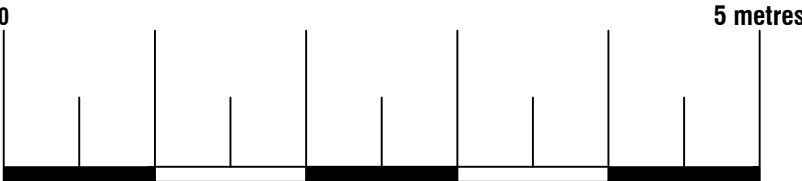




74 Cardiff Road, CF15 7QE • Enquiries@ArkiPlan.co.uk


Site	15 Bank St, Cheadle, Stoke-On-Trent ST10 1NR	Date	20.06.2022
		Sheet	22-1688 D04 REV 0
		Job	New Extension
		Scale	As Shown@A1
Title Number	-	Title	As Shown

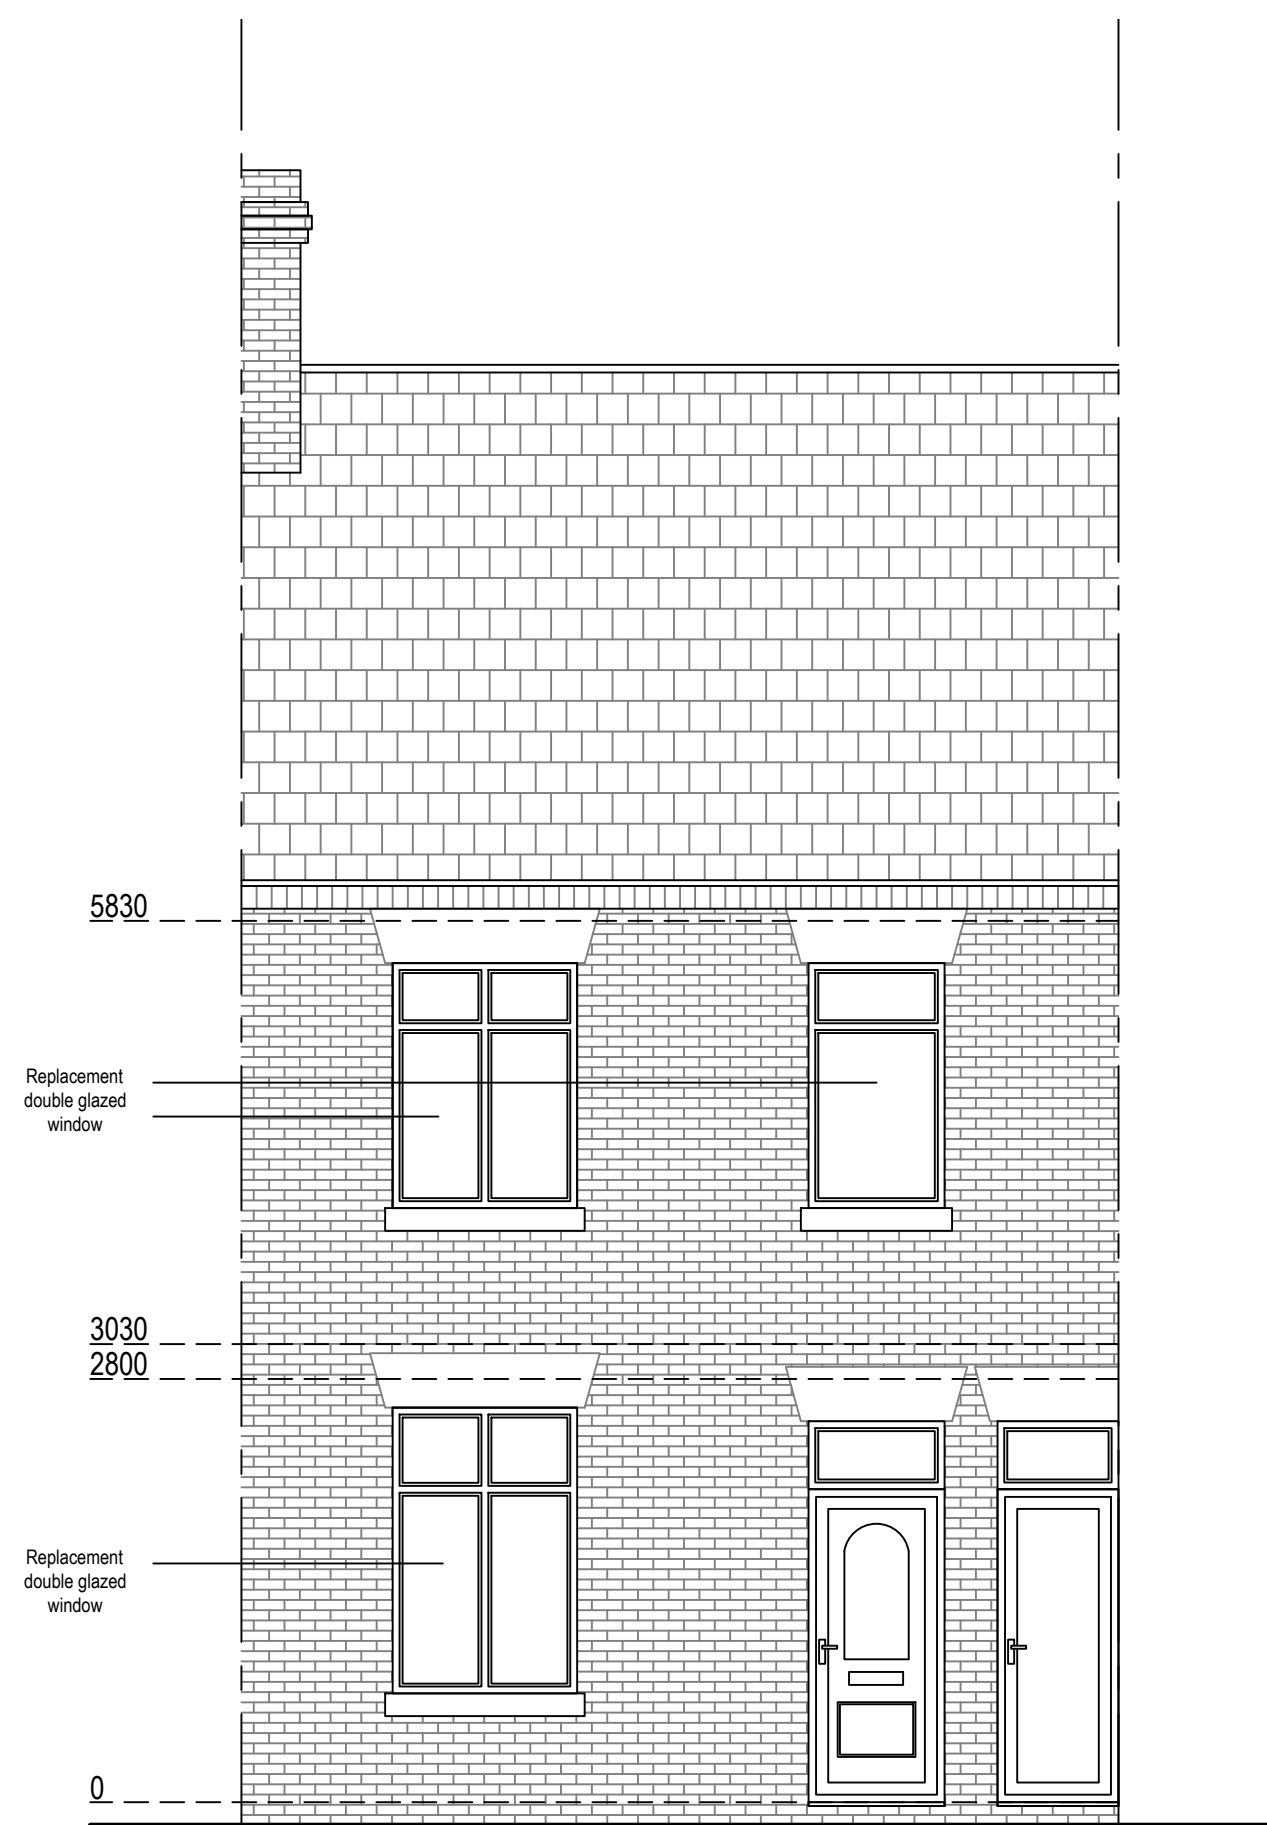


Proposed Northwest Elevation
Scale 1:50

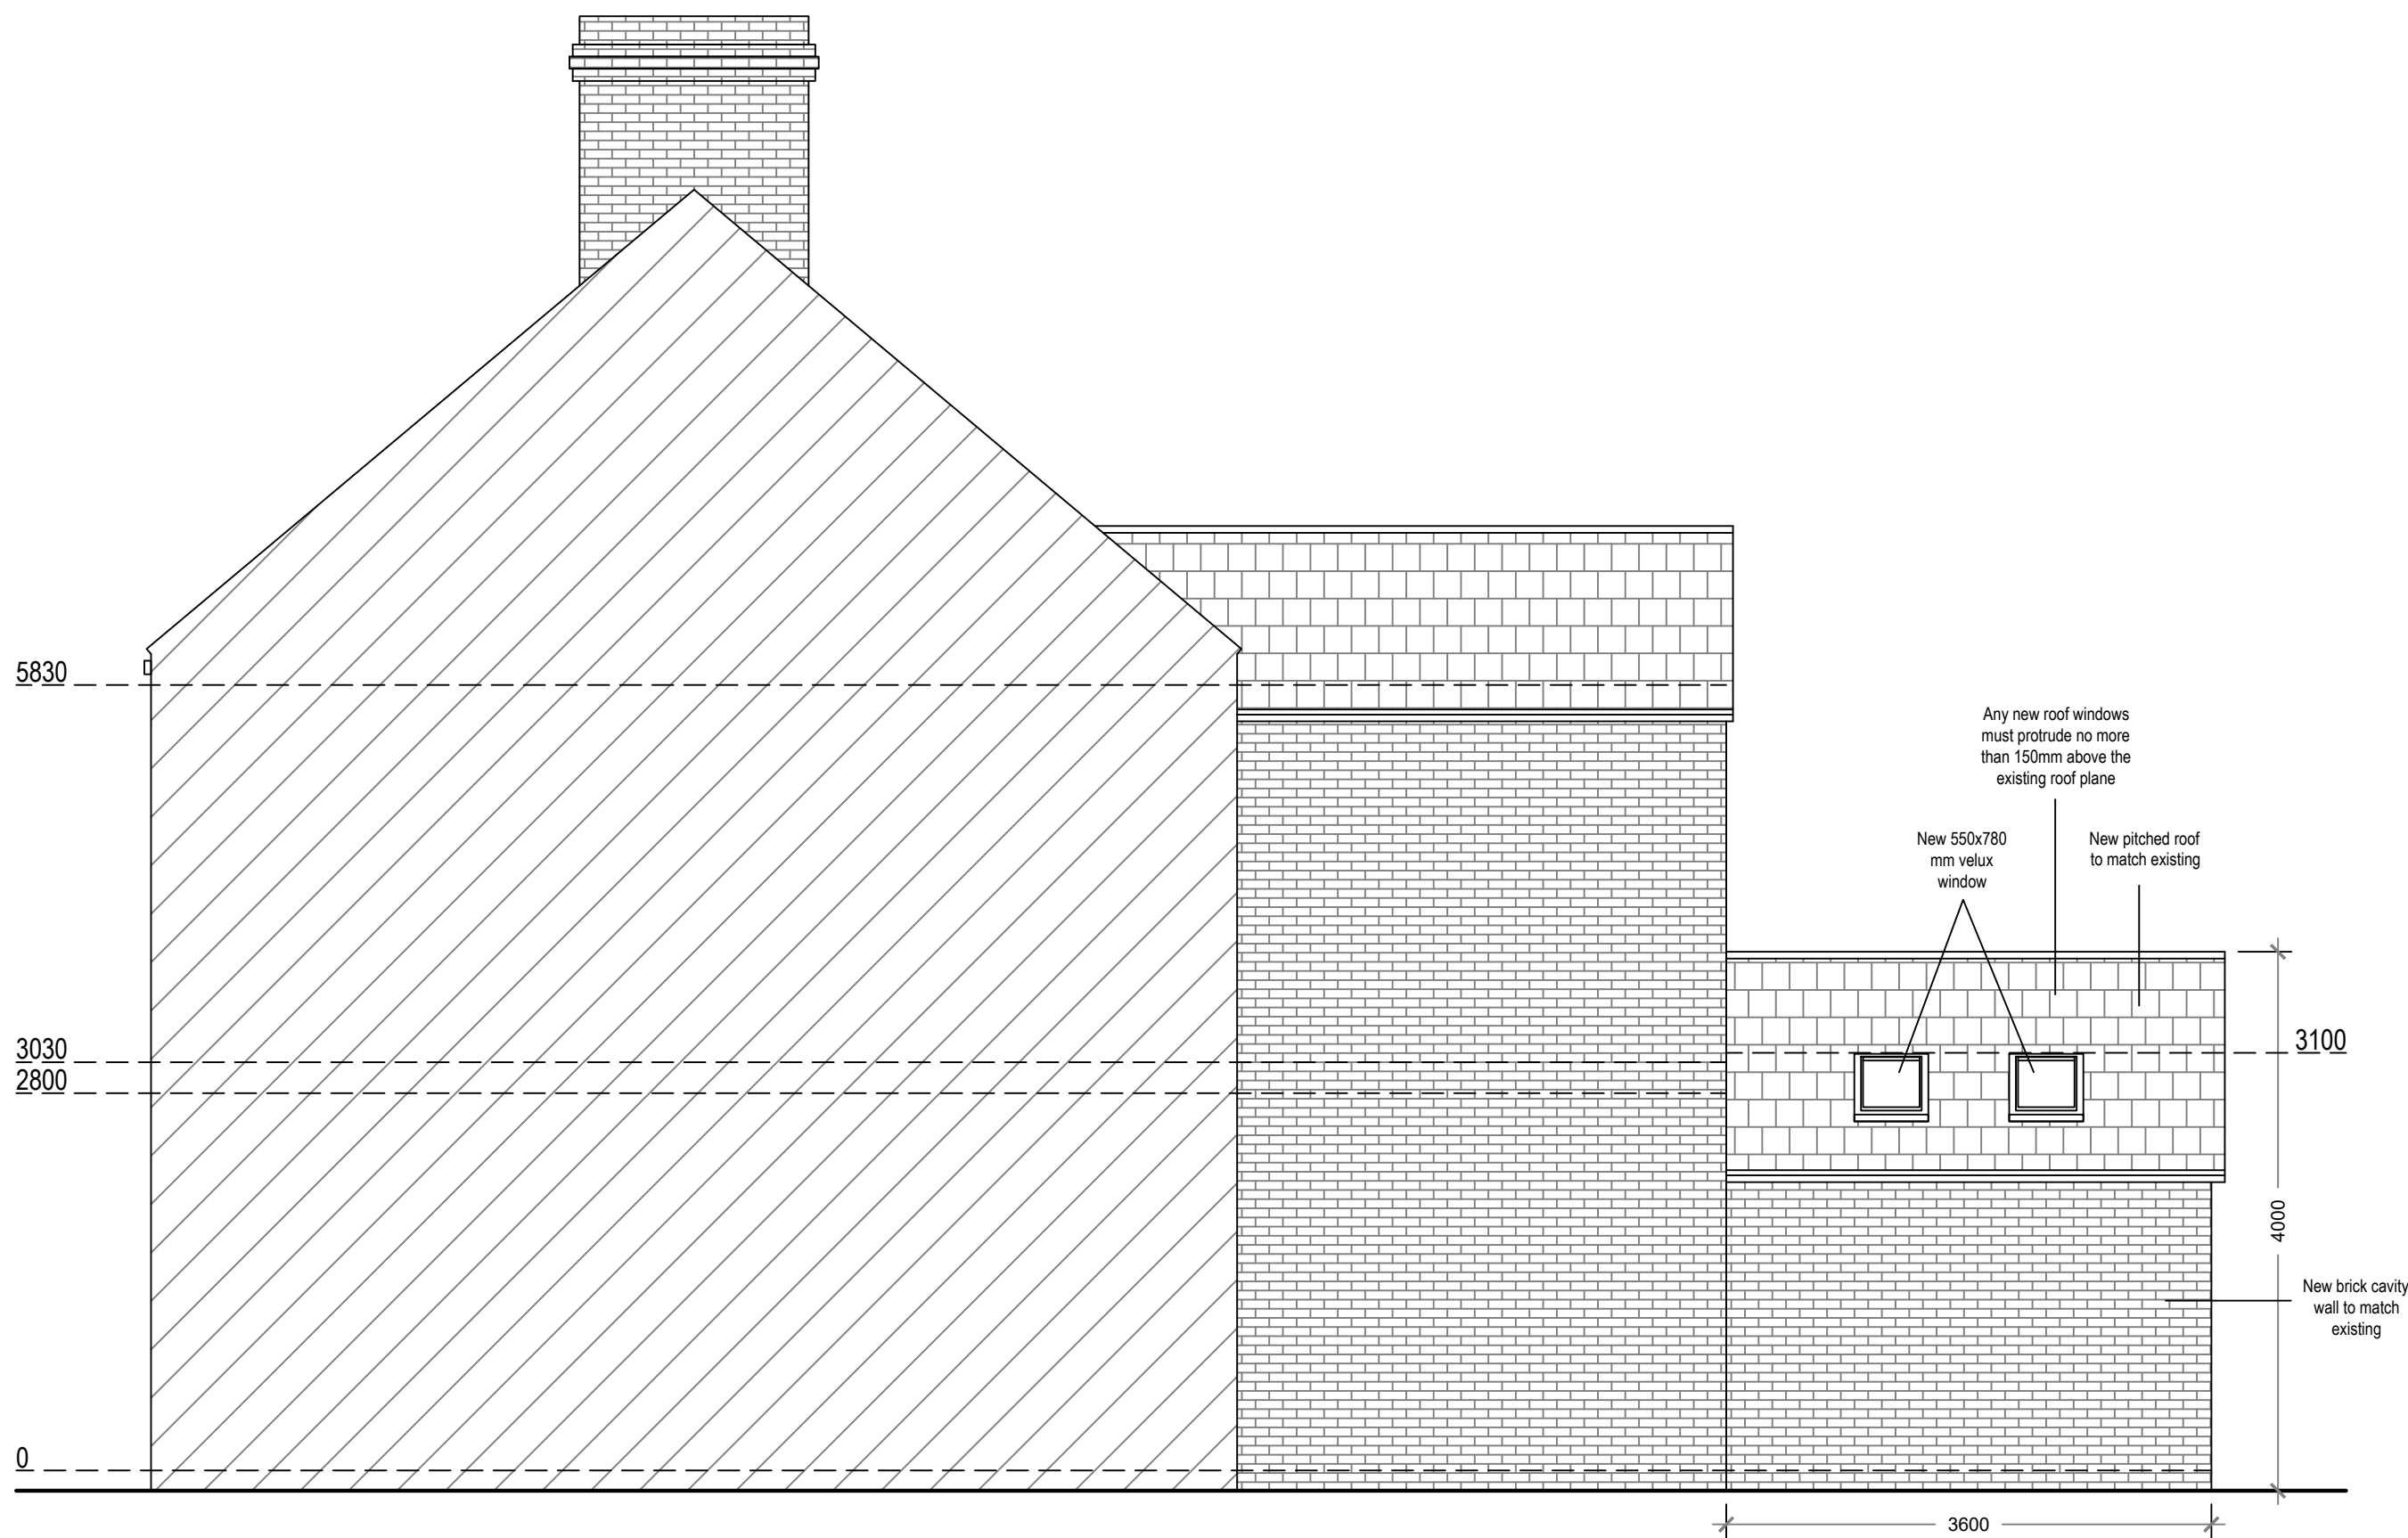


Proposed Southwest Elevation
Scale 1:50

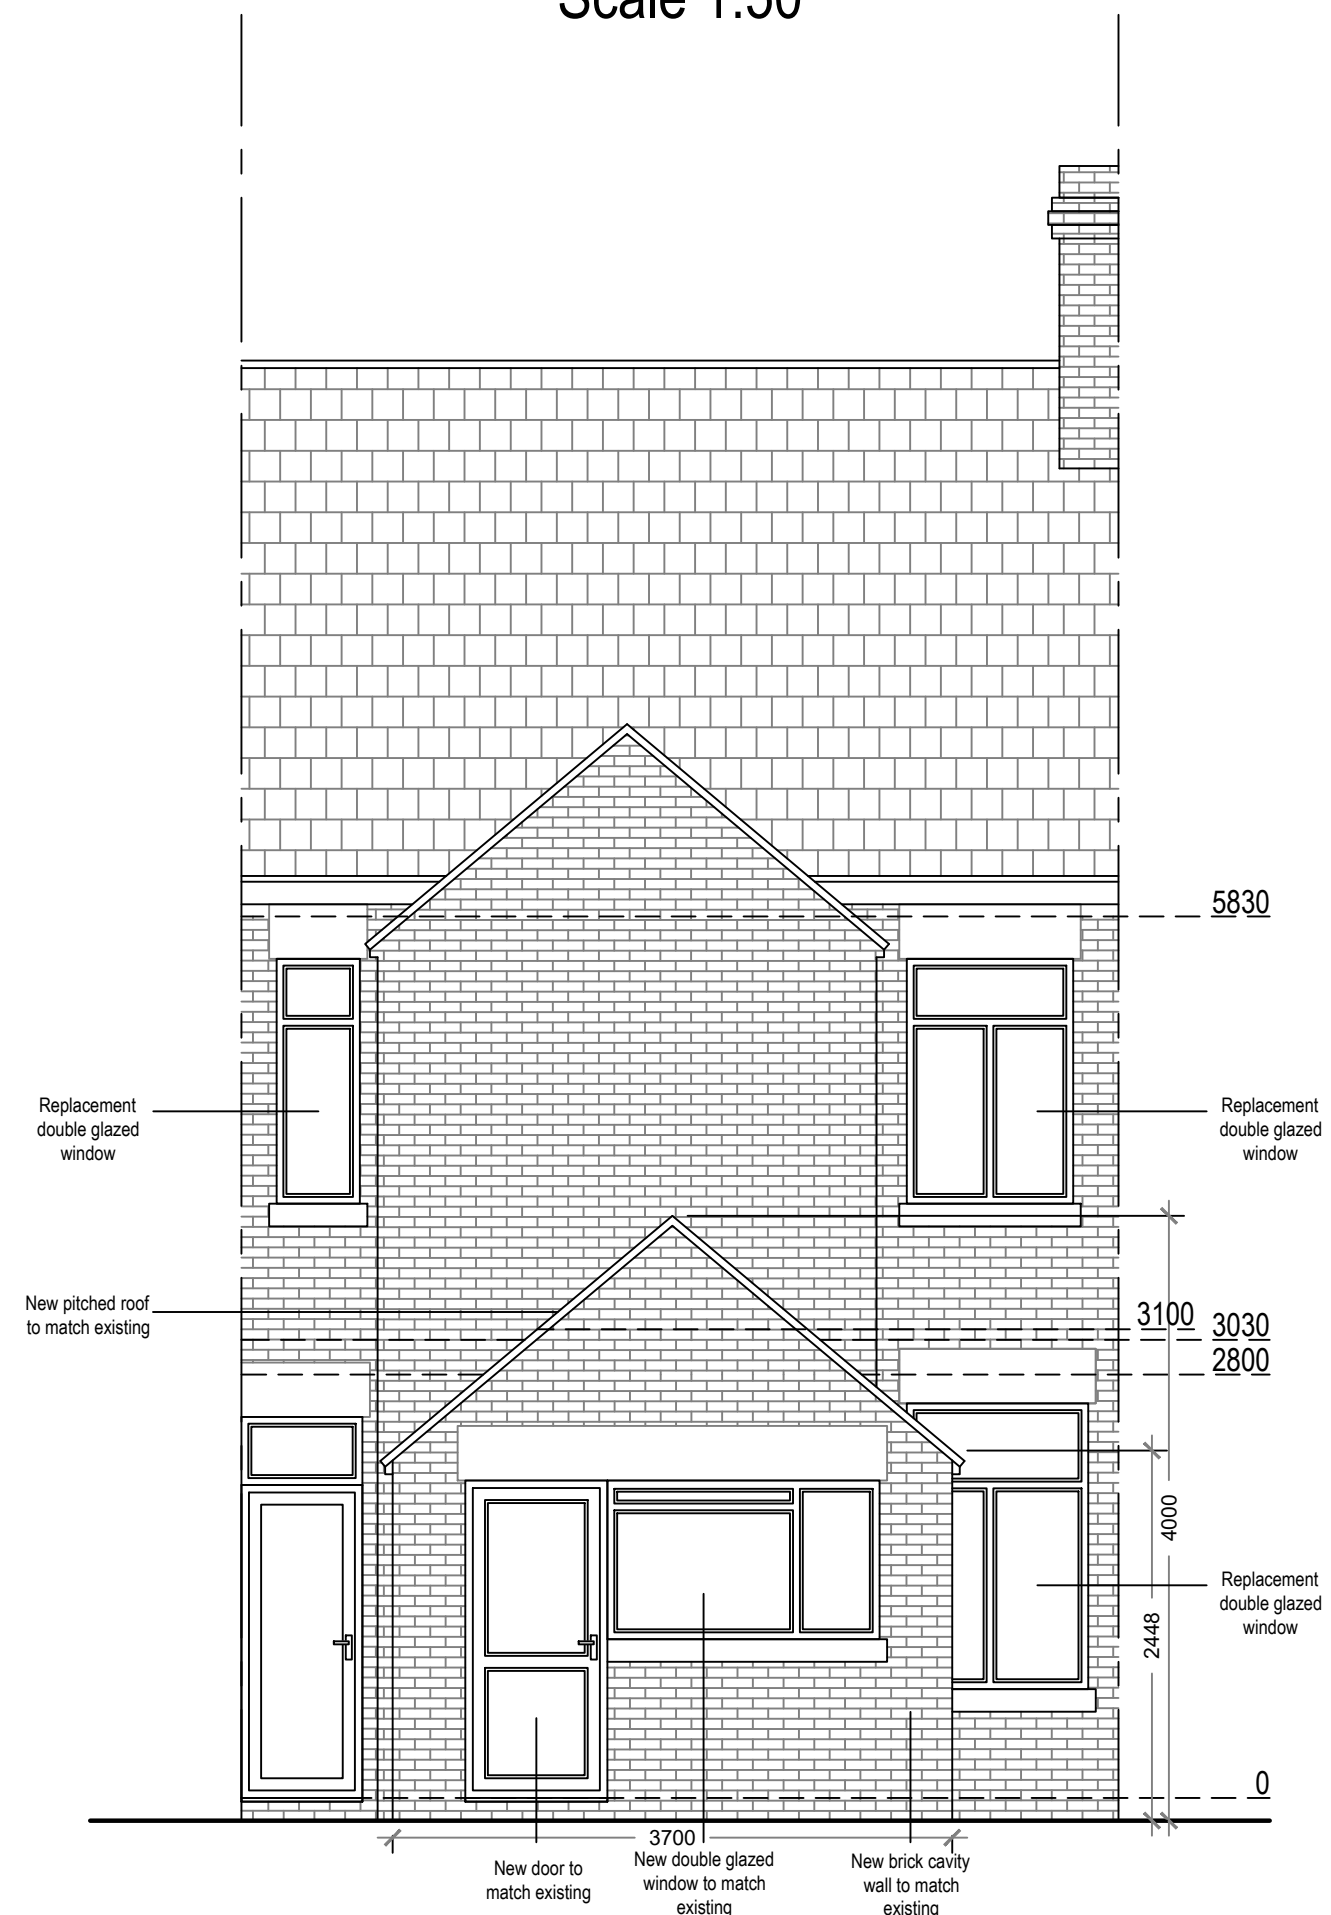

Proposed Southeast Elevation
Scale 1:50

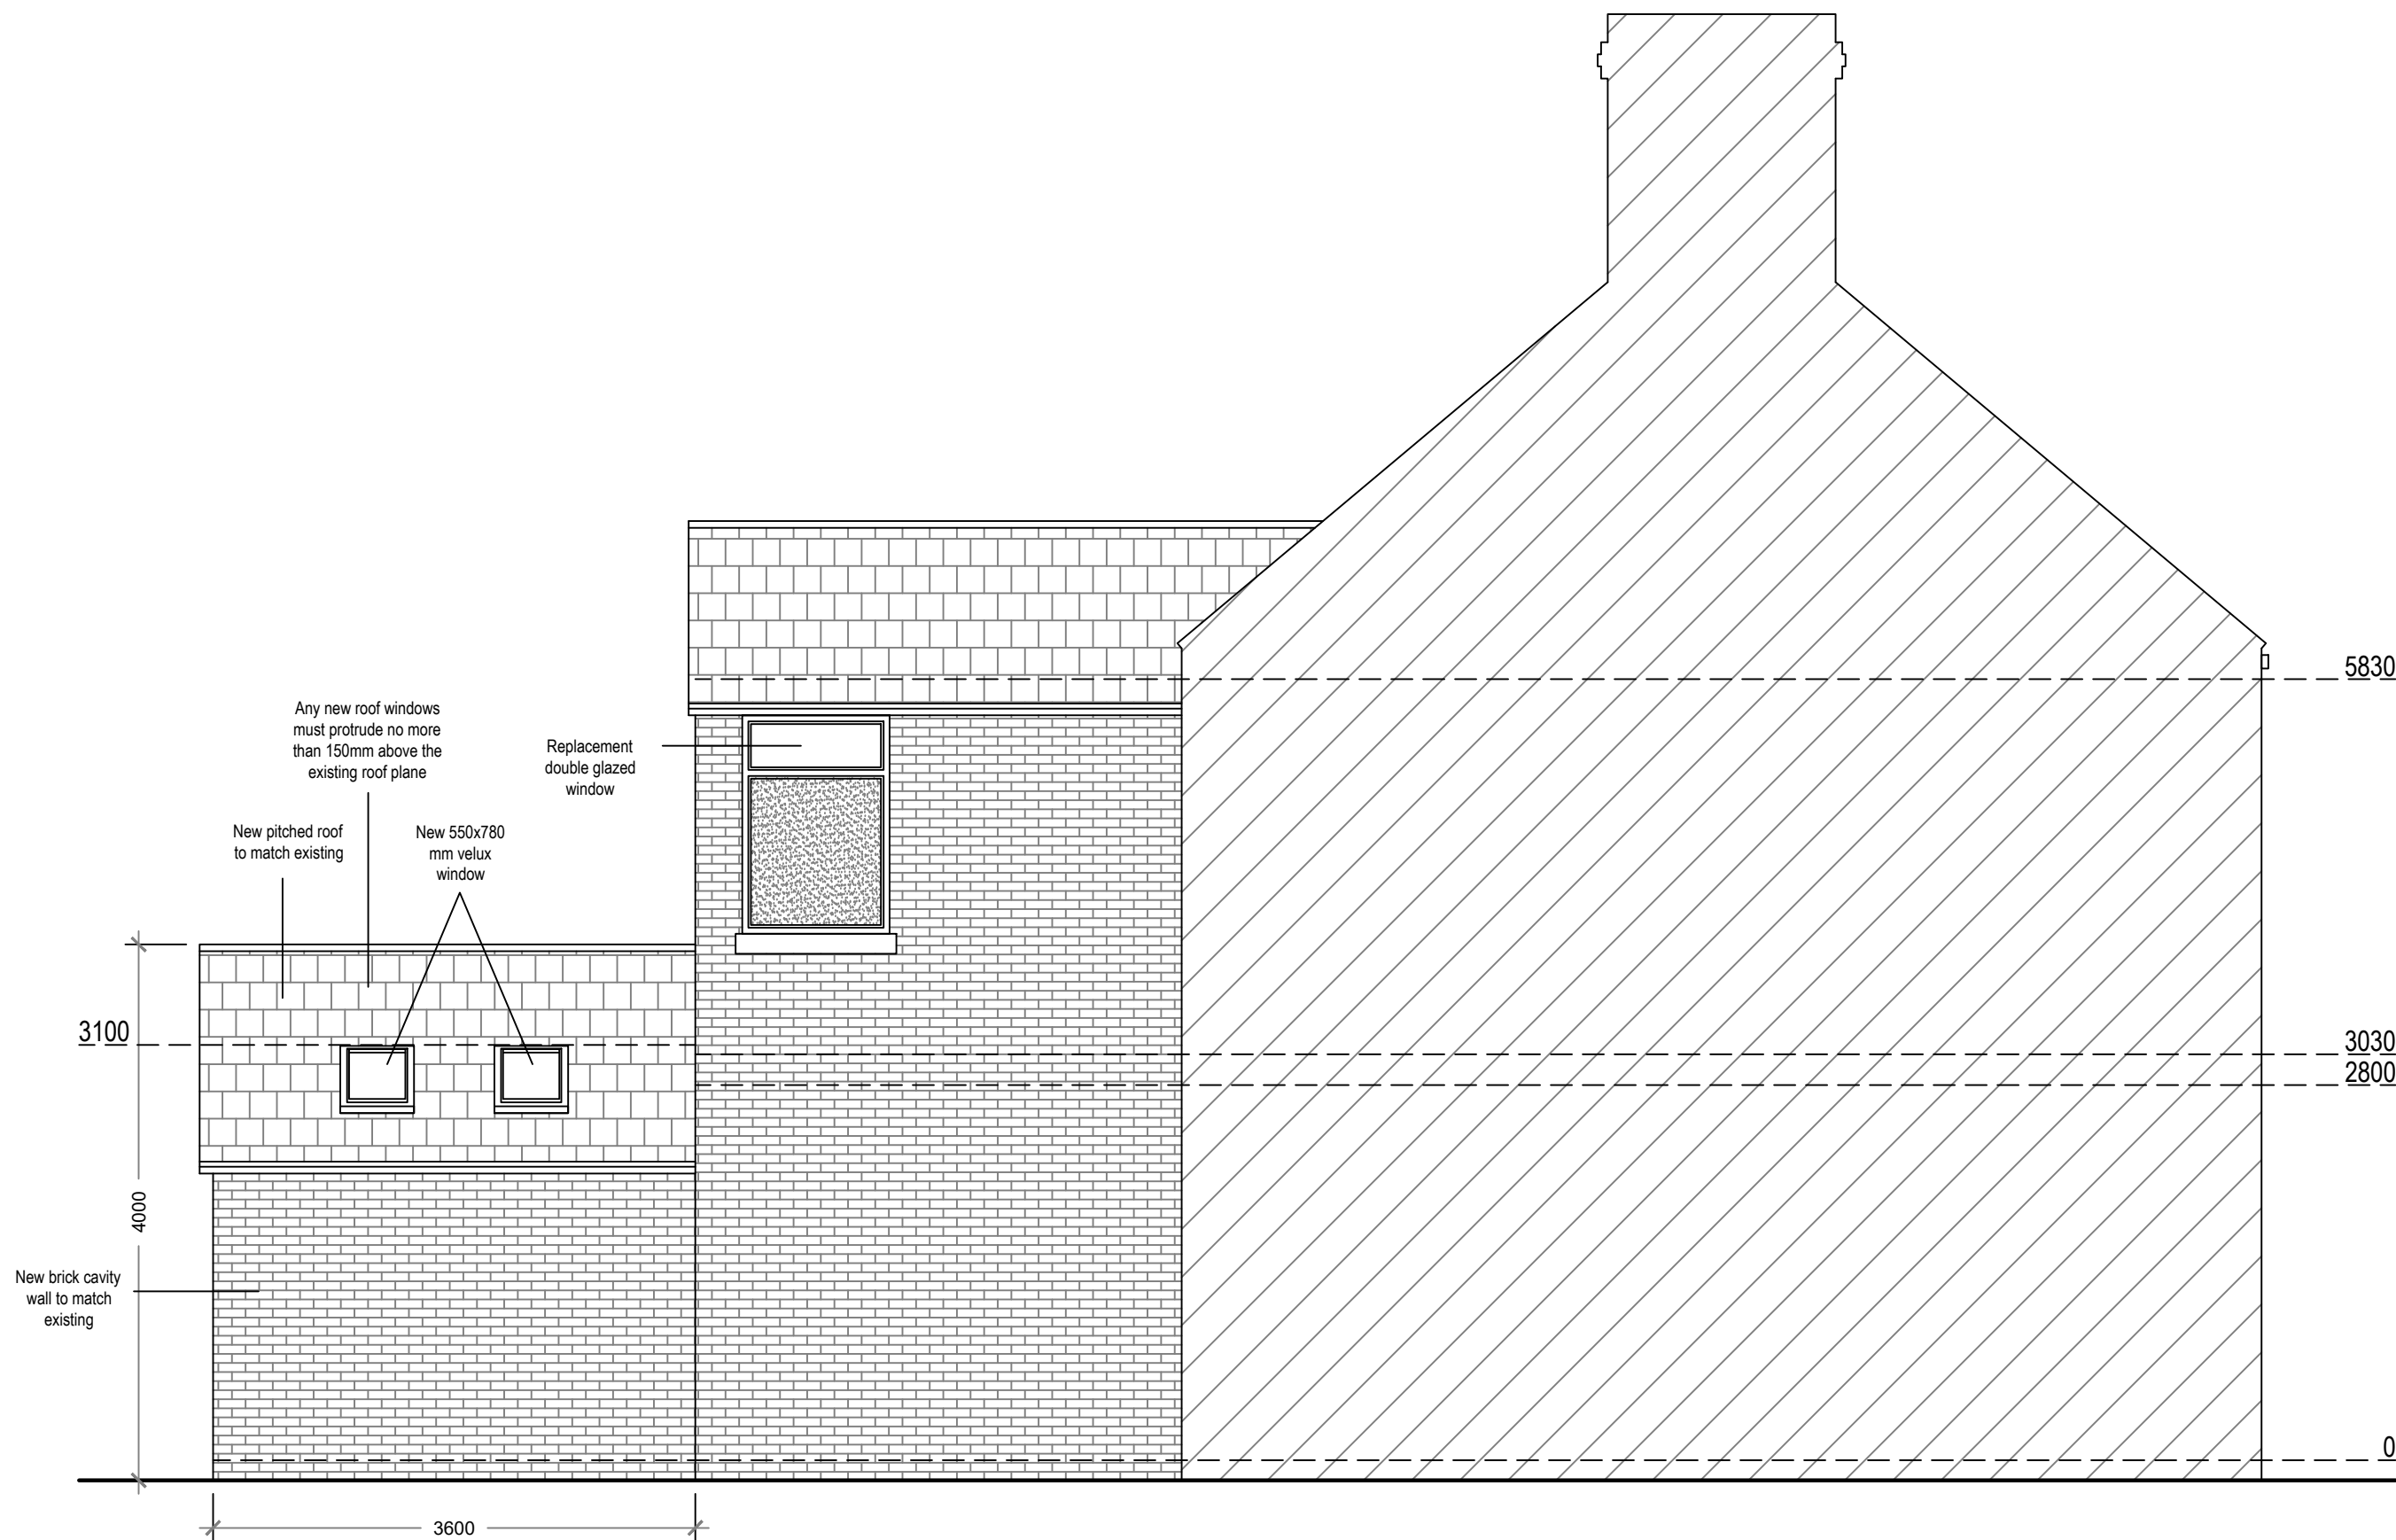

Proposed Northeast Elevation
Scale 1:50

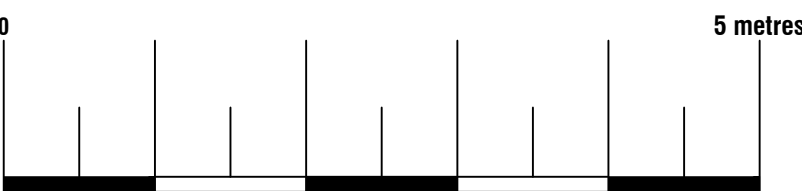

 74 Cardiff Road, CF15 7QE • Enquiries@ArkiPlan.co.uk			
Site	15 Bank St, Cheadle, Stoke-On-Trent ST10 1NR	Date	20.06.2022
		Sheet	22-1688 D05 REV 0
		Job	New Extension
		Scale	As Shown@A1
Title Number	-	Title	As Shown