



PROPOSED FRONT ELEVATION 1:50

PROPOSED SIDE ELEVATION 1:50


PROPOSED REAR ELEVATION 1:50

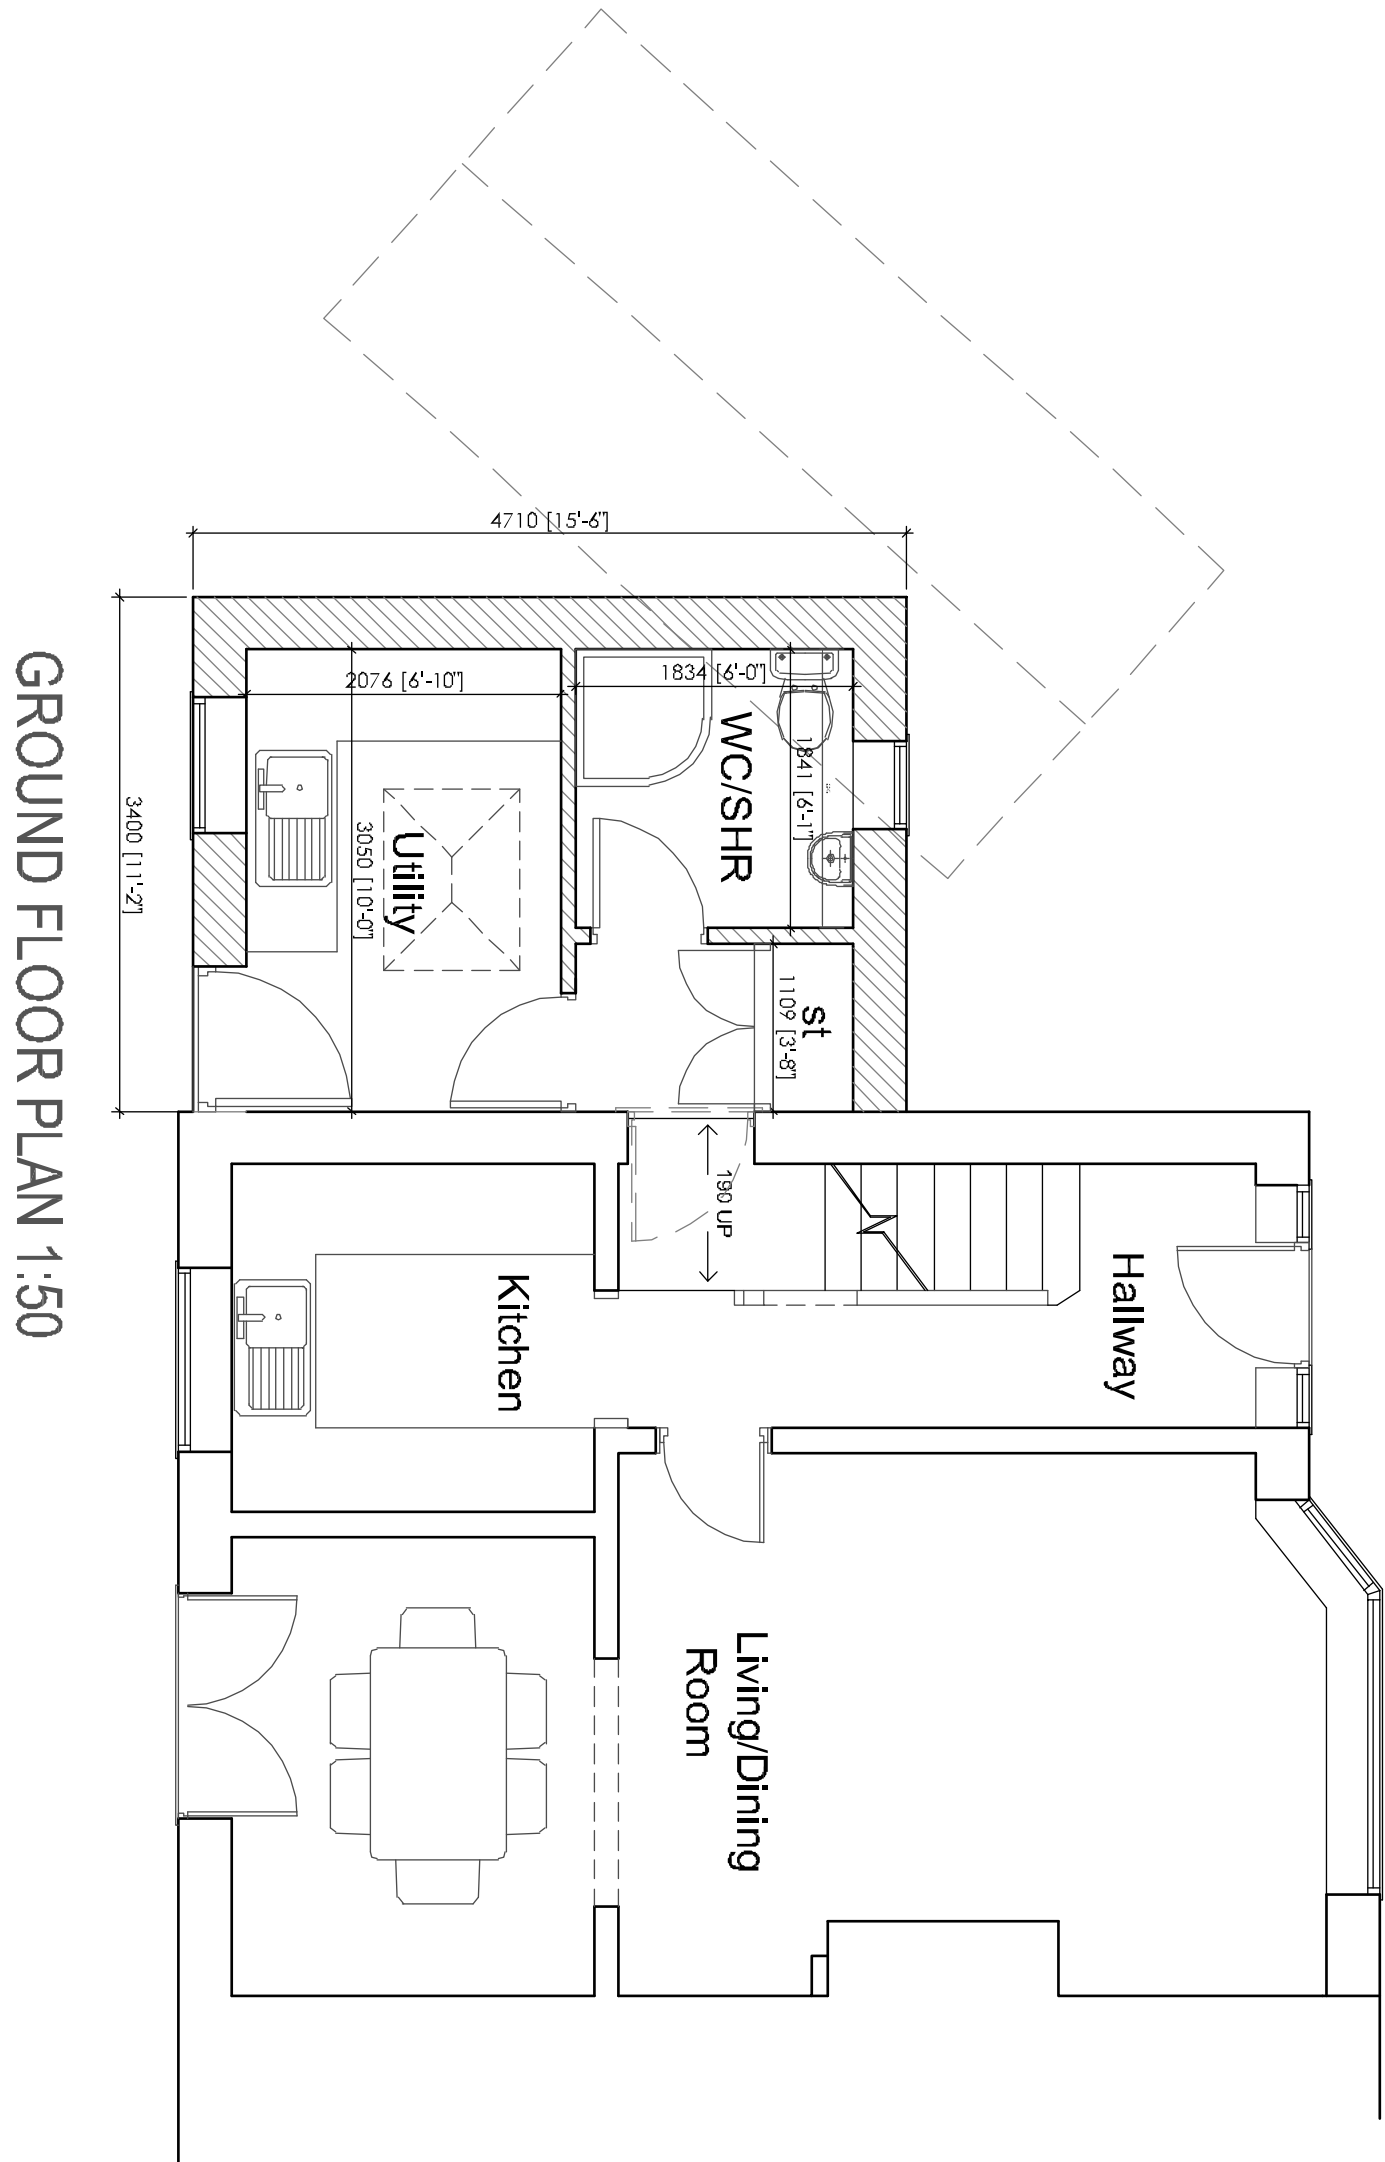


GROUND FLOOR PLAN 1:50

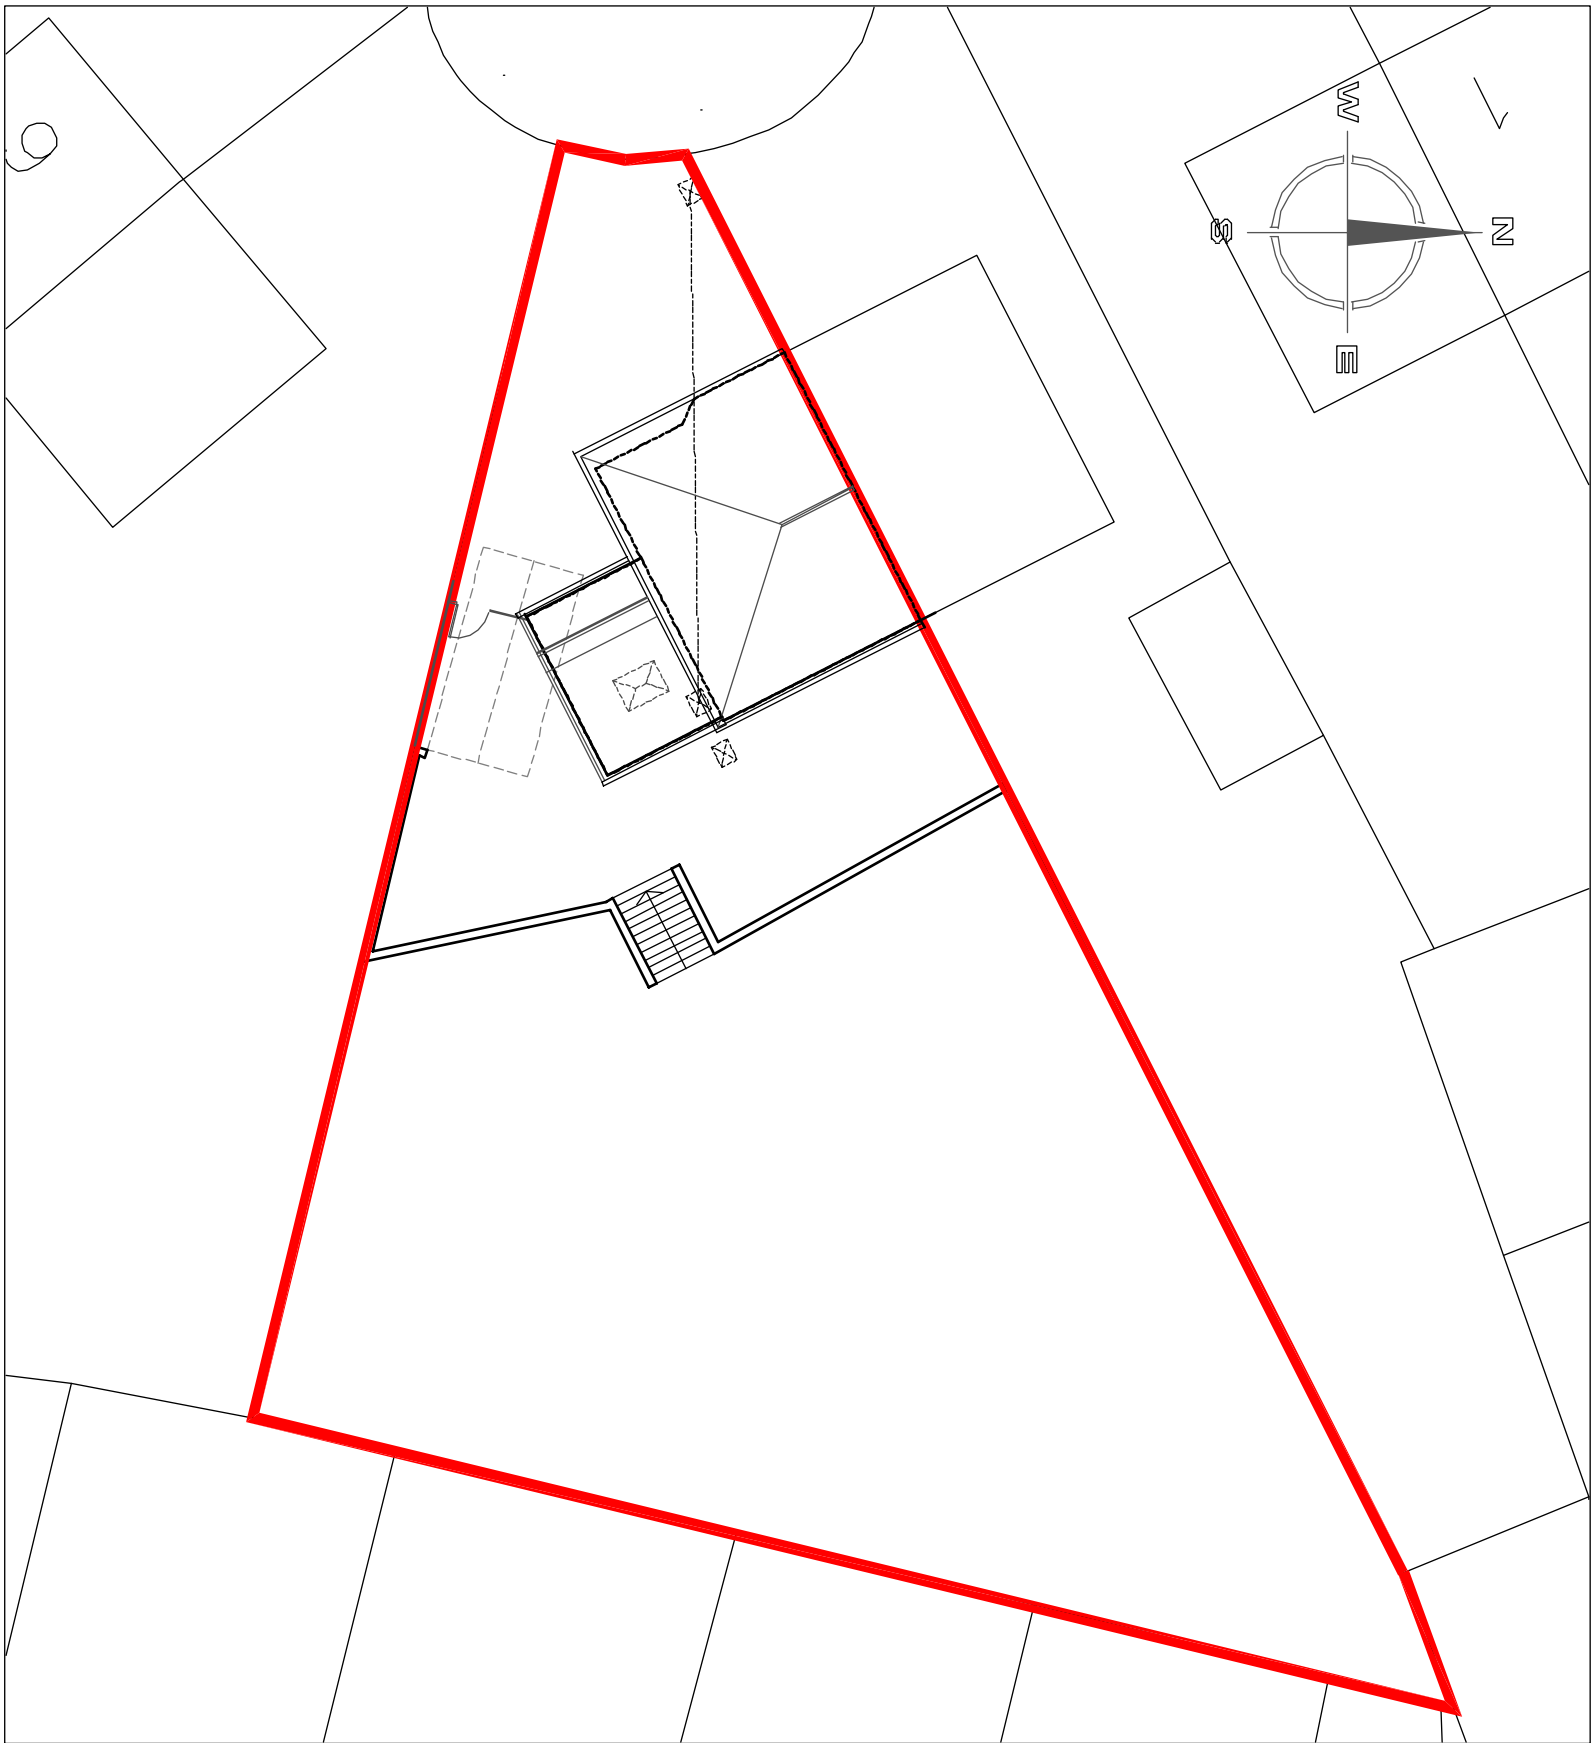

SITE LOCATION PLAN 1:200

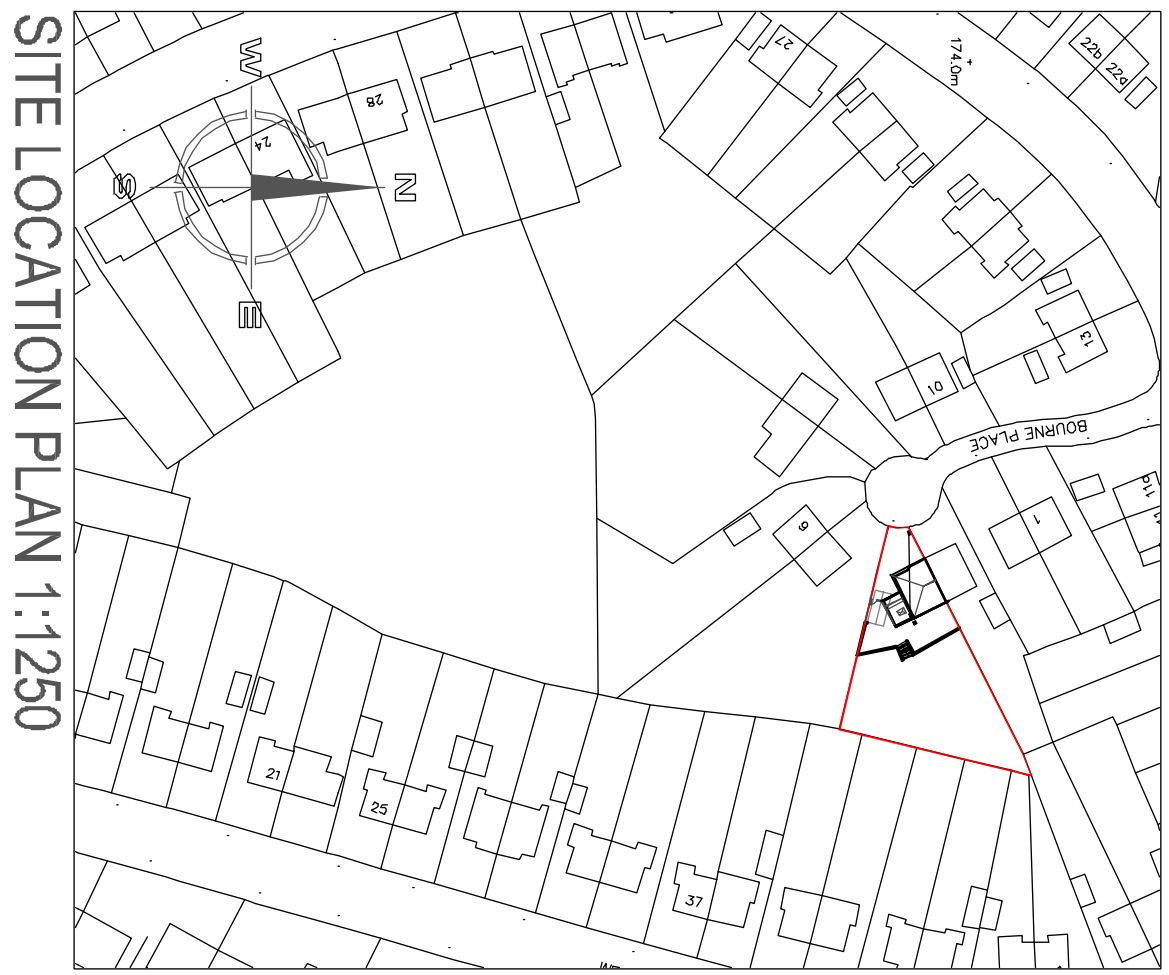

SITE LOCATION PLAN 1:1250

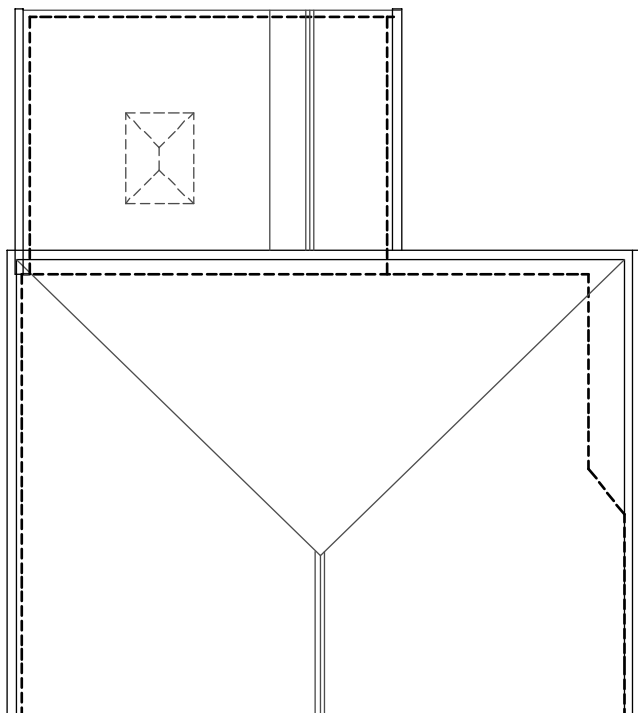


ROOF PLAN 1:100

Hewitt& Carr Architects
A: Design House 11/19 Leek Road | Cheddale | ST10 1JE
T: 01222 222222
E: enquiries@hewittcarr.co.uk
W: www.hewittcarr.co.uk

Client
Mr and Mrs Nicholas

Project
Proposed Single Storey Side Extension
4 Bourne Place Leek ST13 8LS

Title
Plans And Elevations As Proposed

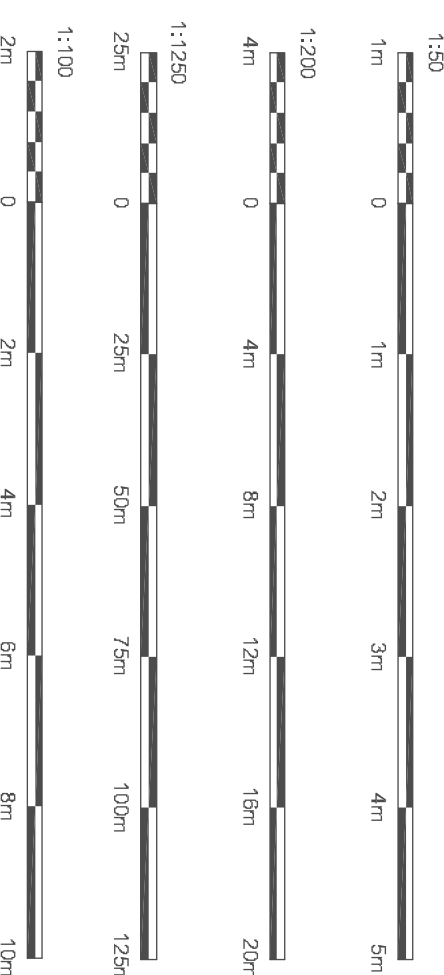

Drawn
Scheme Proposals
Date
Sept 2022
Scale
1:50
Drawn
MJC
Checked

Project No.
01222 AL(0)02
Drawing No.
Rev