
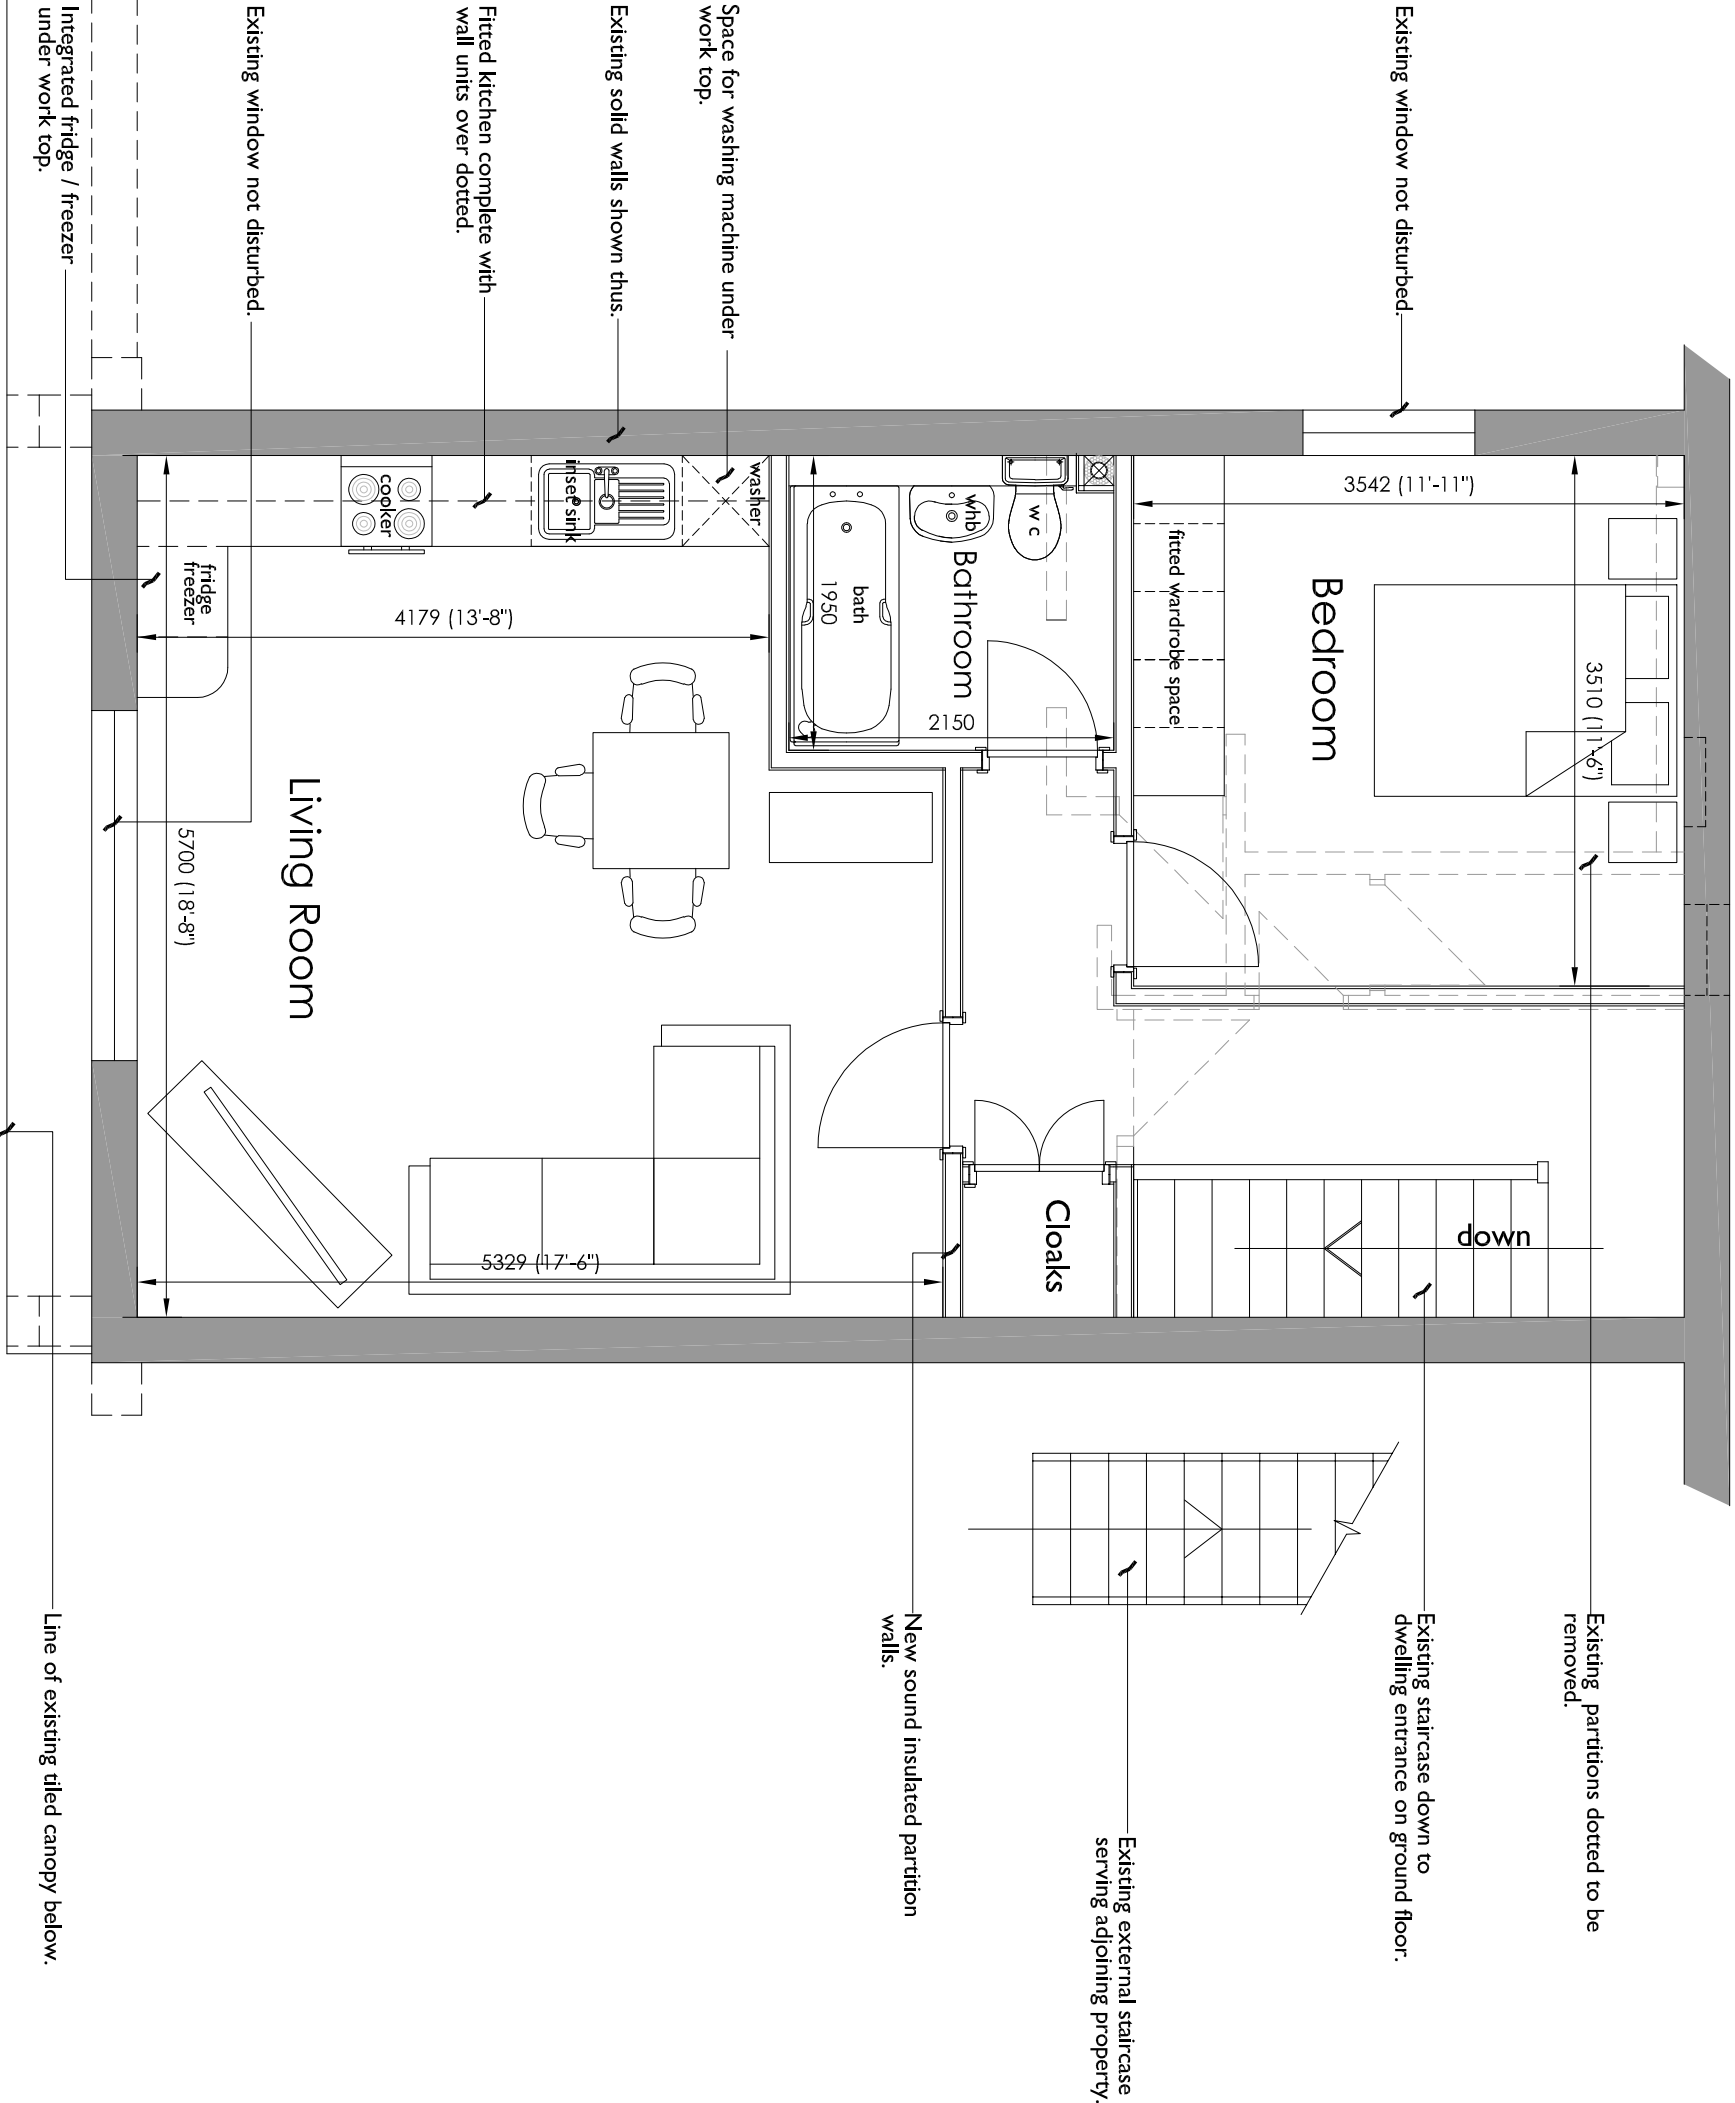


 

First floor plan scale: 1:50 at A3

Gross internal area = 58.30m²

Copyright of this drawing is vested in the Architect and it must not be copied or reproduced without consent. Figured dimensions only are to be taken from this drawing. All contractors must visit the site and be responsible for taking and checking all dimensions relative to their work. Hewitt&Carr Architects Ltd are to be advised of any variation between drawings and site conditions. CLIENTS ARE ADVISED TO CLARIFY DIMENSIONS WITH THE ARCHITECT PRIOR TO SETTING OUT AND NOT TO SCALE FROM THE DRAWING.

Rev	Drawn	Comments	Date
A	BVC	Note added re: bin store	12.07.22
B	BVC	Location of bins amended	10.11.22

Hewitt&Carr Architects

A: DaisyBank House | 17-19 Leek Road | Cheadle | ST10 1JE
T: 01538 756888
E: enquiries@hcarchitects.co.uk
W: www.hcarchitects.co.uk

Client
D Wardle Esq.

Project
Proposed conversion of existing cafe to residential apartment at Unit 7a, Cheadle Shopping Centre, Cheadle, Stoke-on-Trent.

Title
Proposed layout. (Revised.)

Status
PLANNING

Date
March 2021

Scale @A3 1:50

Drawn
SM

Checked

Project No
01063 PL(0)02

Drawing No.
B

Rev
B