




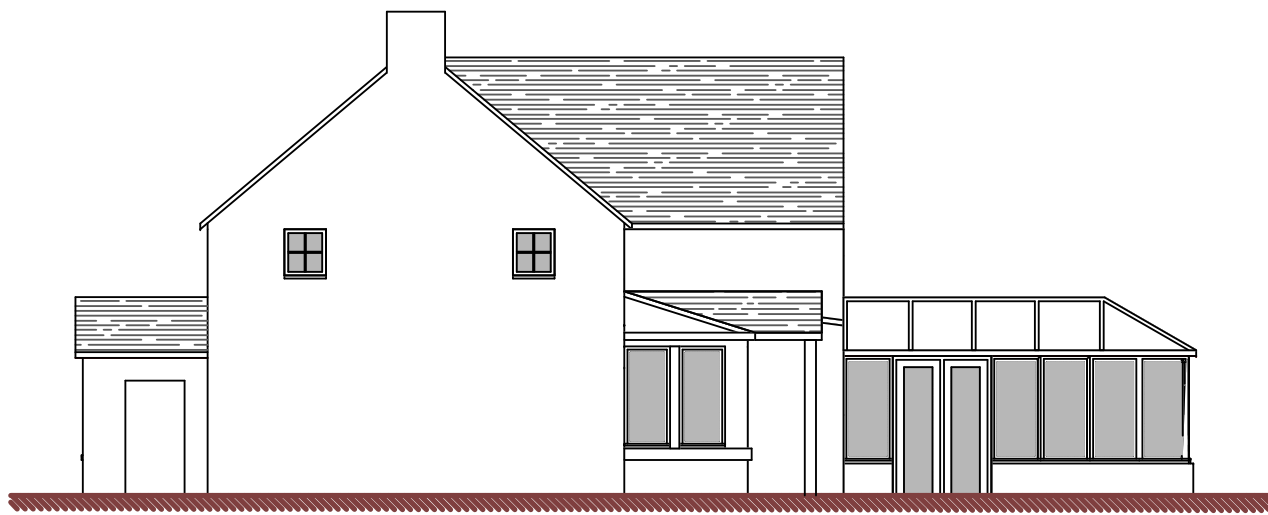

Side Elevation

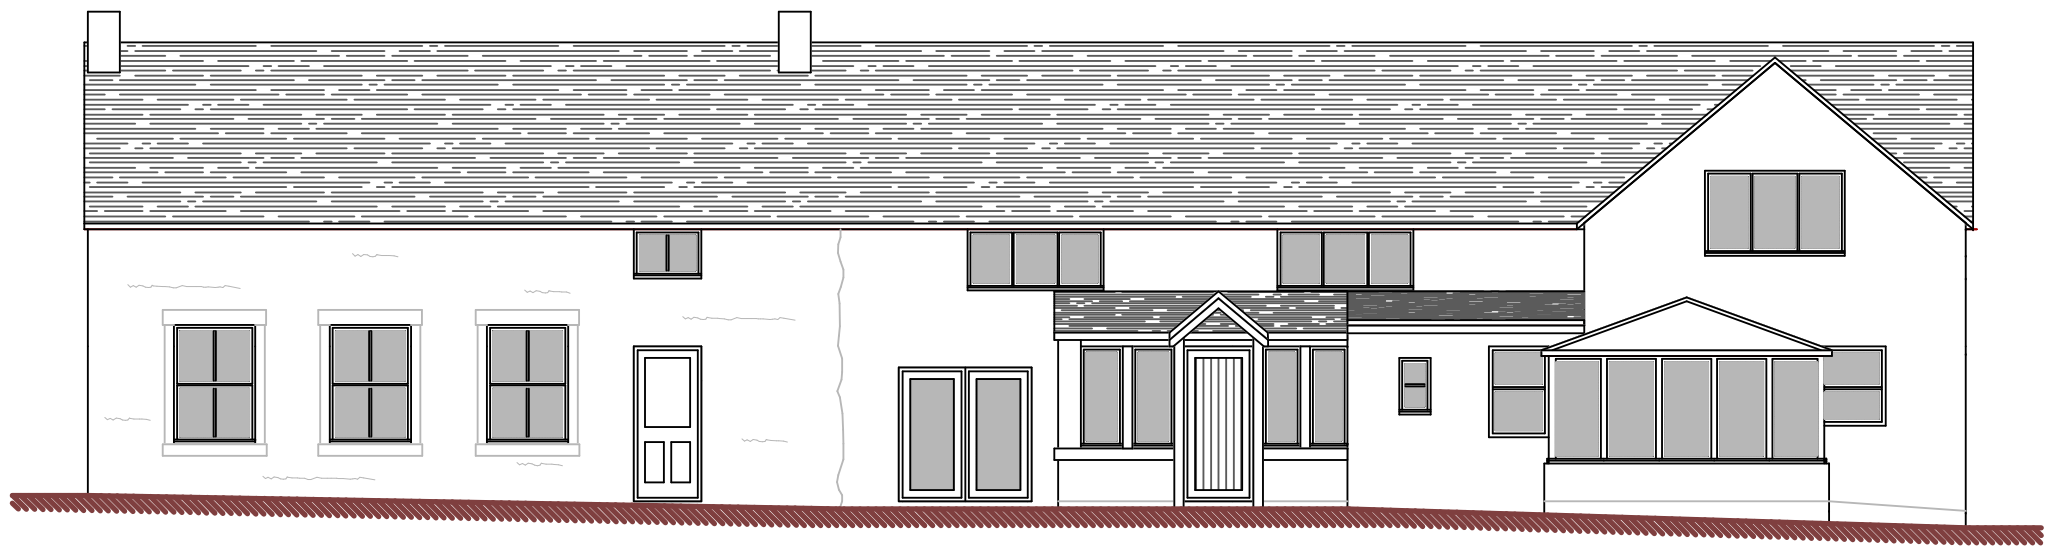

Rear Elevation

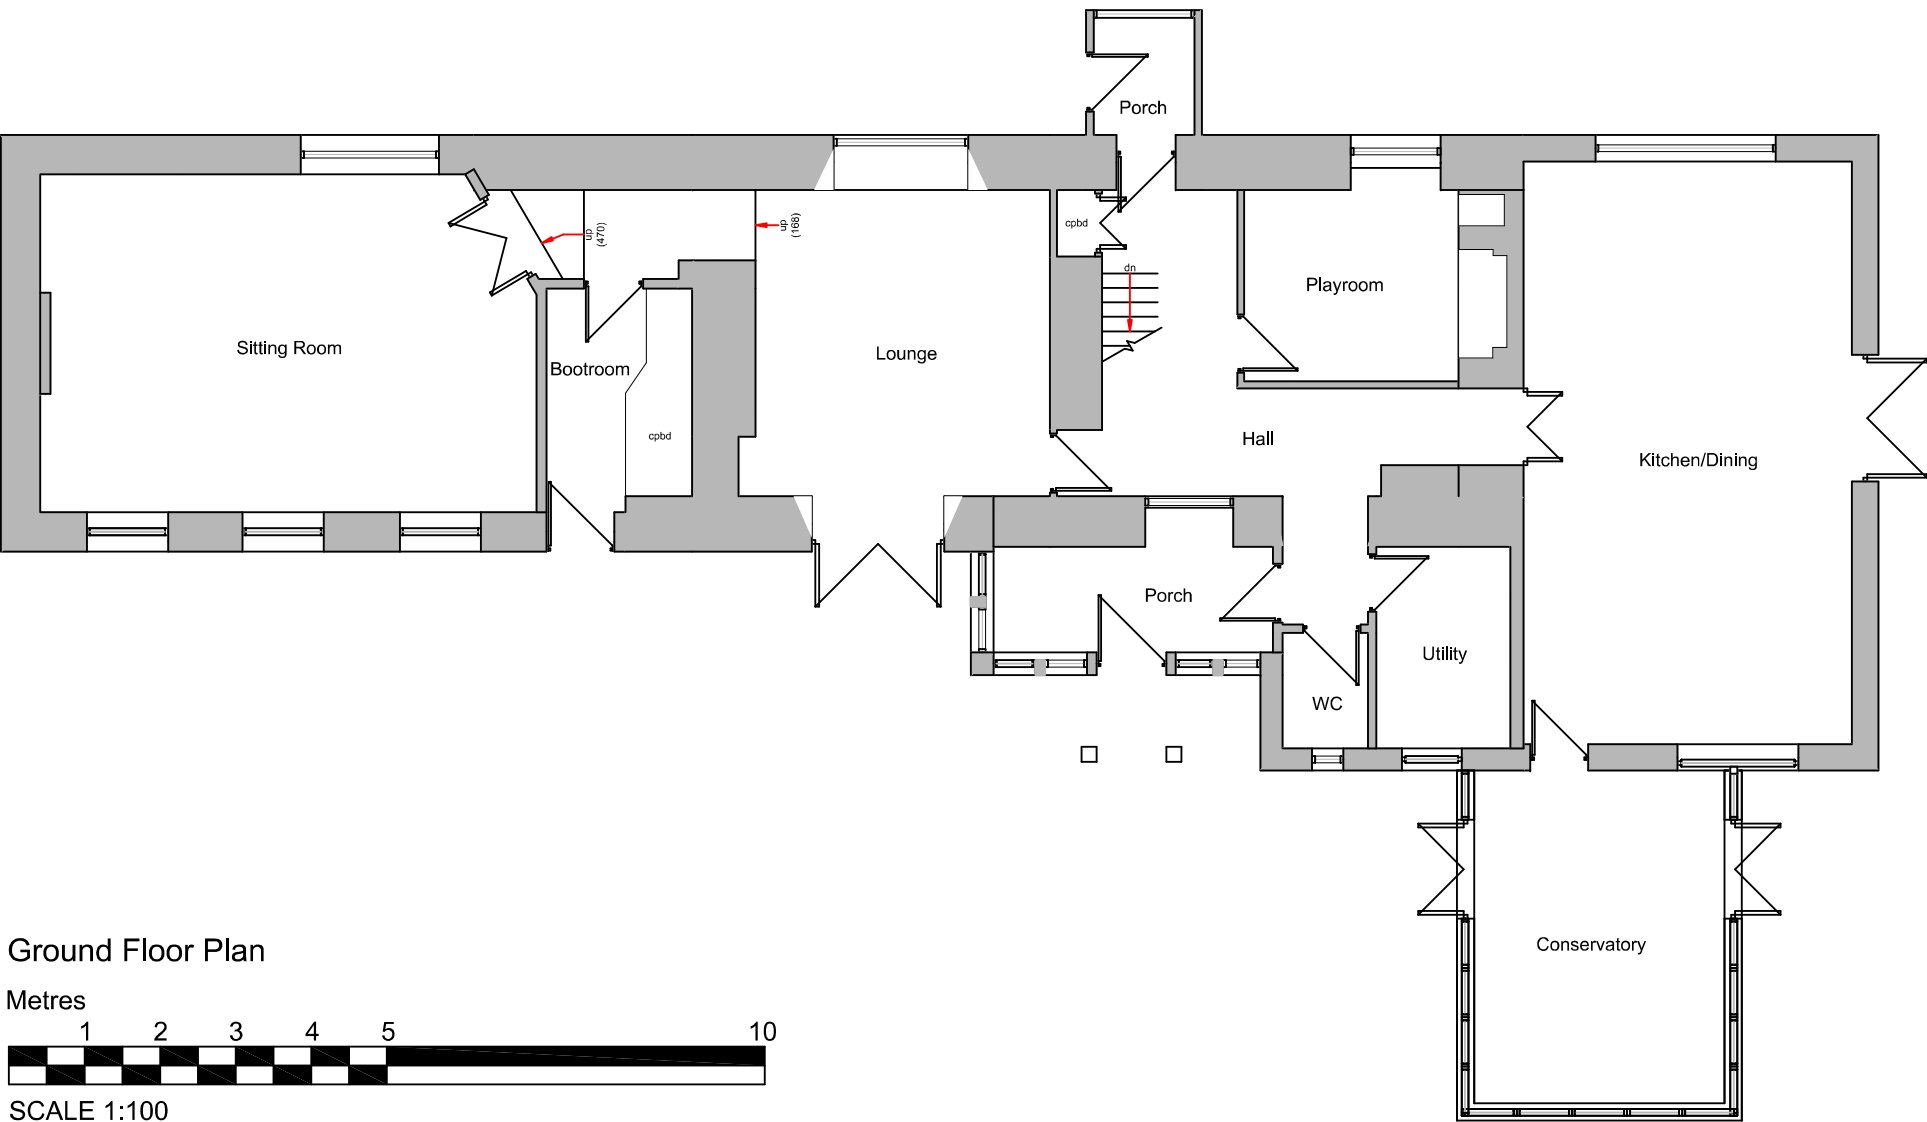

Ground Floor Plan
Metres
1 2 3 4 5 10
SCALE 1:100



Side Elevation

DBD Architectural Consultancy Ltd ©2022

- 1. Copyright is vested with DBD Architectural Consultancy Ltd.
- 2. All dimensions to be checked on site before proceeding.
- 3. Contractor to check/adjust dimensions of new work to suit existing conditions. Do not assume existing structure or details are plumb, square or level.
- 4. Contractor must notify the architect of any discrepancies before proceeding.
- 5. All drawings to be read in conjunction with all other consultants drawings and specs.

Rev	Date	Description



DBD Architectural Consultancy Ltd
50 Broad Street, Leek
Staffordshire, ST13 5NS
01538 382118
mail@dbdconsultants.co.uk
www.dbdconsultants.co.uk

Mr & Mrs Handford
Old Hall Nursery
Winkhill
ST13 7PN
Client

Single Storey Rear Extension to
Replace Conservatory
Project

Plans as Existing

Disc: Planning		
Draw: A2	Date: 18.10.22	Job No: 2260
Scale: 1:100	Drawing Number: PL 02	