



[House Type D]
Proposed Front Elevation [House Type D + C]
[Scale 1:50]



Proposed Side Elevation [House Type D]
[Scale 1:50]



Typical Window Detail



Typical Eaves Detail



Typical Verge Detail




[House Type D]
Proposed Rear Elevation
[Scale 1:100]



Typical Gable End Detail

Indicative Details
[Scale 1:20]

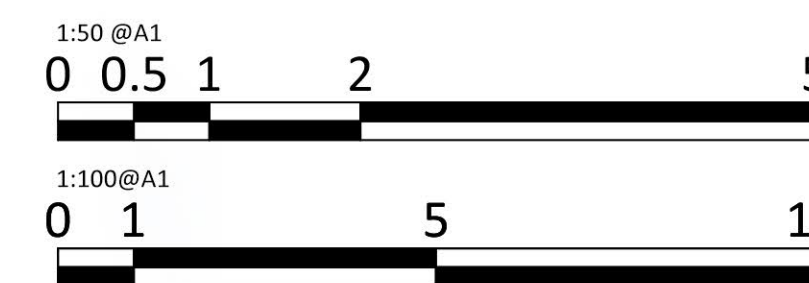

Revisions

No.	Description	Date


CBC Ltd.
Fole Dairy, Uttoxeter




Ritchie & Ritchie Architects LLP
The Manor House, Lichfield Street, Tamworth,
Staffordshire, B79 7QF
+44 (0)1827 62251
www.randrarchitects.co.uk

Proposed Plans and Elevations [House Type D]

Scale	Date	Drawn	Job	Drawing
1:50 @A1	Nov 2022	BTE	7796	274

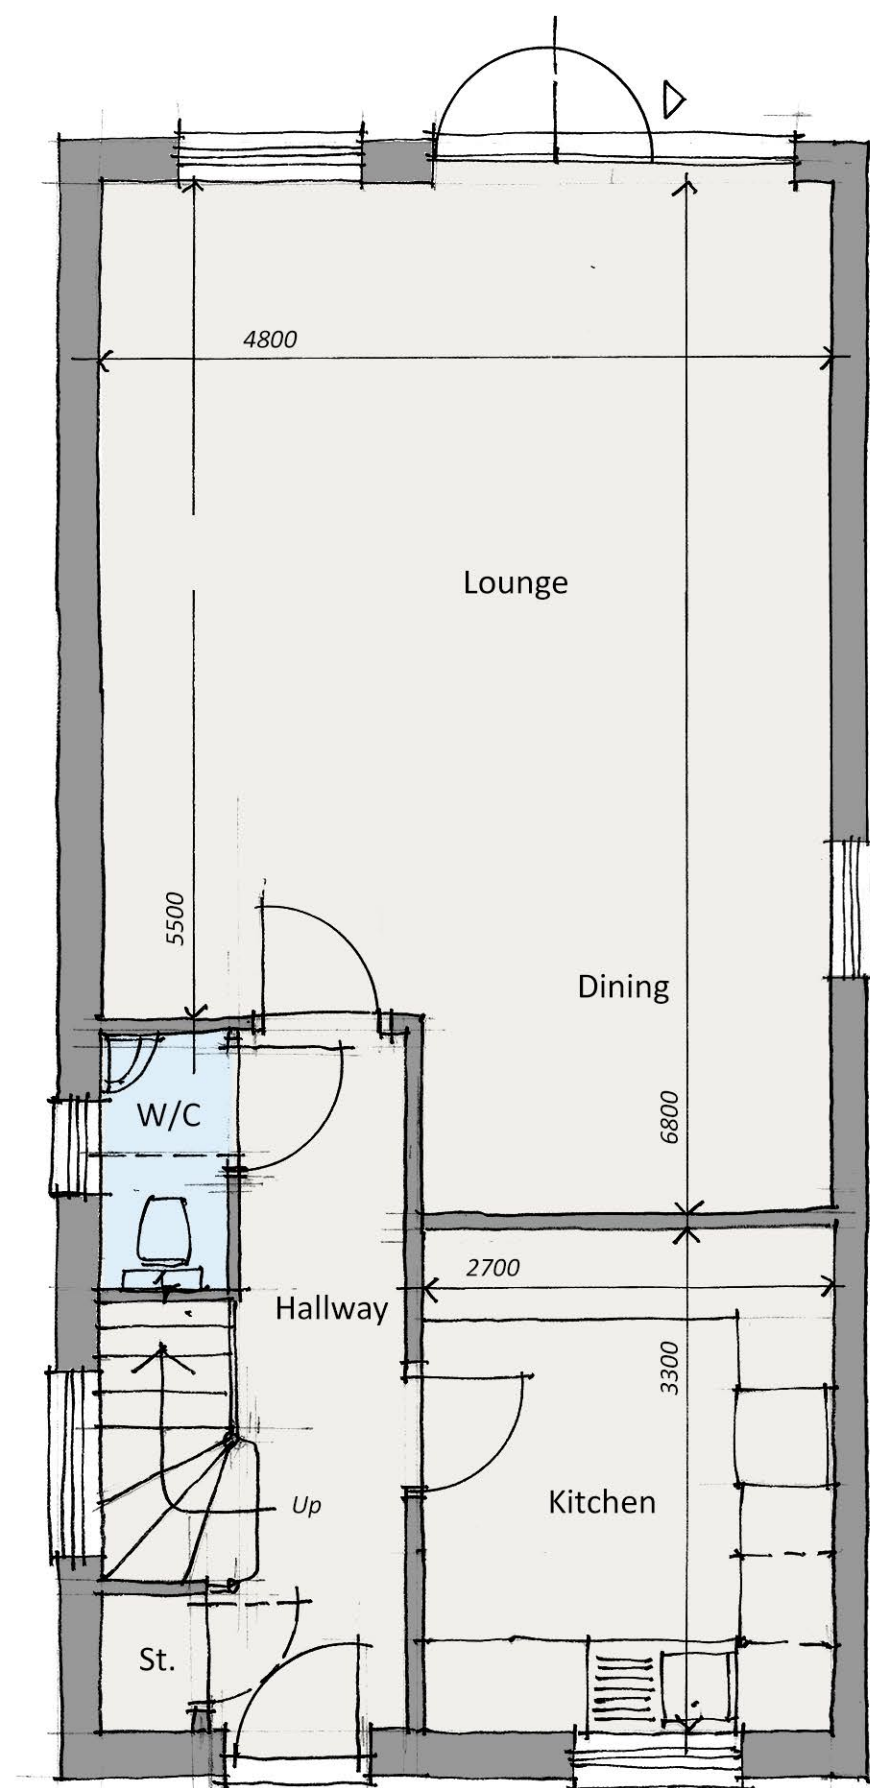

[House Type D]
Proposed Ground Floor Plan [House Type D]
[Scale 1:50]

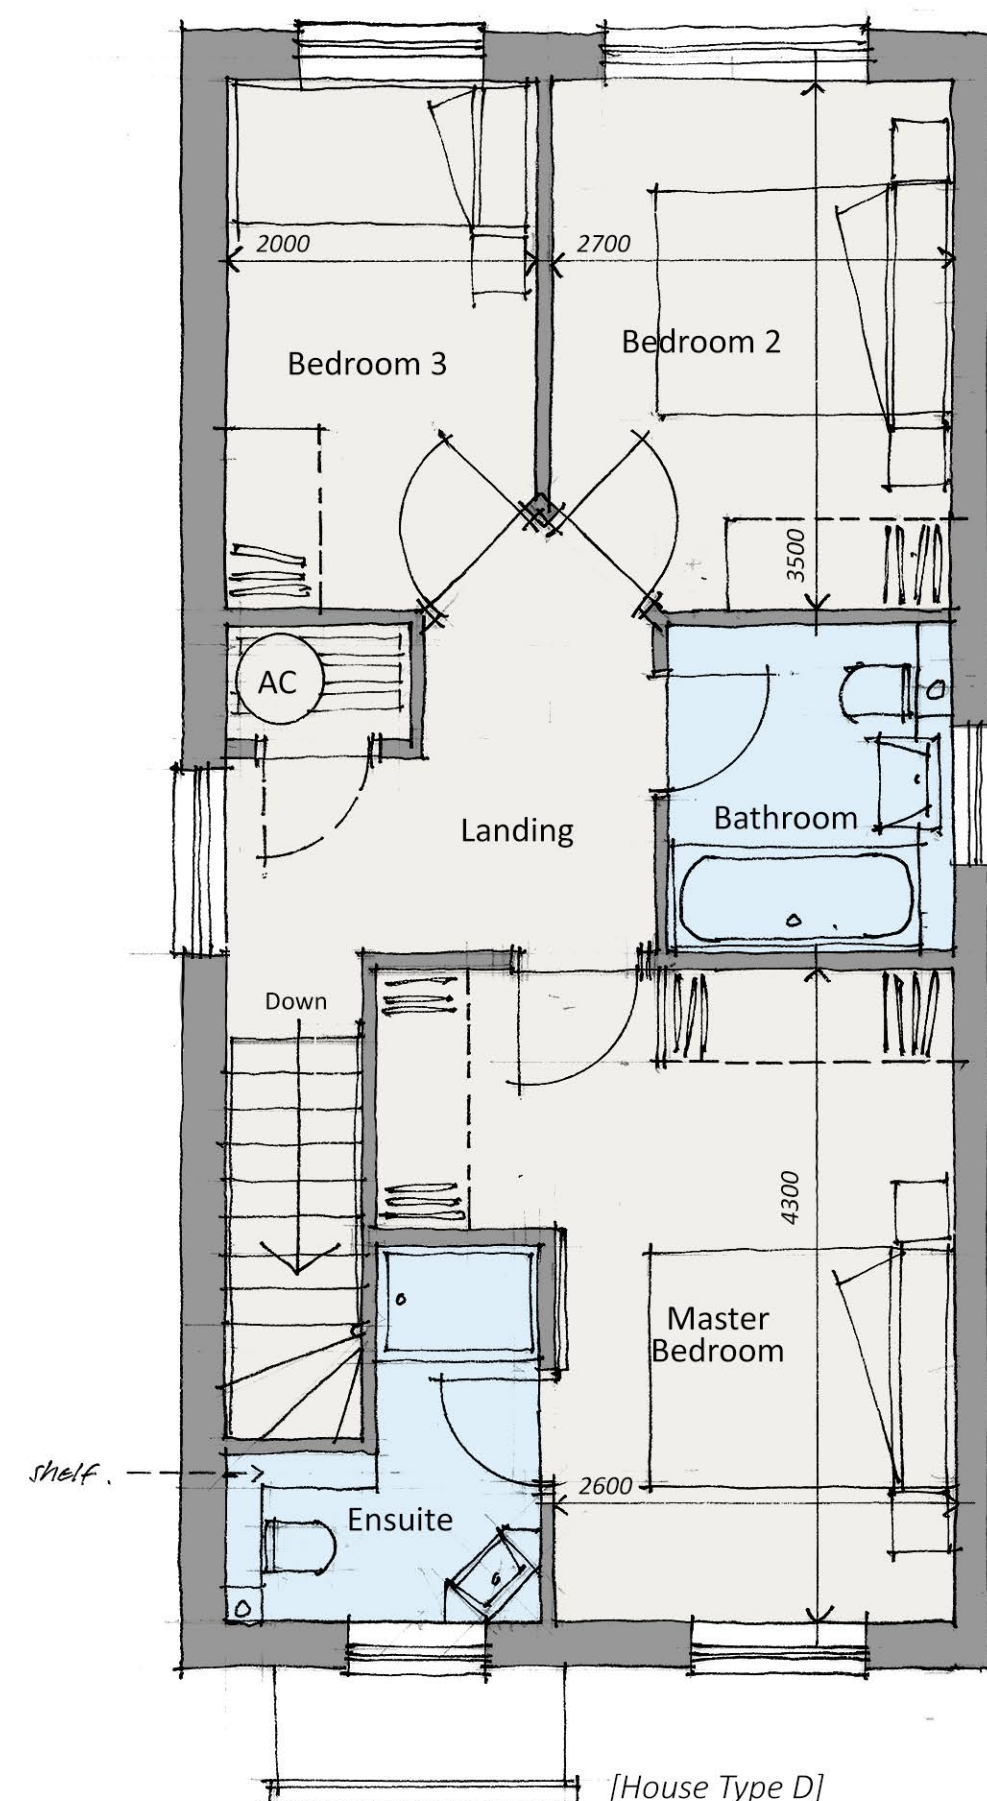

[House Type D]
Proposed First Floor Plan [House Type D]
[Scale 1:50]



Proposed Side Elevation [House Type D]
[Scale 1:50]