



Copyright of this drawing is vested in the Architect and it must not be copied or reproduced without consent. Figured dimensions only are to be taken from the drawing. All contractors must visit the site and be responsible for taking and be advised of any variation between drawing and site conditions. It shall be the responsibility of the contractor to ensure that the drawing is used in accordance with the Architect's instructions. It shall be the responsibility of the contractor to ensure that the drawing is used in accordance with the Architect's instructions.


Rev	Down	Comments	Date
-----	------	----------	------

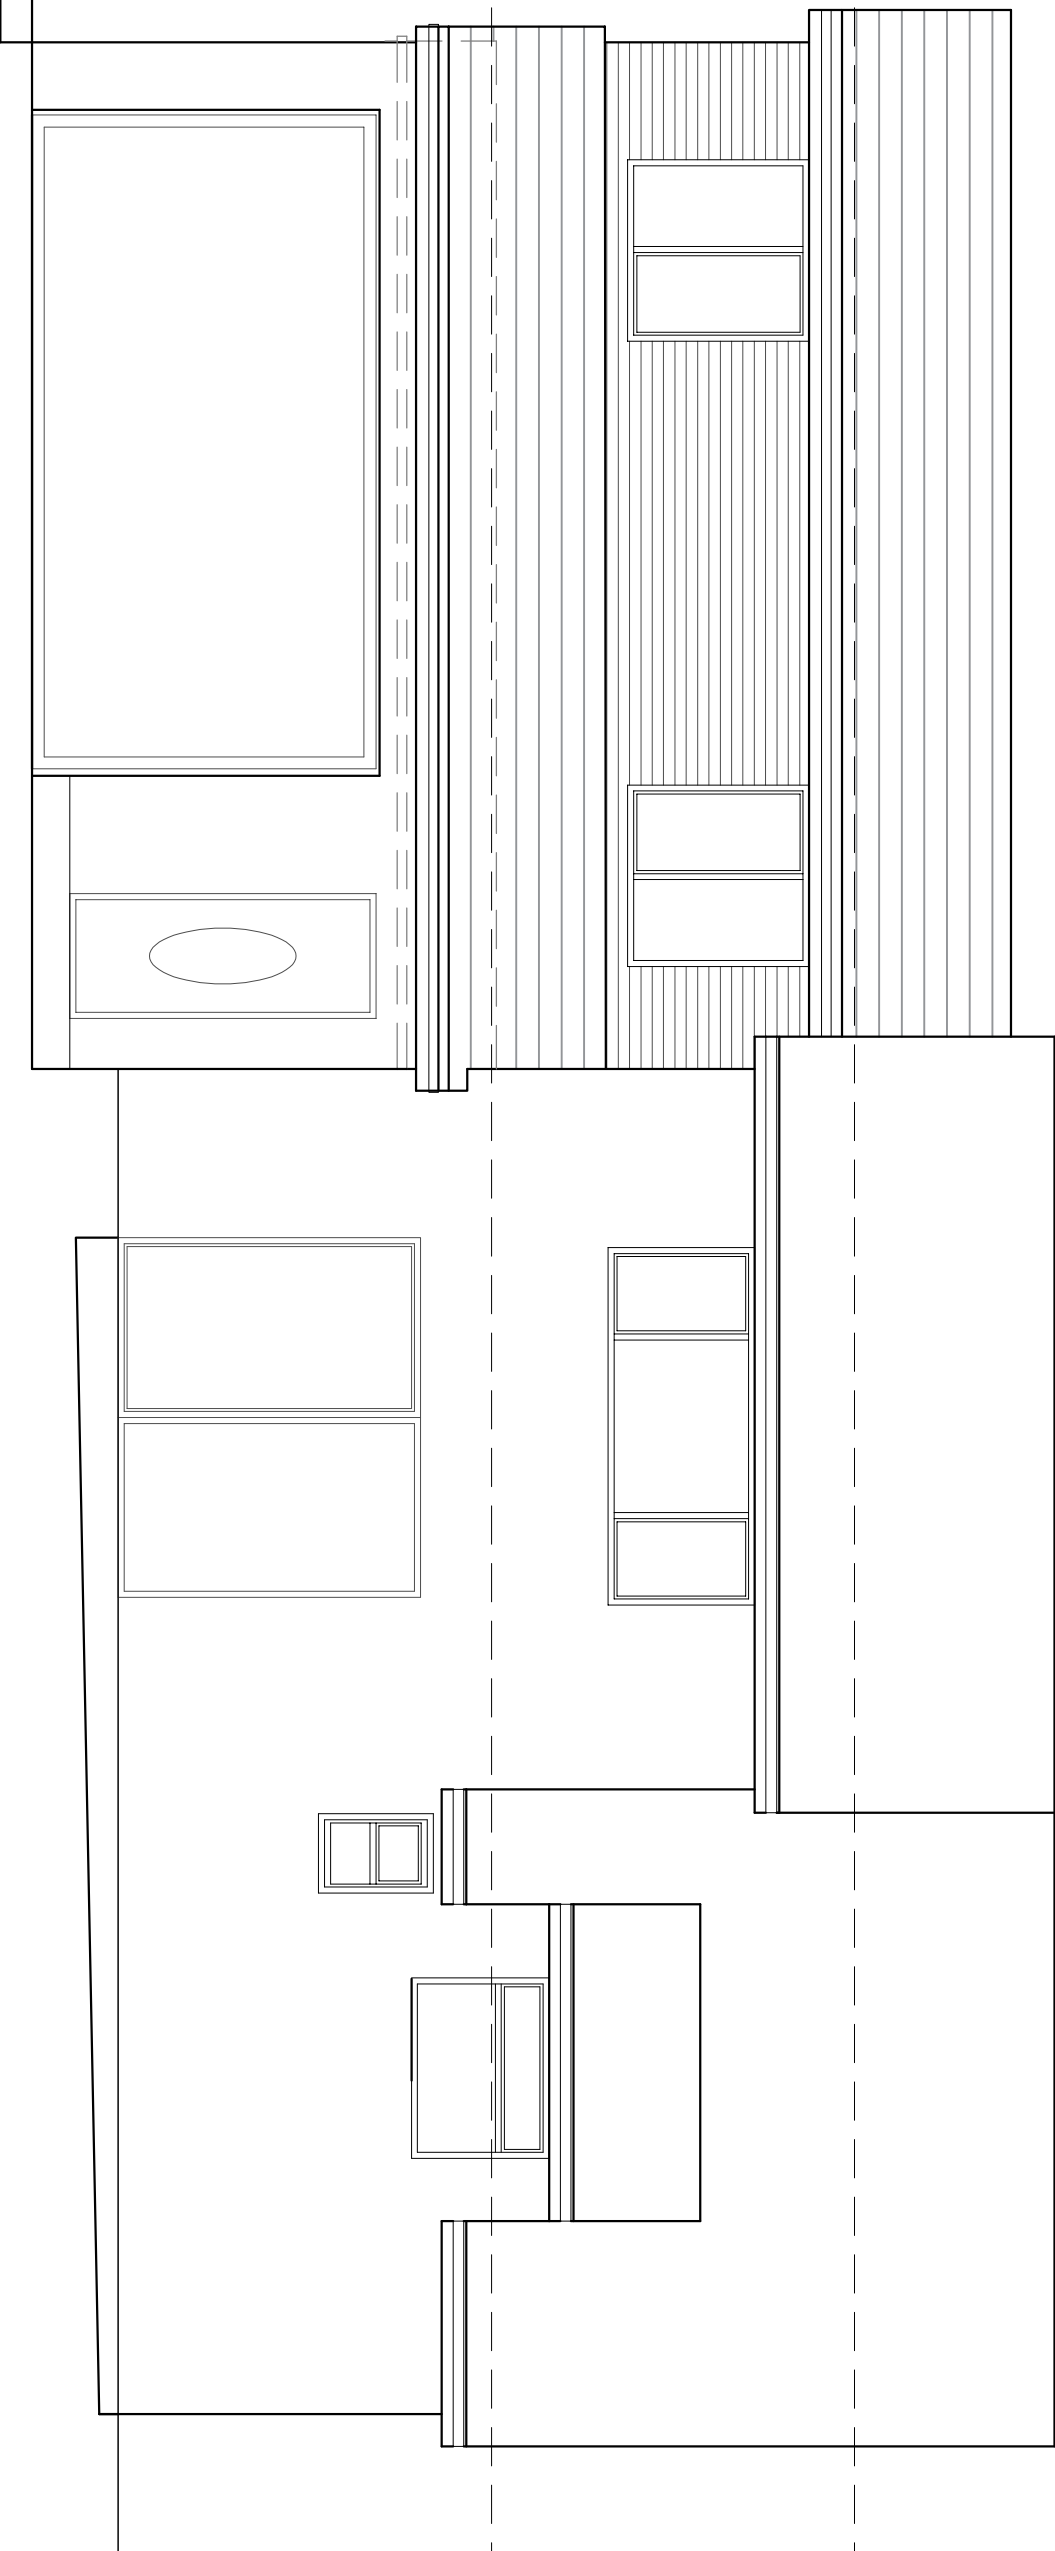



FRONT ELEVATION 1:50

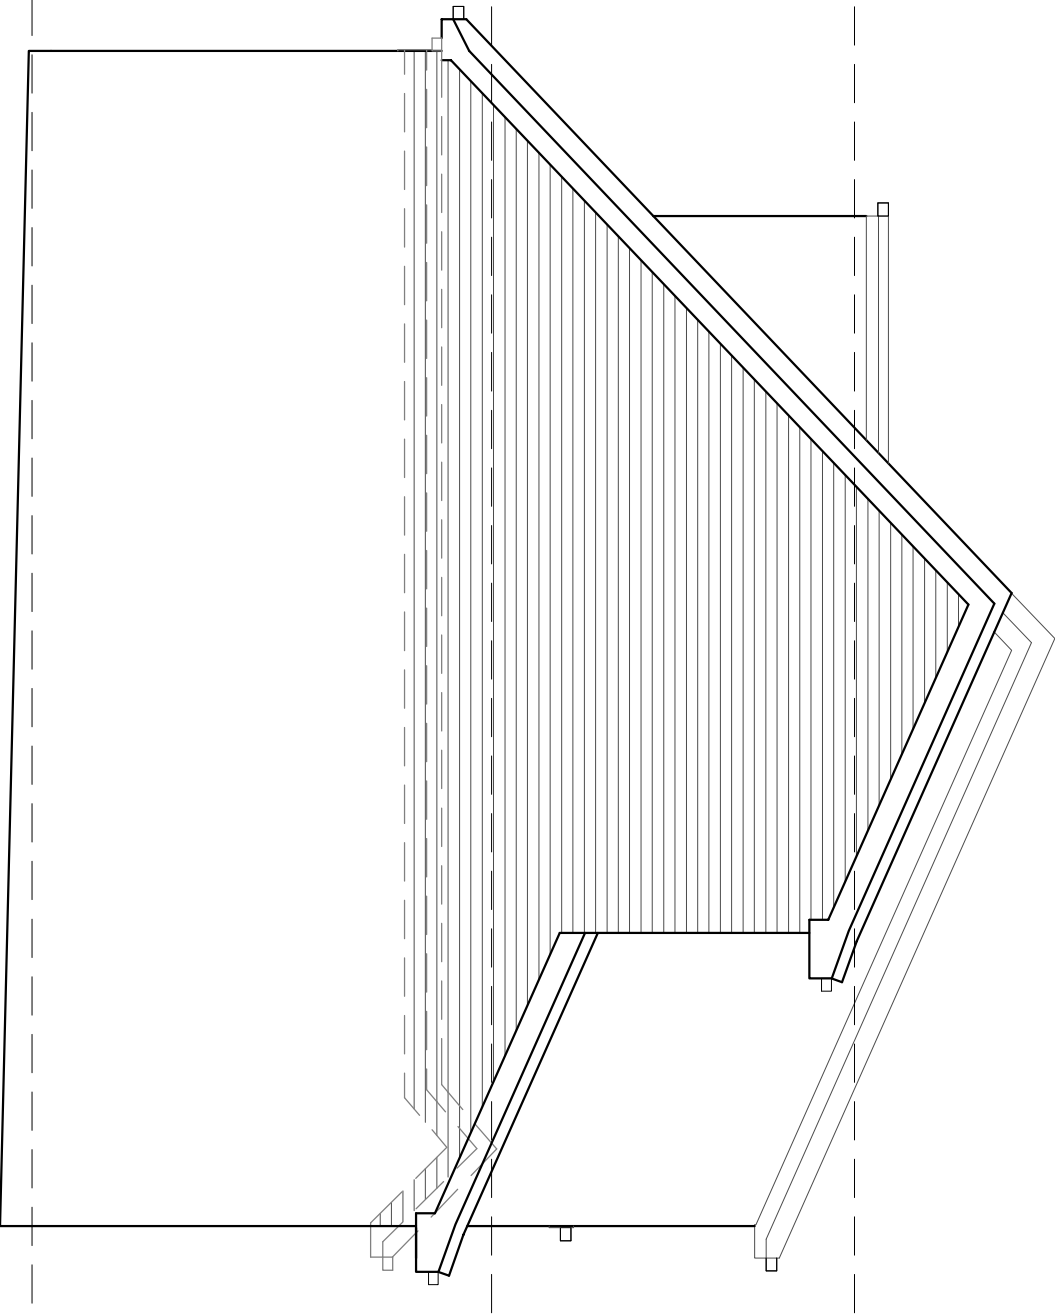


SIDE ELEVATION 1:50

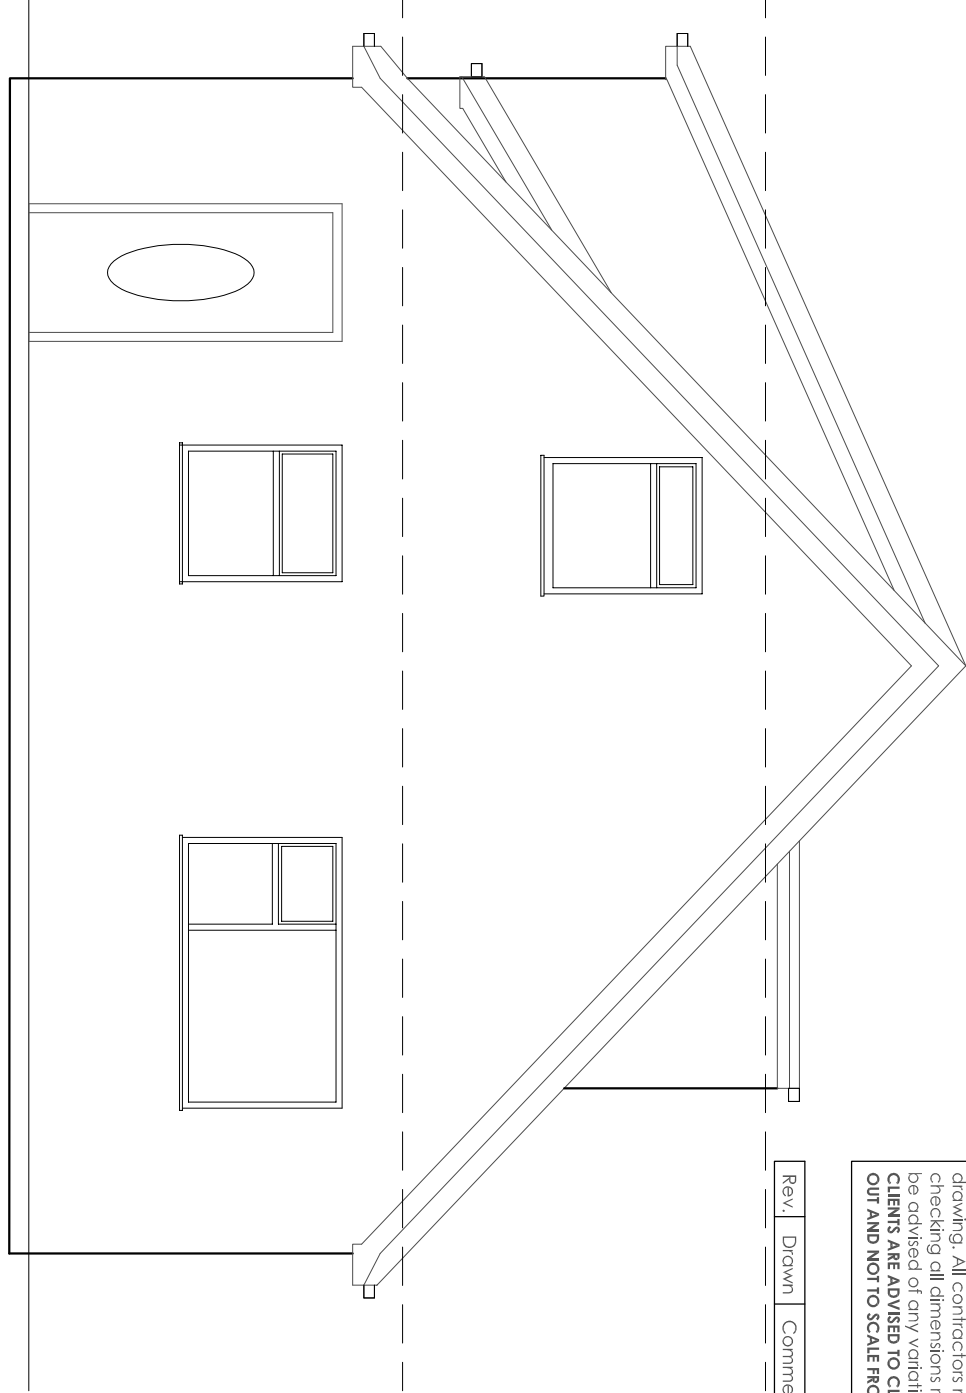


SIDE ELEVATION 1:50

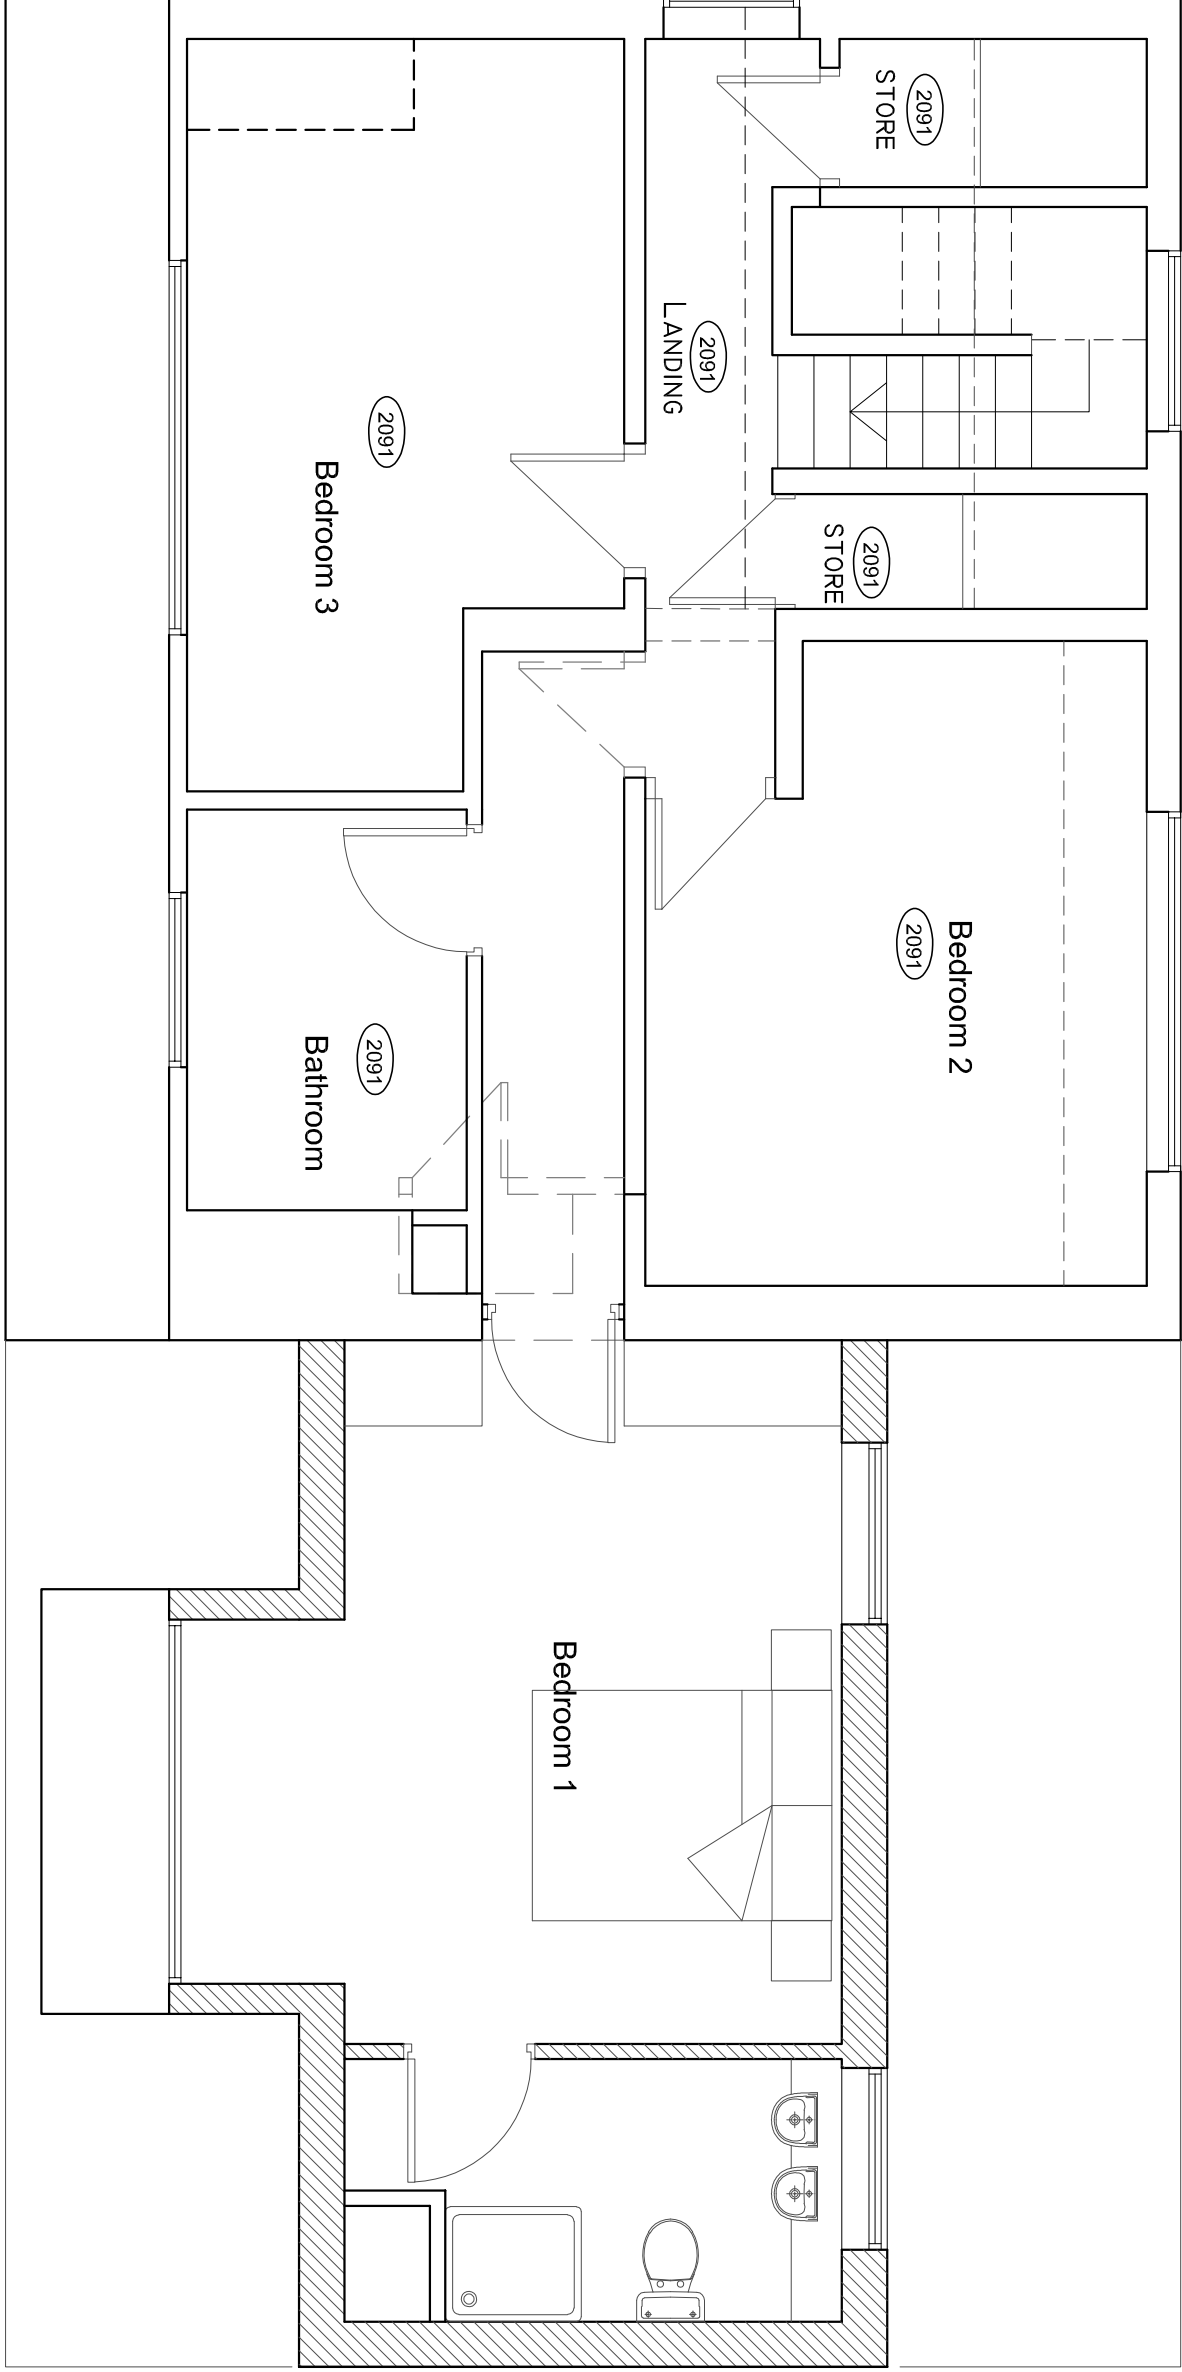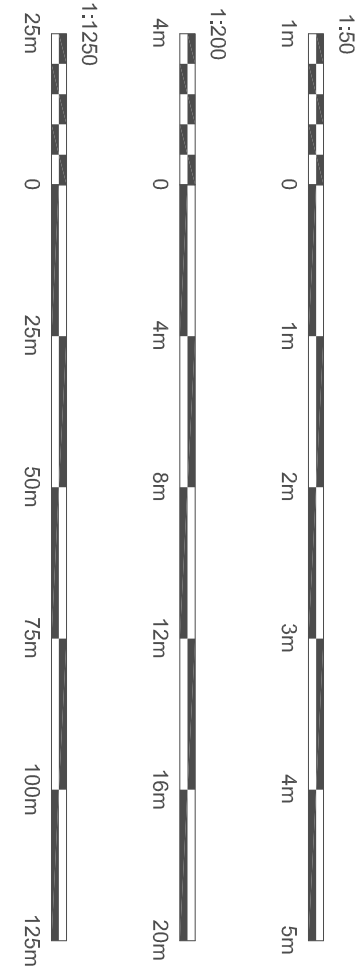

FIRST FLOOR PLAN 1:50

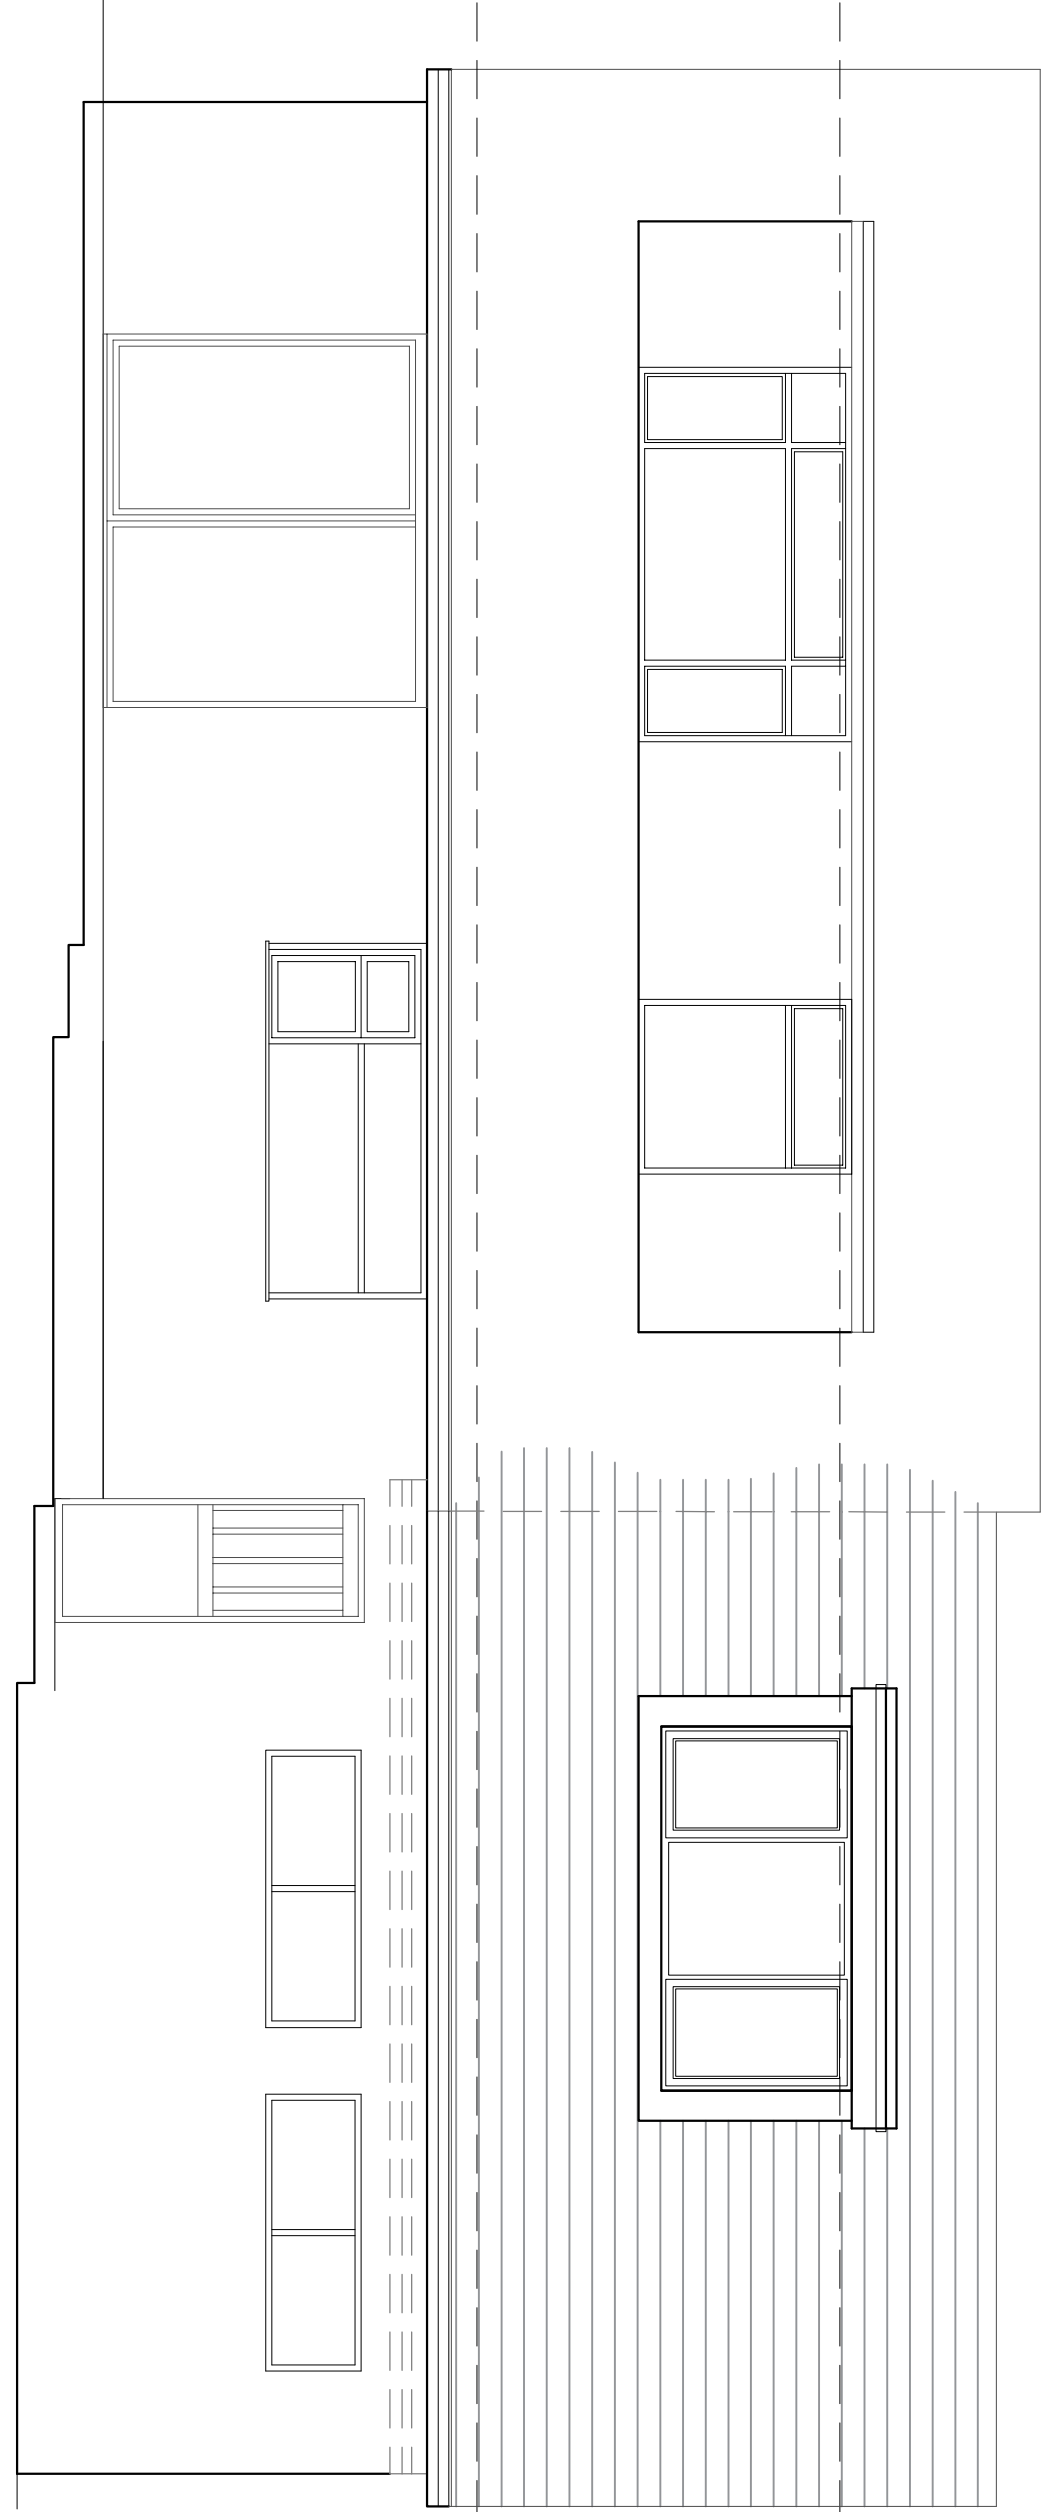

REAR ELEVATION 1:50

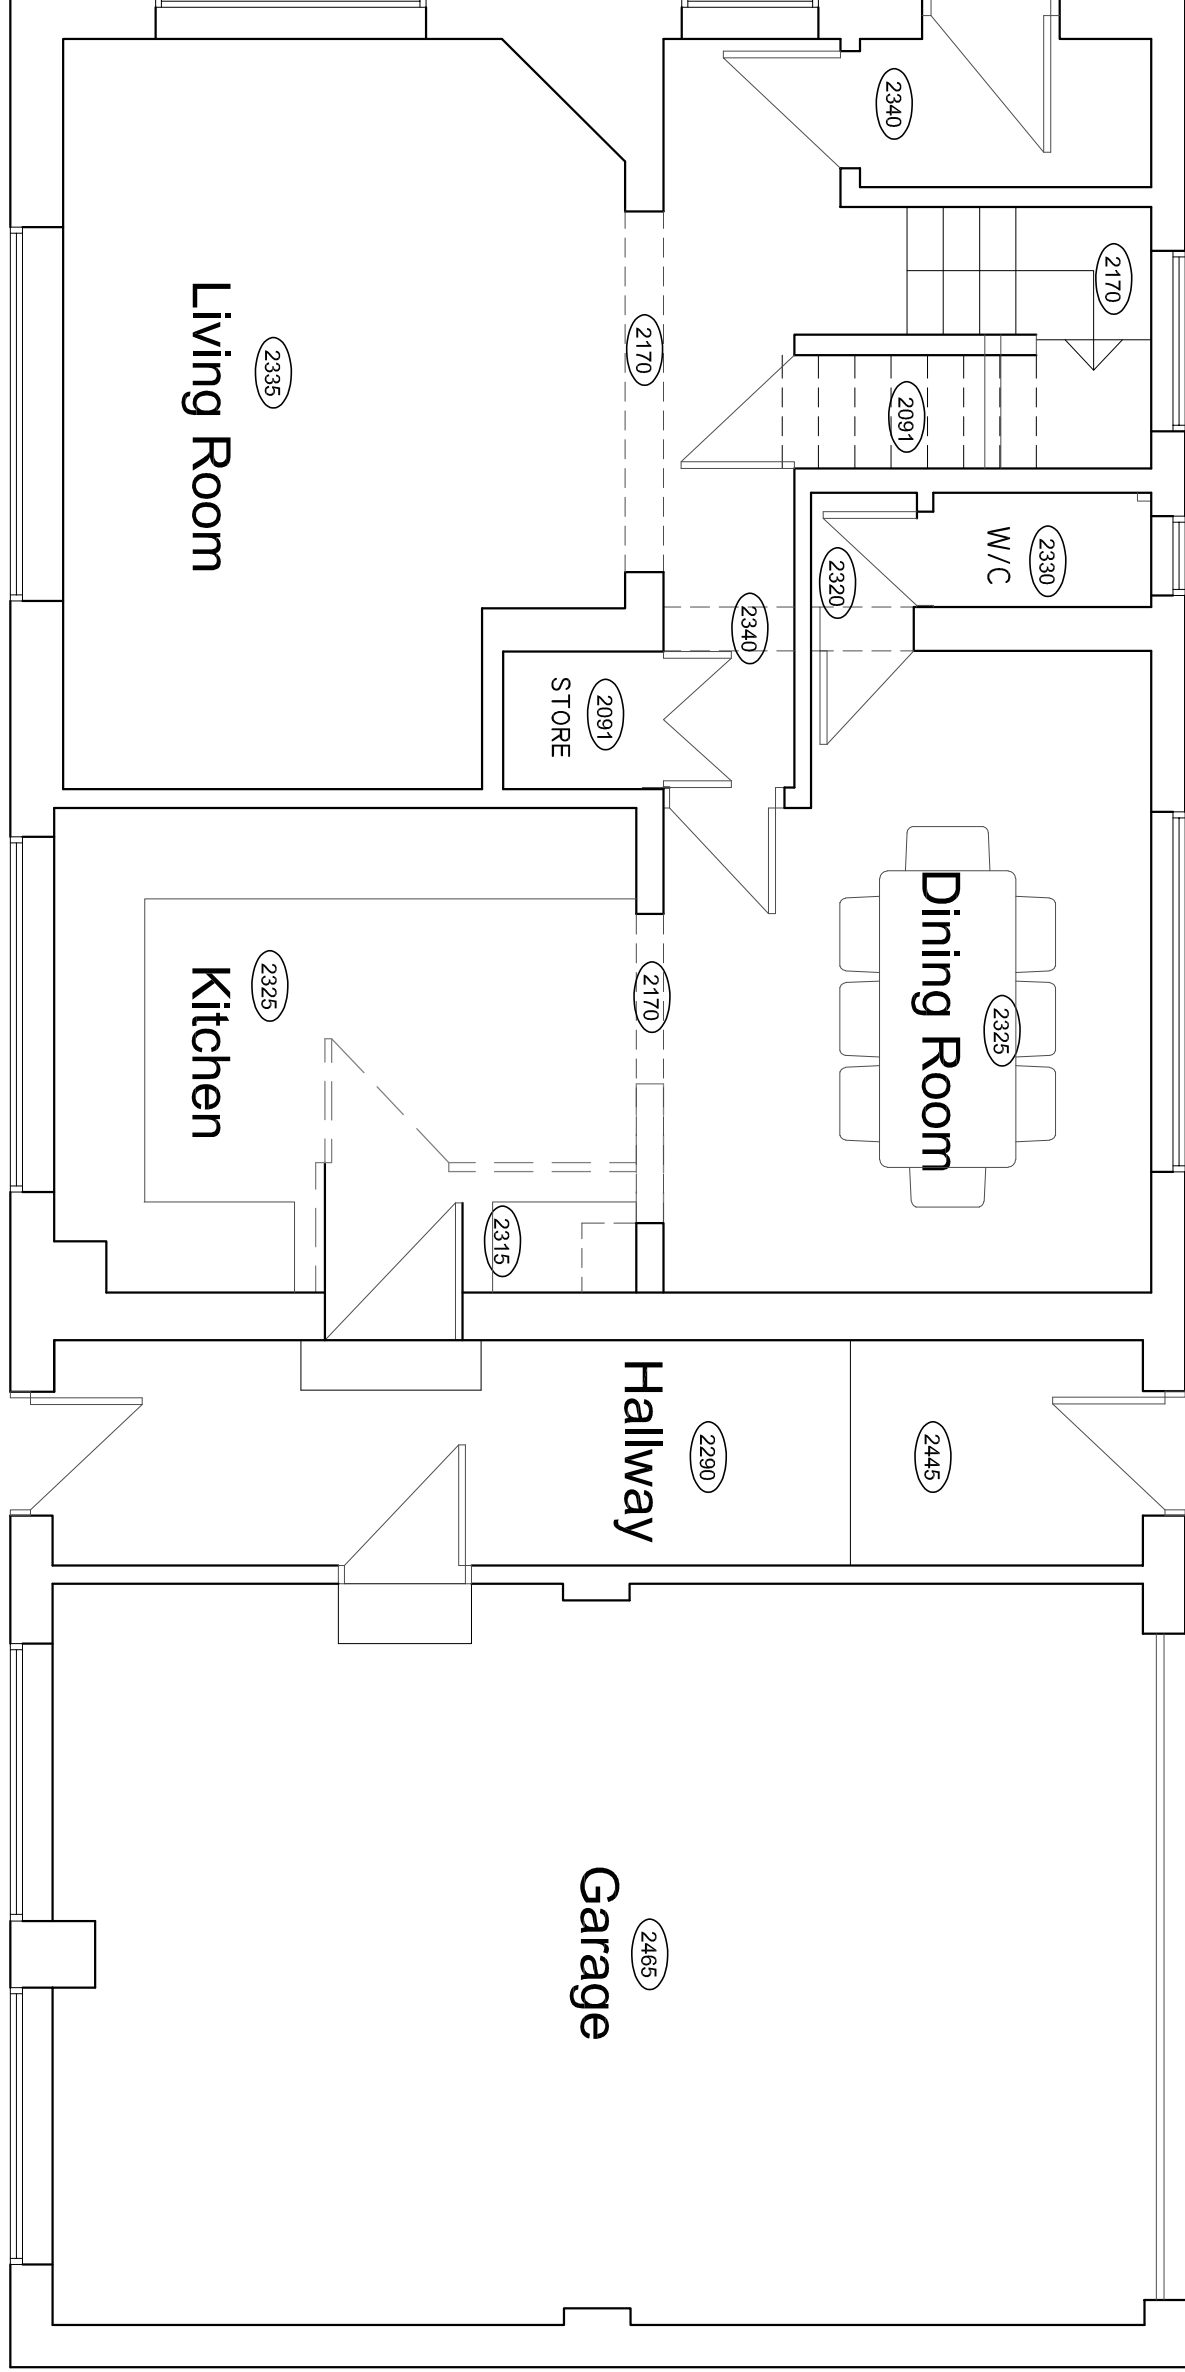


GROUND FLOOR PLAN 1:50


Rough Stones

Ordnance Survey © Crown copyright 2022 All rights reserved. Licence number 100051789

Ordnance Survey © Crown copyright 2022 All rights reserved. Licence number 100051789

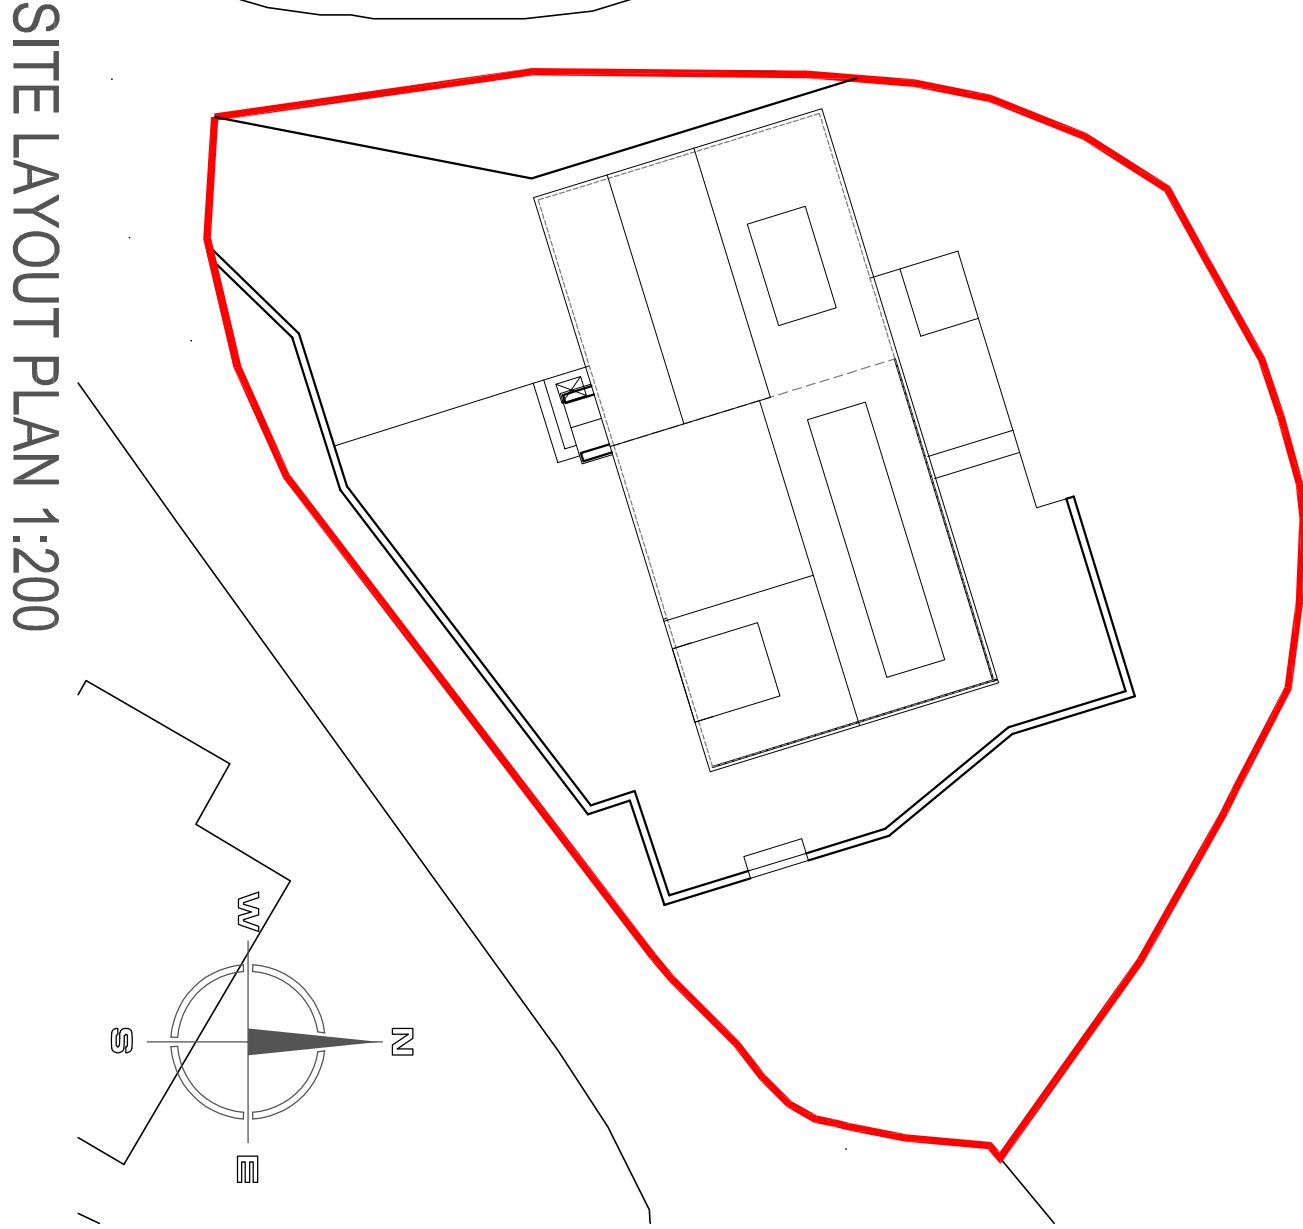

SITE LAYOUT PLAN 1:200

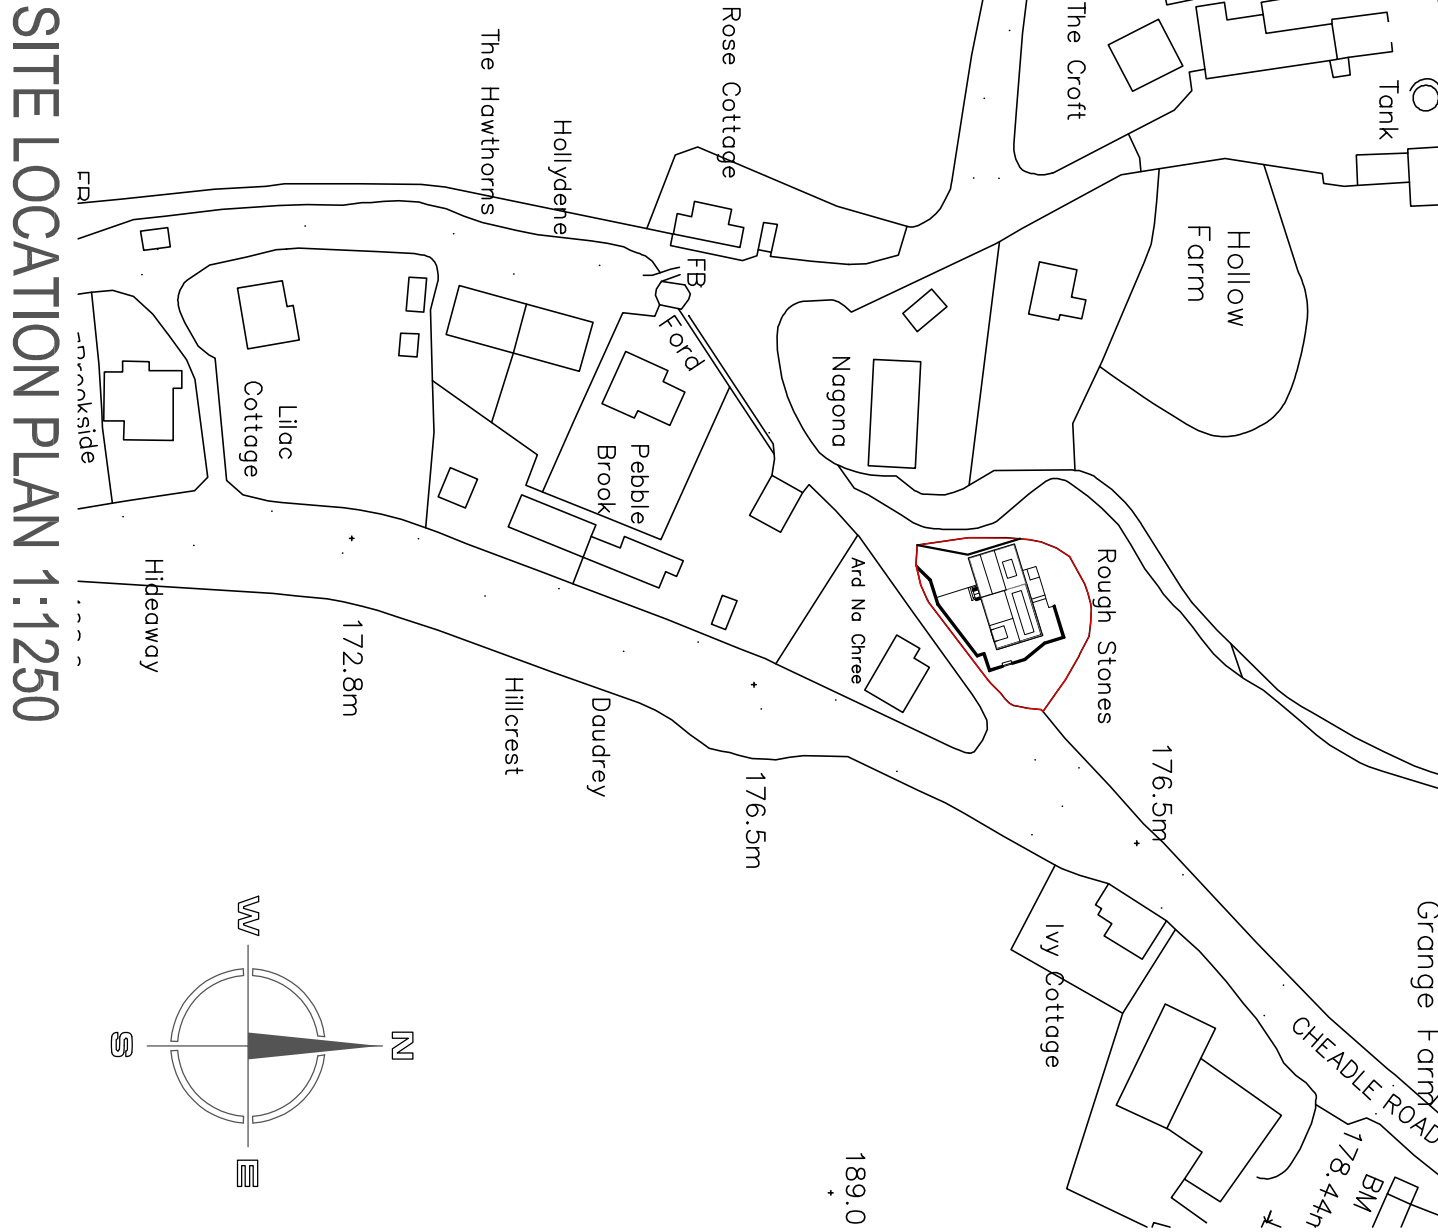

SITE LOCATION PLAN 1:1250

Hewitt&Carr Architects
A. Design House 117-19 Leek Road | Cheddale ST10 1JE
E. enquiries@hccarchitects.co.uk
W. www.hccarchitects.co.uk

Client
Mr and Mrs Myatt

Project
RoughStones Brookside Drycote
ST11 9RQ

Title
Proposed Extensions and Alterations

Drawn
As Proposed
Date July 2022
Scale 8A/1 1:50
Checked

Project No. Drawing No.
01194 AL(O)02

Rev A