



Copyright of this drawing is vested in the Architect and it must not be copied or reproduced without consent. Figure dimensions only are to be taken from this drawing. All contractors must visit the site and be responsible for taking and checking all dimensions relative to the work. HewittCar Architects Ltd are to be advised of any variation between drawings and site conditions. **CLIENTS ARE ADVISED TO CLARIFY DIMENSIONS WITH THE ARCHITECT PRIOR TO SETTING OUT AND NOT TO SCALE FROM THE DRAWING**


Rev.	Drawn	Comments	Date
------	-------	----------	------

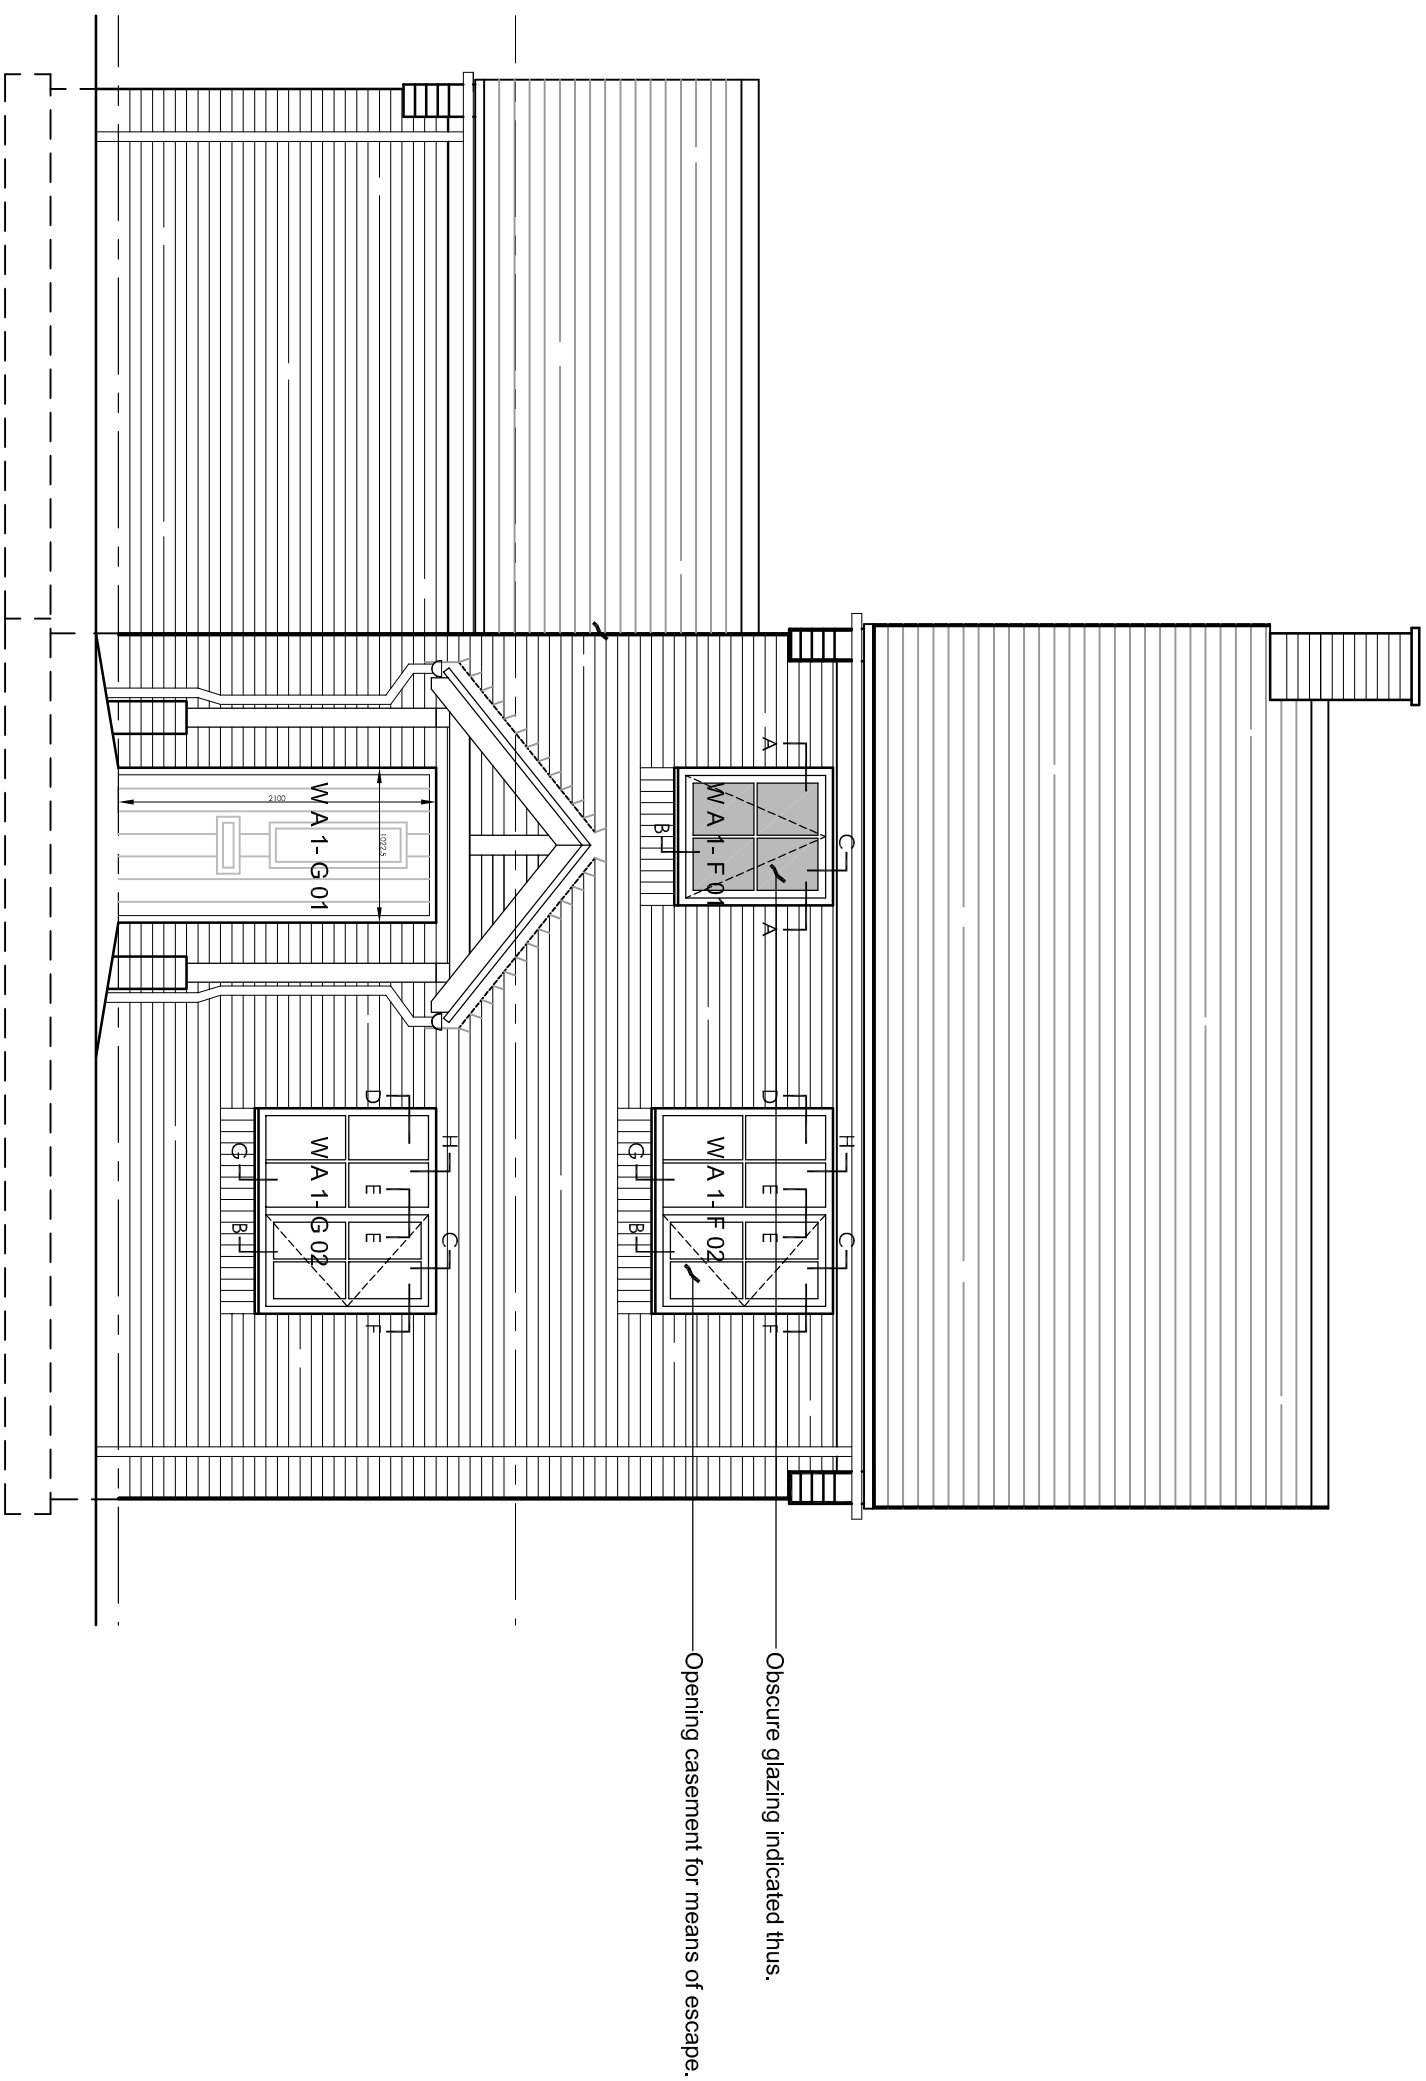


Front Elevation scale: 1:50 at A1

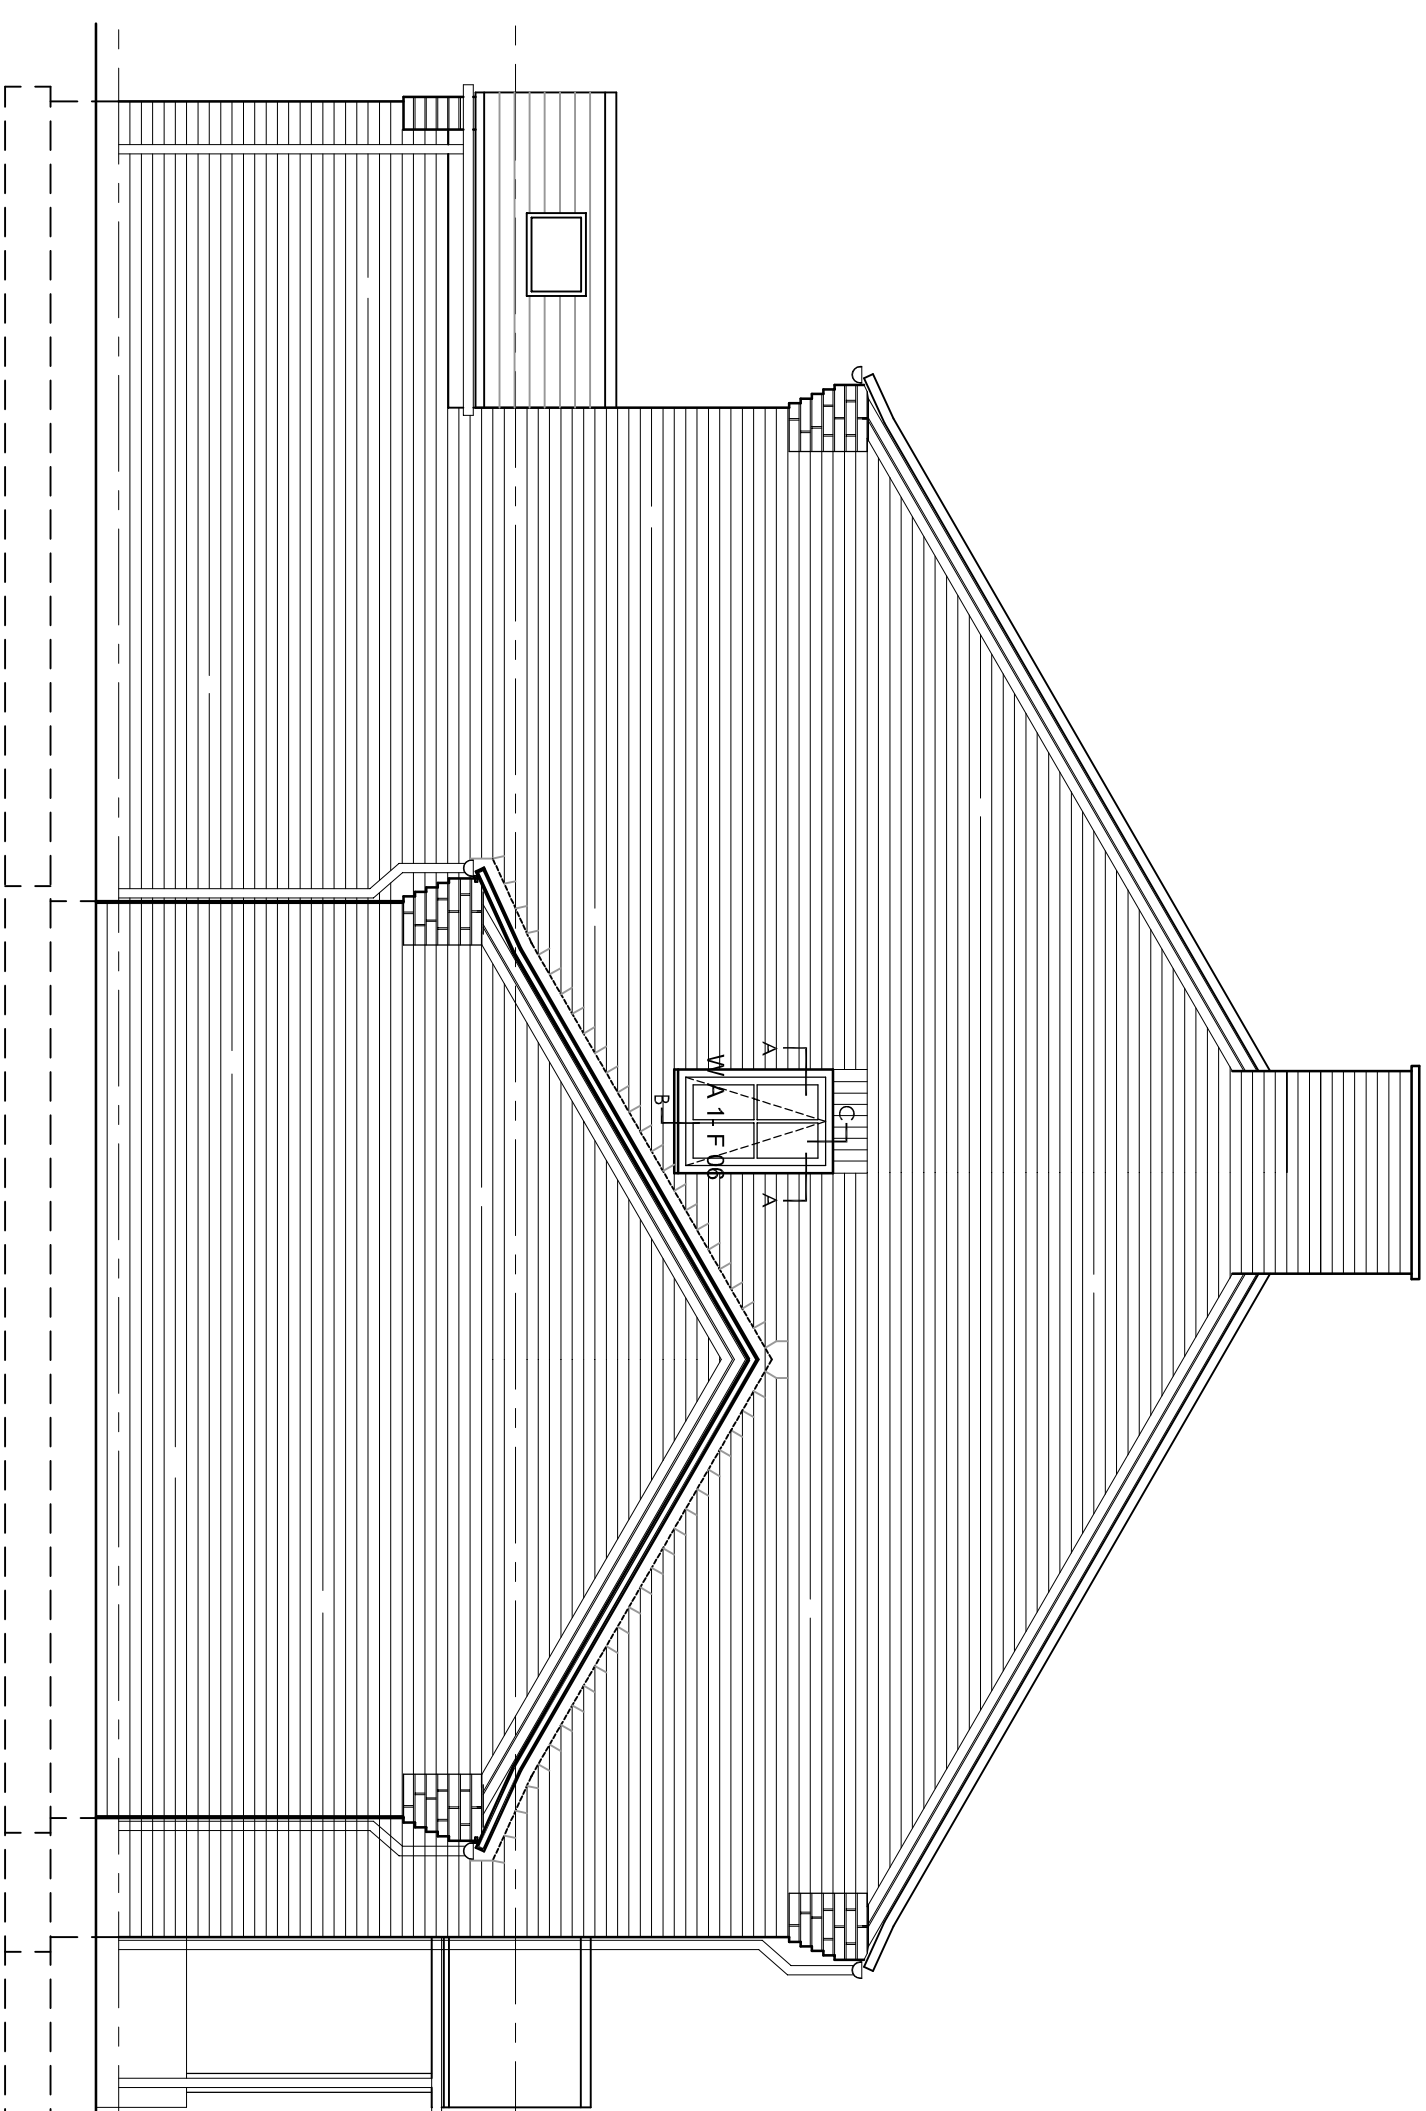

Side Elevation scale: 1:50 at A1

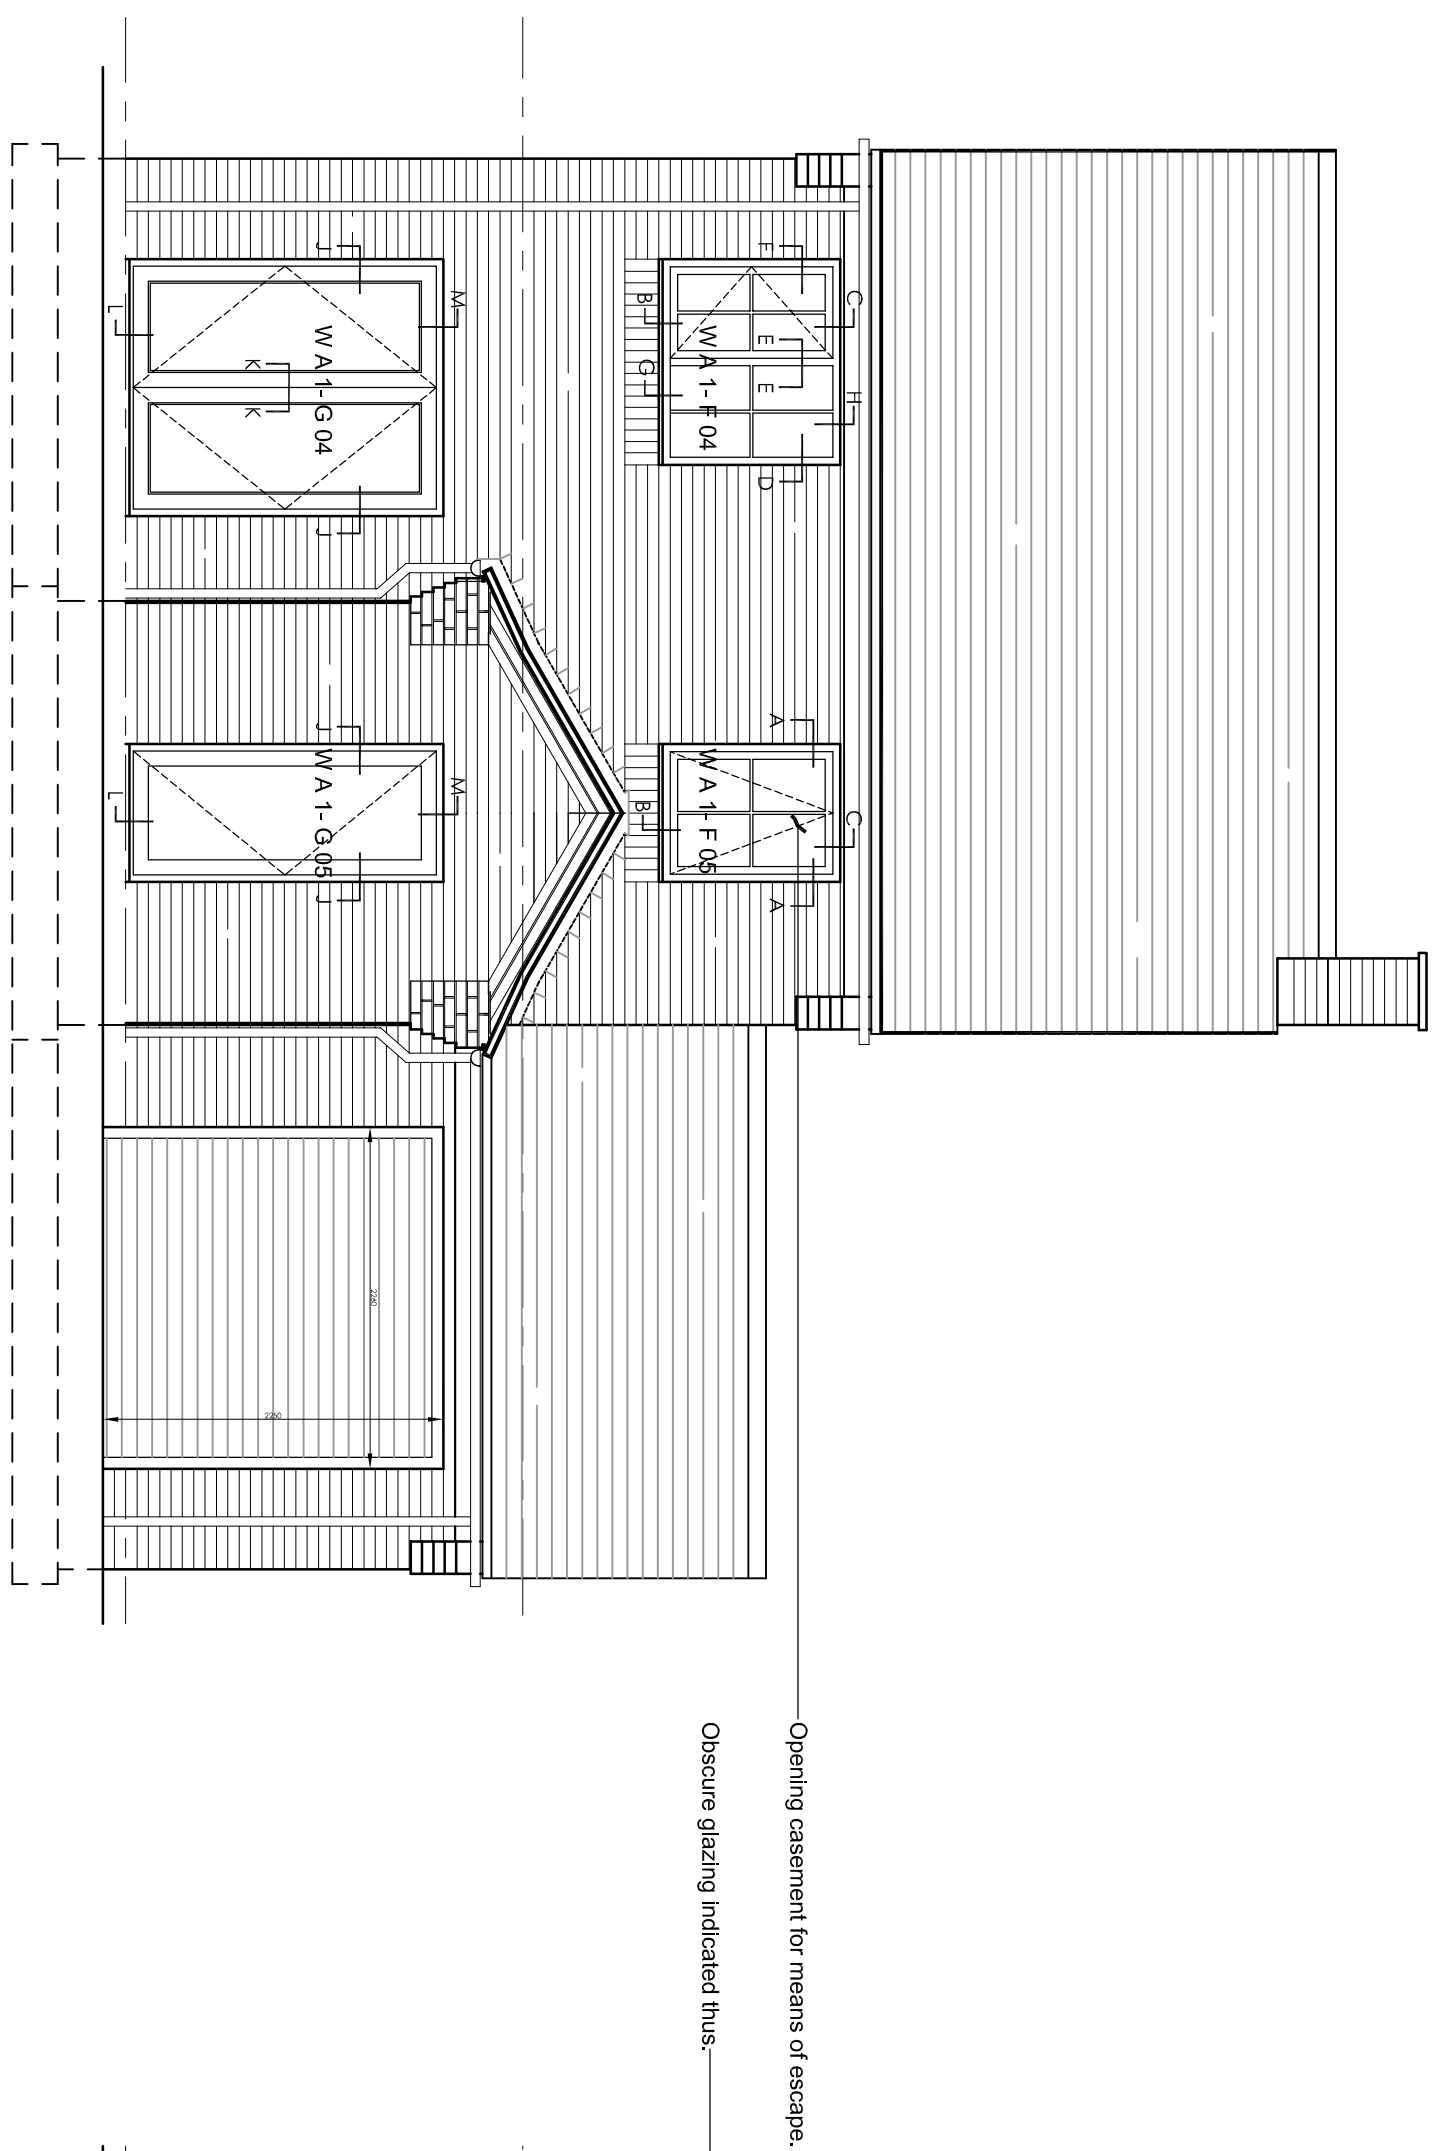

Rear Elevation scale: 1:50 at A1

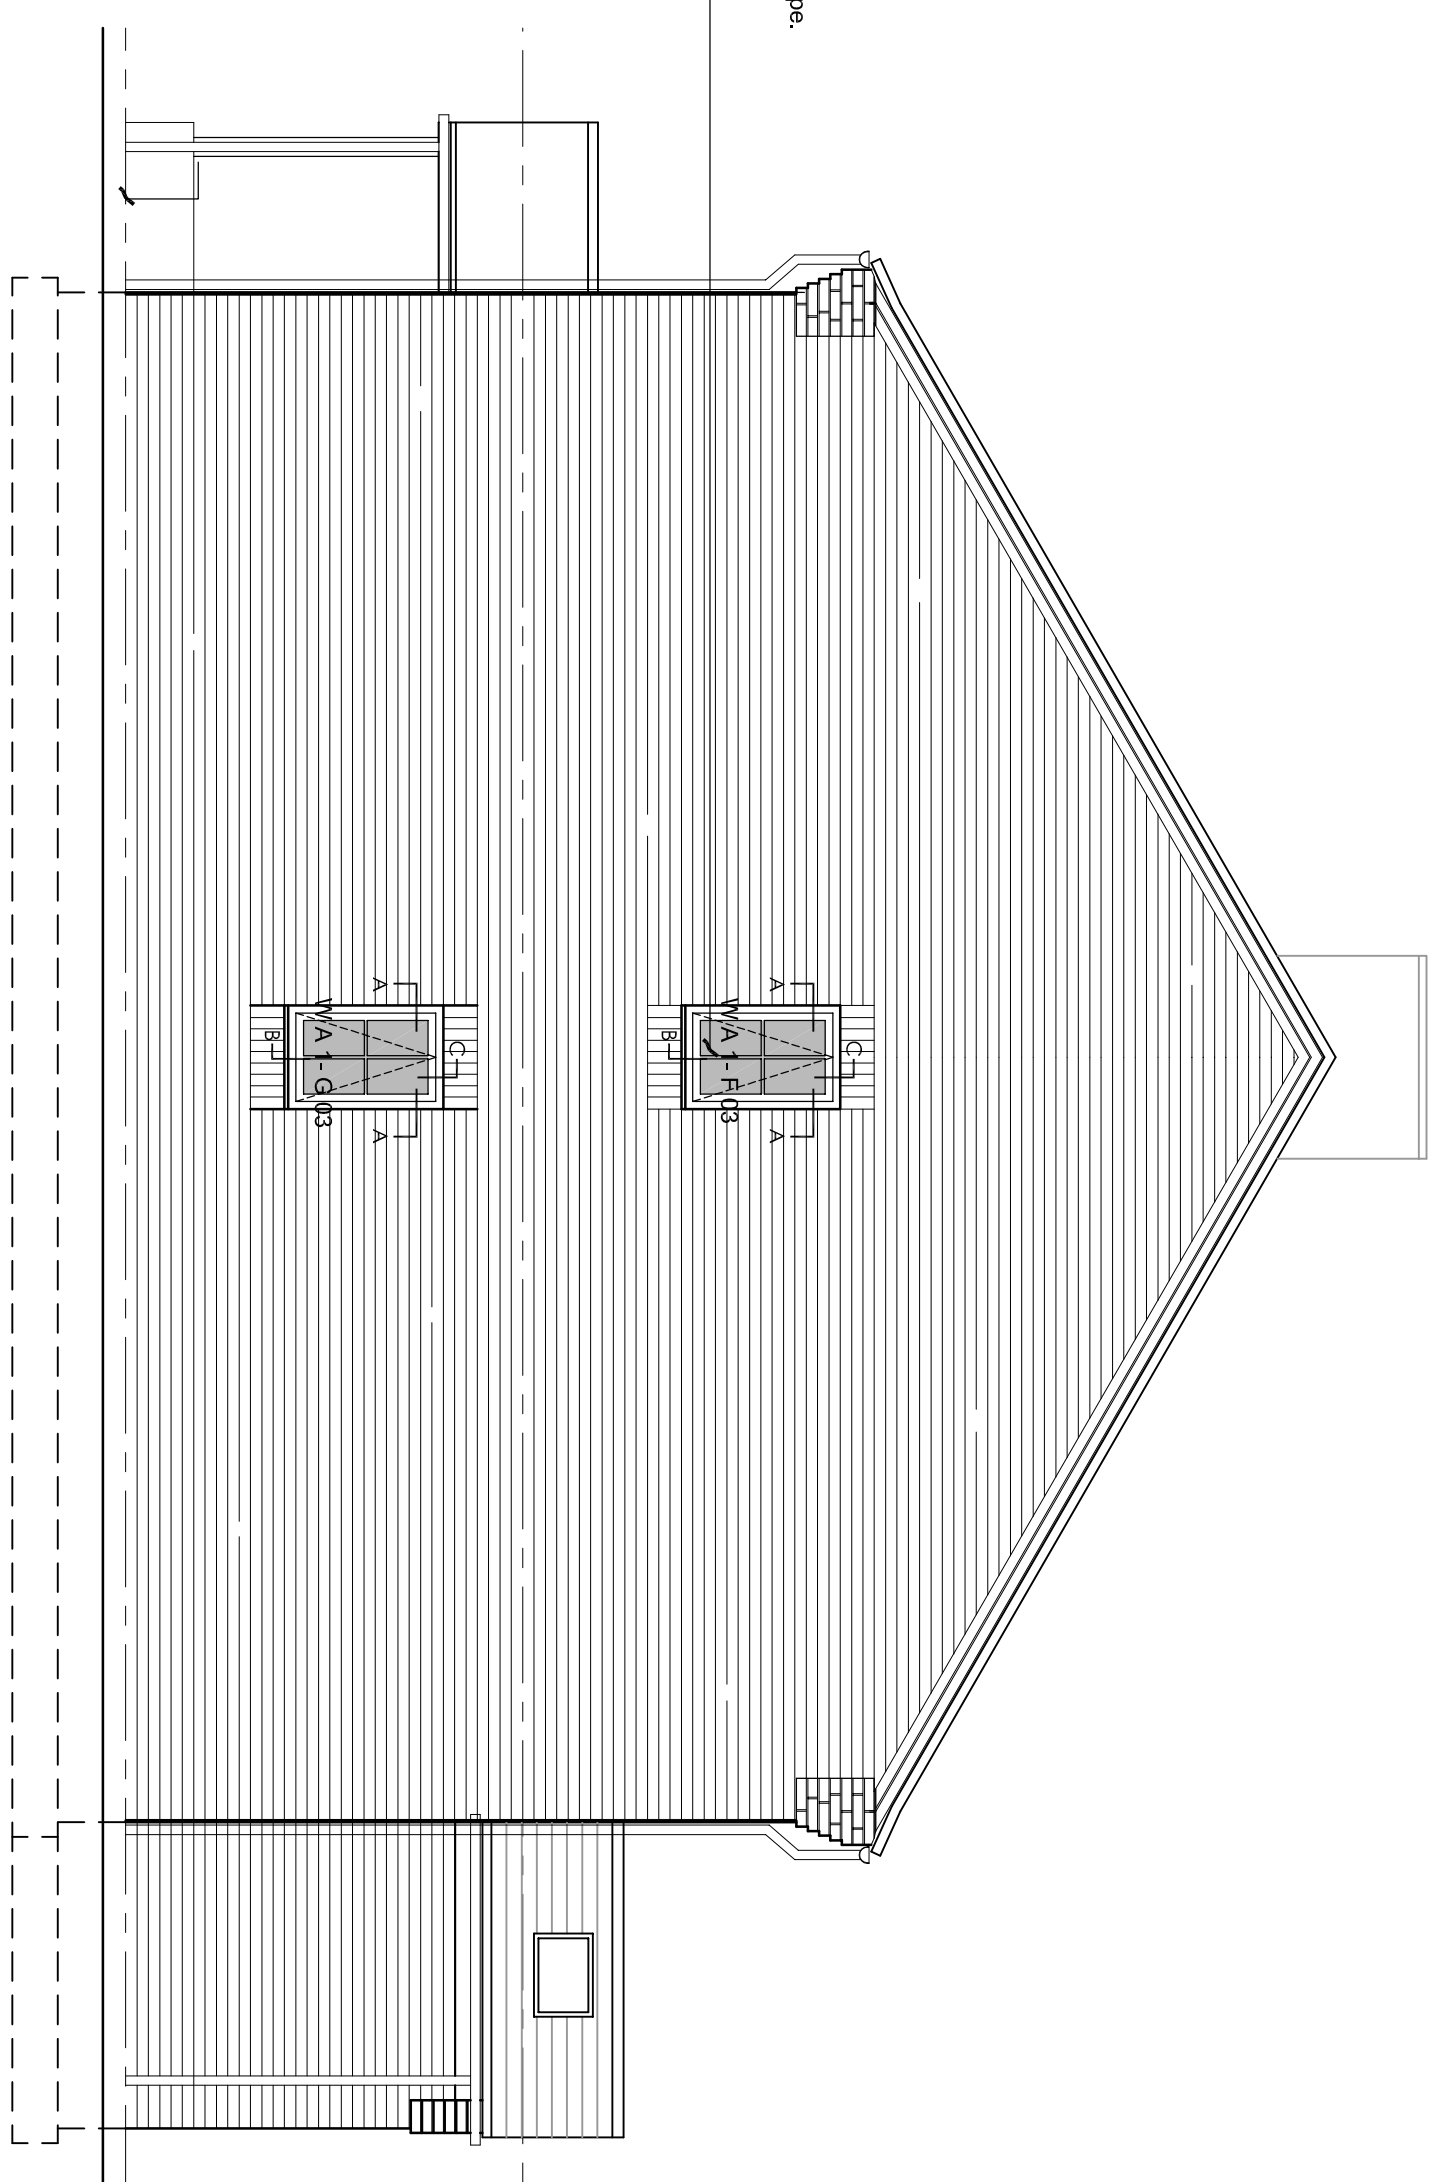

Side Elevation scale: 1:50 at A1

PVC U double glazed windows and glazed patio doors to be Decumnick Heritage flush collection. Colour to be Anthracite grained finish externally with white internally. Opening mechanism to be security type hinges.

For details of components
see drawing numbered
00417 AL(0)12

Hewitt & Carr Architects

A: 17-17 Leek Road | Cheadle | Staffordshire | ST10 1JE
T: 01538 756888
E: enquiries@hcarchitects.co.uk
W: www.hcarchitects.co.uk

Client
A J DEVELOPMENTS

Project
Proposed residential development at
The Former Crown Public House,

Mobberley, Nr. Cheadle, Staffordshire.

Window & door details to discharge planning condition.

(House Type A - Plot 1.)

PLANNING

Date Oct. 2022 Drawn SM

Scale $\otimes A_1$ 1:50

Checked

Project No.	Drawing No.
-------------	-------------

00417 AL(0)10 Rev

PLANNING DRAWING