




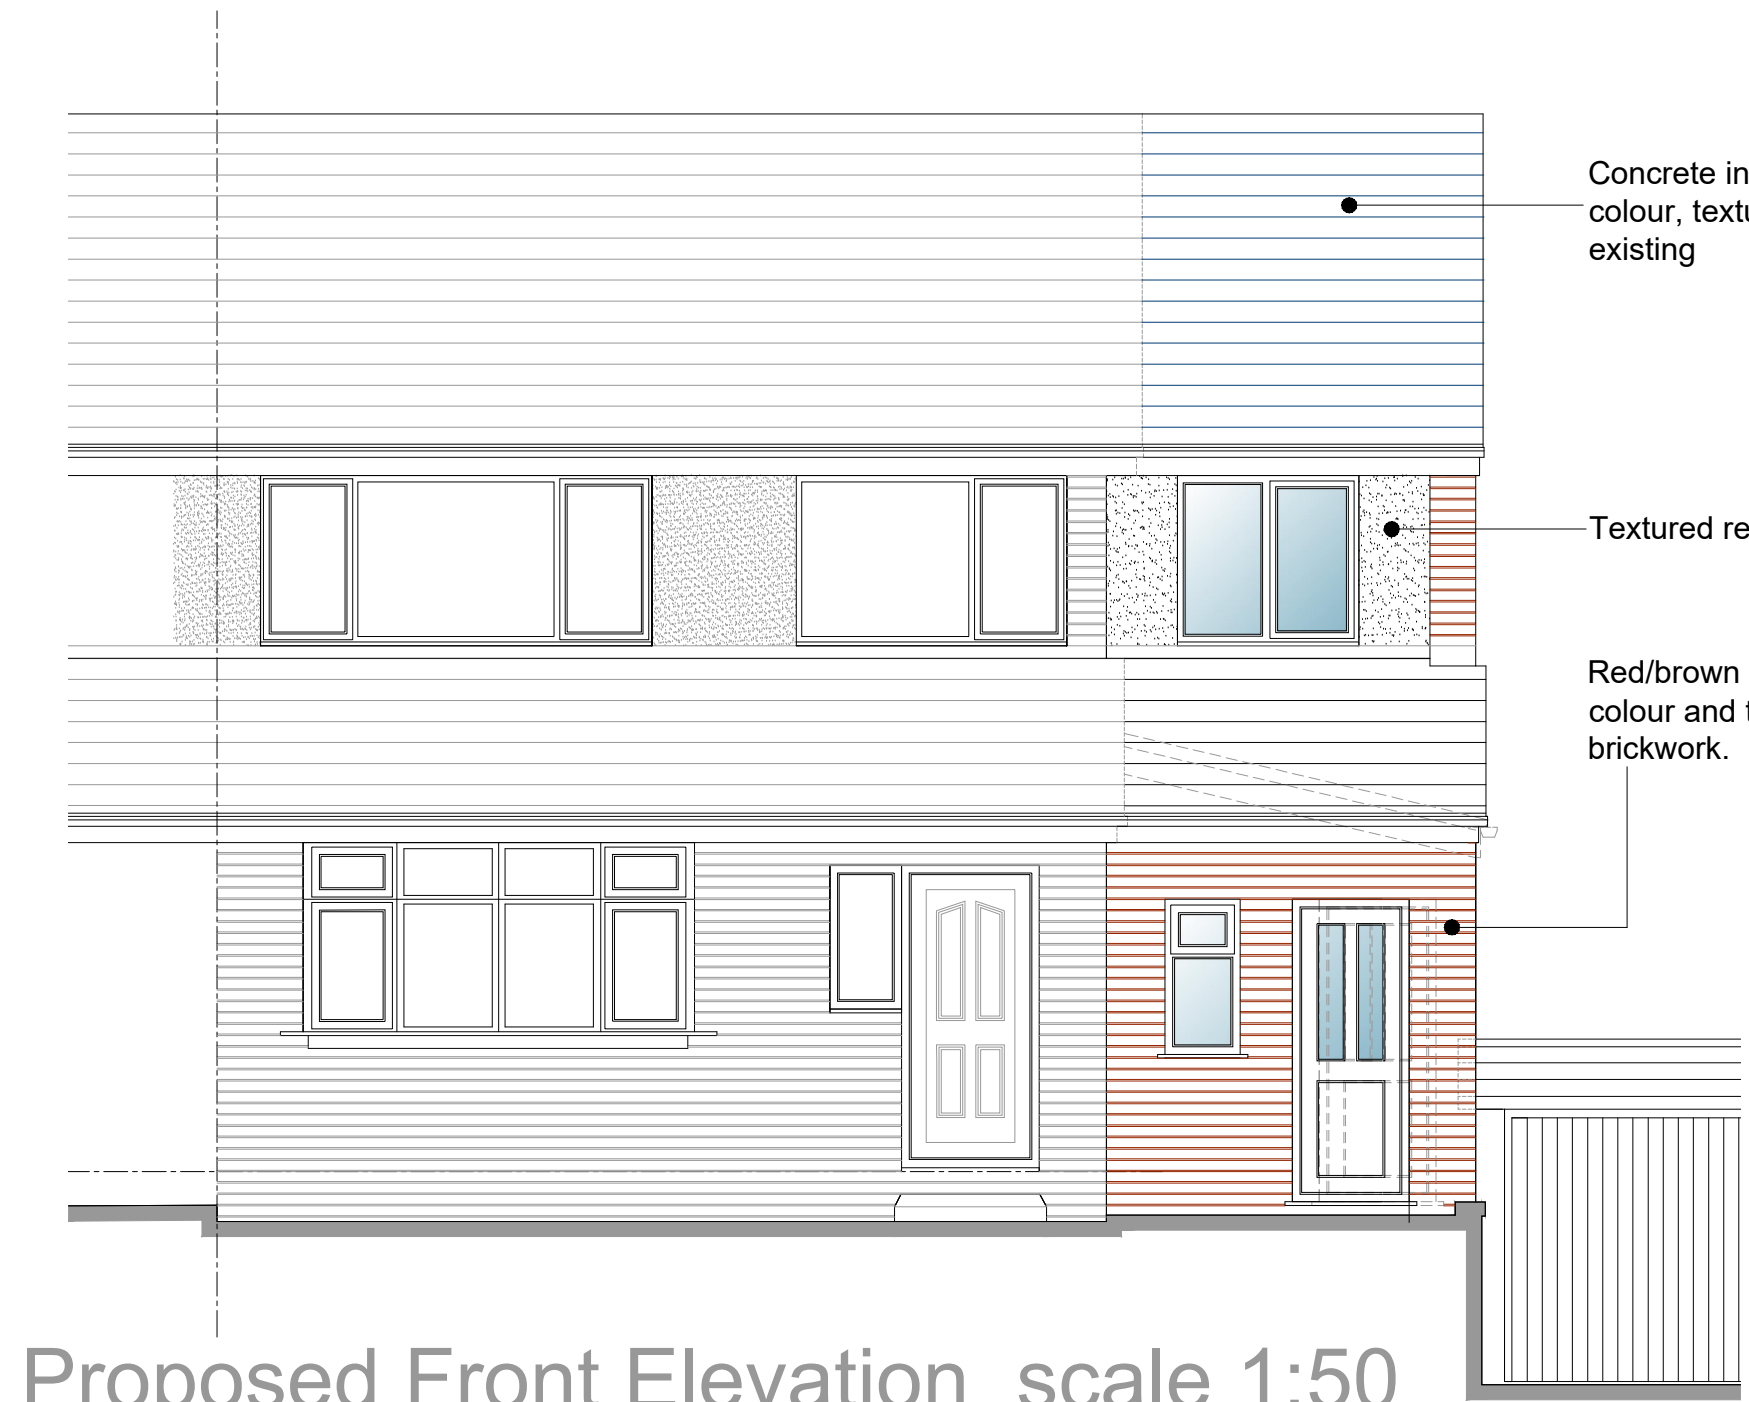


Proposed Front Elevation scale 1:50

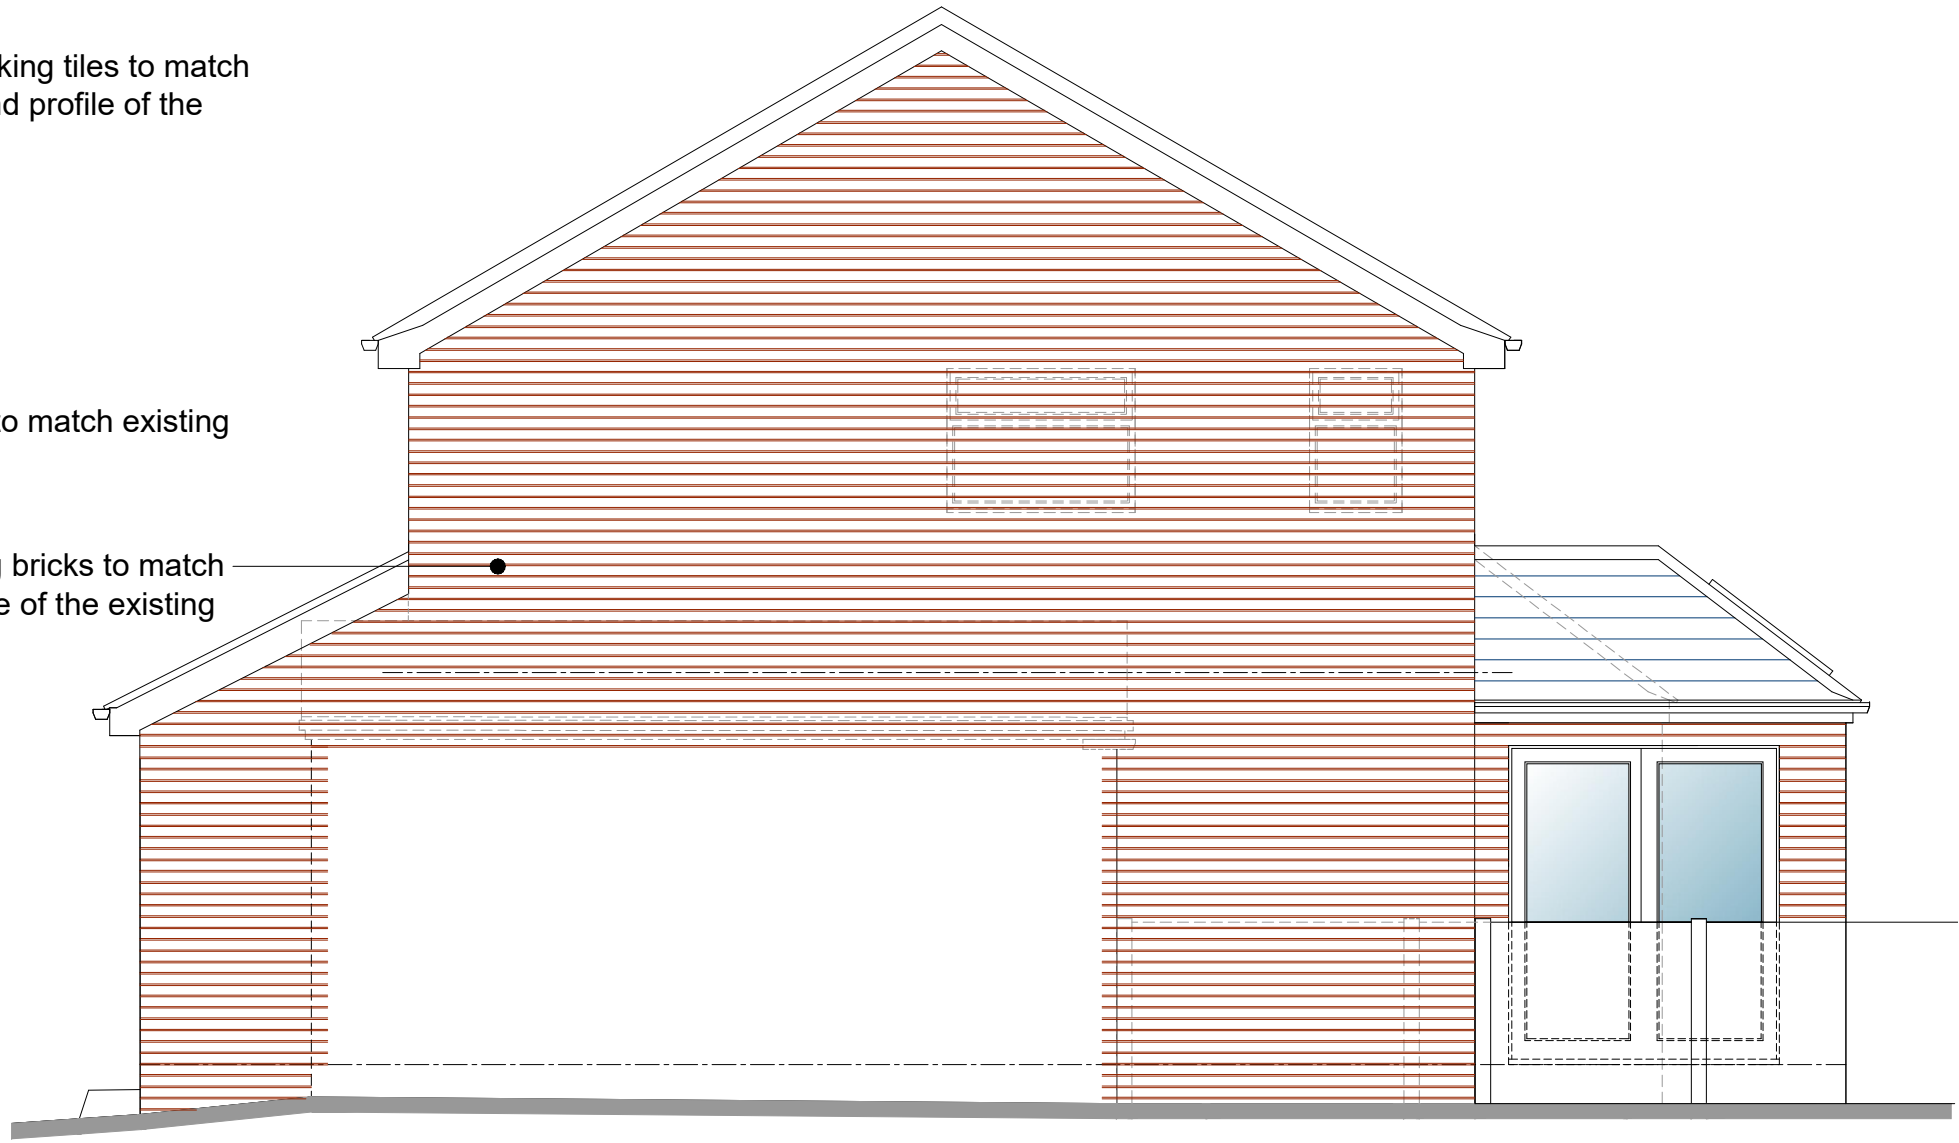


Proposed Side Elevation scale 1:50

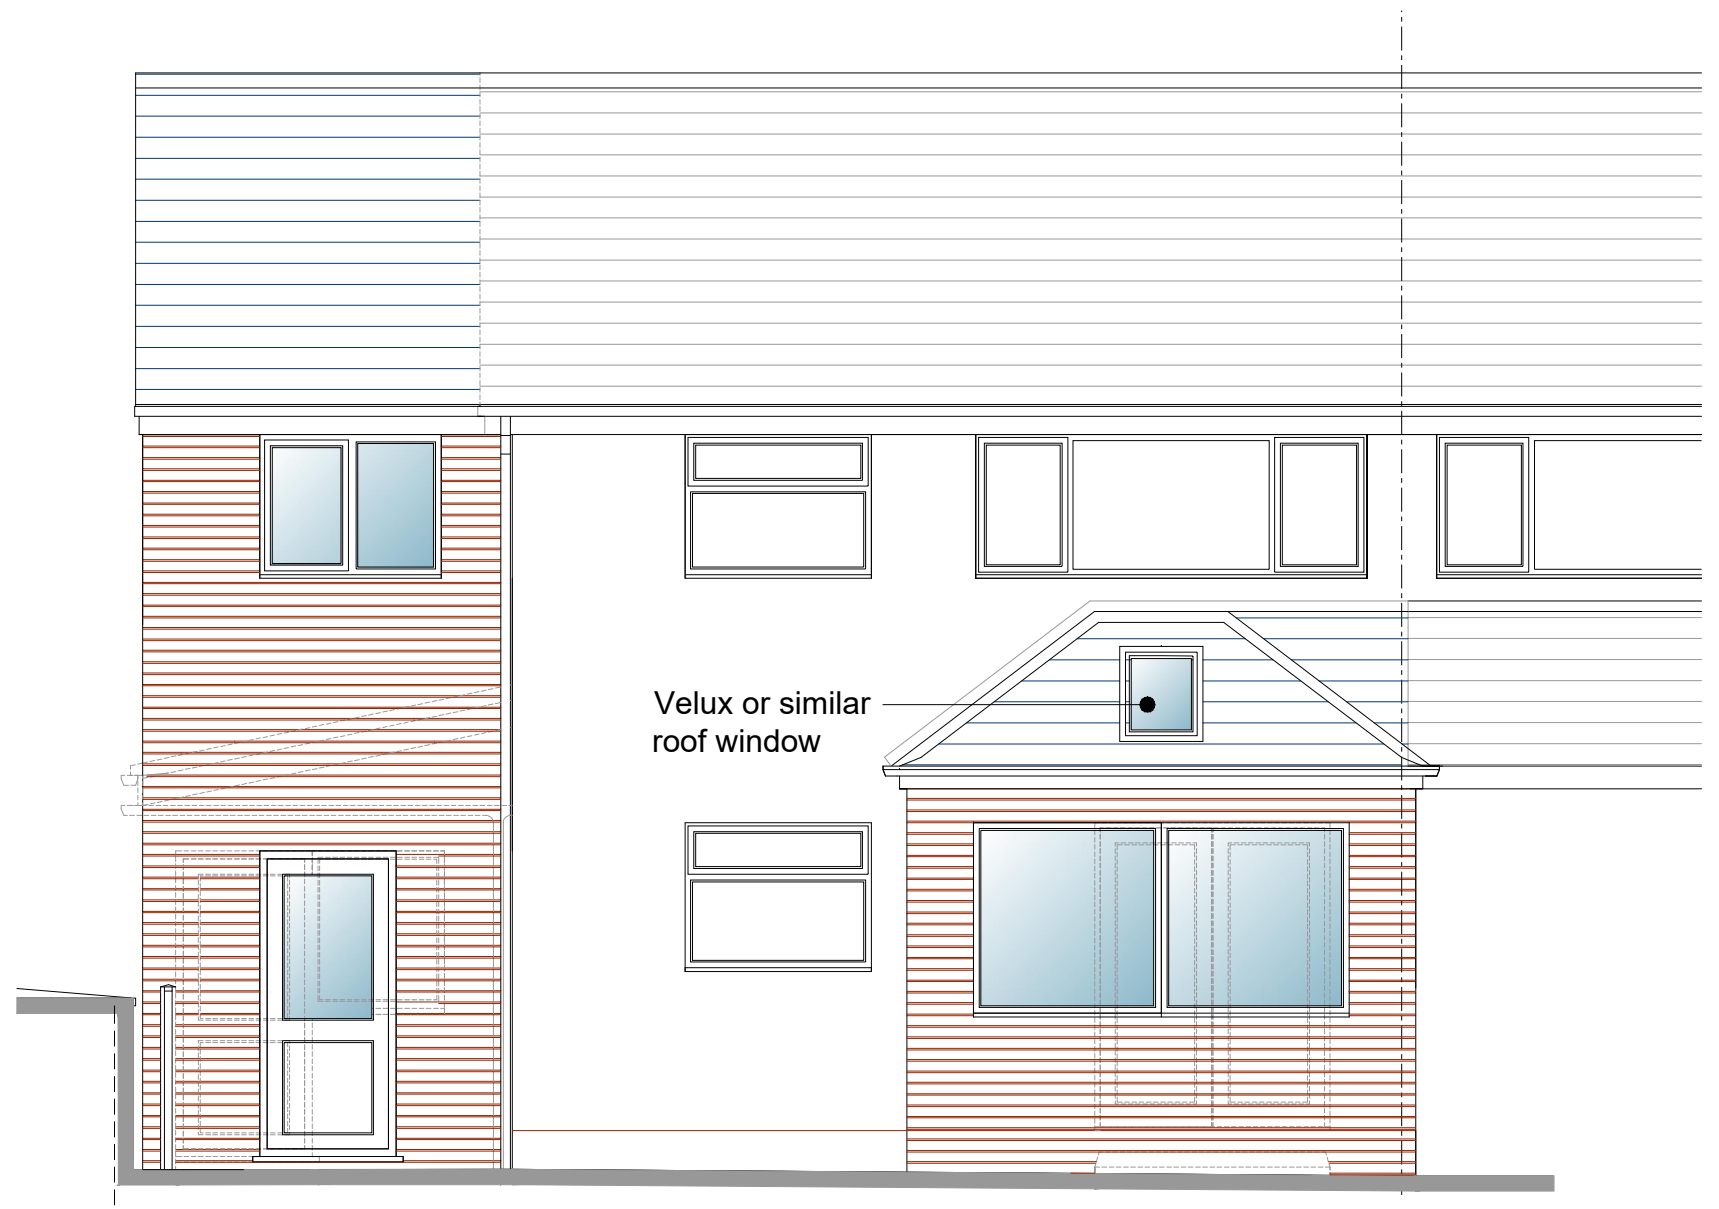

Proposed Rear Elevation scale 1:50

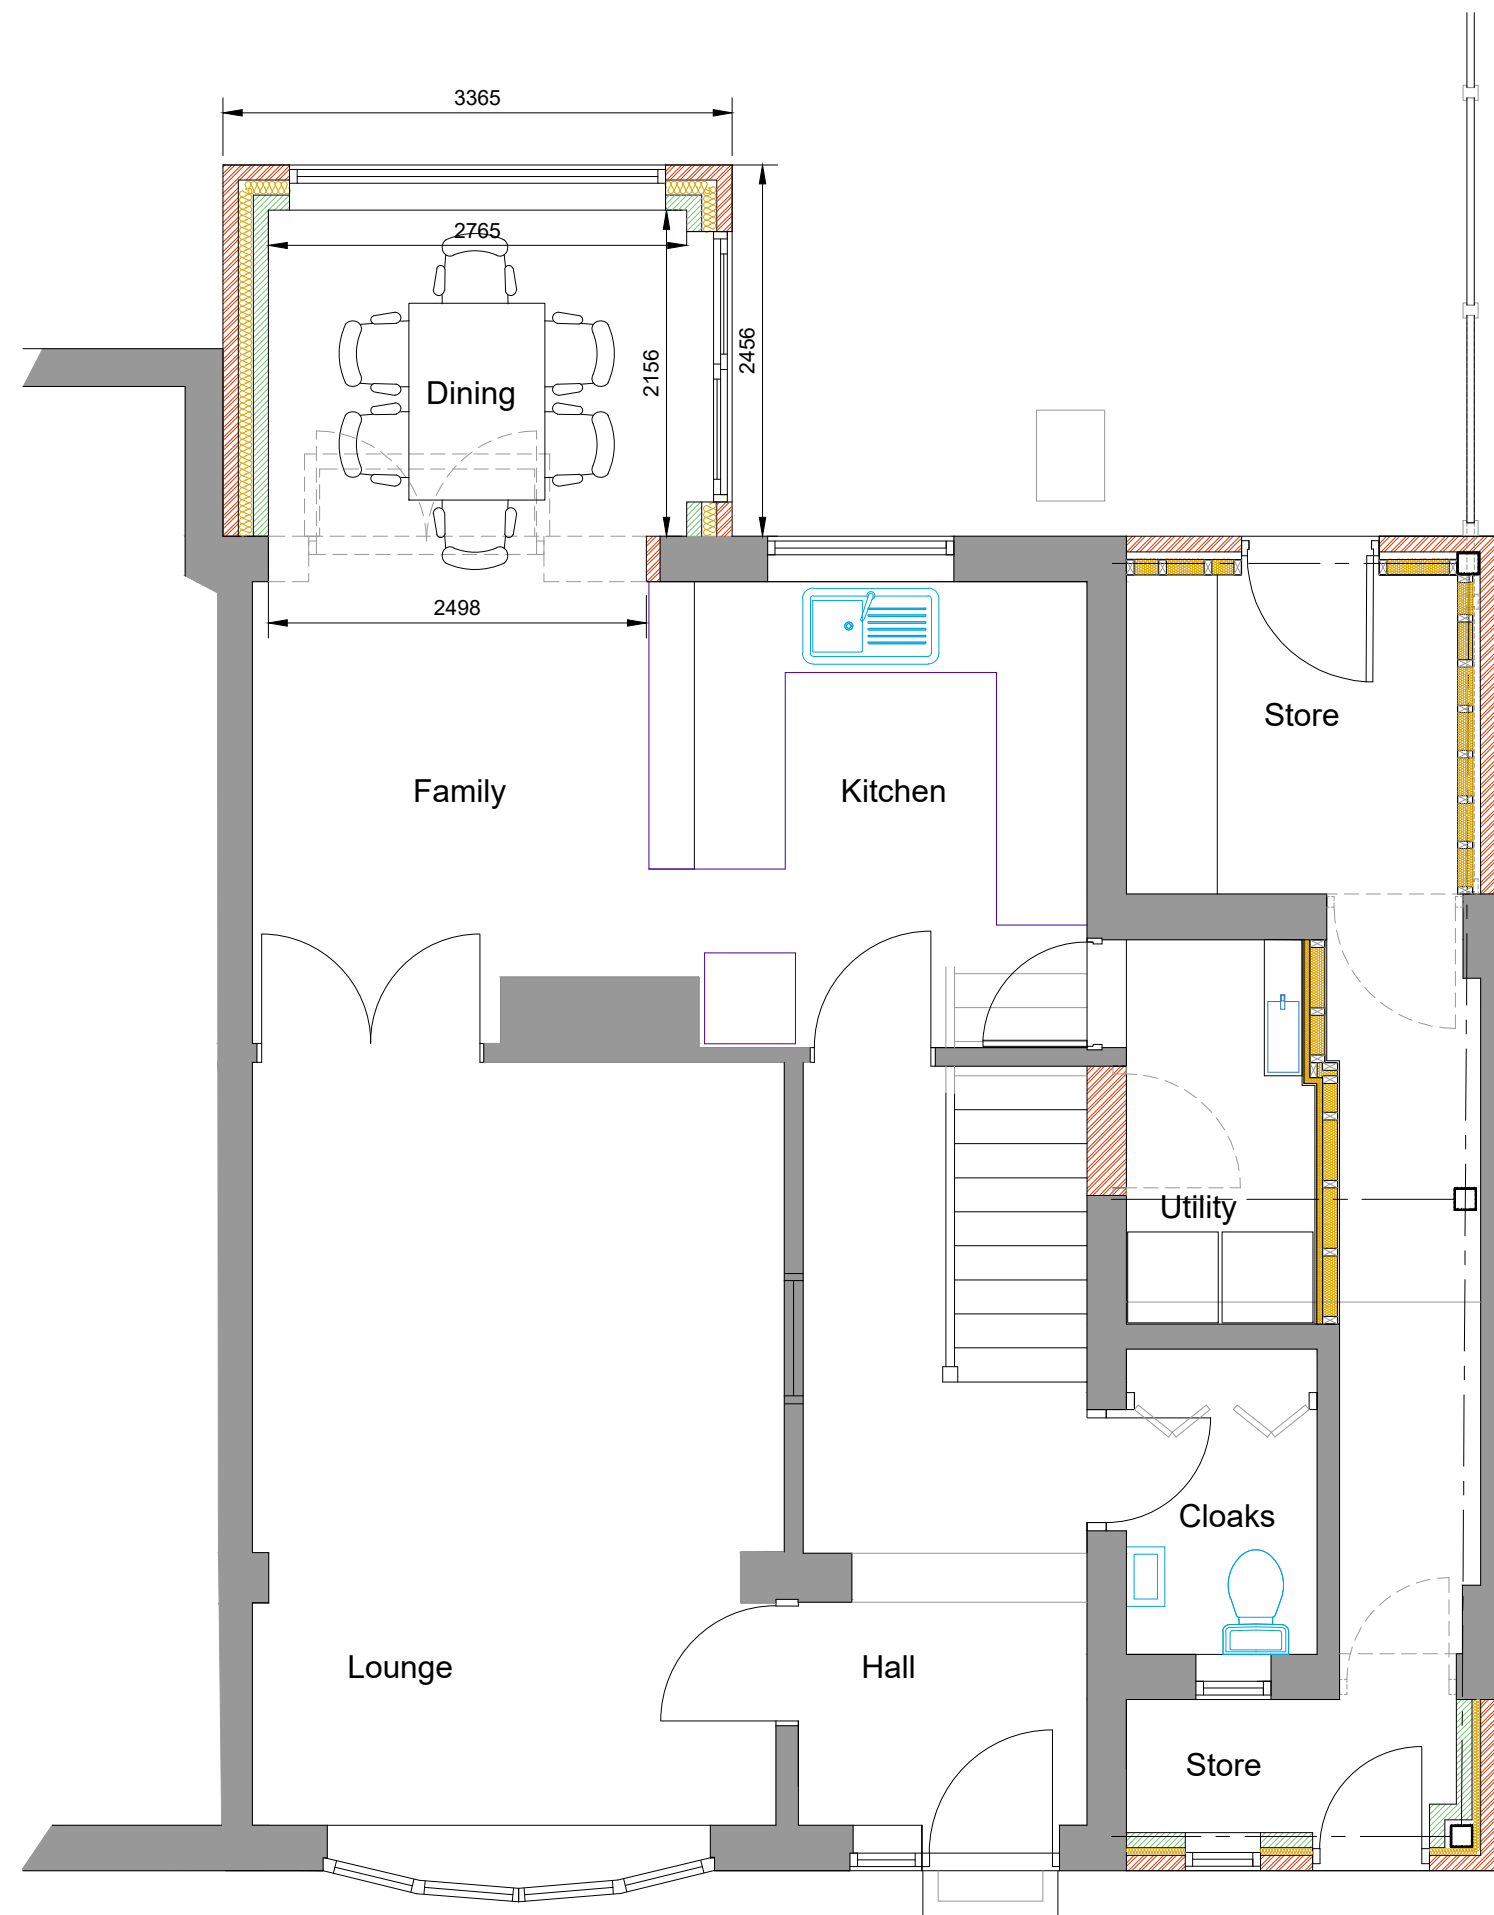

Proposed Ground Floor Plan scale 1:50

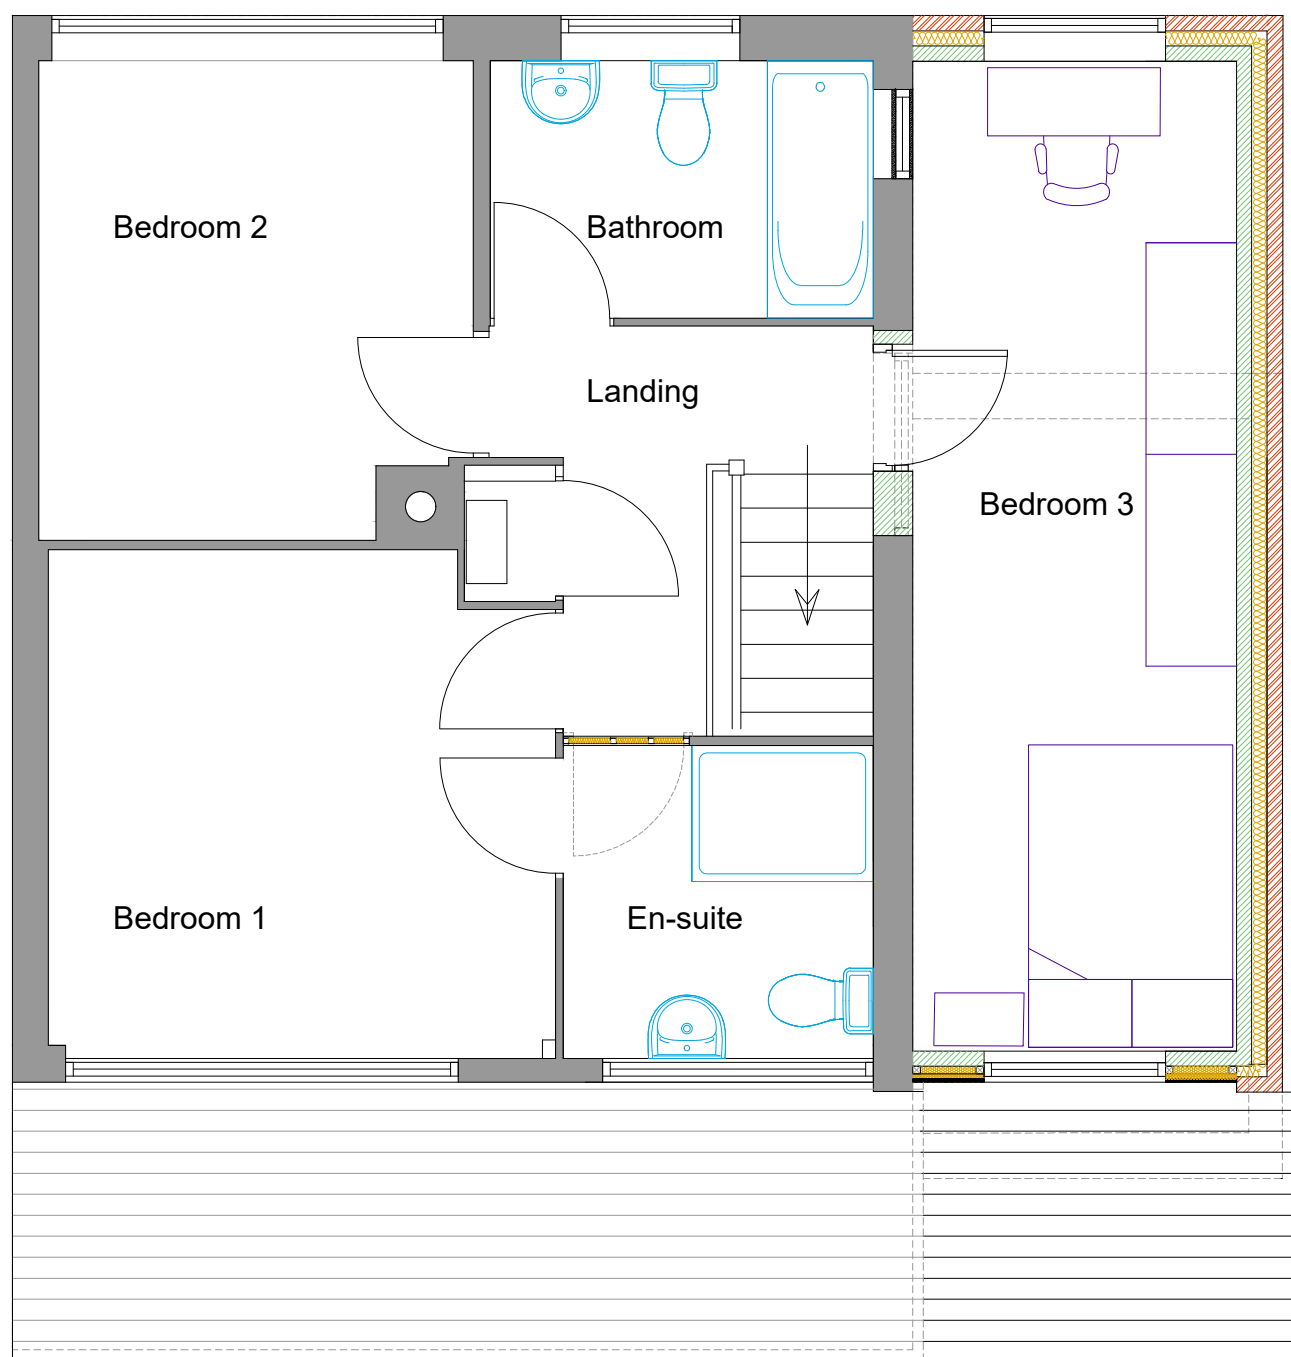


Proposed First Floor Plan scale 1:50



Block Plan scale 1:500 @ A1



Proposed Location Plan scale 1:1250 @ A1

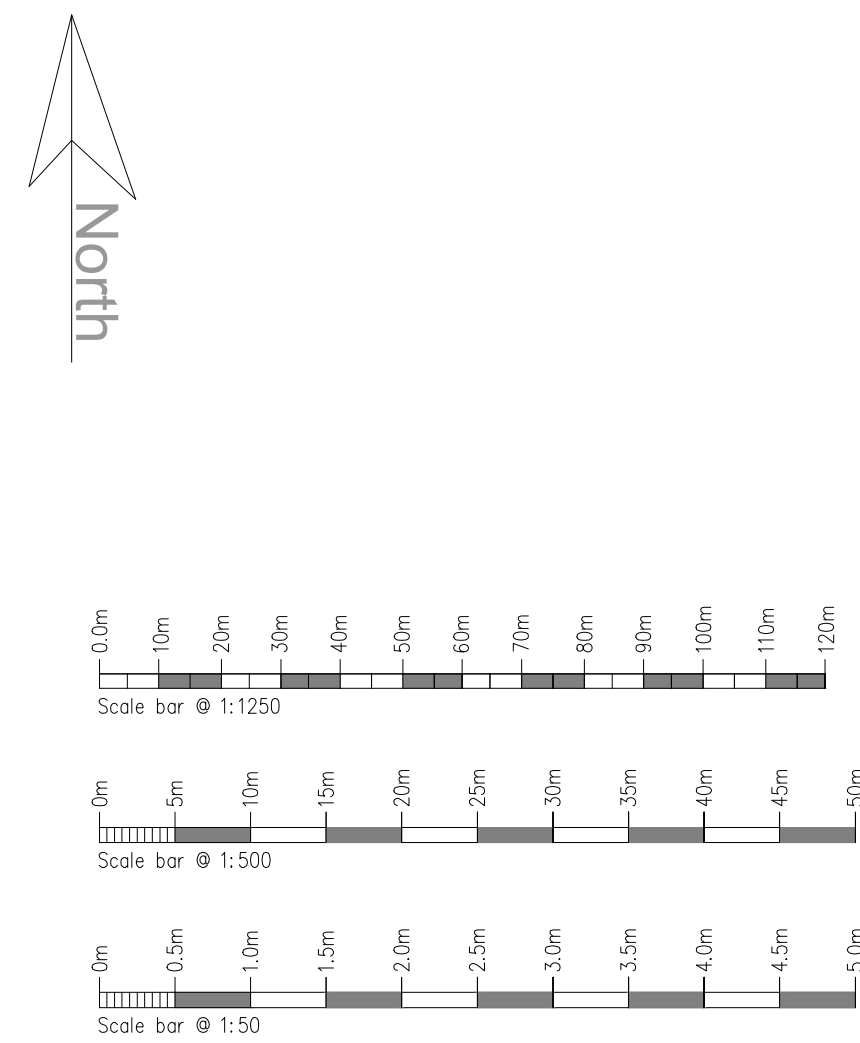

Rev	Drawn	Comments	Date

MAC
ARCHITECTURAL DESIGN LTD
Moorland House, 123 Moorland Road, Burslem, ST6 1JD.
T:01782 503302 E:admin@mac-arch.co.uk

Client:
Mr & Mrs L Milward

Project:
Proposed Extension to Dwelling
at 26 St Edwards Road, Cheddleton,
Leek, Staffordshire, ST13 7JP.

Title:
Proposed Plans & Elevation.

Status:
Planning