




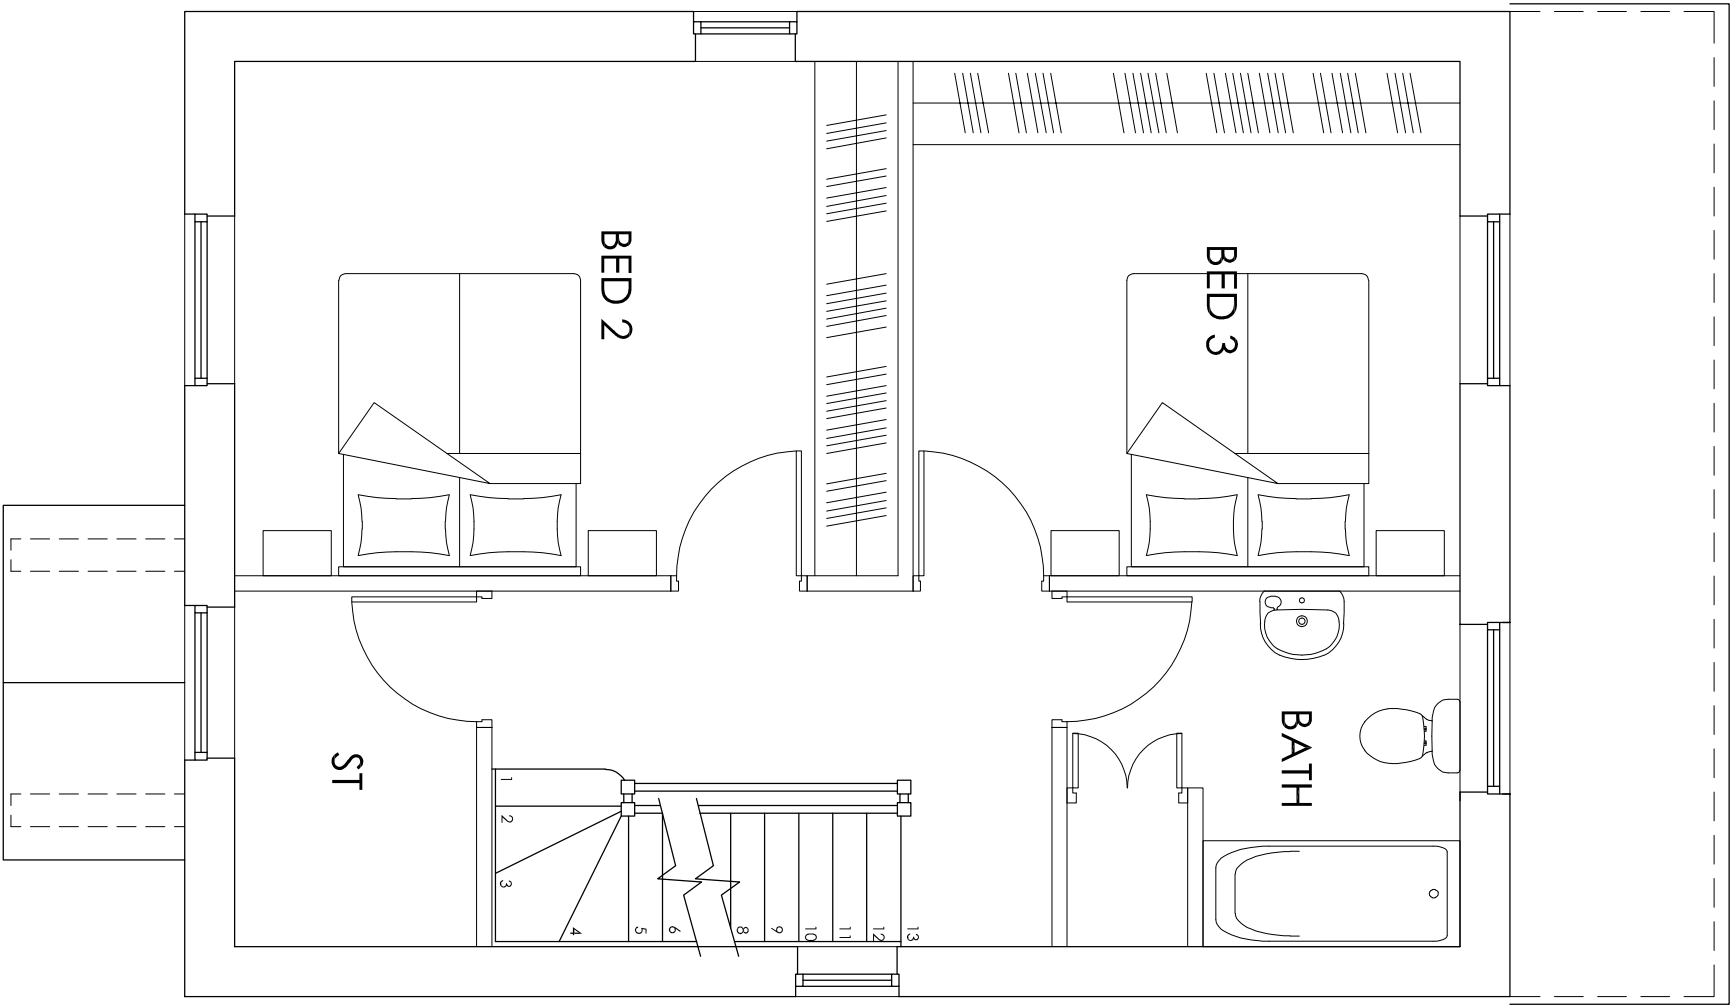

First Floor Plan 1:50

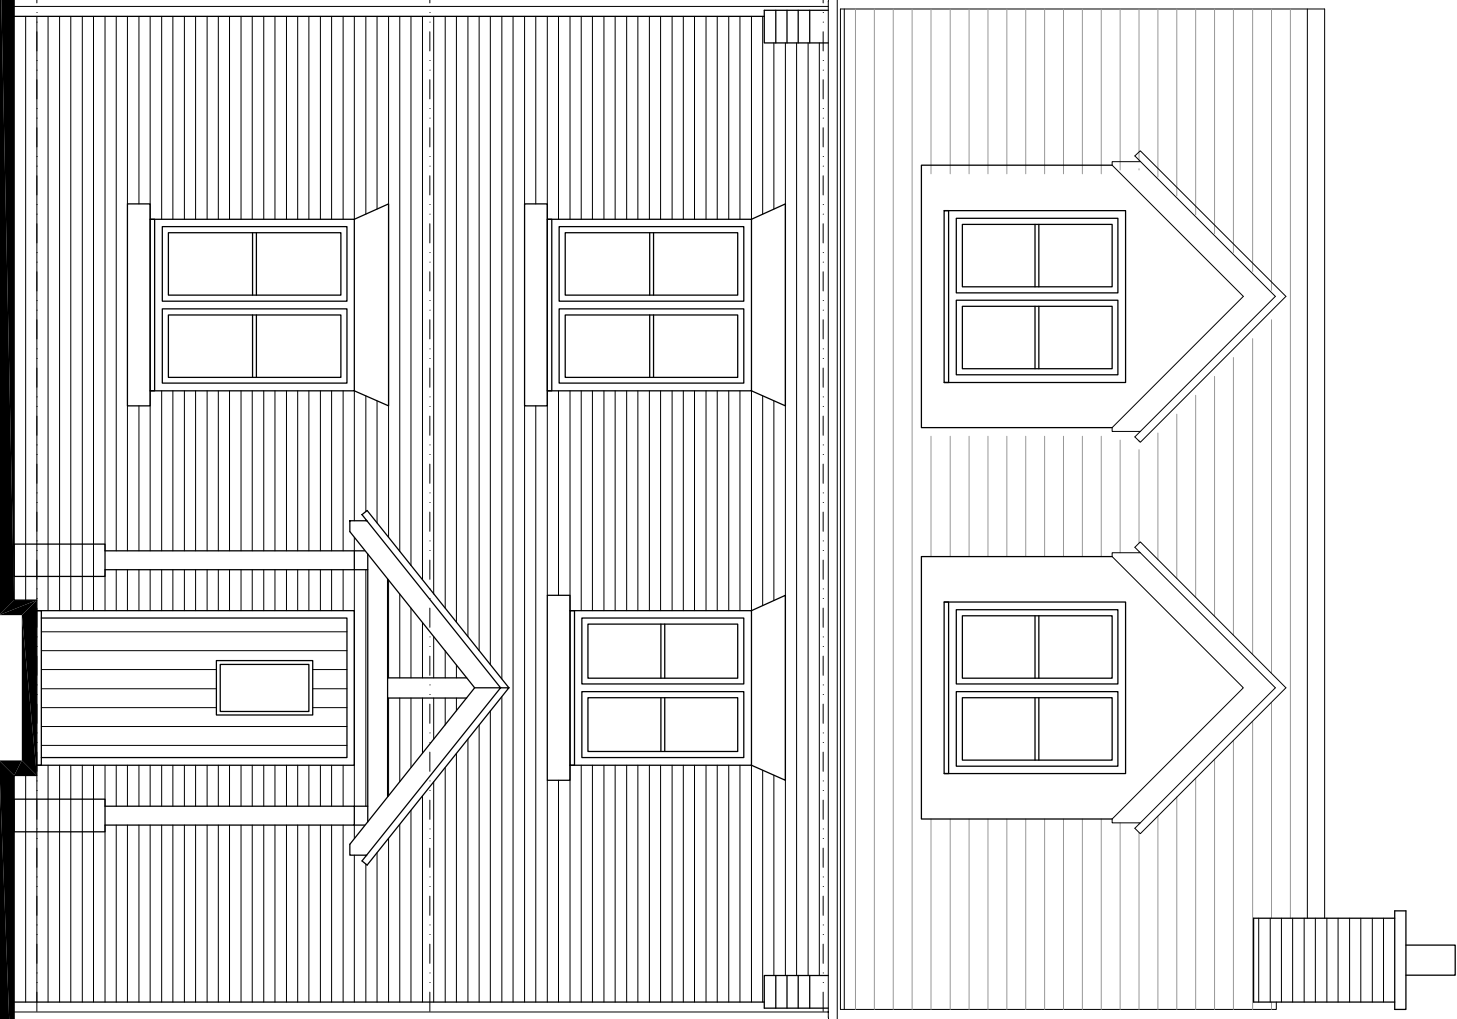


Front Elevation 1:50

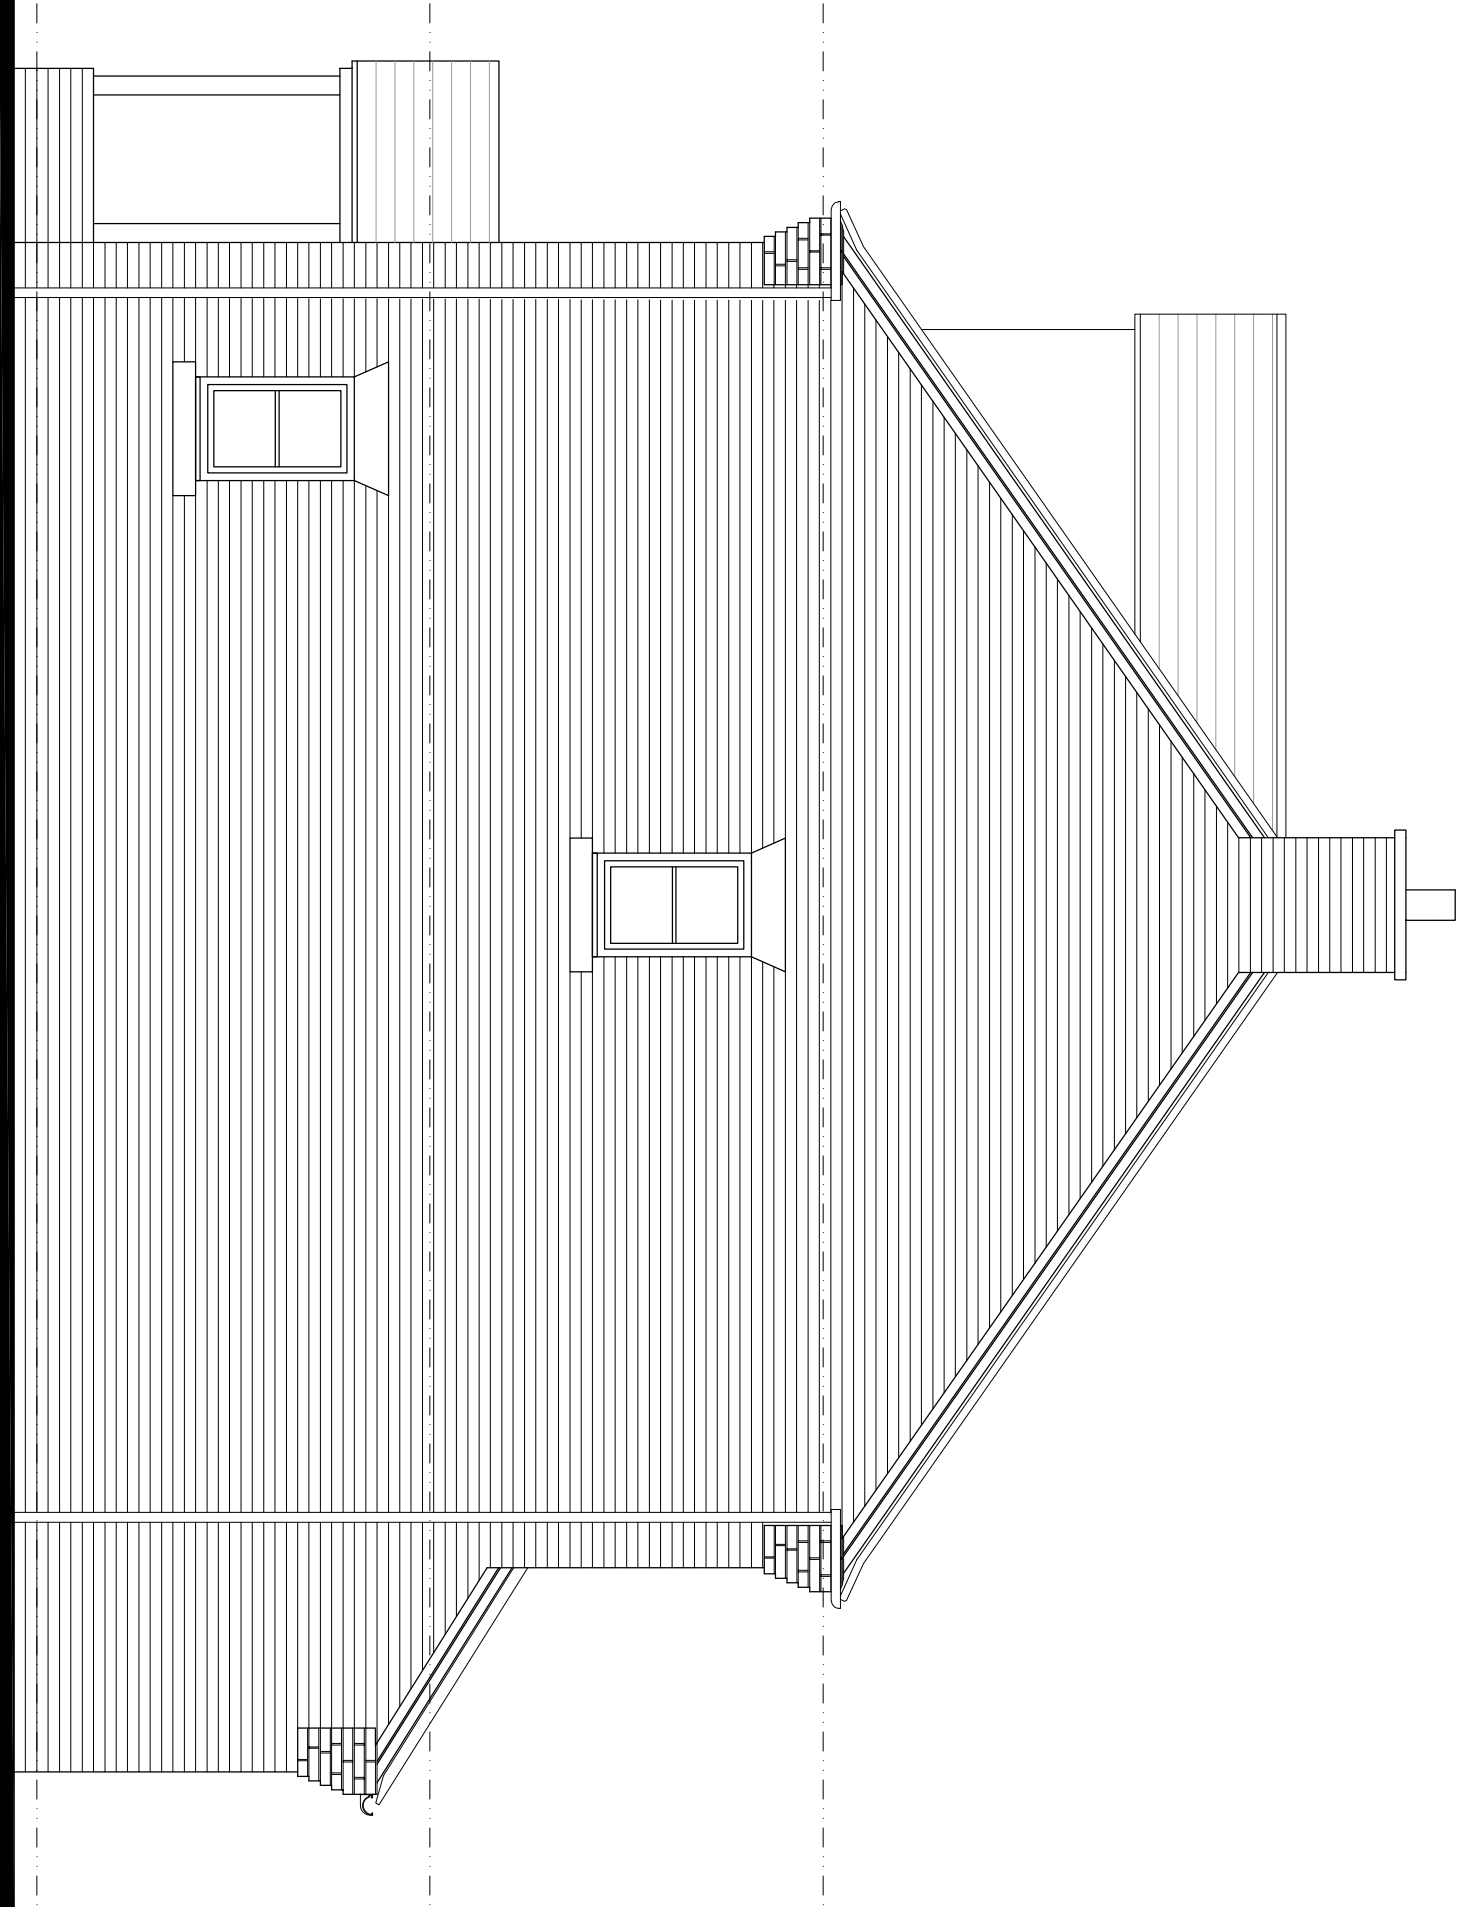


Side Elevation 1:50




Rear Elevation 1:50

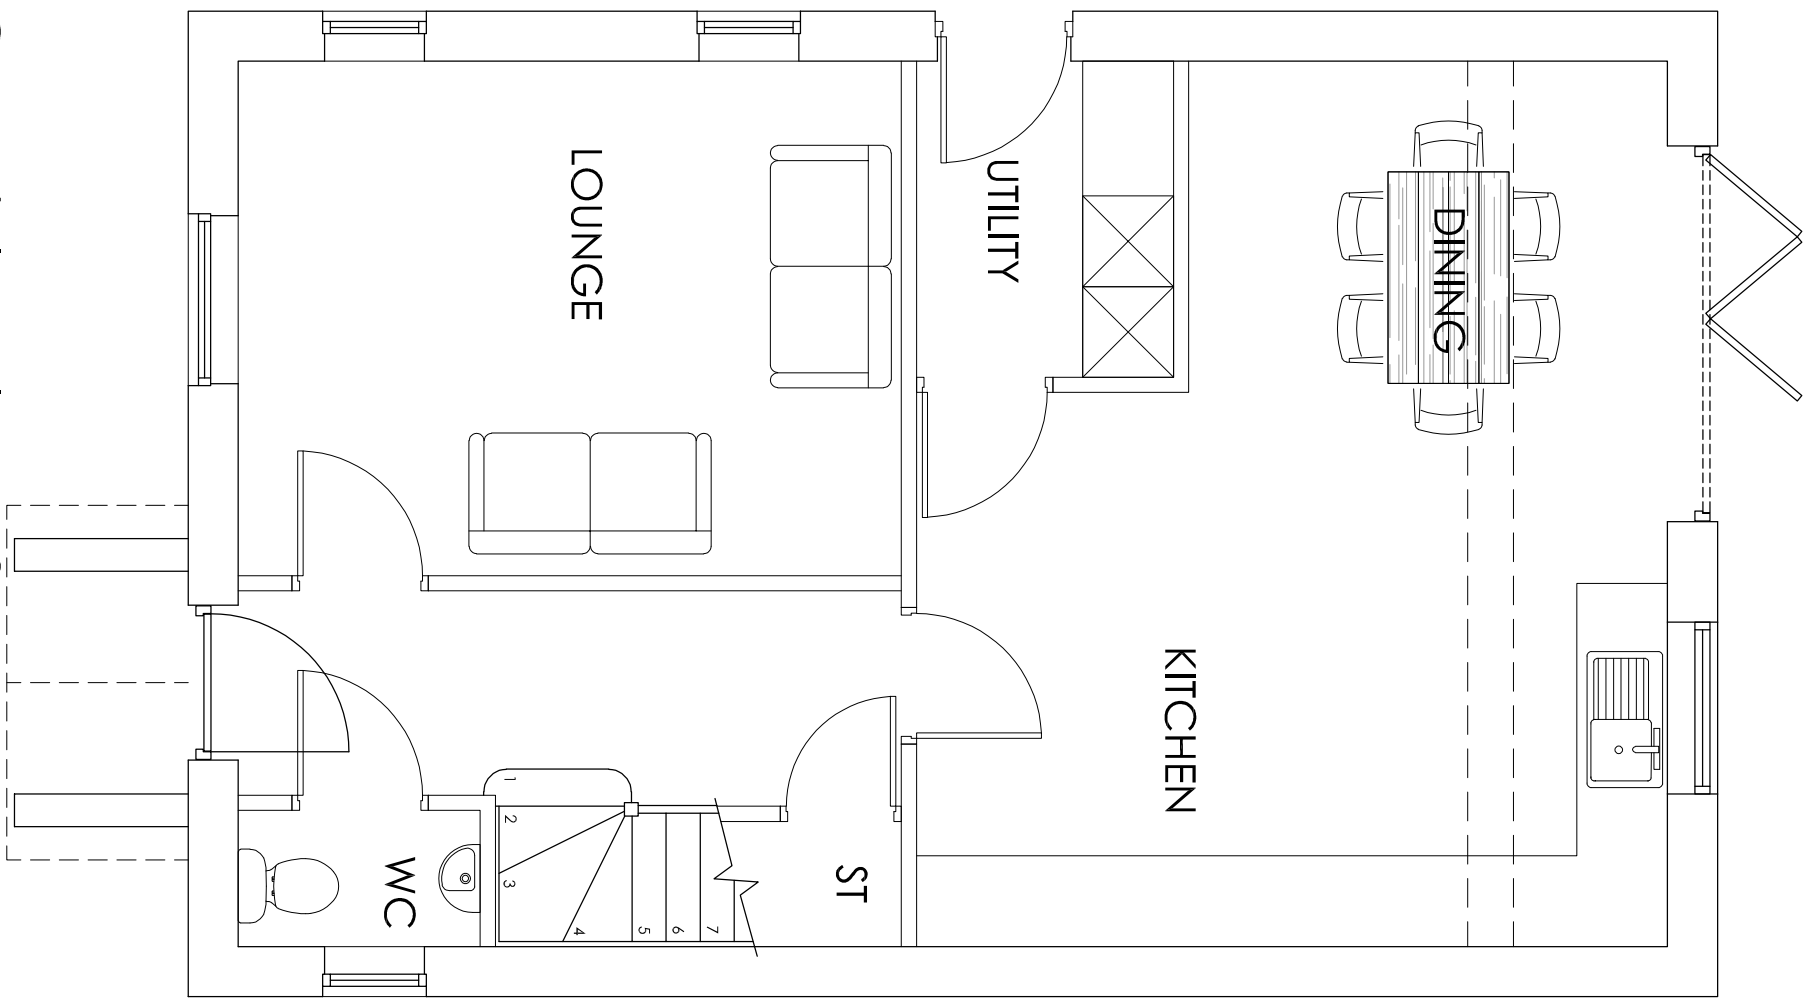


Ground Floor Plan 1:50

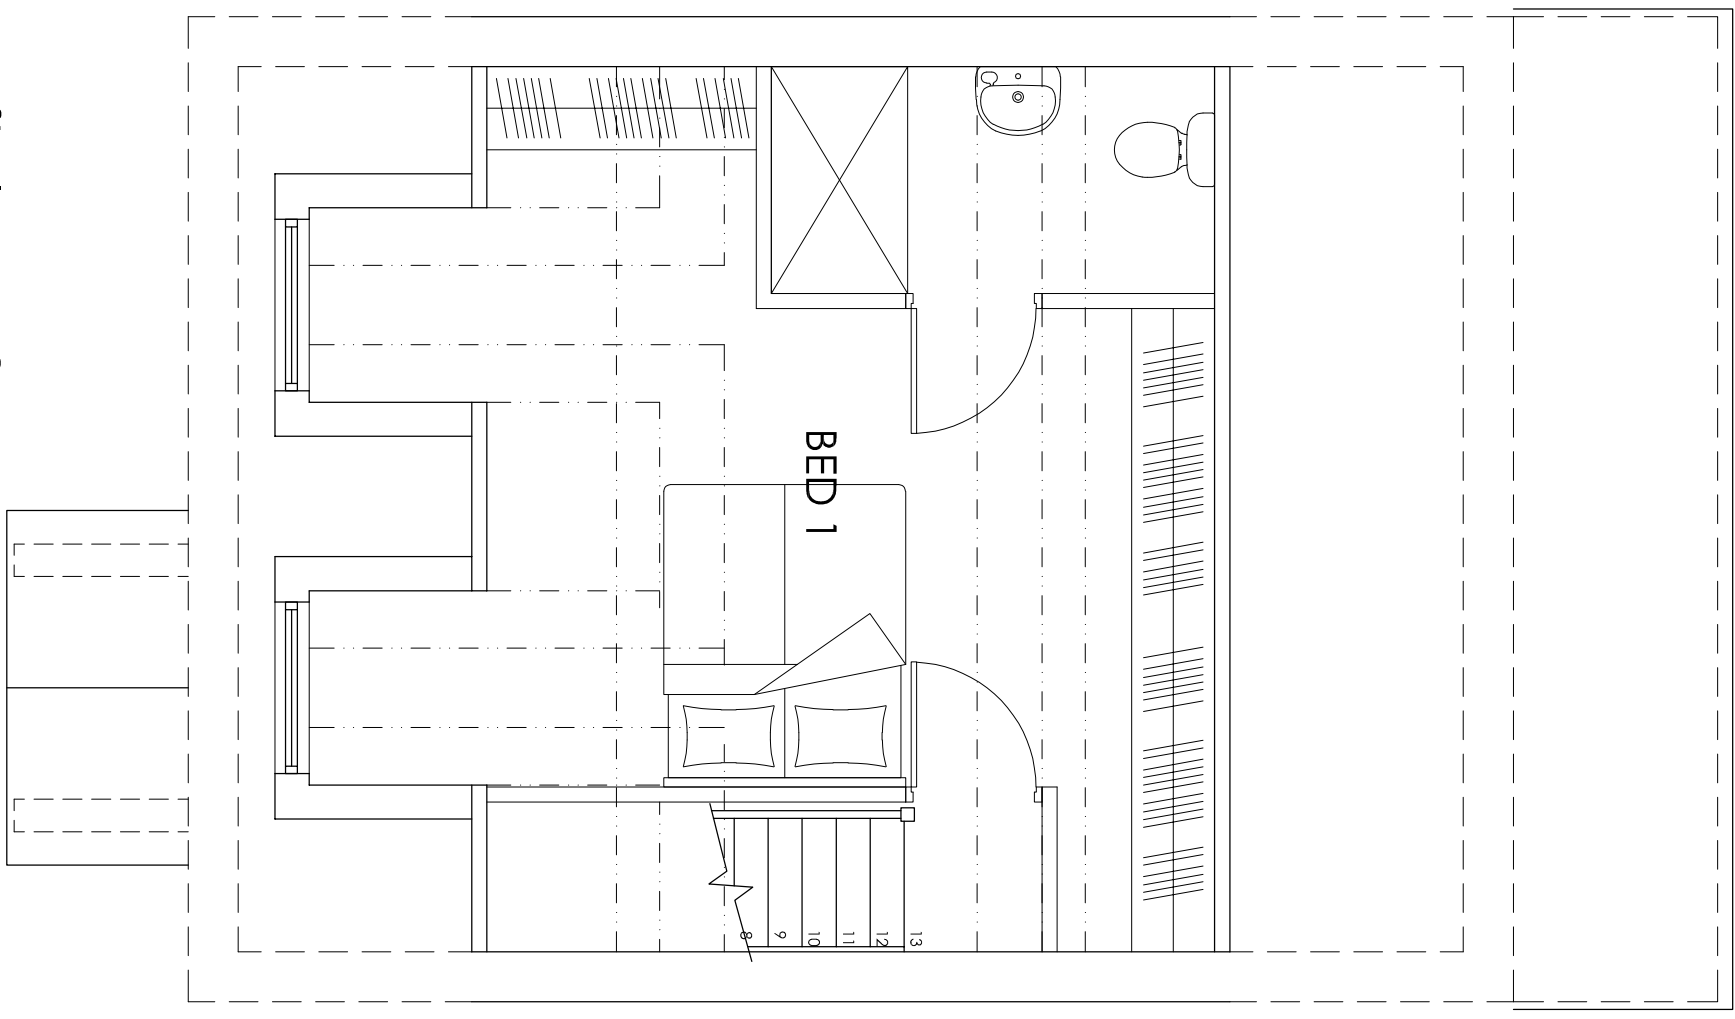

Loft Plan 1:50

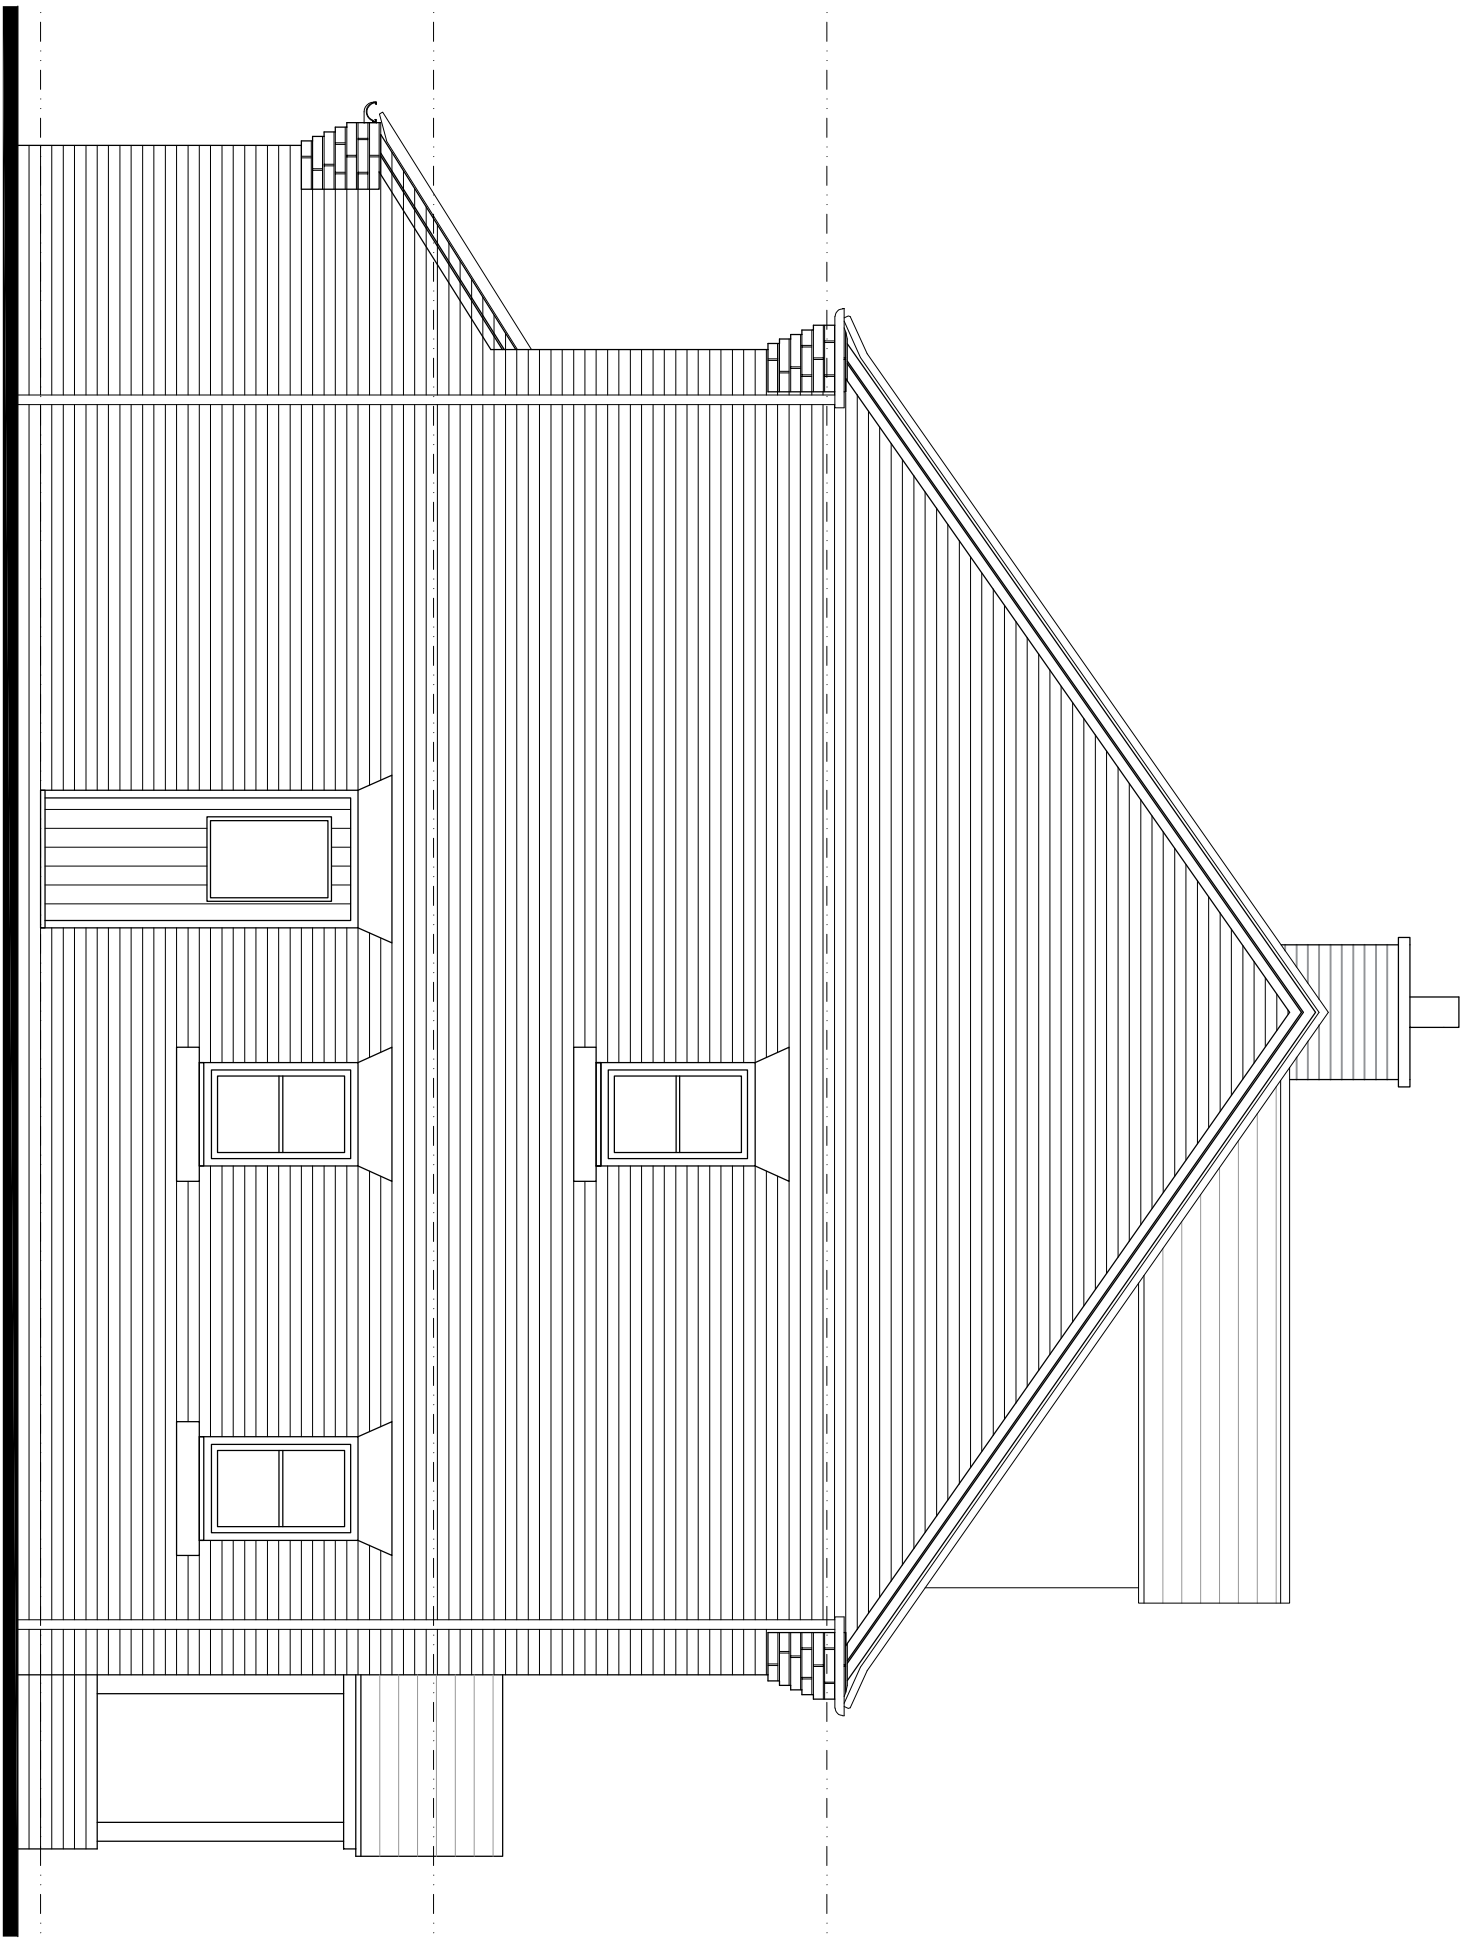

Side Elevation 1:50

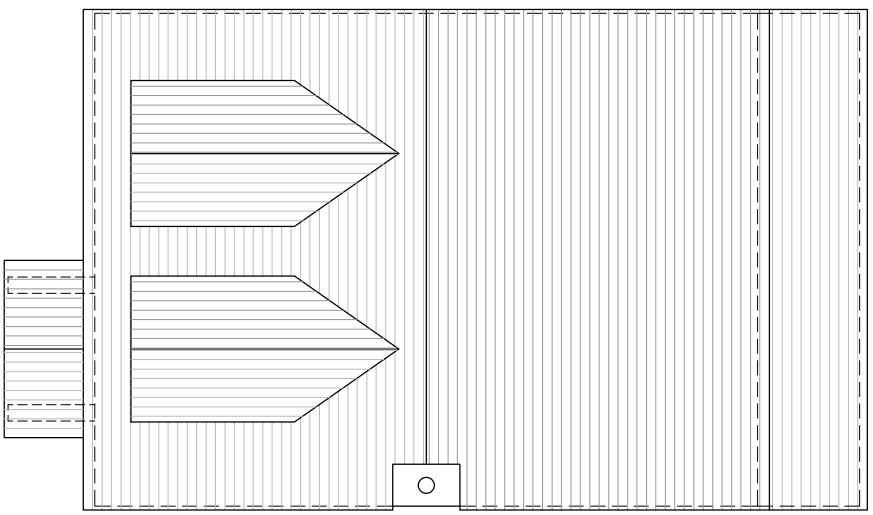

Roof Plan 1:100

Type 2
3 Bed
GIA - 133.9sqm/1441 sqft

Hewitt&Carr Architects
A. Design House 117-19 Leek Road | Cheddale | ST10 1JE
T. 0153 252889
E. enquiries@hccarchitects.co.uk
W. www.hccarchitects.co.uk

Client
A.R. Alcock

Project
Residential Development at Land Off
Tenford Lane, Upper Tean

Title
House Type 2: Detached 3 Bed
Plans and Elevations

Drawn
Scheme
Date
Scale @A1 As Stated
Checked

Project No.
00438
Drawing No.
AL(0)11

Rev
B

