


Copyright in this drawing is vested in the Architect and it must not be copied or reproduced without consent. Figured dimensions only are to be taken from the drawing. All contractors must use the site and be responsible for taking and checking all dimensions relative to their work. Hewitt & Co Architects Ltd are to be advised of any variation between drawings and site conditions. **CLIENTS ARE ADVISED TO CLARIFY DIMENSIONS WITH THE ARCHITECT PRIOR TO SETTING OUT AND NOT TO SCALE FROM THE DRAWING.**


Rev.	Drawn	Comments	Date
A	ANK	Changes to elevation and porch added	15/11/2022

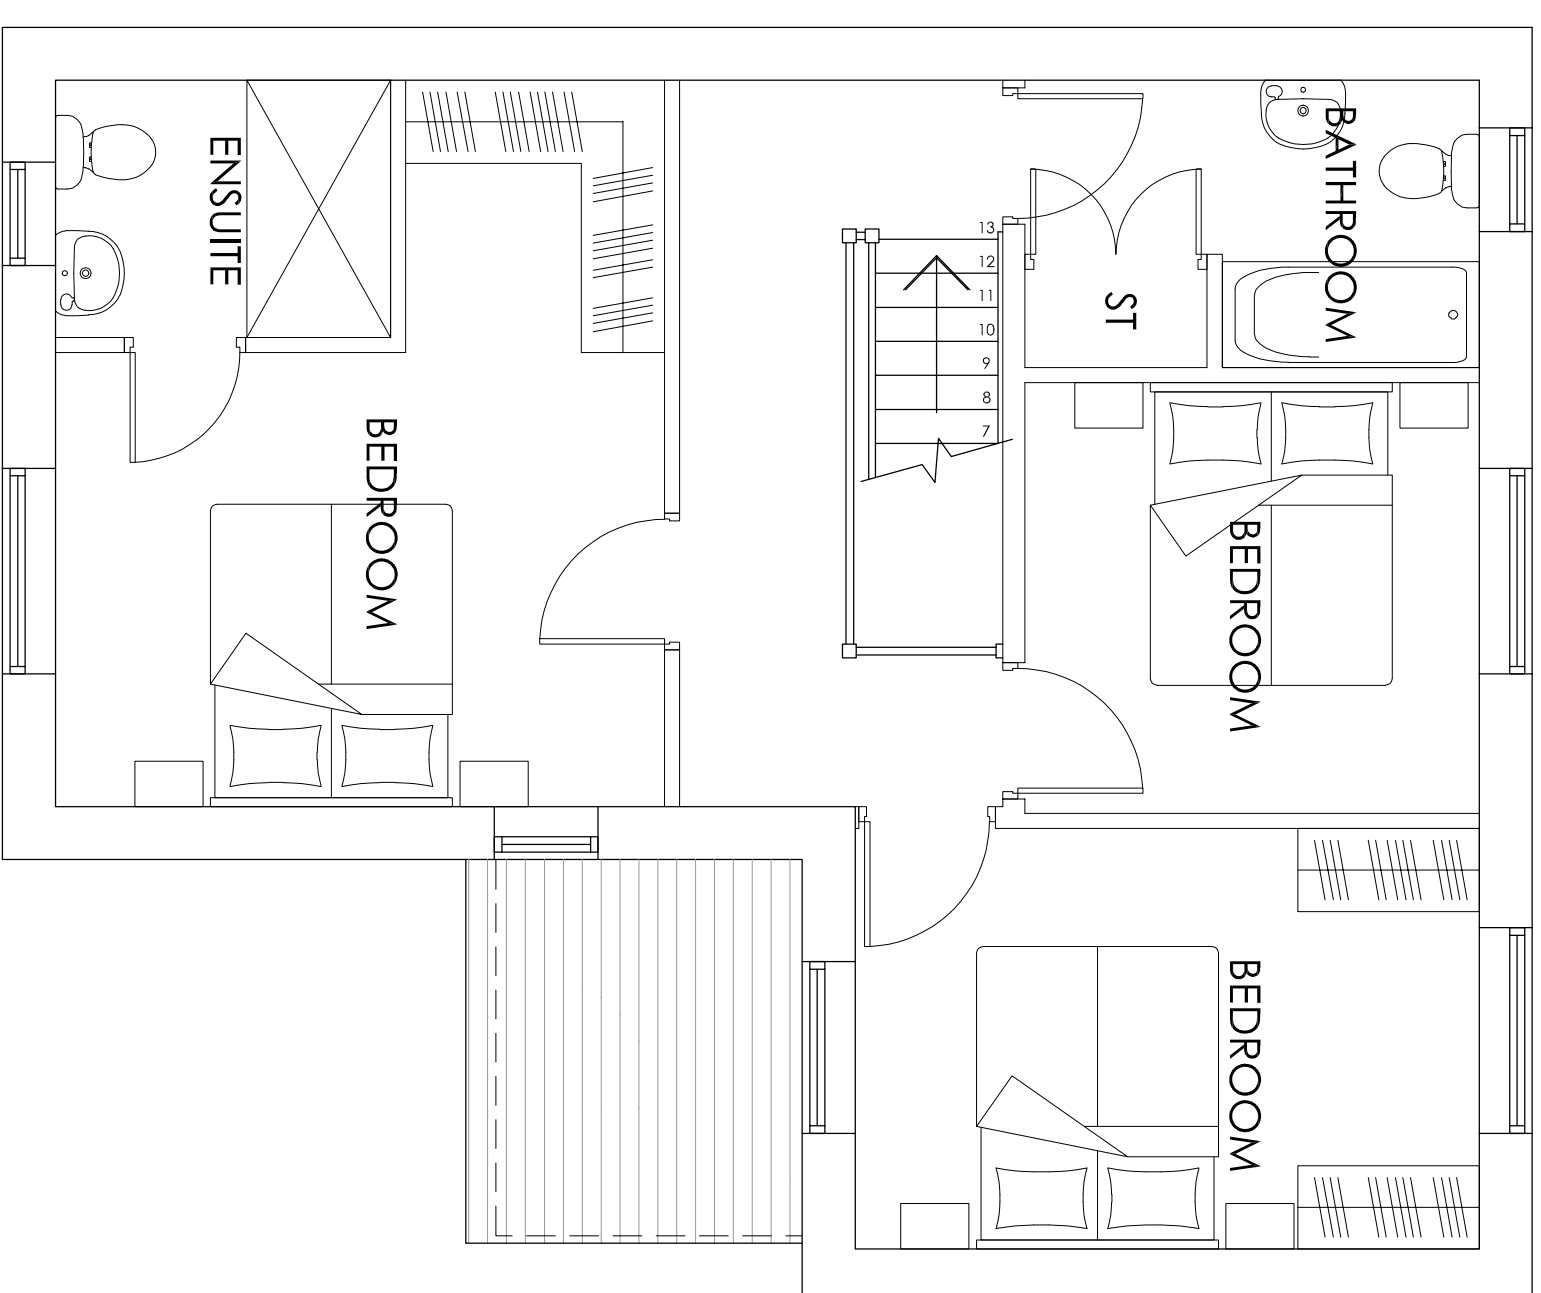


First Floor Plan 1:50




Rear Elevation 1:50

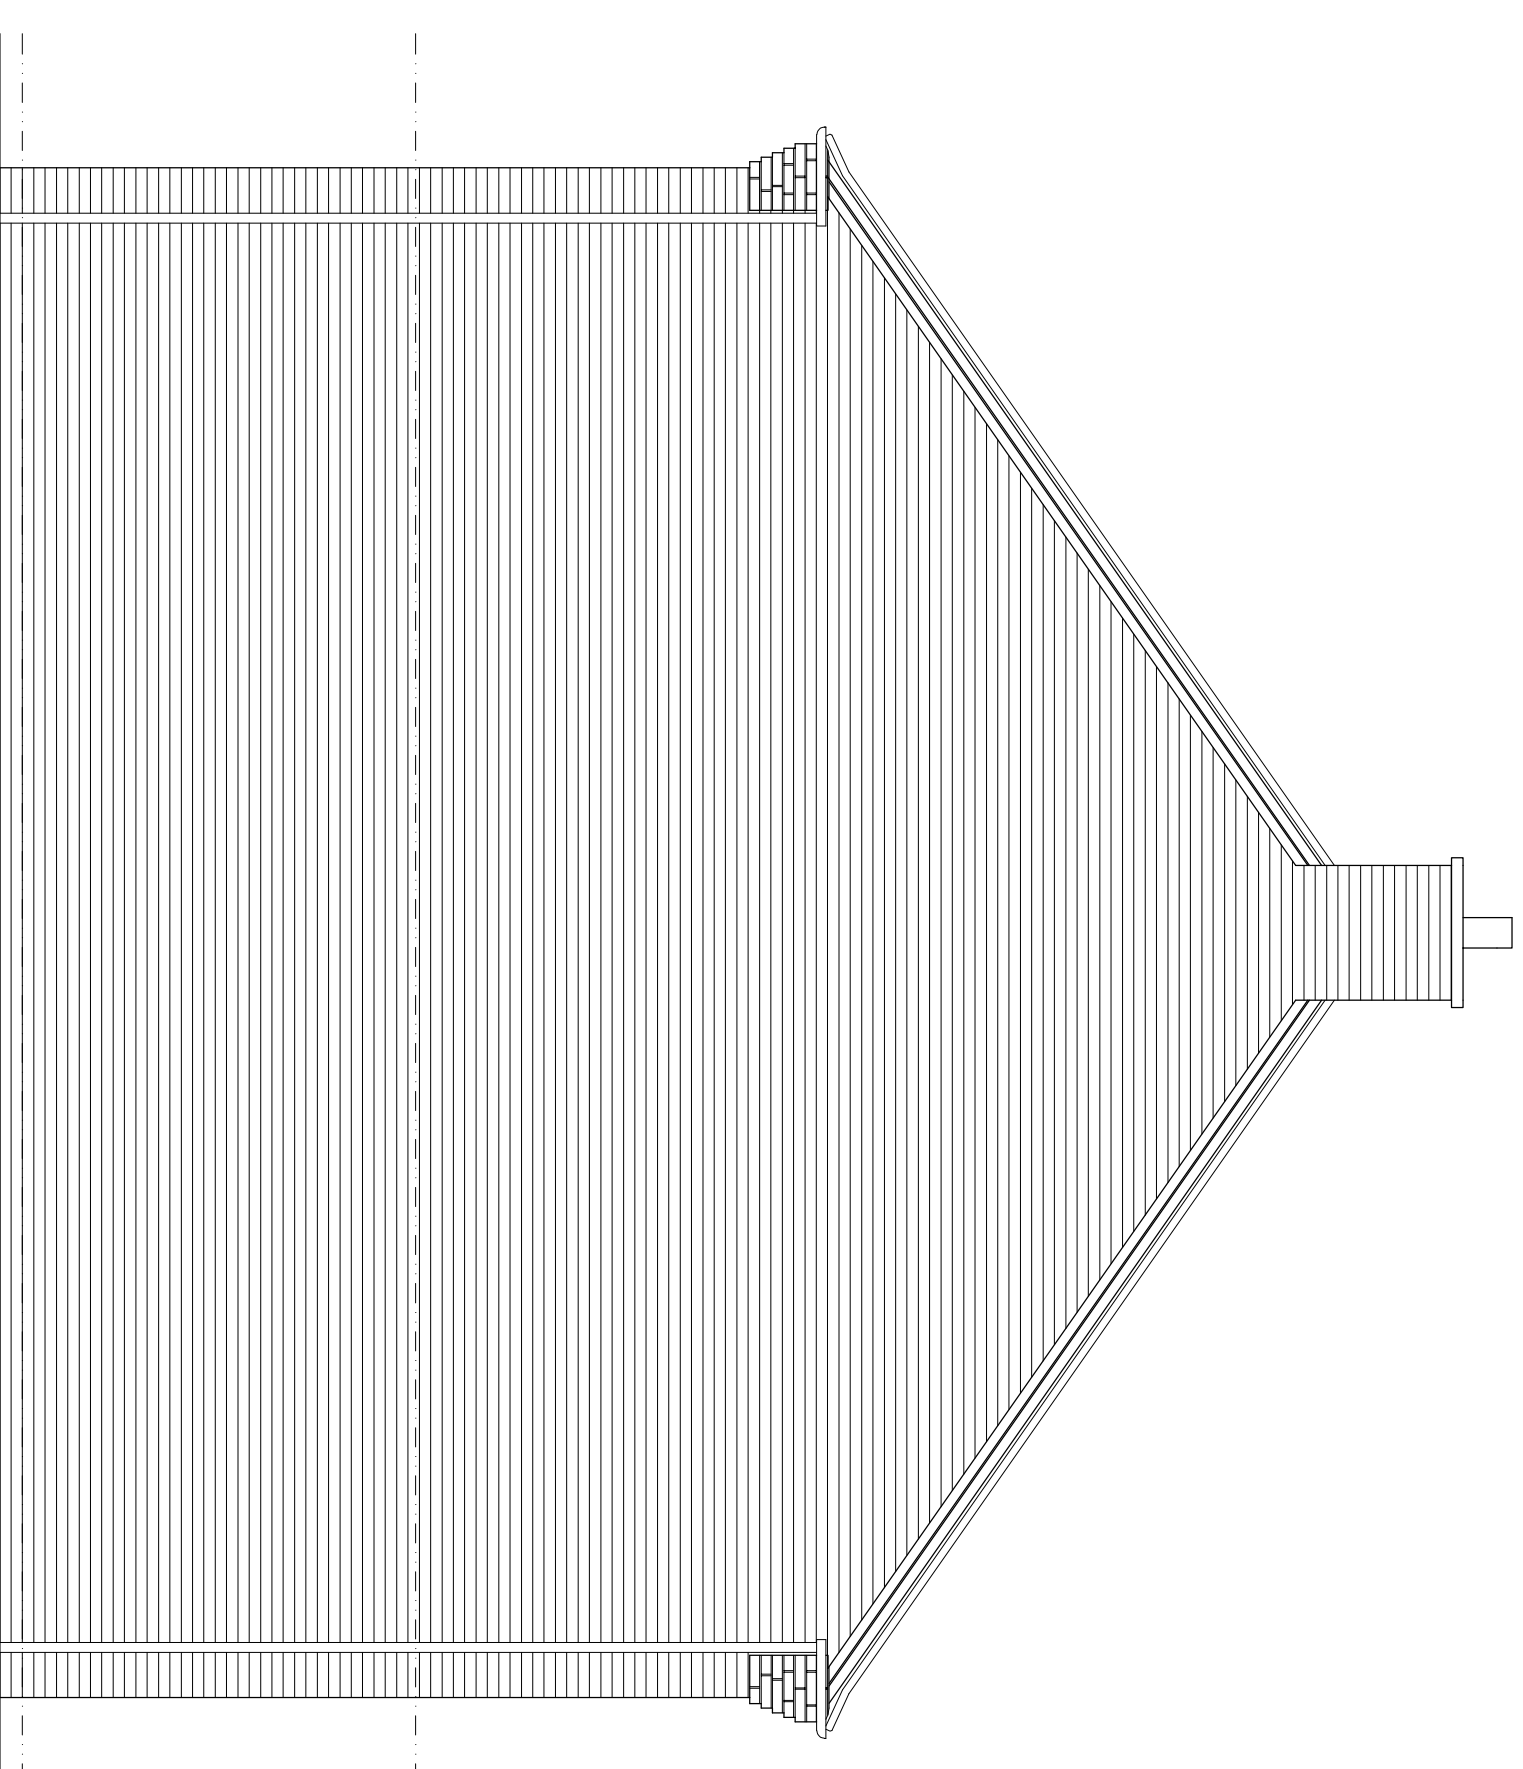


Side Elevation 1:50

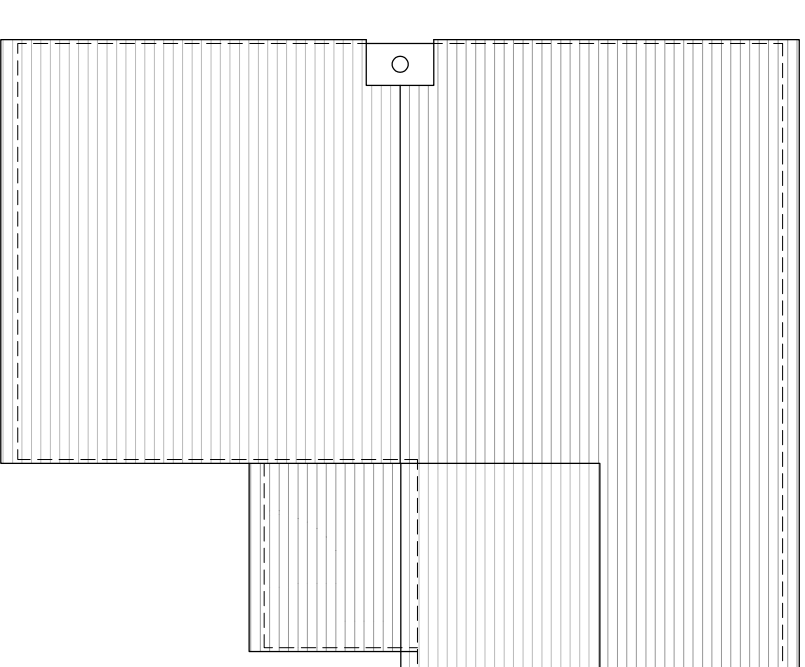

Roof Plan 1:100

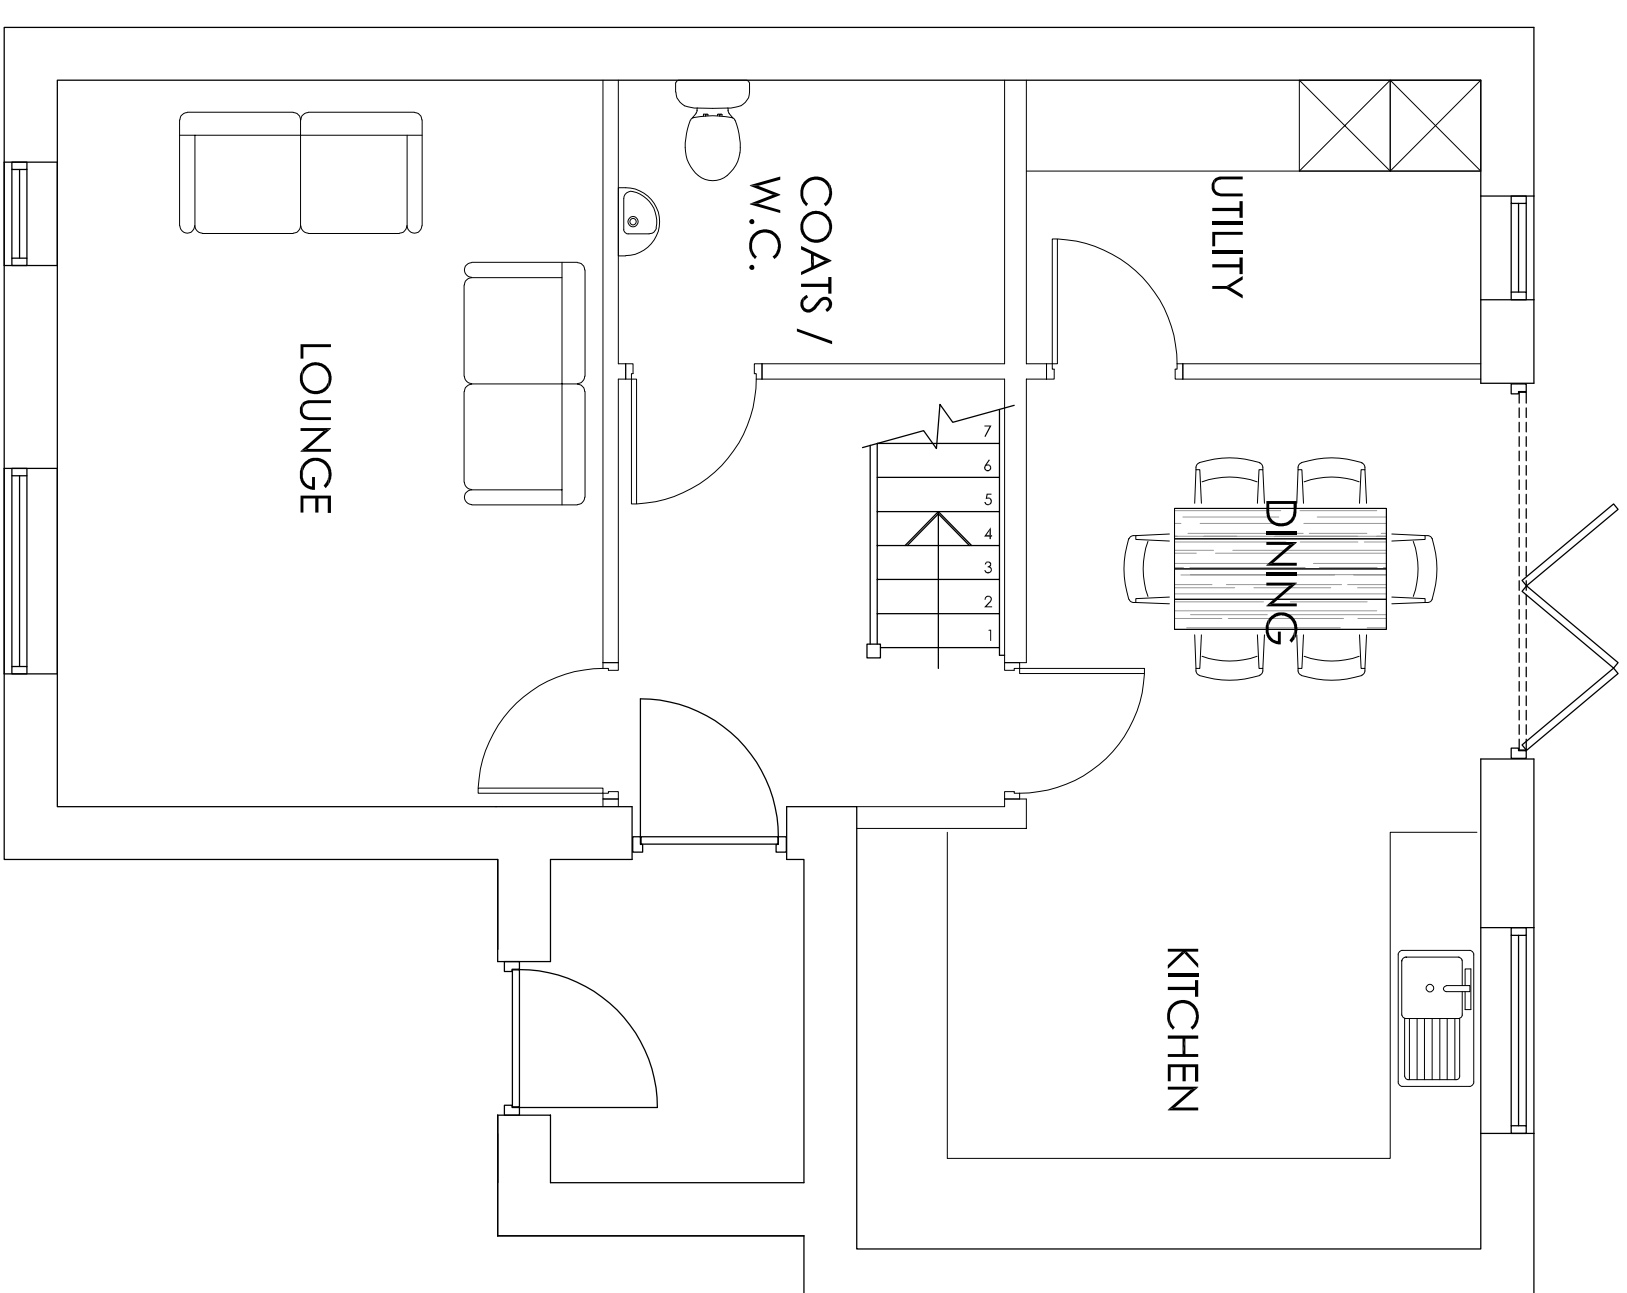


Front Elevation 1:50

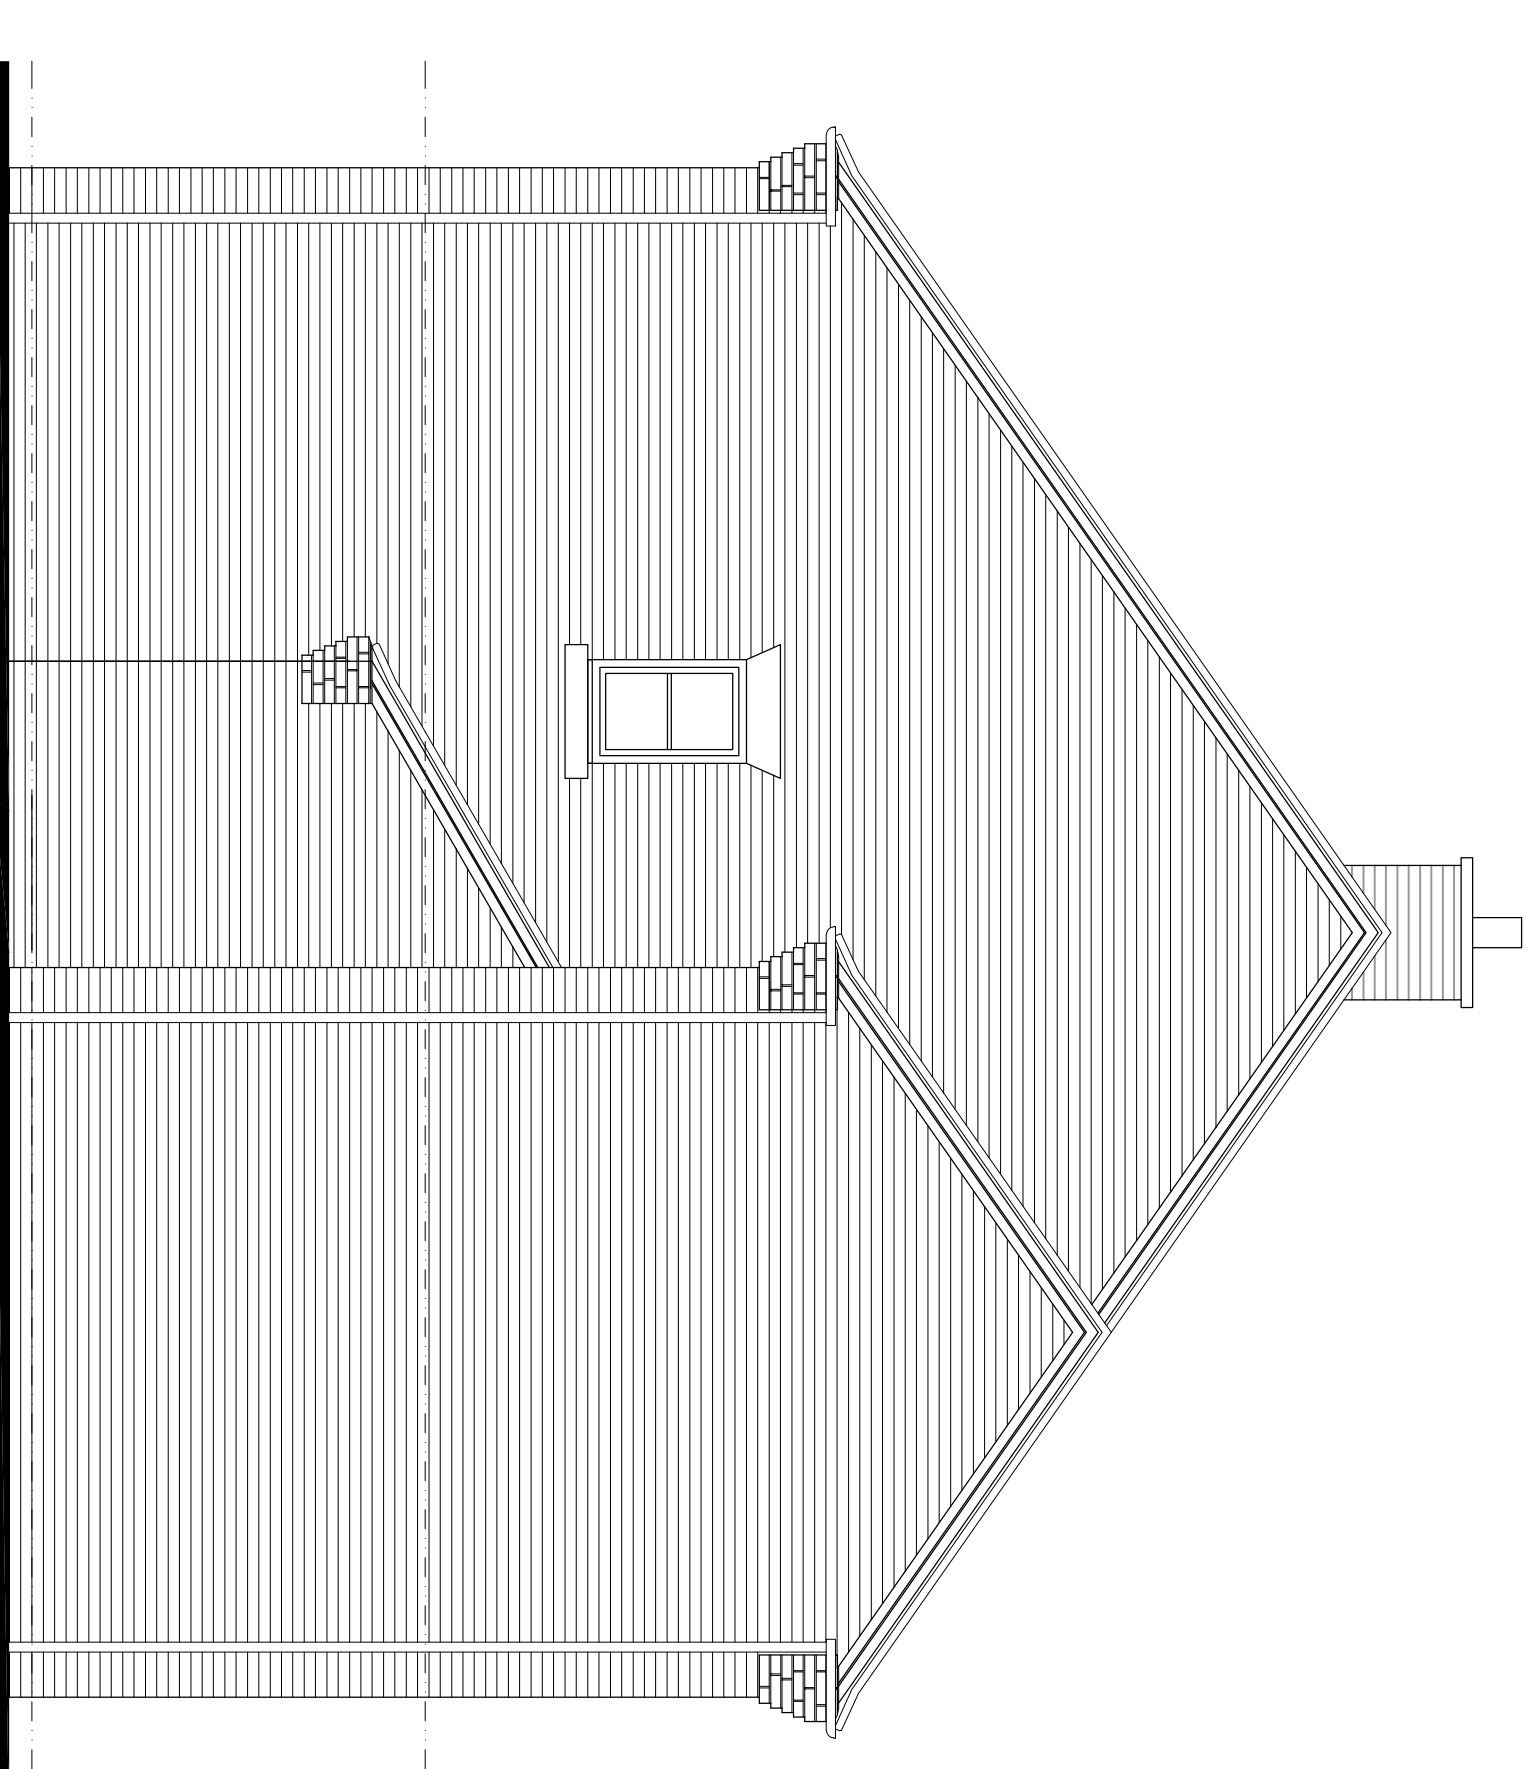

Side Elevation 1:50

Ground Floor Plan 1:50

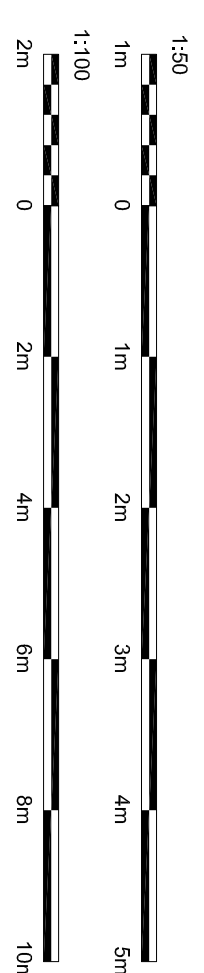

Type 3
3 Bed

GIA - 114.6sqm/1234sqft

Hewitt&Carr Architects
A: DaisyBank House | 117-119 Leek Road | Creadeale | ST10 1JE
T: 01538 / 56888
E: enquiries@hccarchitects.co.uk
W: www.hccarchitects.co.uk

Client
A.R Alcock

Project
Residential Development at Land Off
Tenford Lane, Upper Tean

Title

House Type 3: Detached 3 Bed Plans and Elevations

Status
Scheme

Date Sep 2020

As Stated

Project No	Drawing No.
------------	-------------

00438 AL(0)24

Rev B