


Extract fan, external grille




EXISTING ROADSIDE ELEVATION (Northwest)



PROPOSED FRONT ELEVATION (Southwest)

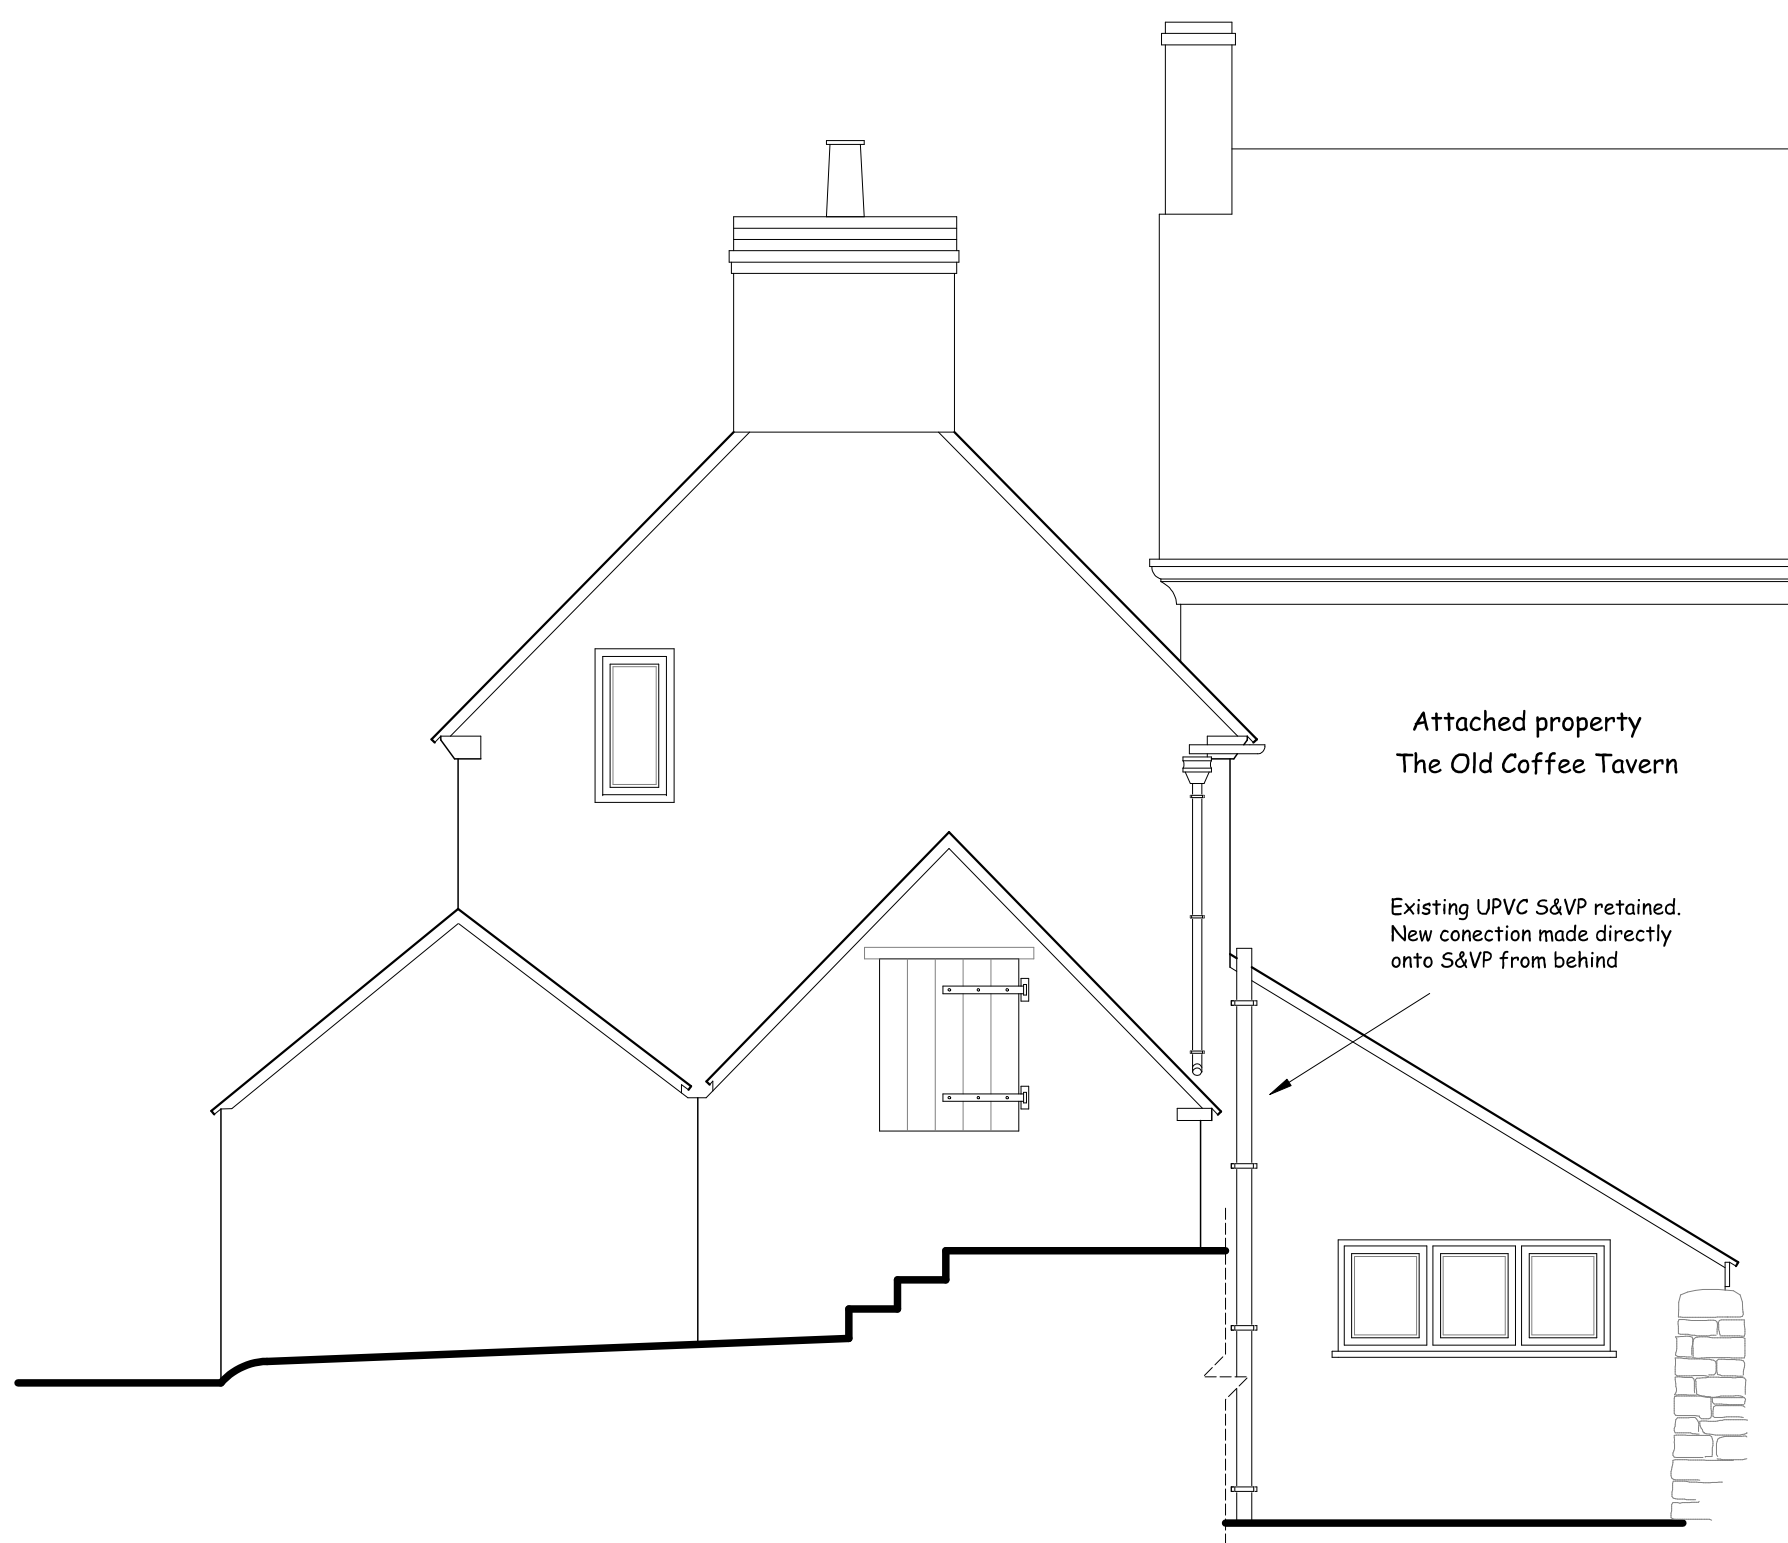

PROPOSED REAR ELEVATION (Southeast)

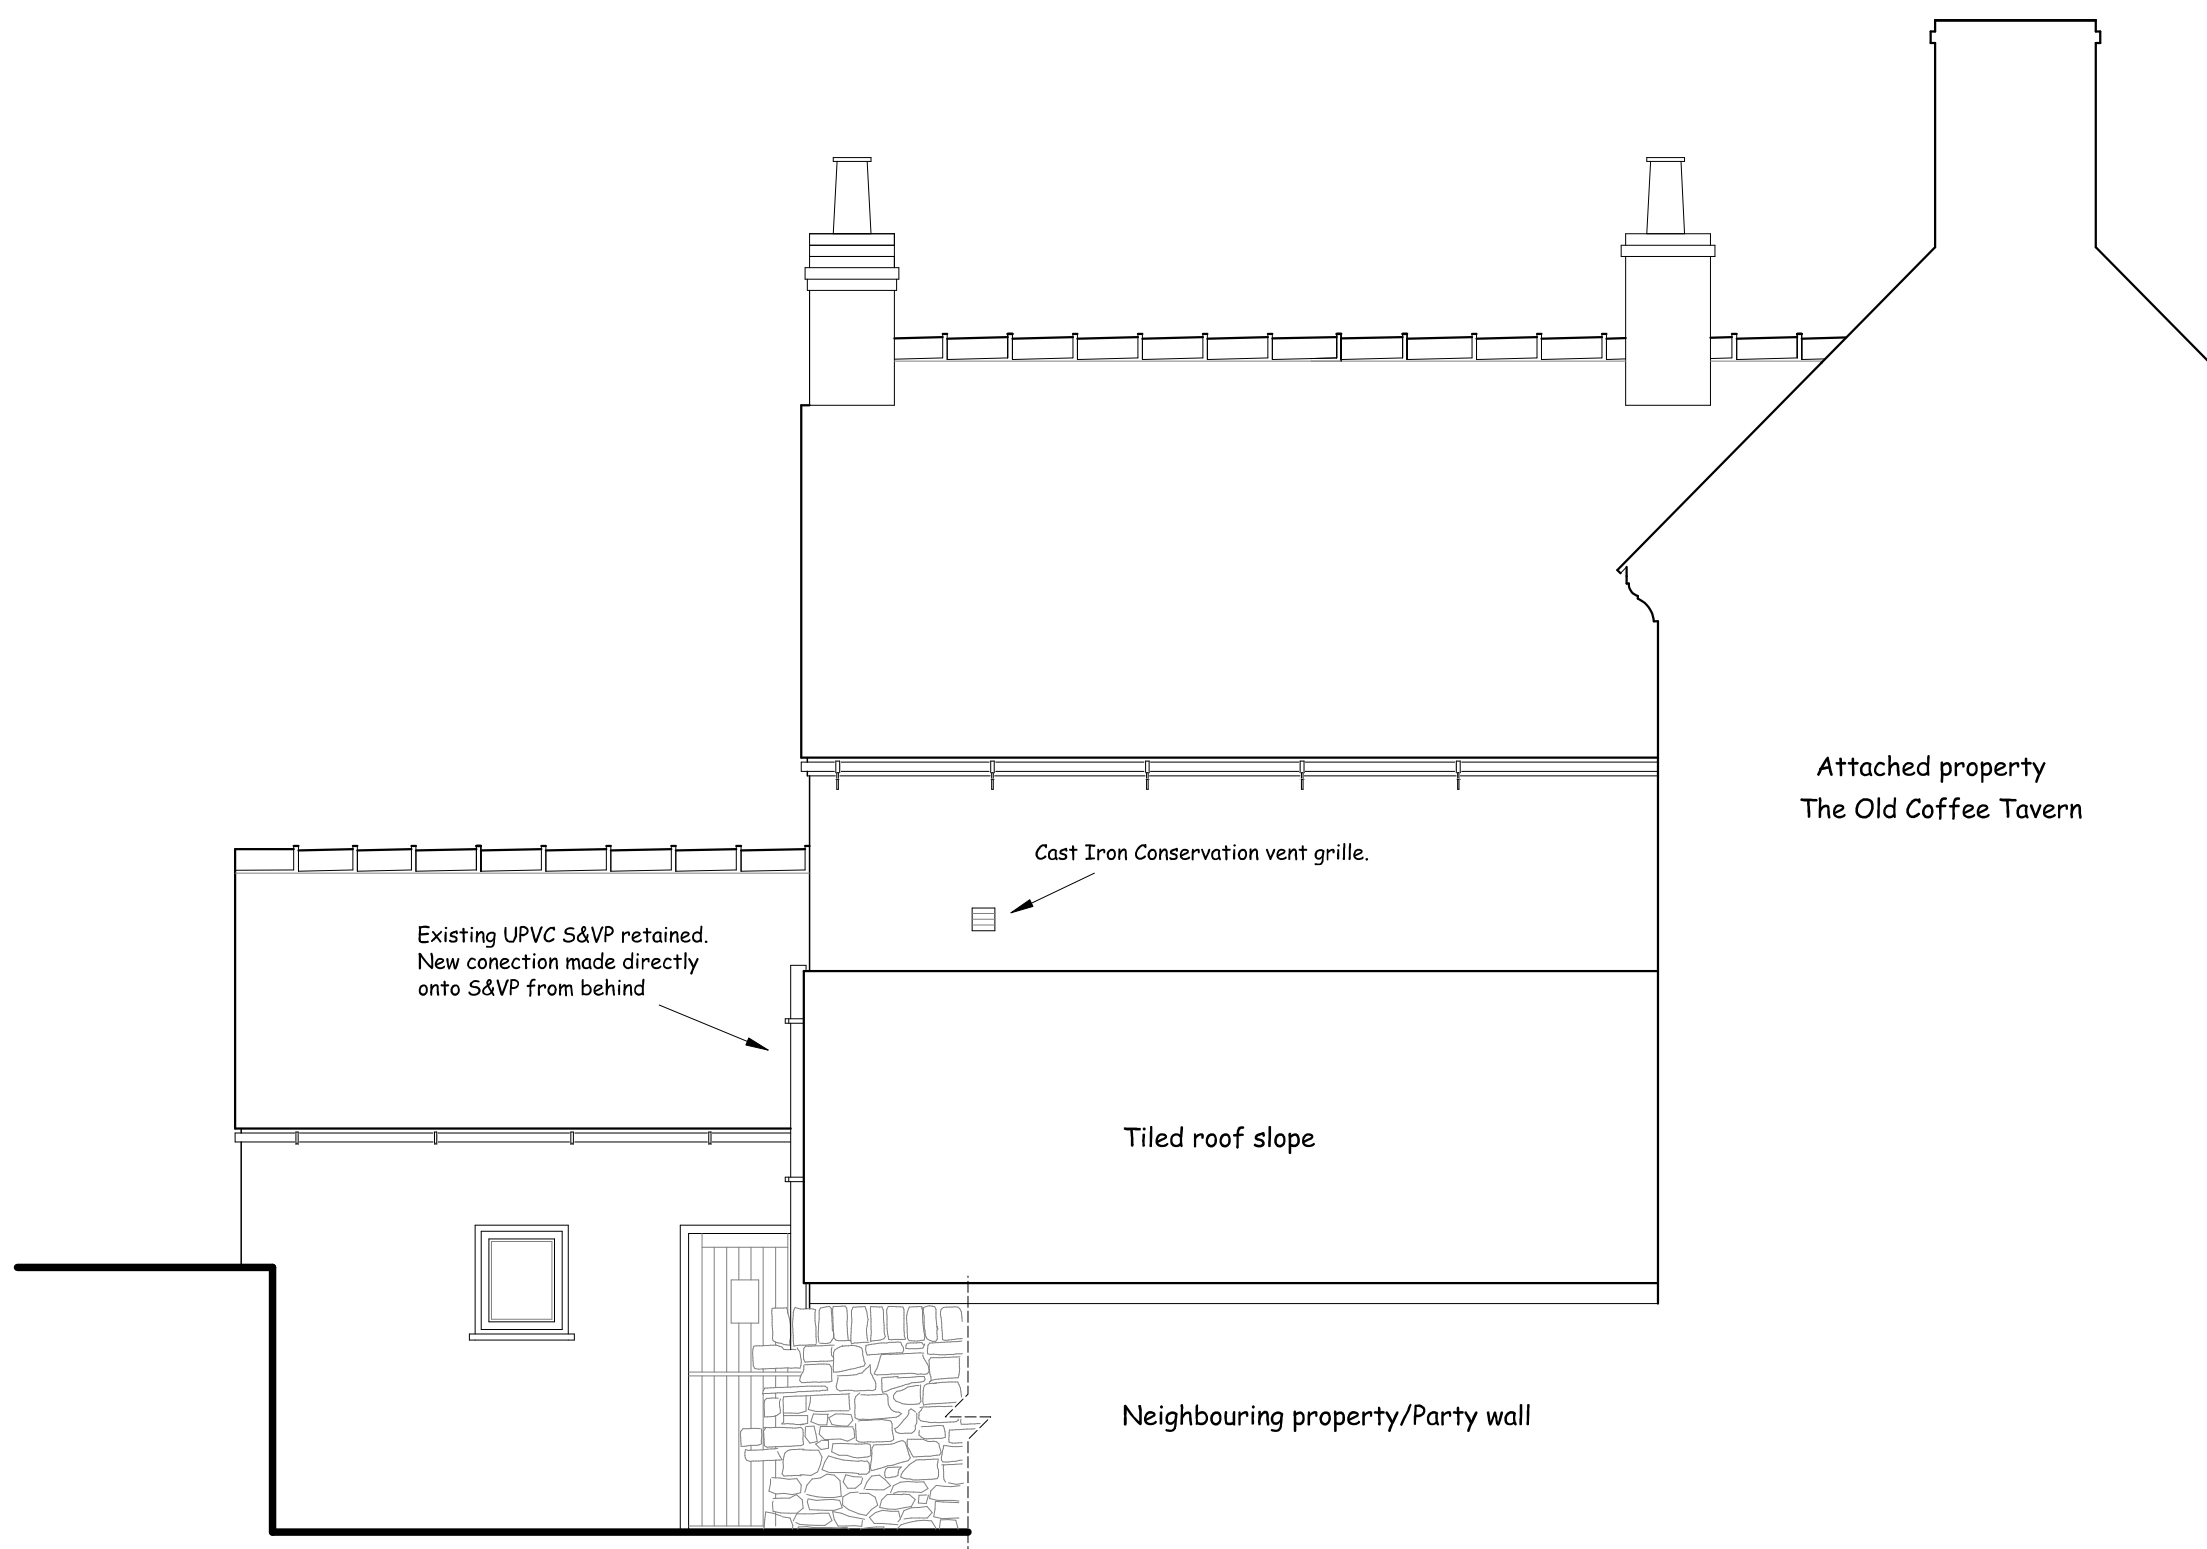

PROPOSED REAR/SIDE ELEVATION (Northeast)

Nigel Forrester MCIOS
Building Design Services

ILETT HOUSE, SMITHY BANK, ALTON, STAFFS, ST10 4AD
TEL 01538 702164
www.nigelforrester.co.uk www.sap-calc.co.uk

CLIENT

Mr S and Mrs A Parker

PROJECT

Proposed internal alterations to provide a first floor bathroom including replacement windows at
Old Grove Cottage
Smithy Bank
Alton
ST10 4AD

DRAWING NUMBER 22/663/03

Proposed elevations

SCALES 1/50 @ A1