




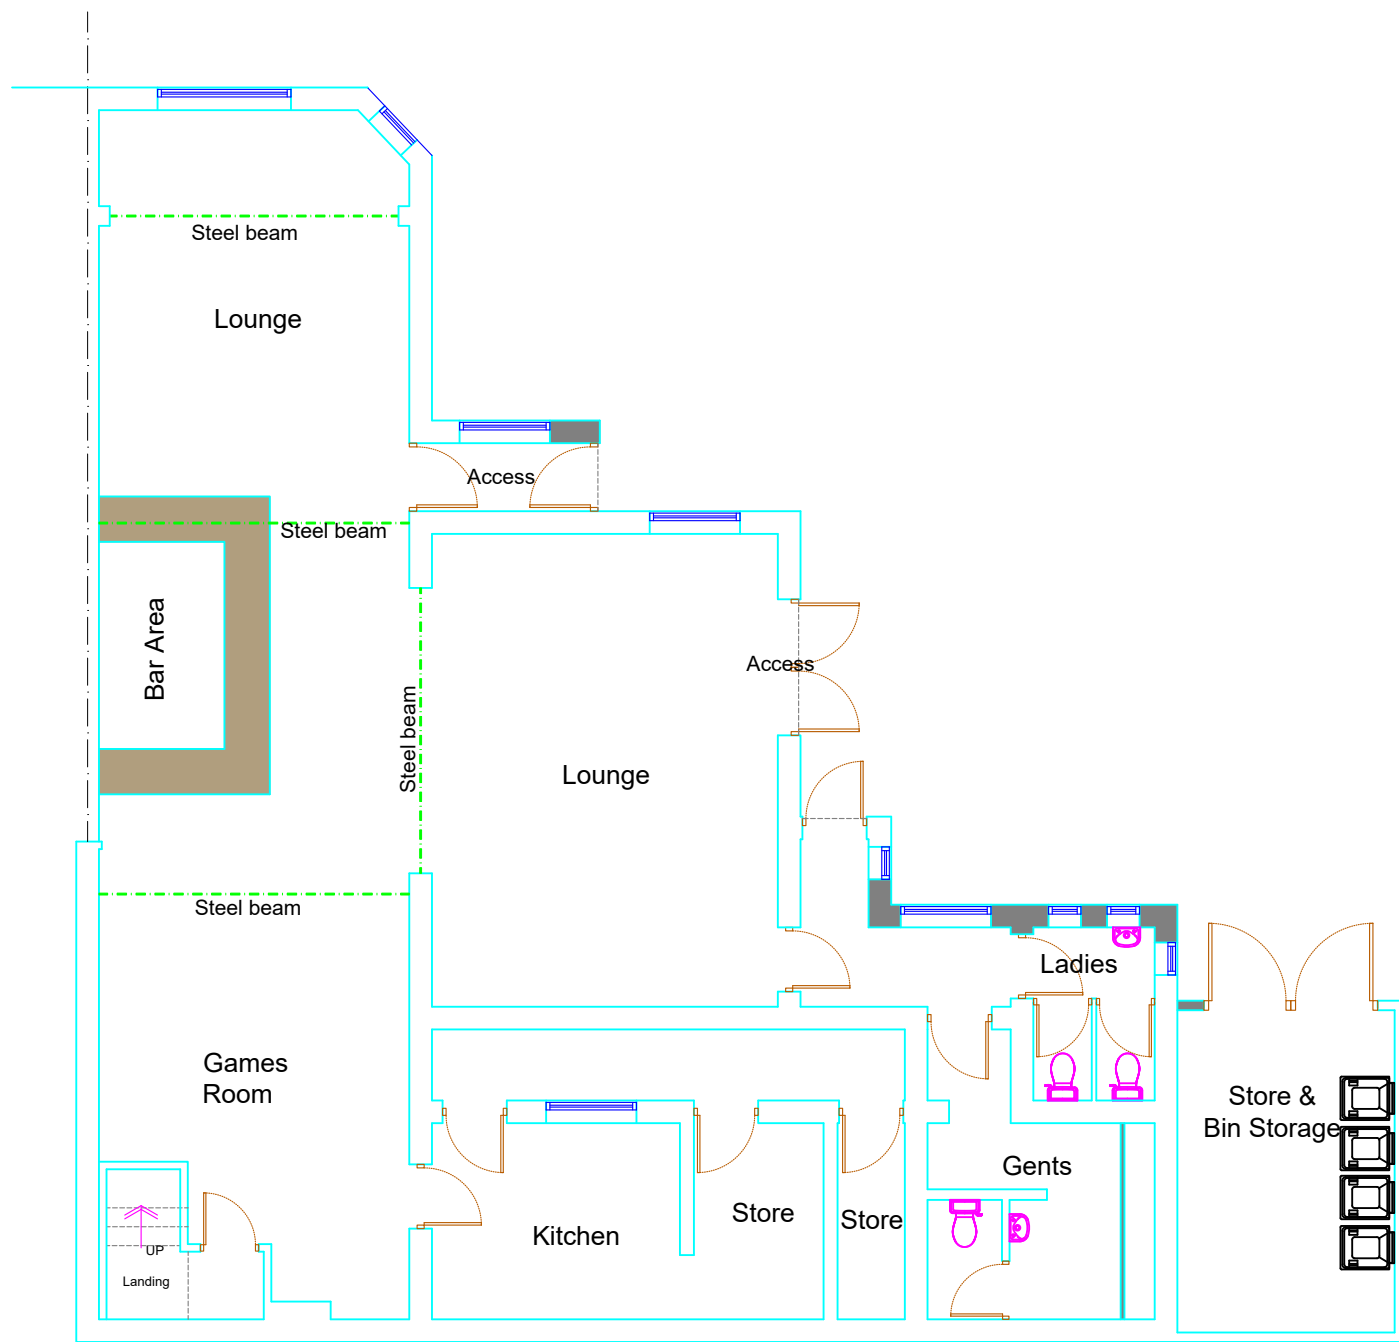


Ground Floor Plan
As Existing

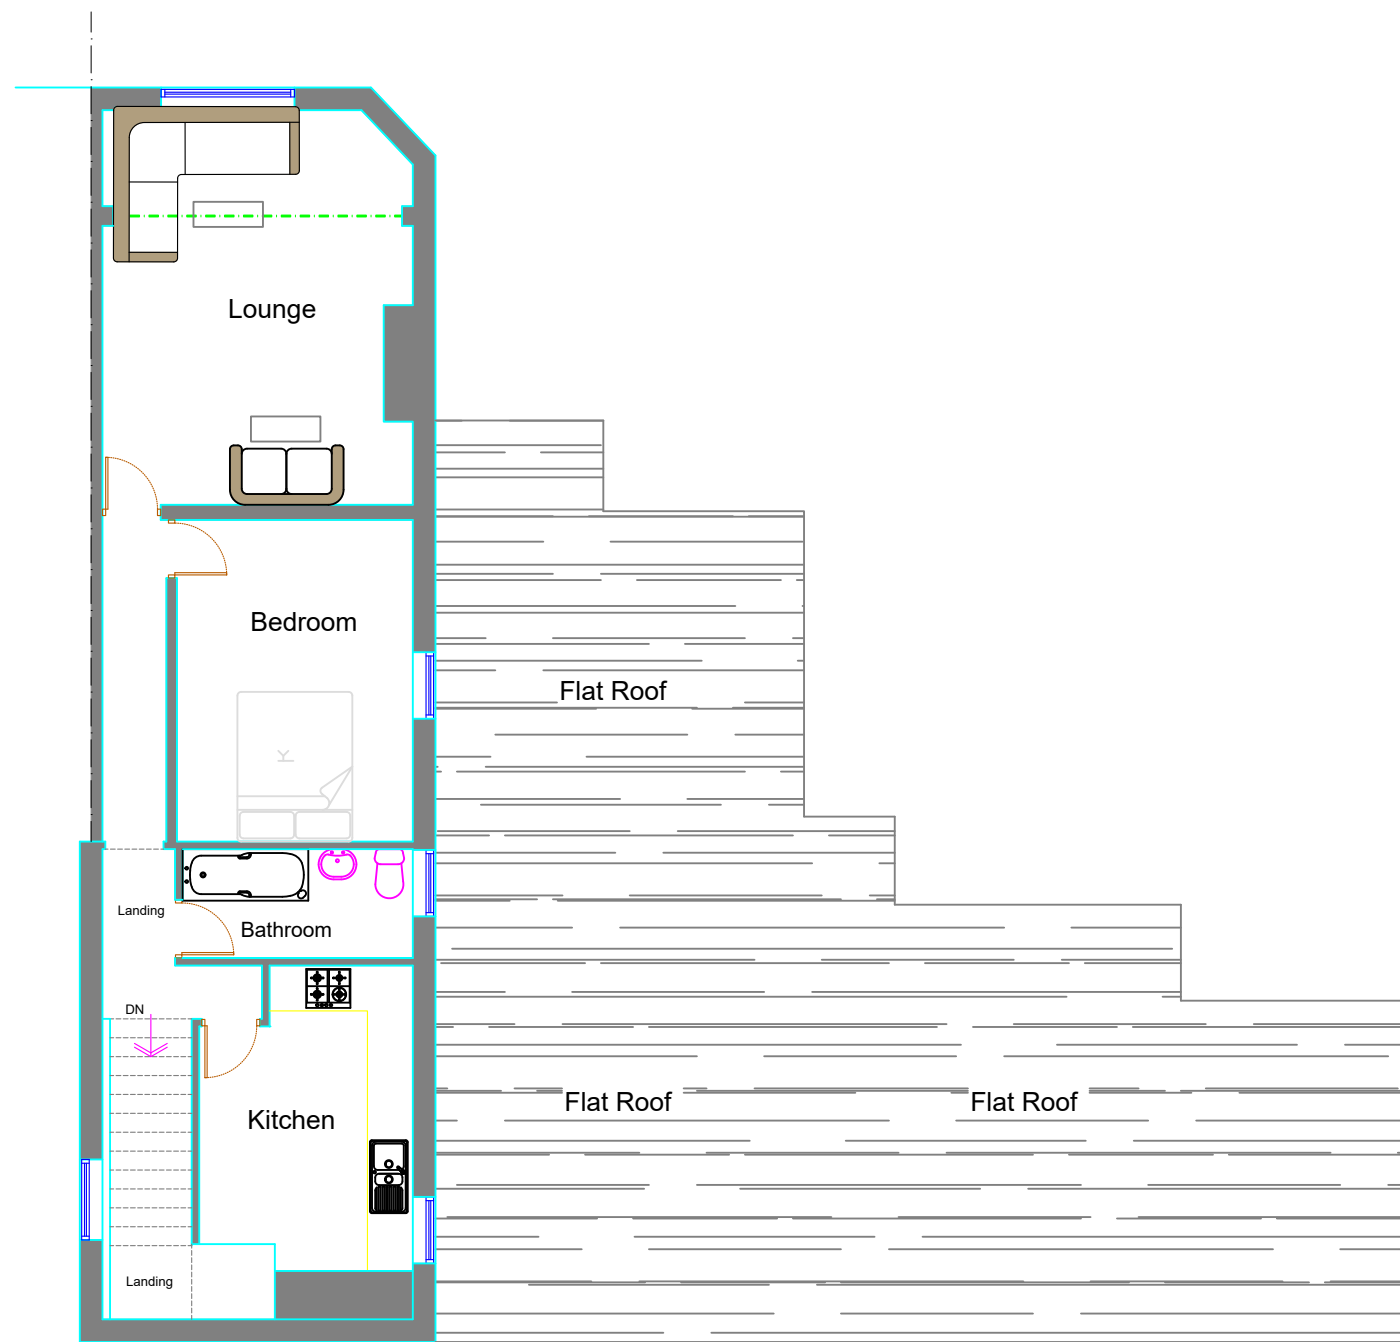


First Floor & Roof Plan
As Existing

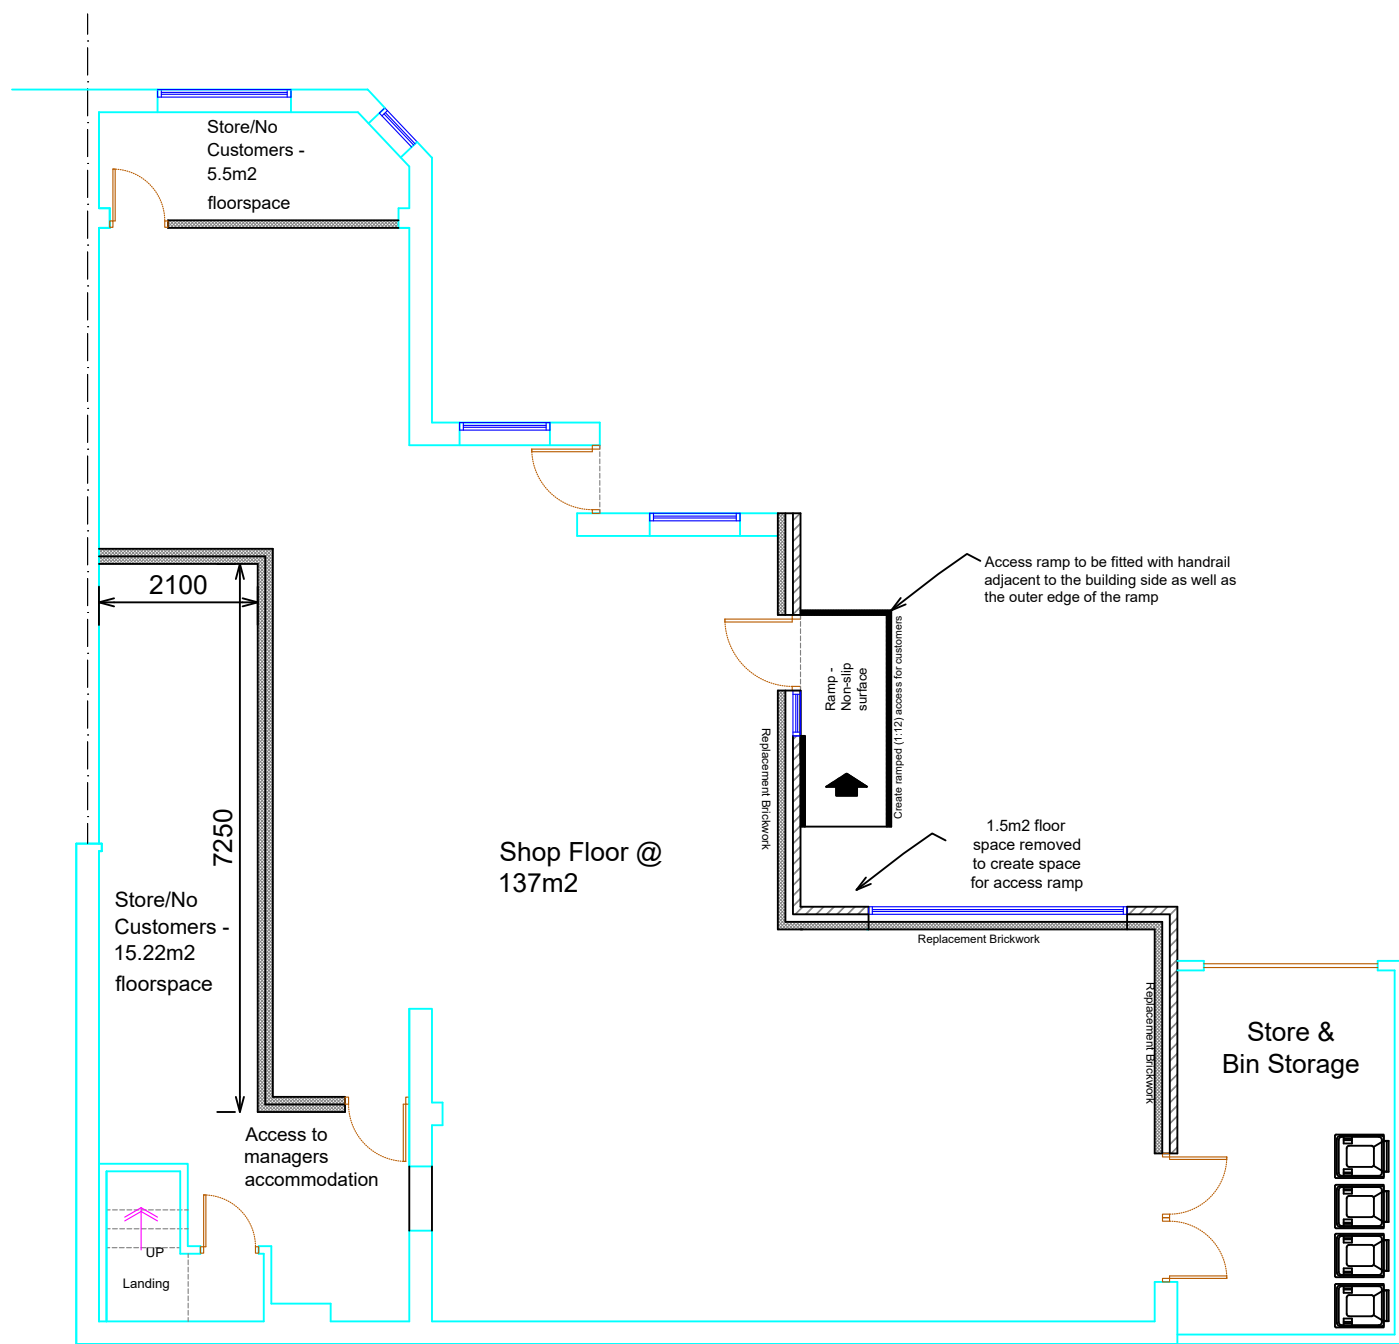

Ground Floor Plan
As Proposed

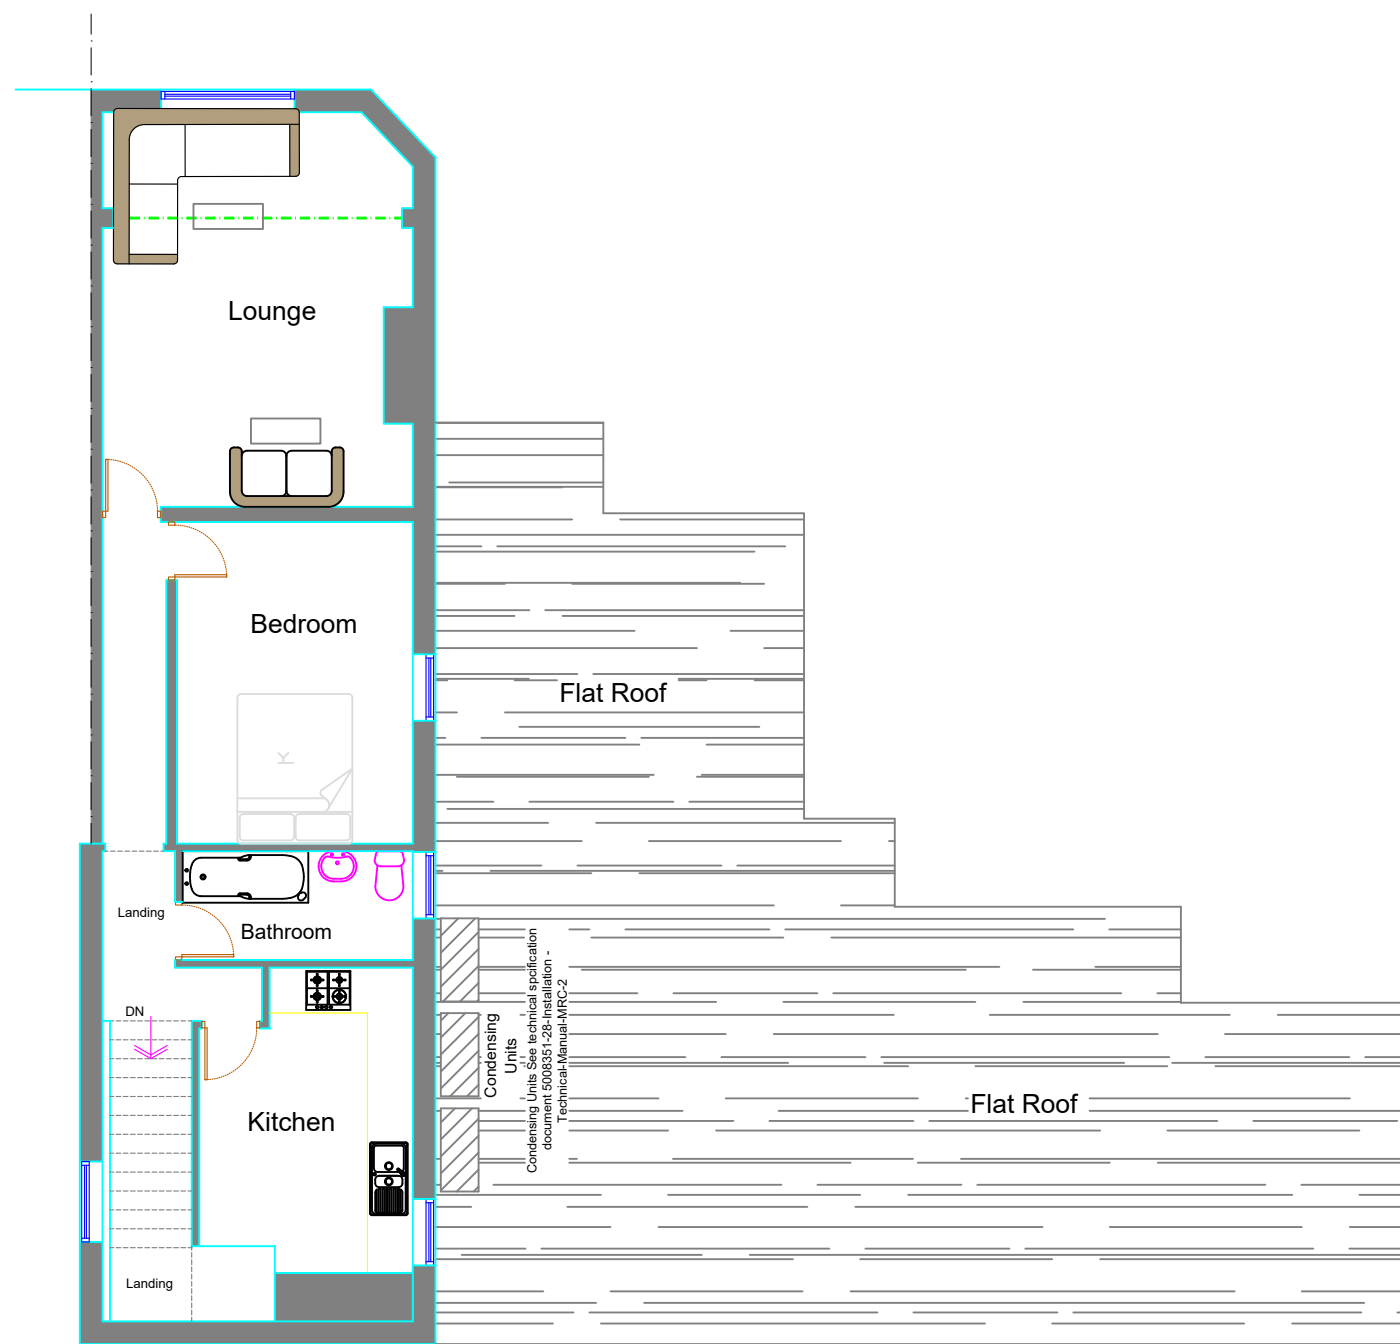

First Floor & Roof Plan
- Unaltered

 

Rev	Description	Date
-----	-------------	------

Project
INSTALLATION OF 3 AIR CONDENSER UNITS AND A DISABLED PERSON ACCESS RAMP TO THE SHOP FRONTAGE, ALONG WITH EXTERNAL ALTERATIONS TO THE BUILDING TO FORM A NEW SHOP FRONTAGE, INTERNAL FLOOR SPACE ALTERATIONS AND CAR PARKING RECONFIGURATION TO FORM 5 SPACES - THE BULLS HEAD, HIGH STREET, KINGSEY, STOKE-ON-TRENT. ST10 2AE

Client
MRS RATHY KUMARASAMY

Contract. No.	Drg. No.	Revision	Scale	1:50 & 1:100	@ A1
	3		By MCC	Date NOV 2022	
			Chkd		

Drawing Title
EXISTING AND PROPOSED FLOOR PLANS - REV B

MAT DESIGN LIMITED
Town Planning & Building Control Consultants
17 BROOKSIDE AVE
ECCLESTON
ST. HELENS
WA10 4RN
Telephone:07850203448
E-mail:miketa@blueyonder.co.uk