




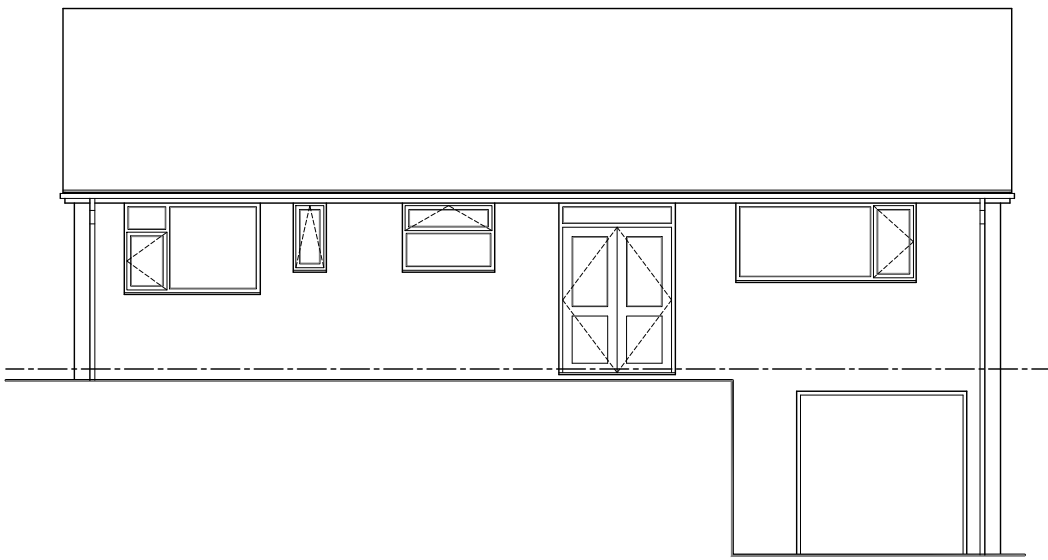

**Front Elevation**  
Scale 1:100

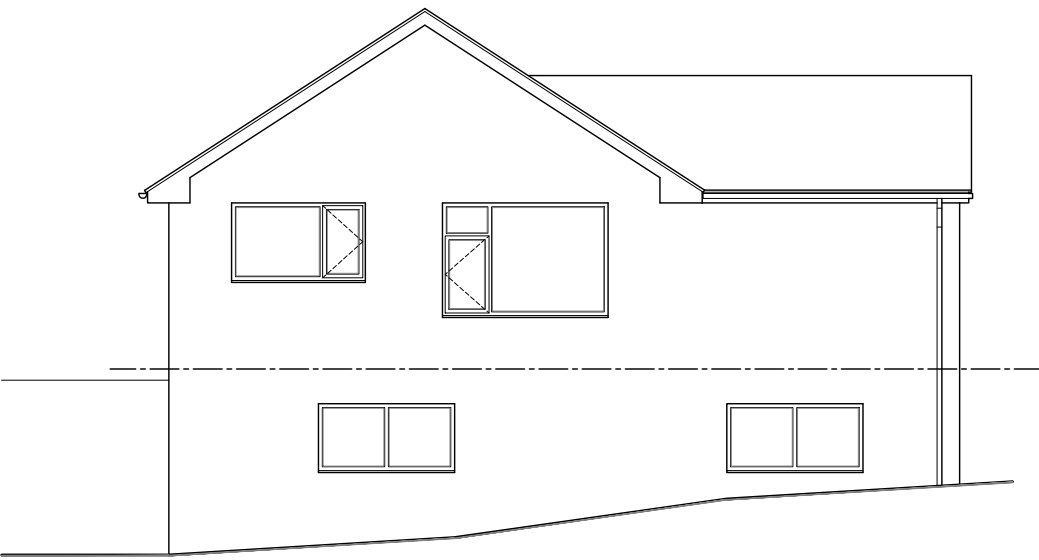


**Side Elevation**  
Scale 1:100

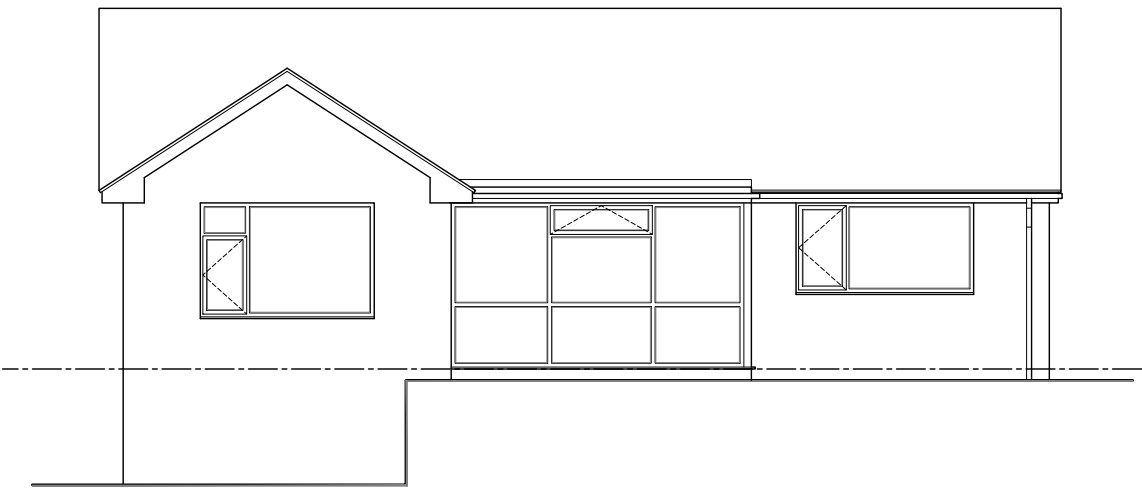


**Rear Elevation**  
Scale 1:100


| Safety Health and Environmental Information                                                                                           |  | A2 |
|---|--|----|
| The following risks are identified as unusual or unfamiliar to a competent contractor                                                 |  |    |
| <b>CONSTRUCTION RISKS</b><br>There are no significant or unfamiliar risks                                                             |  |    |
| <b>DEMOLITION RISKS (FUTURE)</b><br>There are no significant or unfamiliar risks                                                      |  |    |
| It is assumed that all work will be carried out by a competent contractor working, where appropriate, to an approved method statement |  |    |

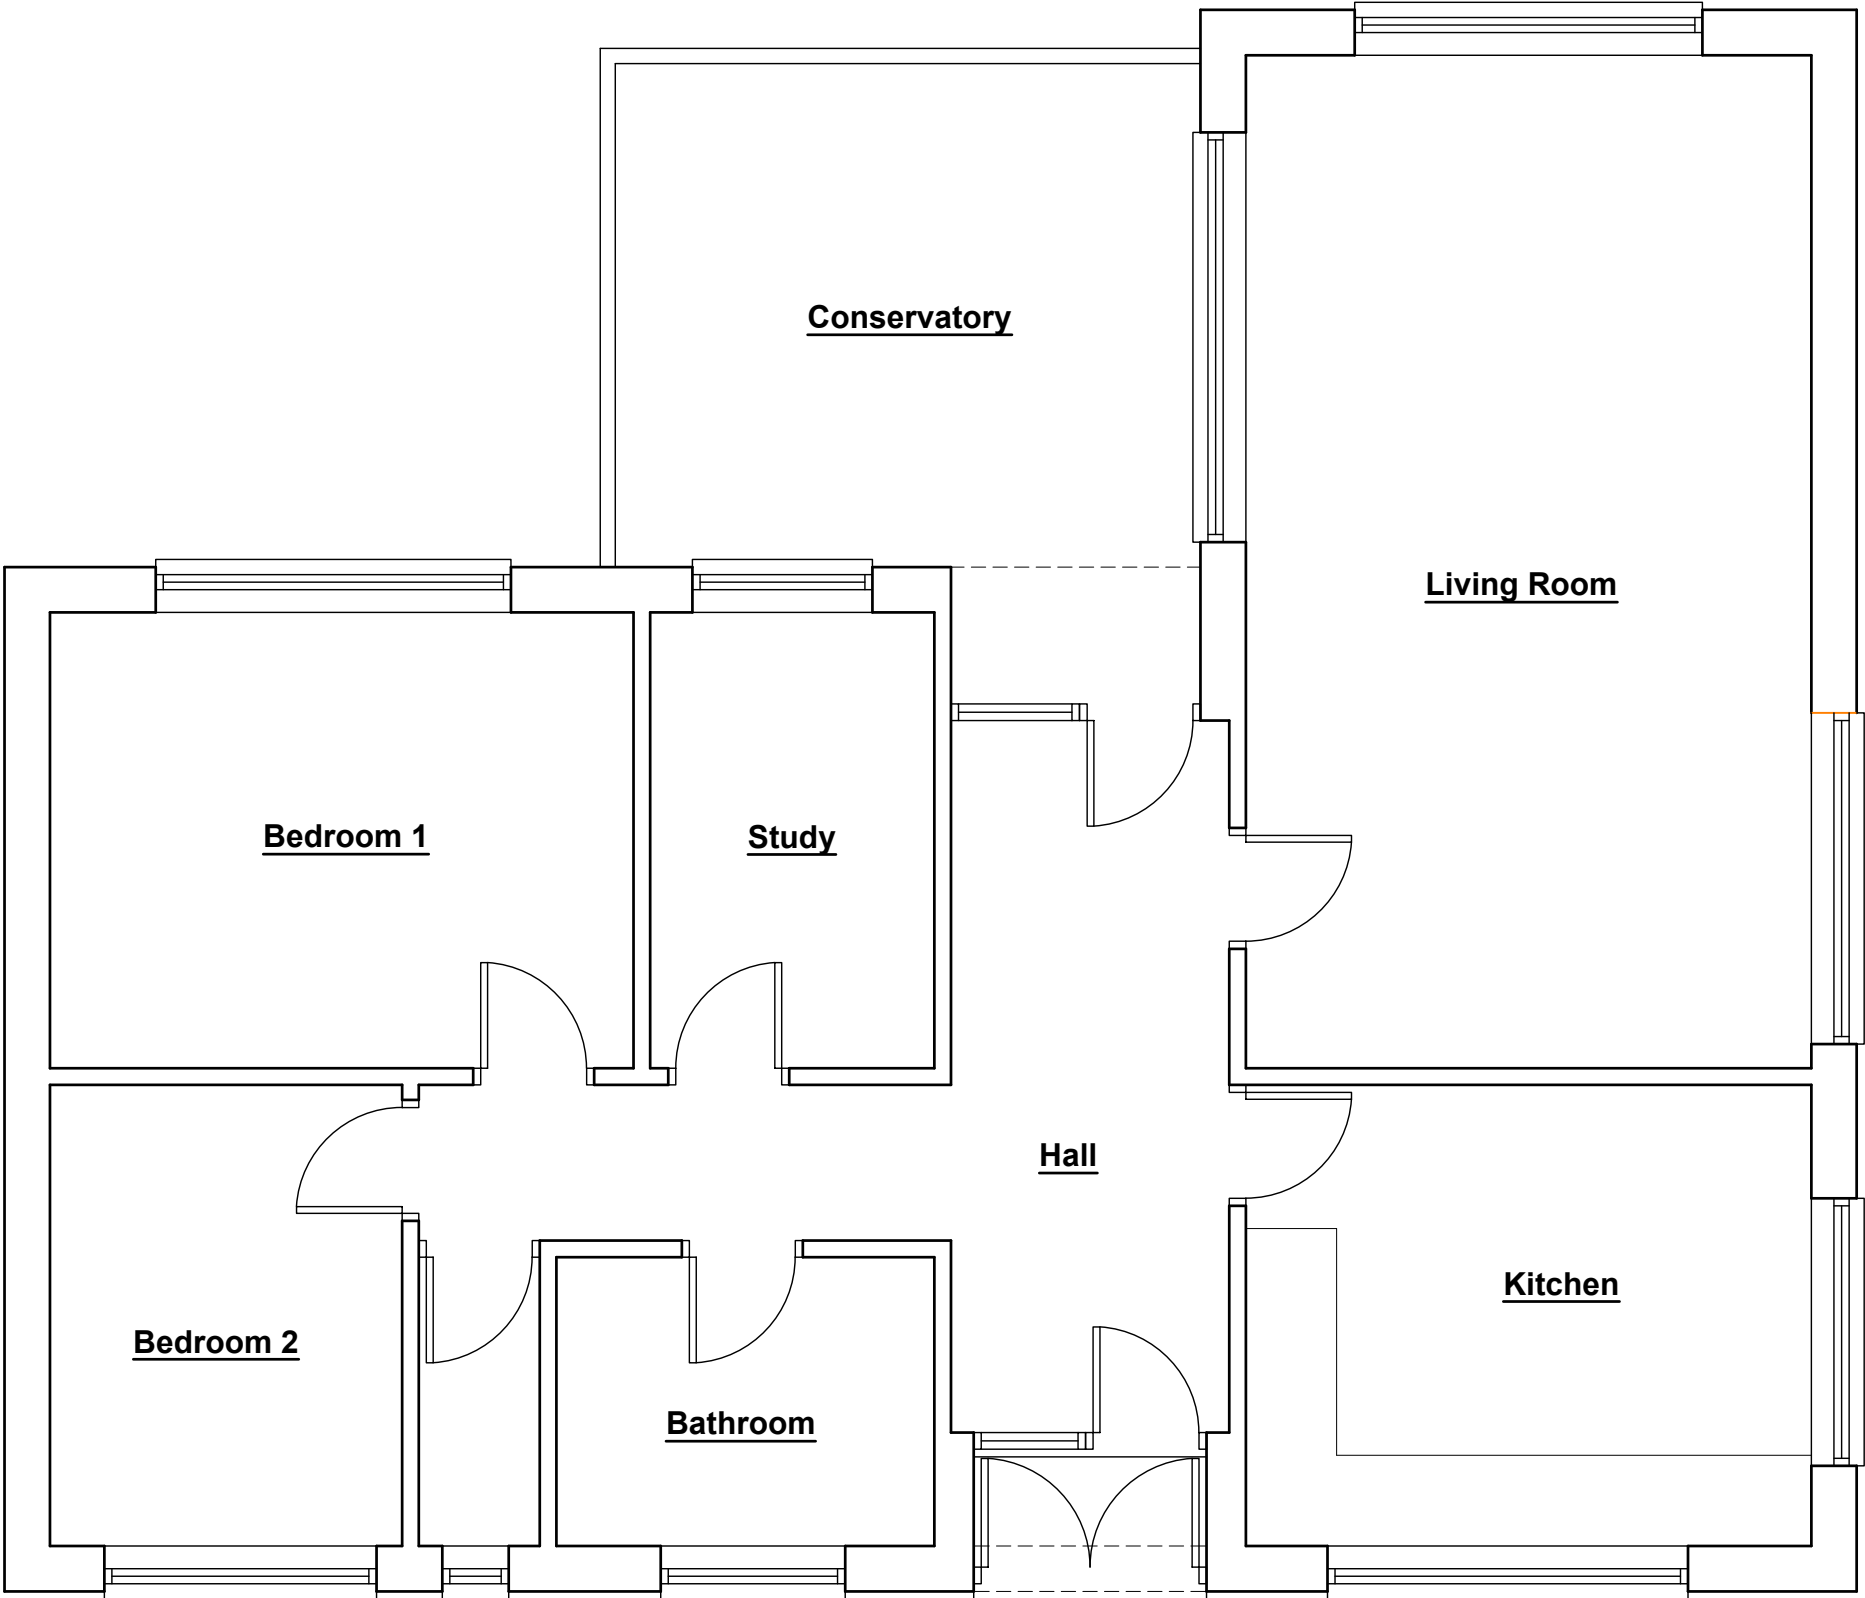


**Floor Plan**  
Scale 1:50

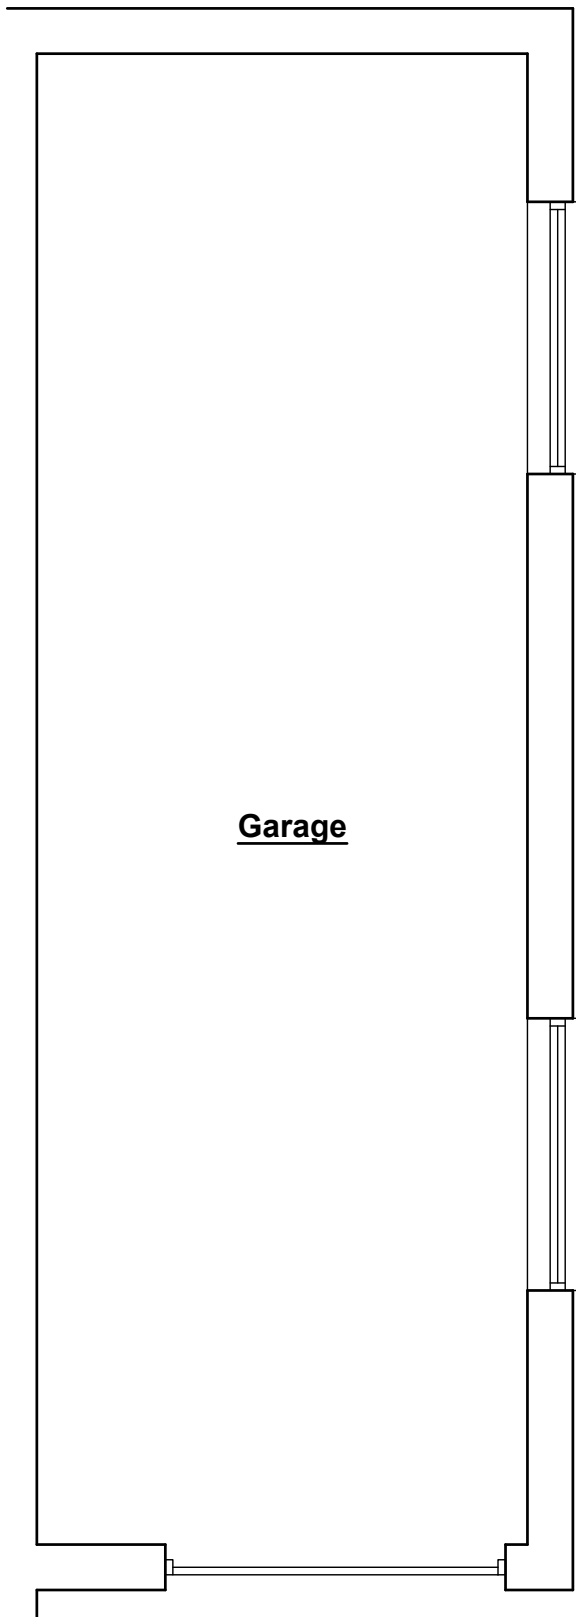

**Basement Plan**  
Scale 1:50

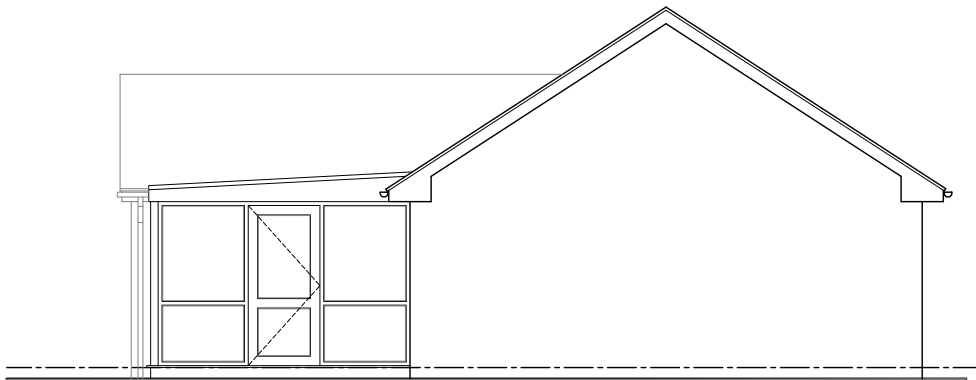

**Side Elevation**  
Scale 1:100

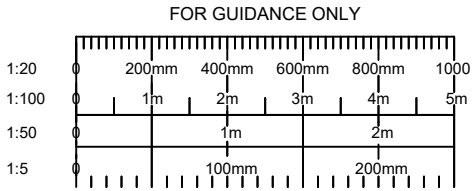

|   |         |                        |             |
|---|---------|------------------------|-------------|
| B Title block amended   |         | 17.11.22               |             |
| A Basement added - sb   |         | 27.10.22               |             |
| REV   | DETAILS | DATE                   | CHECKED     |
|   |         |                        |             |
| 01543 254357 - mail@bhbarchitects.co.uk   |         |                        |             |
| Extension to Existing Dwelling, Leek Road, Cheadle   |         | DRAWING NO. 3910 - 100 |             |
| Existing Layout   |         | REV                    | DATE        |
| A. J. Beaman   |         | B                      | Aug '22     |
| Preliminary   |         | DRAWN SB               | CHECKED -   |
|   |         | SCALE                  | Varies @ A2 |
|   |         |                        |             |
| The copyright of this drawing and design is vested in the Architect and must not be copied or reproduced without written consent. All dimensions given are to be verified on site by the responsible contractor. |         |                        |             |