



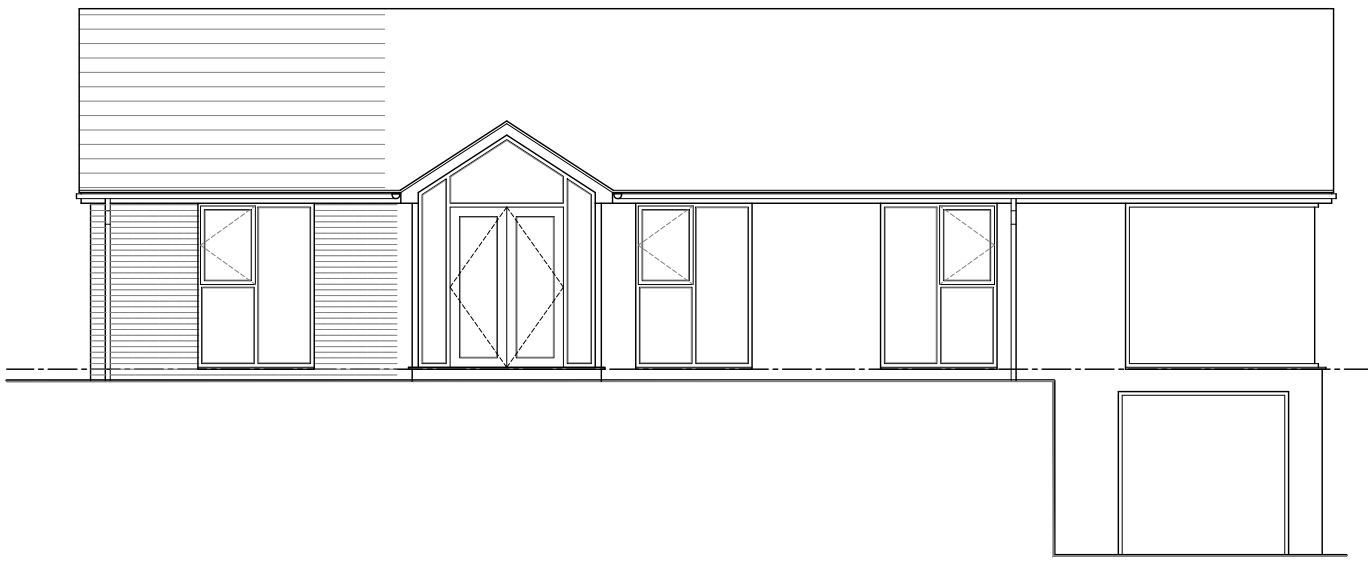


Front Elevation
Scale 1:100

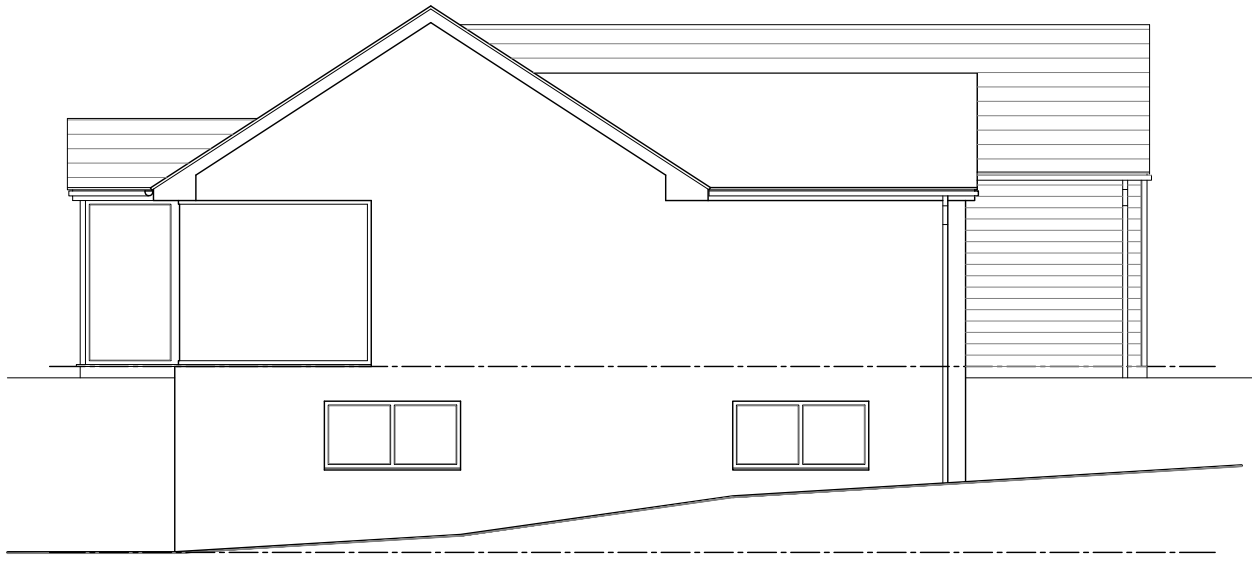


Side Elevation
Scale 1:100



Rear Elevation
Scale 1:100

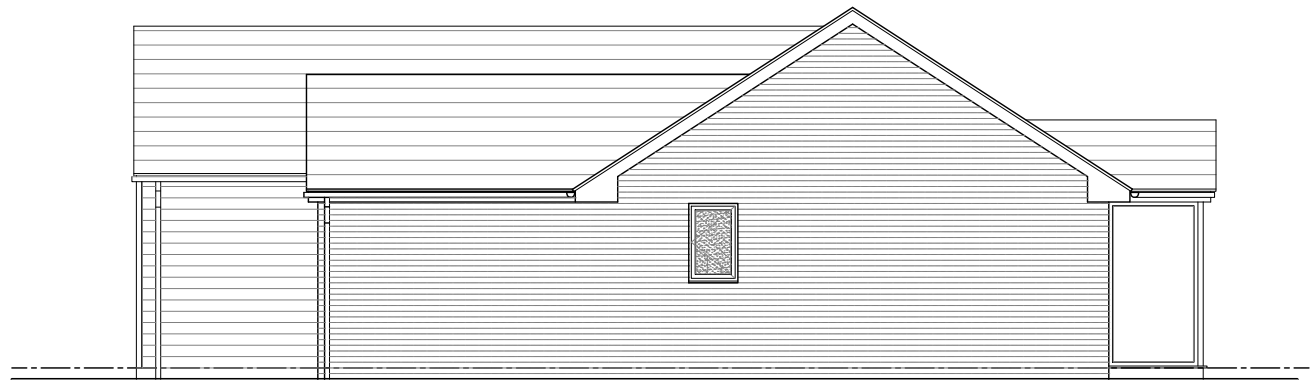


Side Elevation
Scale 1:100

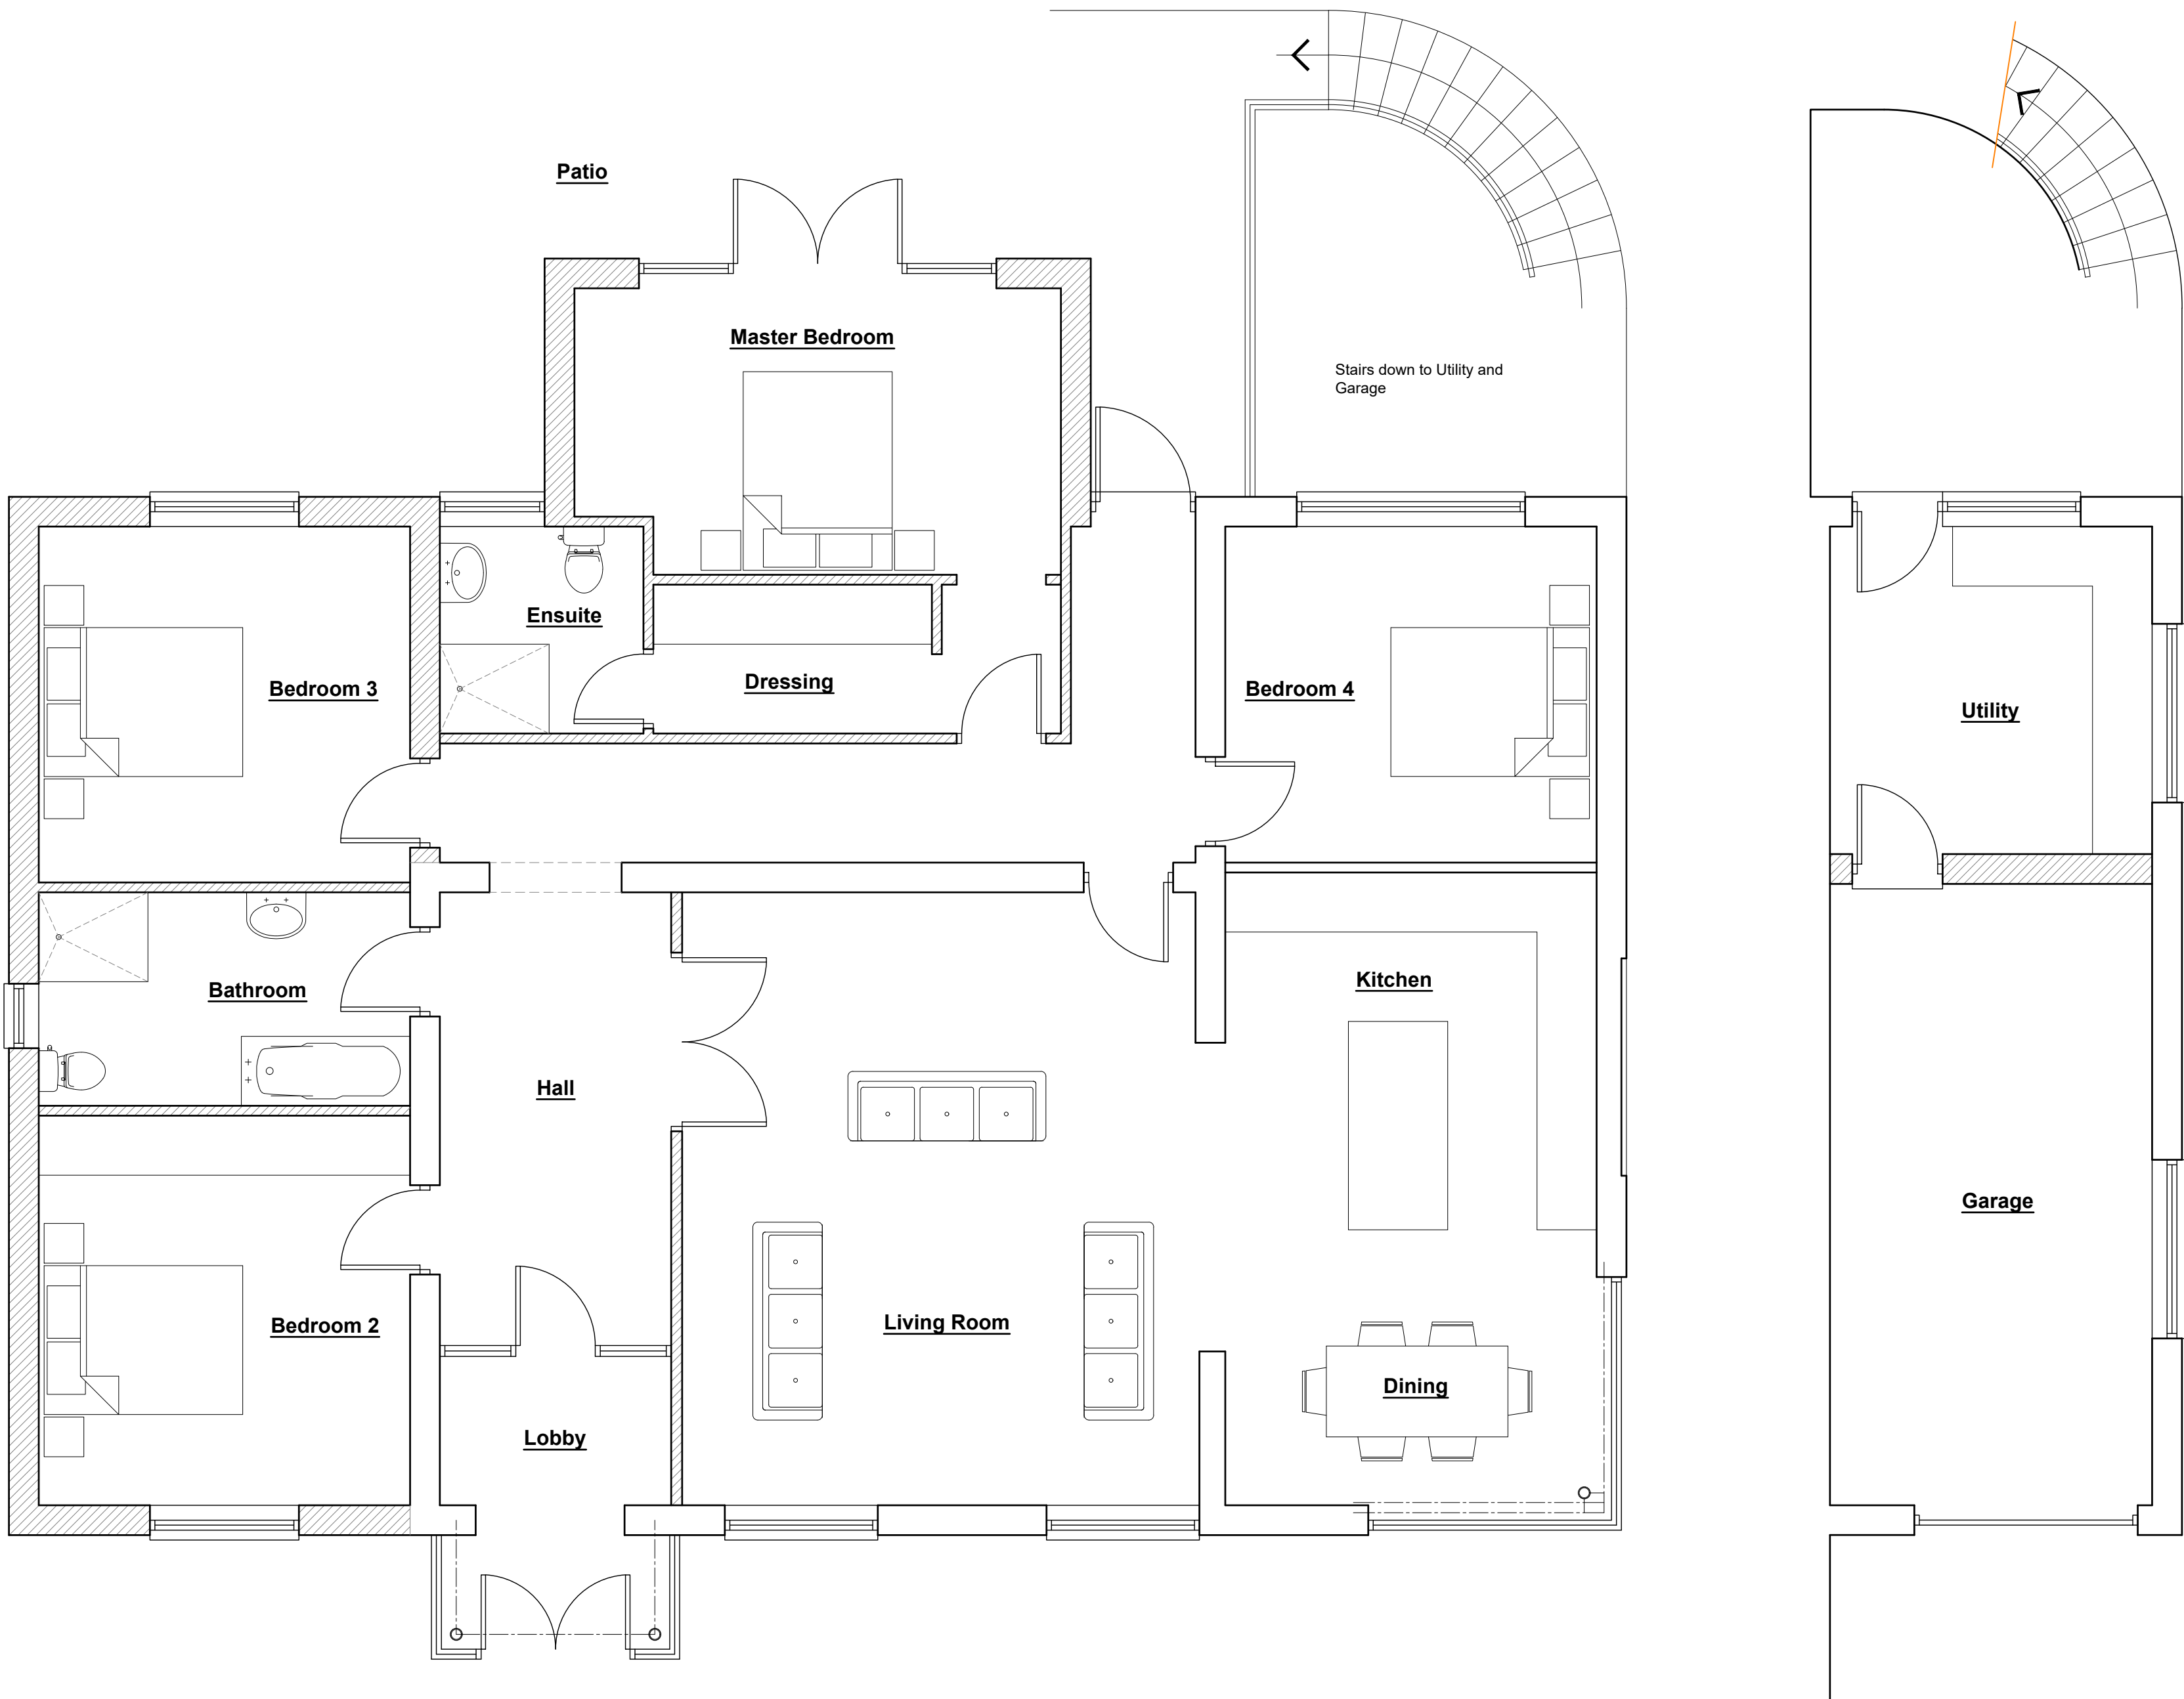

Proposed Floor Plan
Scale 1:50

Proposed Basement Plan
Scale 1:50

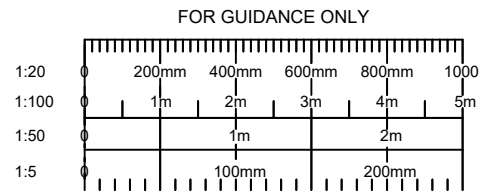

The following risks are identified as unusual or unfamiliar to a competent contractor

CONSTRUCTION RISKS
There are no significant or unfamiliar risks

DEMOLITION RISKS (FUTURE)
There are no significant or unfamiliar risks

It is assumed that all work will be carried out by a competent contractor working, where appropriate, to an approved method statement

Notes:

- Gross internal Floor Areas:
- Main Floor - 168sq.m
- Gym / Garage - 36 sq.m

C	Title block amended	17.11.22
B	Plan layout amended; Elevations updated to suit; Basement added - sb	27.10.22
A	Dimensions added; Gross areas added - sb	17.08.22

REV DETAILS DATE CHECKED



01545 284357 - mail@bhbarchitects.co.uk

Extension to Existing Dwelling, Leek Road, Cheadle

Proposed Layout (Existing Dwelling)

A. J. Beaman

Preliminary

ISO 9001
REGISTERED FIRM

ISO 14001
REGISTERED FIRM

The copyright of this drawing and design is vested in the Architect and must not be copied or reproduced without written consent. All dimensions given are to be verified on site by the responsible contractor.

bhb architects