


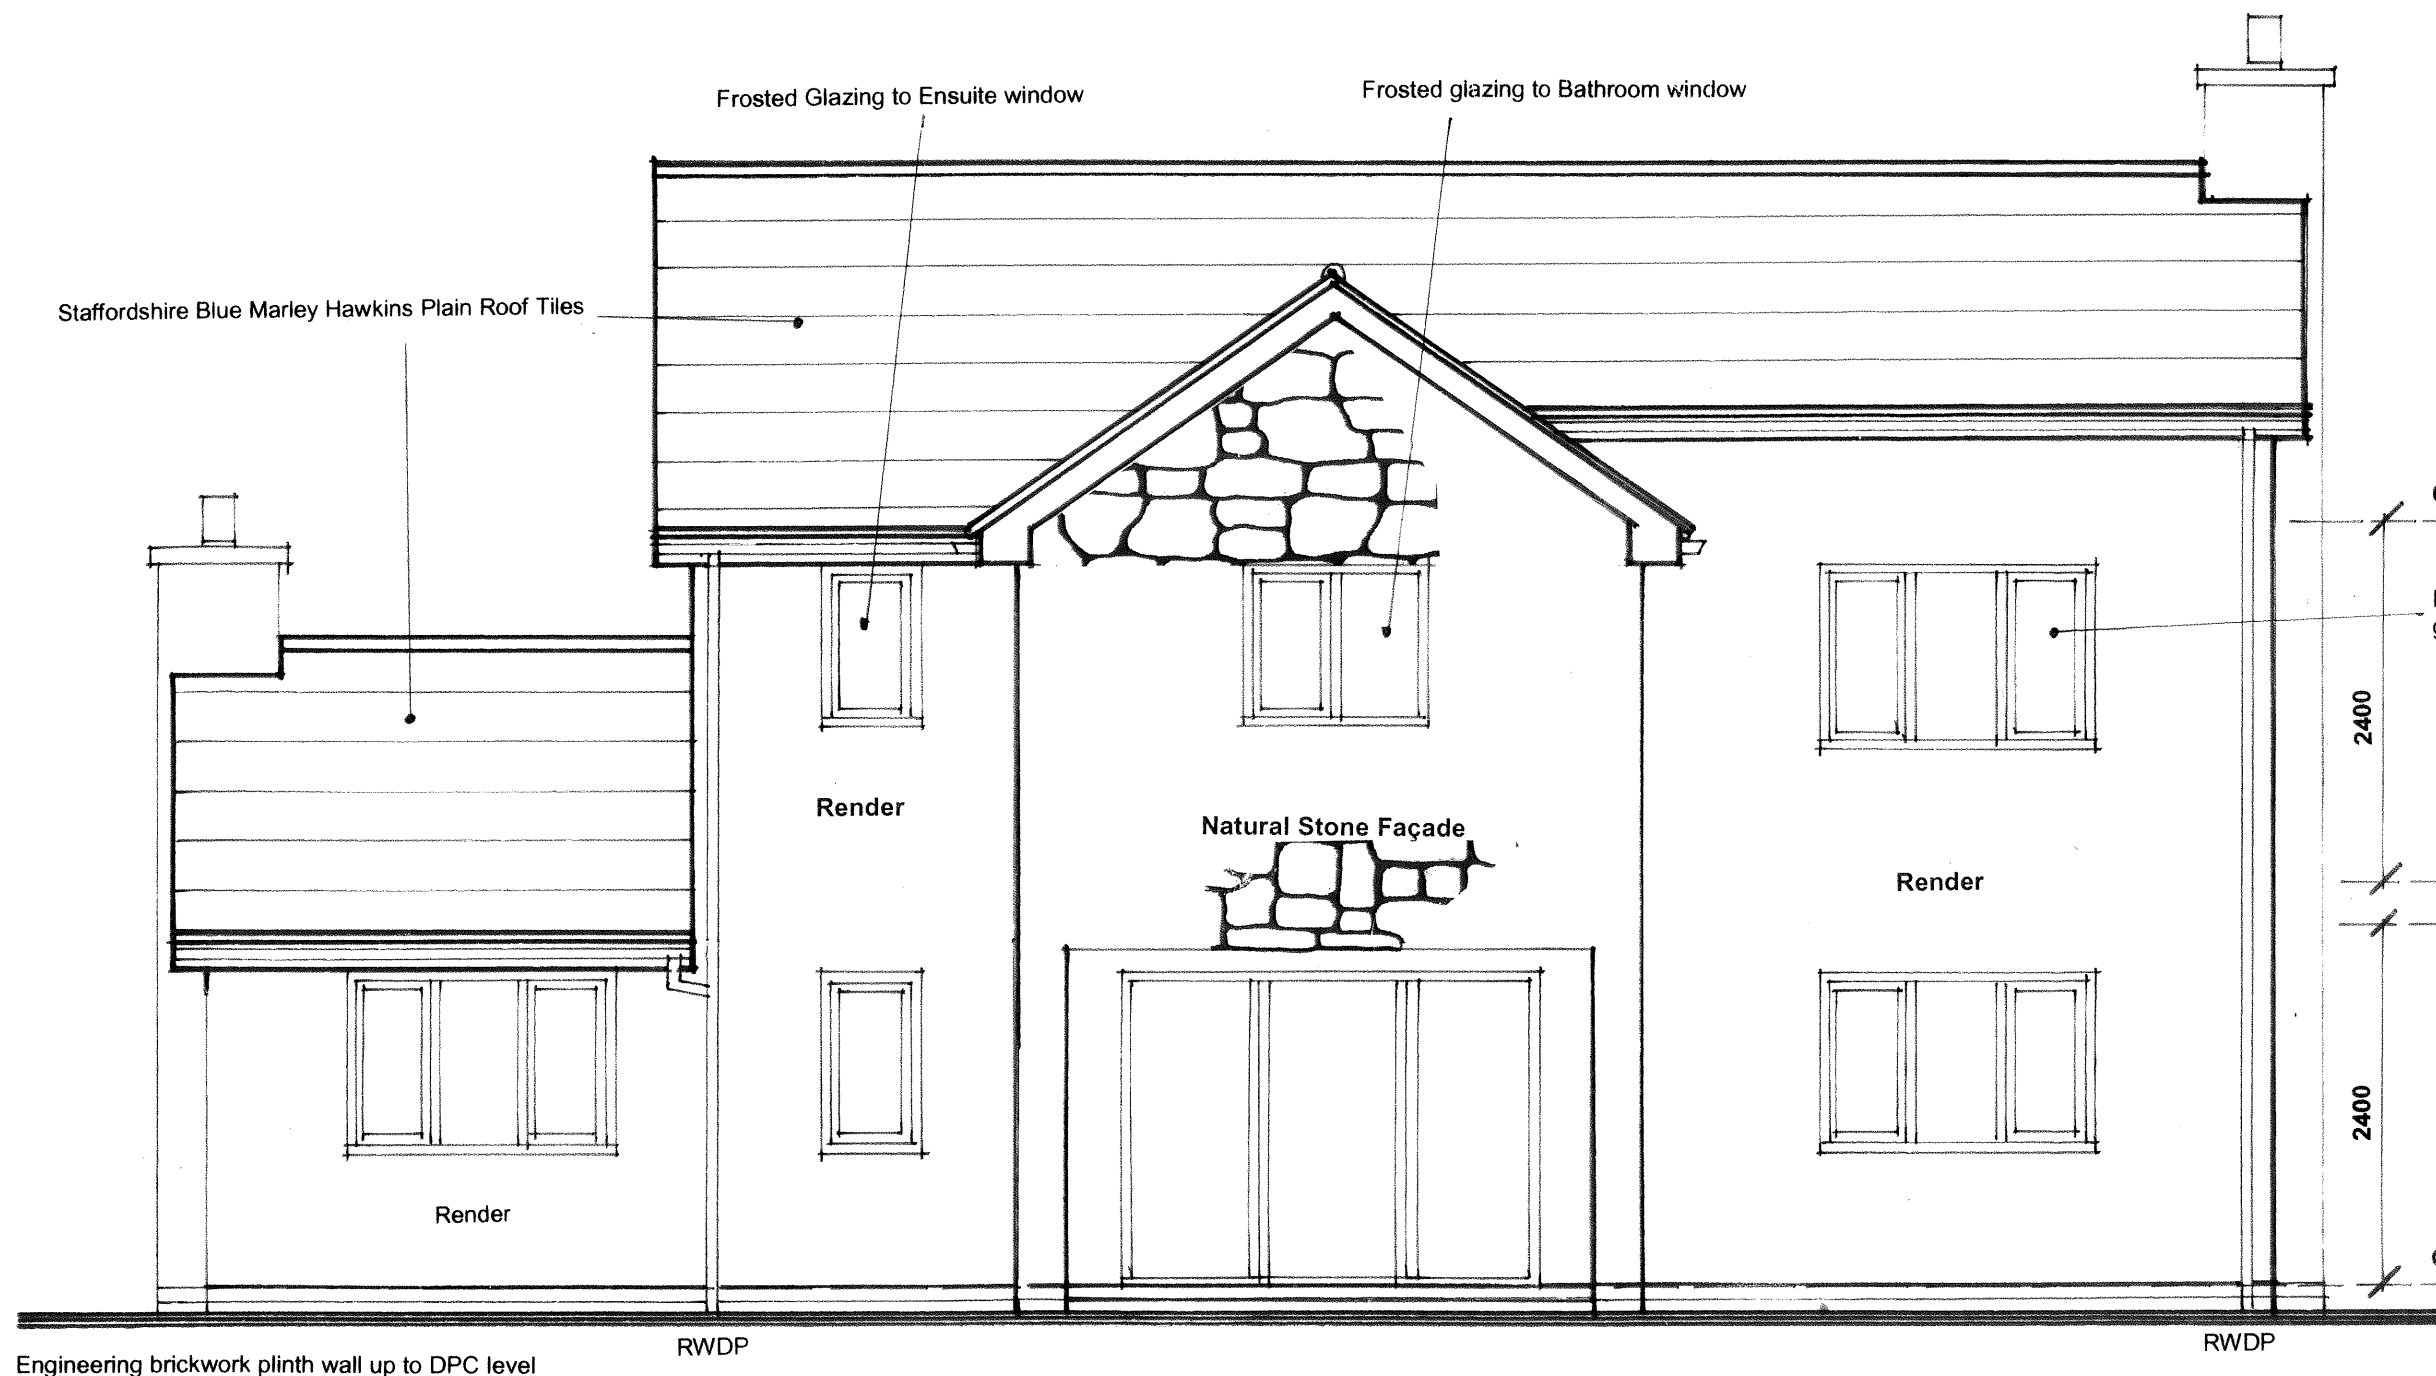

A Planning Application submission drawingMAL Nov22		
Rev	Description	By Date
Client		
MR J. AND MRS C. H. DONNAN		
This drawing is copyright and should not be reproduced without permission.		
All dimensions to be checked on site before work is commenced.		
Project		
PROPOSED REPLACEMENT DETACHED DWELLING AT IVY COTTAGE, 126 LADDEREDGE, LEEK, STAFFS, ST13 7AQ.		
Scales 1 : 50 AT A3		
Drawn: M. A. L.		Date
HARRISON WOOD ARCHITECTURE + CONSTRUCTION CONSULTANTS		
Unit 3 Studio 2 Silverdale Enterprise Centre Silverdale Enterprise Park Kents Lane Silverdale Newcastle under Lyme Staffordshire ST5 6SR Telephone 01782 711144 or 07970 308358 Email: harrisonwood.consult@gmail.com		
Title		
PROPOSED FRONT ELEVATION - PLANNING		
Drawing No HWA 1687 / 008		Revision A

Pvcu fascias, verge boards and soffits to the new dwelling

Ceiling Level

Residence 7 Style pvcu framed double glazed flush casement windows

2400

First Floor Level

Ceiling Level

2400

Ground Floor Level

Engineering brickwork plinth wall up to DPC level

RWDP

RWDP

Feature part glazed front entrance door to clients, pattern choice with double glazed sidelights

