


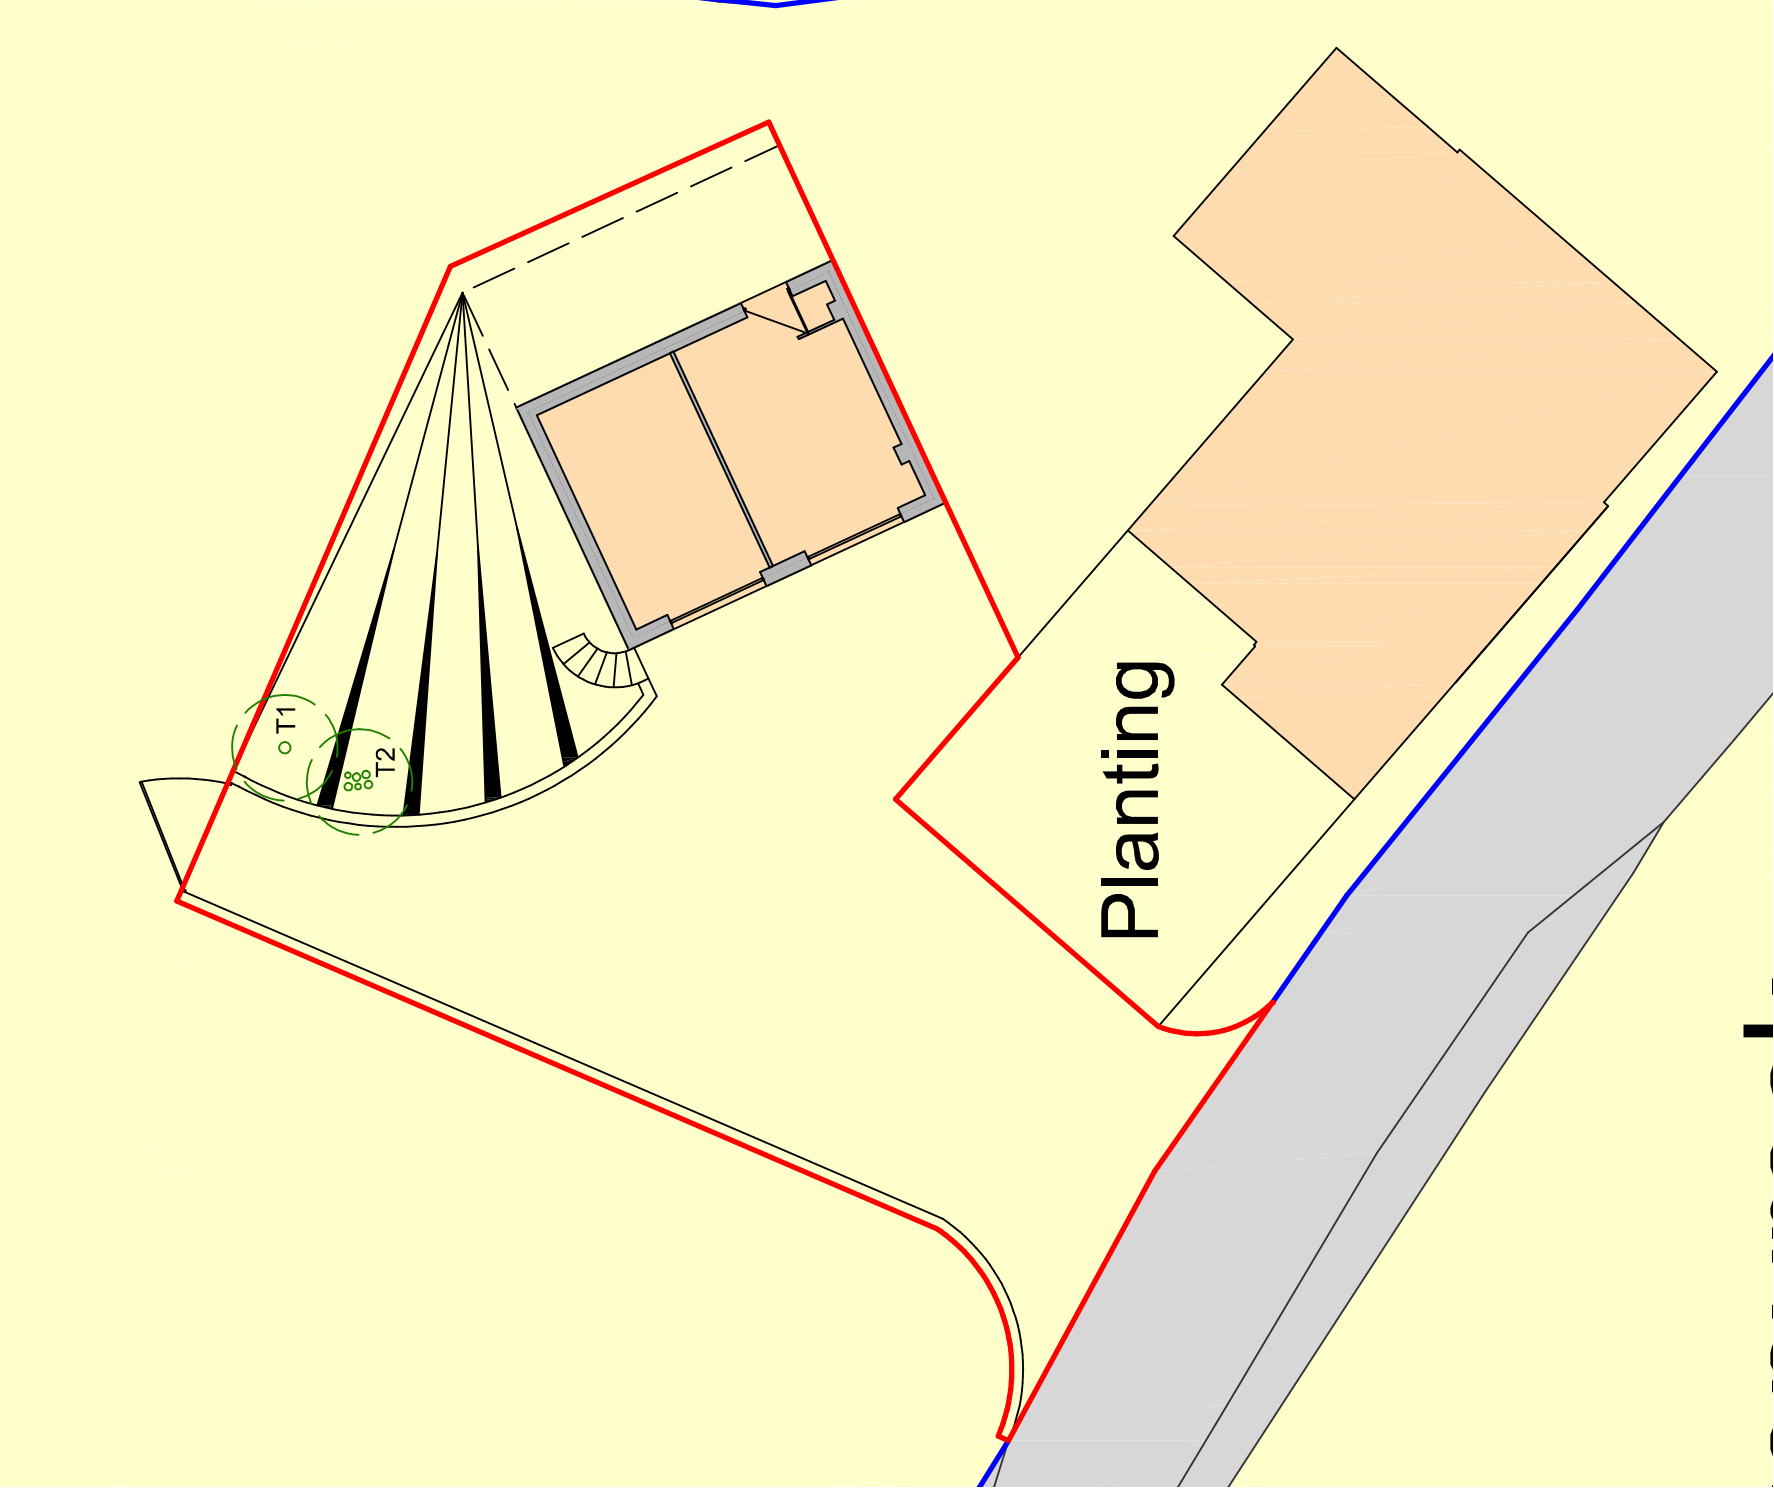
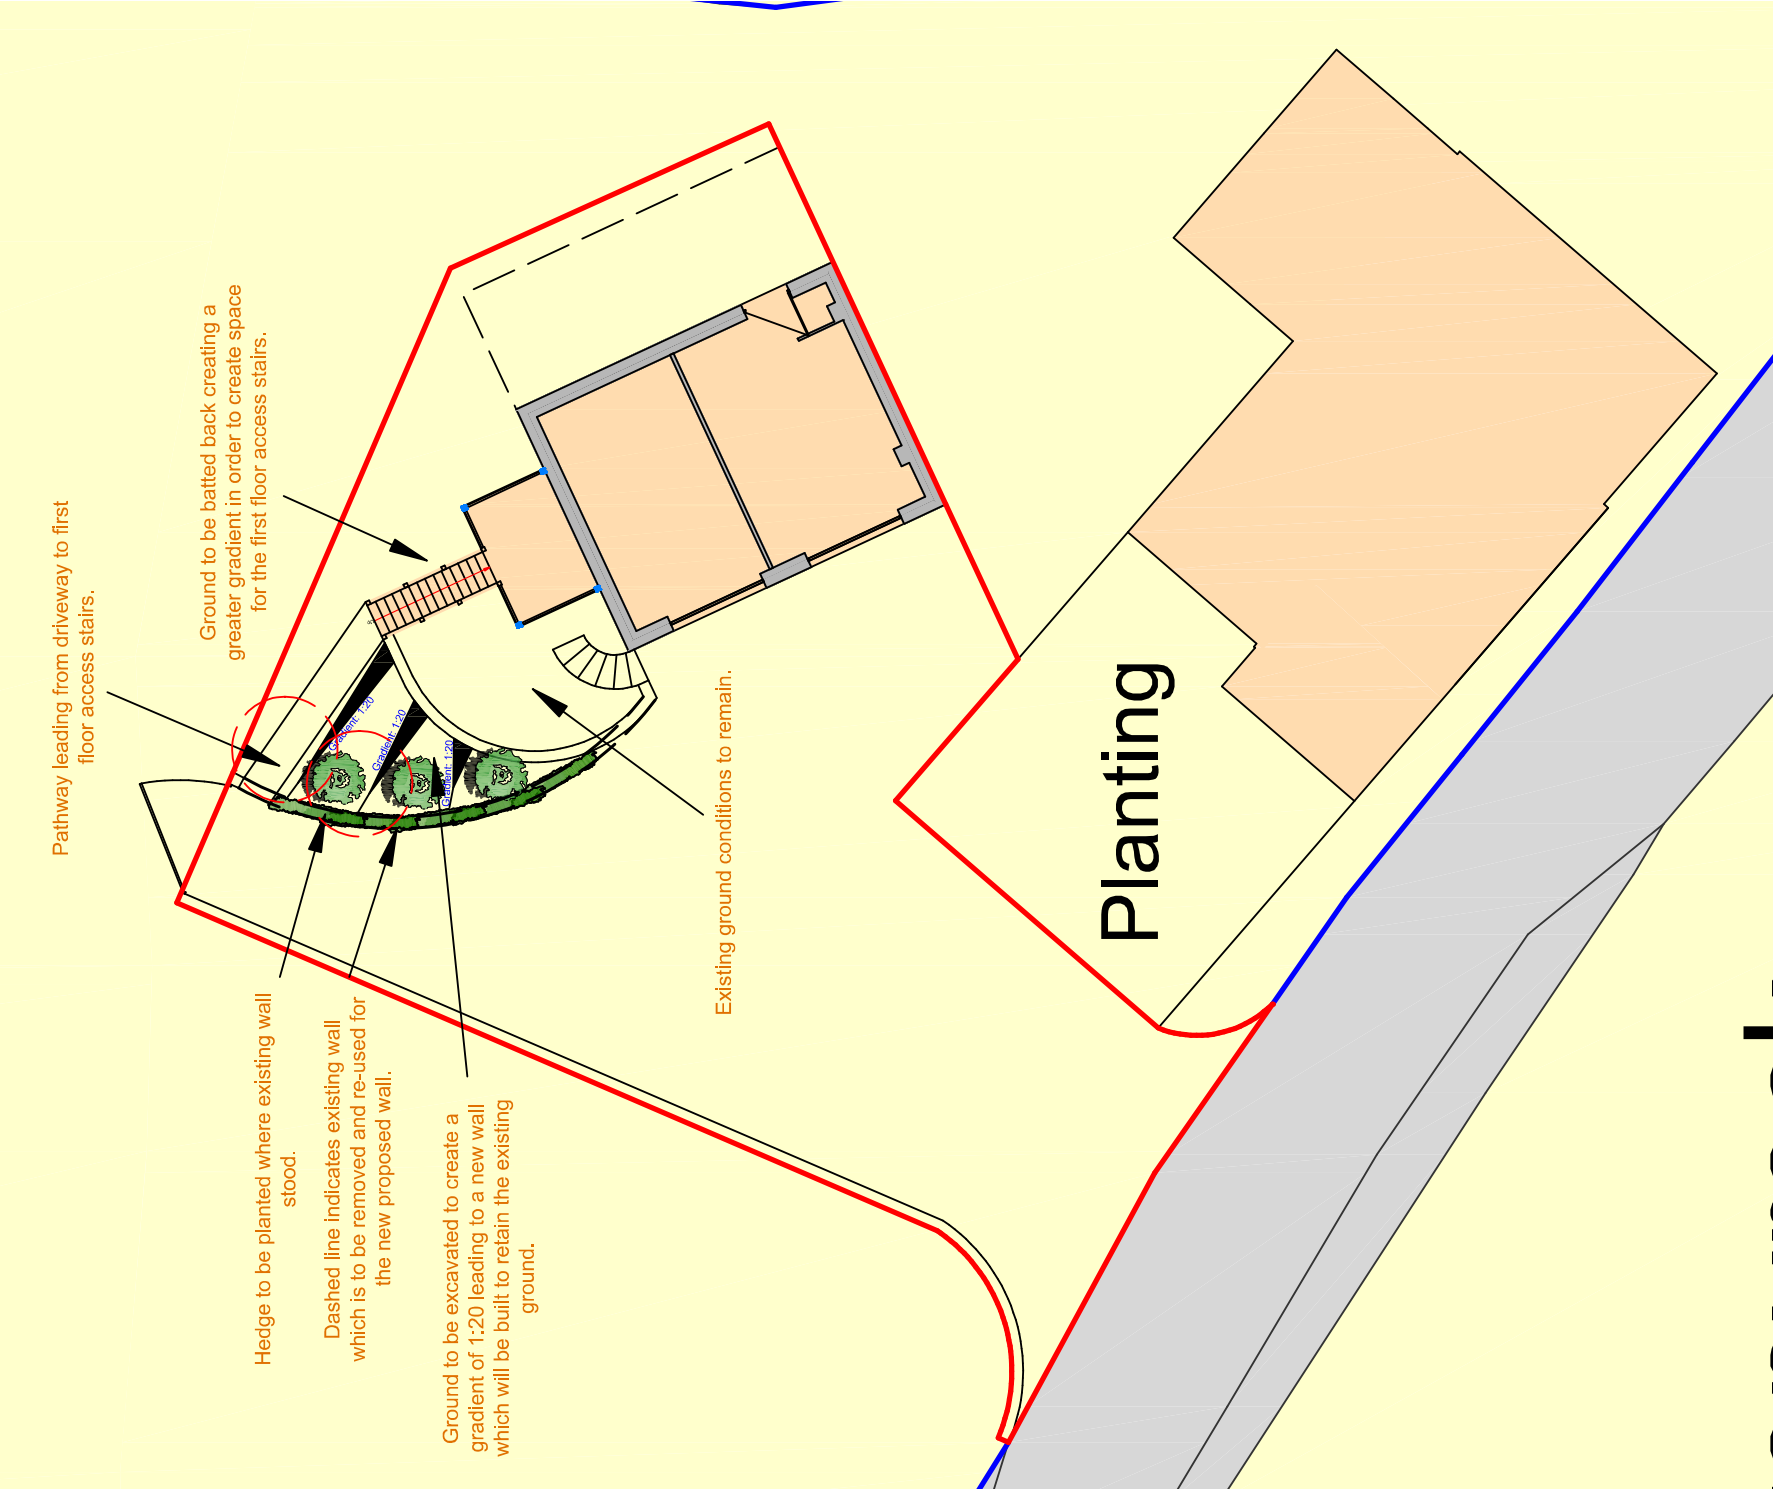
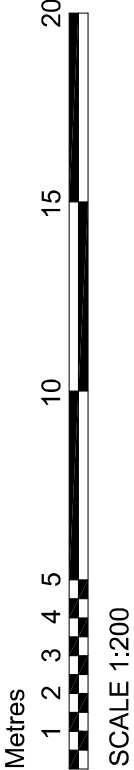


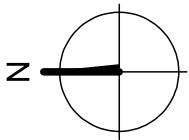

Site Plan as Existing

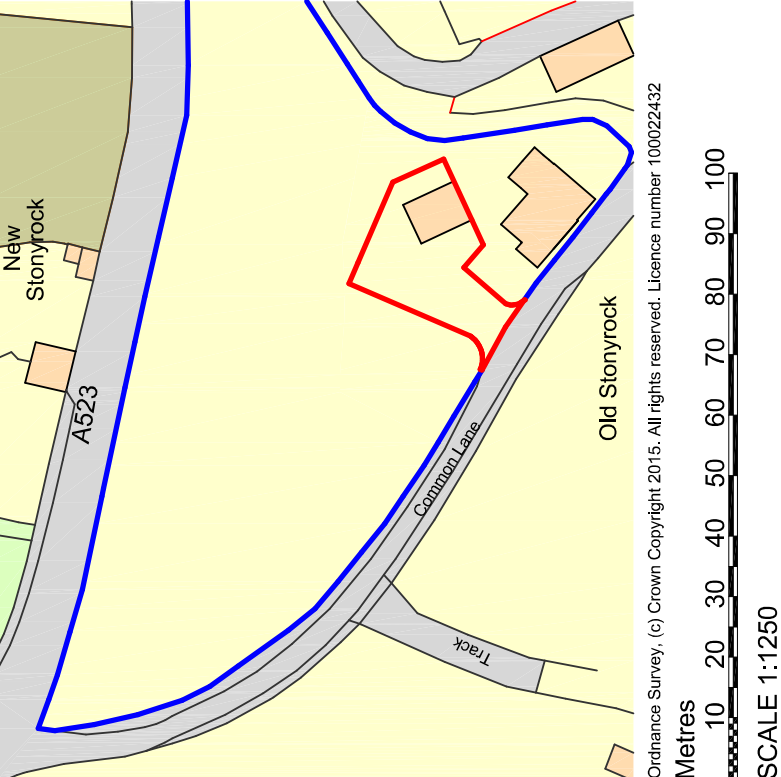

Site Plan as Proposed

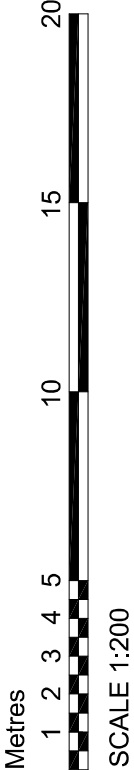

DBD Architectural
Consultancy Ltd ©2022

1. Copyright is vested with DBD Architectural Consultancy Ltd.
2. All dimensions to be checked on site before proceeding.
3. Contractor to check/adjust dimensions of new work to suit existing conditions.
4. Contractor must suit the architect of any discrepancies before proceeding.
5. All drawings to be read in conjunction with all other consultation drawings and specifications.

Rev	Date	Description
A	05.09.22	Amendments made following comments



Mr and Mrs Evans
Stoney Rock Cottage
Waterhouses
ST10 3LH

Internal alterations and external stair

Site Plans		
Project	Planning	Drawn By
Rev	A2	Drawn By
Date	08.08.22	Drawn By
Scale	1:200	Drawn By
Sheet Number	PL 01A	