



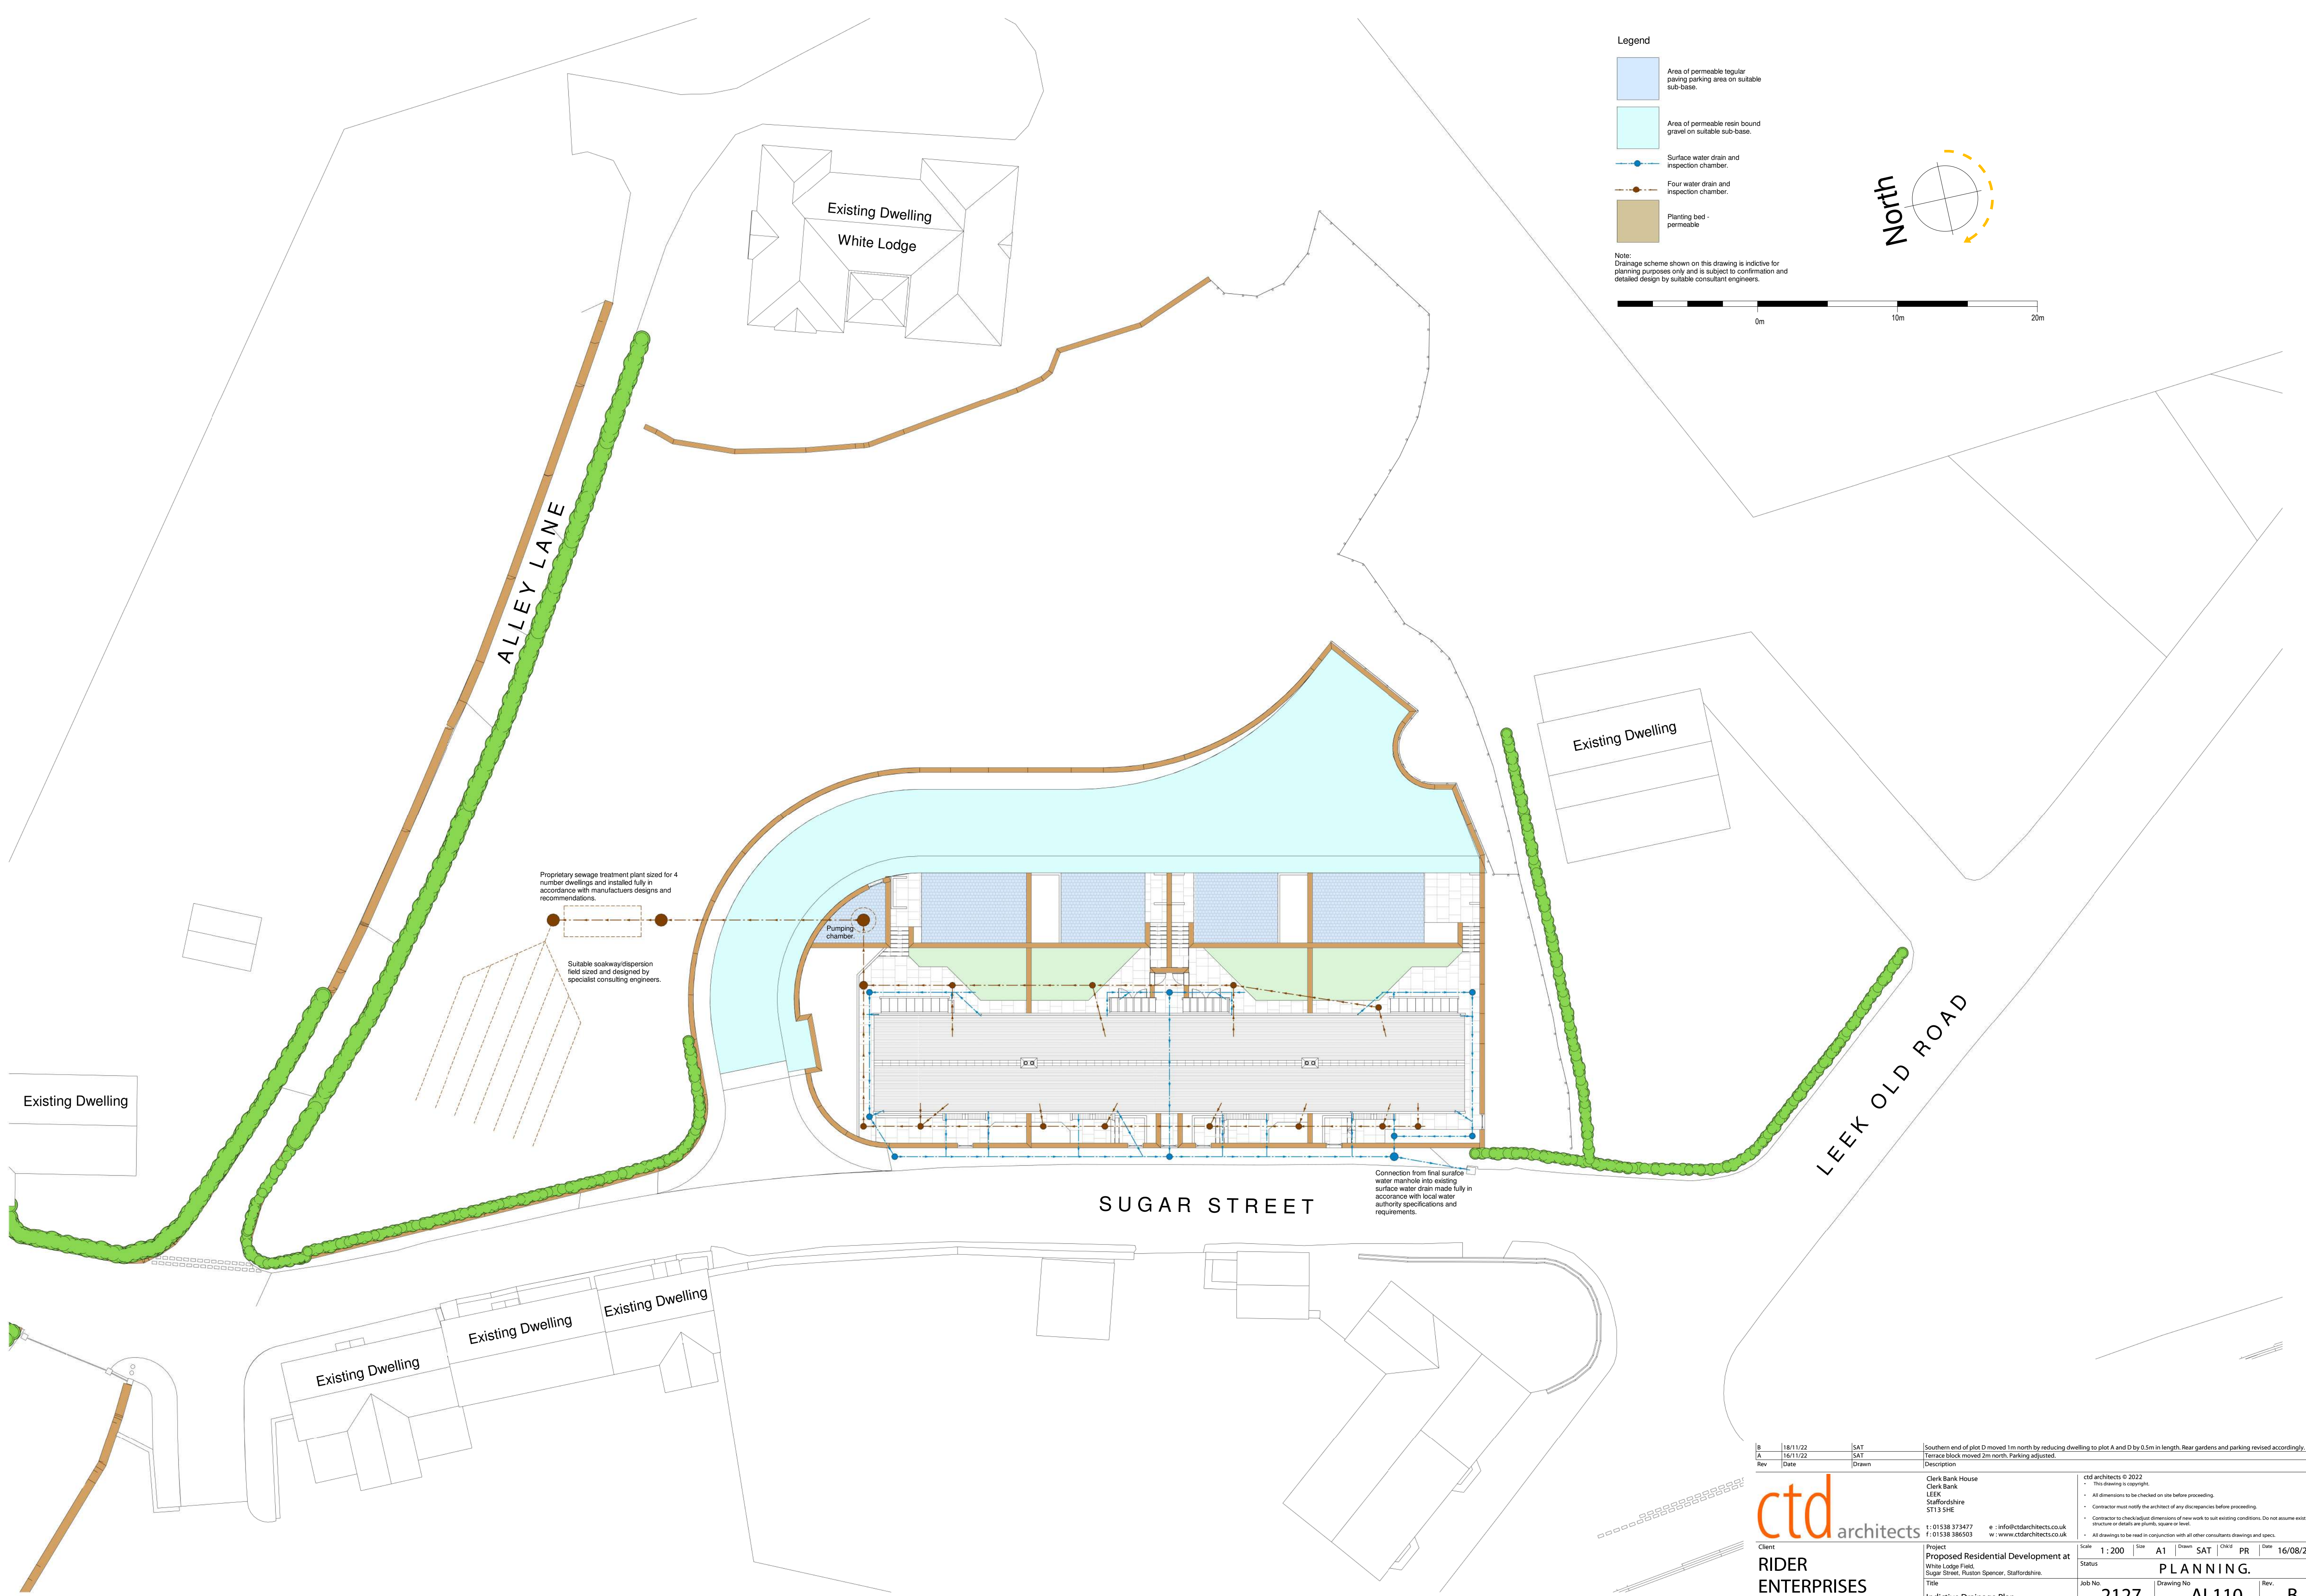

Legend

- Area of permeable regular paving parking area on suitable sub-base.
- Area of permeable resin bound gravel on suitable sub-base.
- Surface water drain and inspection chamber.
- Four water drain and inspection chamber.
- Planting bed - permeable

Note:
Drainage scheme shown on this drawing is indicative for planning purposes only and is subject to confirmation and detailed design by suitable consultant engineers.

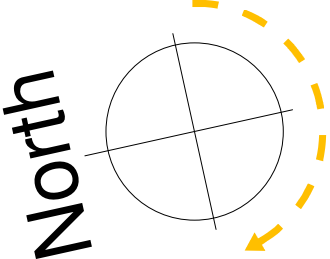

B	18/11/22	SAT	Southern end of plot D moved 1m north by reducing dwelling to plot A and D by 0.5m in length. Rear gardens and parking revised accordingly.									
A	16/11/22	SAT	Terrace block moved 2m north. Parking adjusted.									
Rev	Date	Drawn	Description									
ctdarchitects Client RIDER ENTERPRISES Project Proposed Residential Development at White Lodge Field, Sugar Street, Ruston Spencer, Staffordshire. Title Indictive Drainage Plan. Clerk Bank House Clerk Bank LEEK Staffordshire ST13 5HE t: 01538 373477 f: 01538 386503 e: info@ctdarchitects.co.uk w: www.ctdarchitects.co.uk ctd architects © 2022 This drawing is copyright. All dimensions to be checked on site before proceeding. Contractor must notify the architect of any discrepancies before proceeding. Contractor to check/adjust dimensions of new work to suit existing conditions. Do not assume existing structure or details are plumb, square or level. All drawings to be read in conjunction with all other consultants drawings and specs.												
Client			Scale	1: 200	Size	A1	Drawn	SAT	CHK'd	PR	Date	16/08/22
RIDER ENTERPRISES			Status	P L A N N I N G .								
			Job No	2127	Drawing No	AL110			Rev.	B		