



Copyright of this drawing is vested in the Architect and it must not be copied or reproduced without consent. Figured dimensions only are to be taken from this drawing. All contractors must visit the site and be responsible for taking and checking all dimensions relative to their work. HUAM Ltd are to be advised of any variation between drawings and site conditions.

Rev.	Drawn	Comments	Date
A	CW	Amended Elevation and Section to include balcony, and larger windows.	23.07.20
B	CW	Amended text at planner's request.	06.08.20
C	IM	Designs amended inline with planners comments	12.07.22

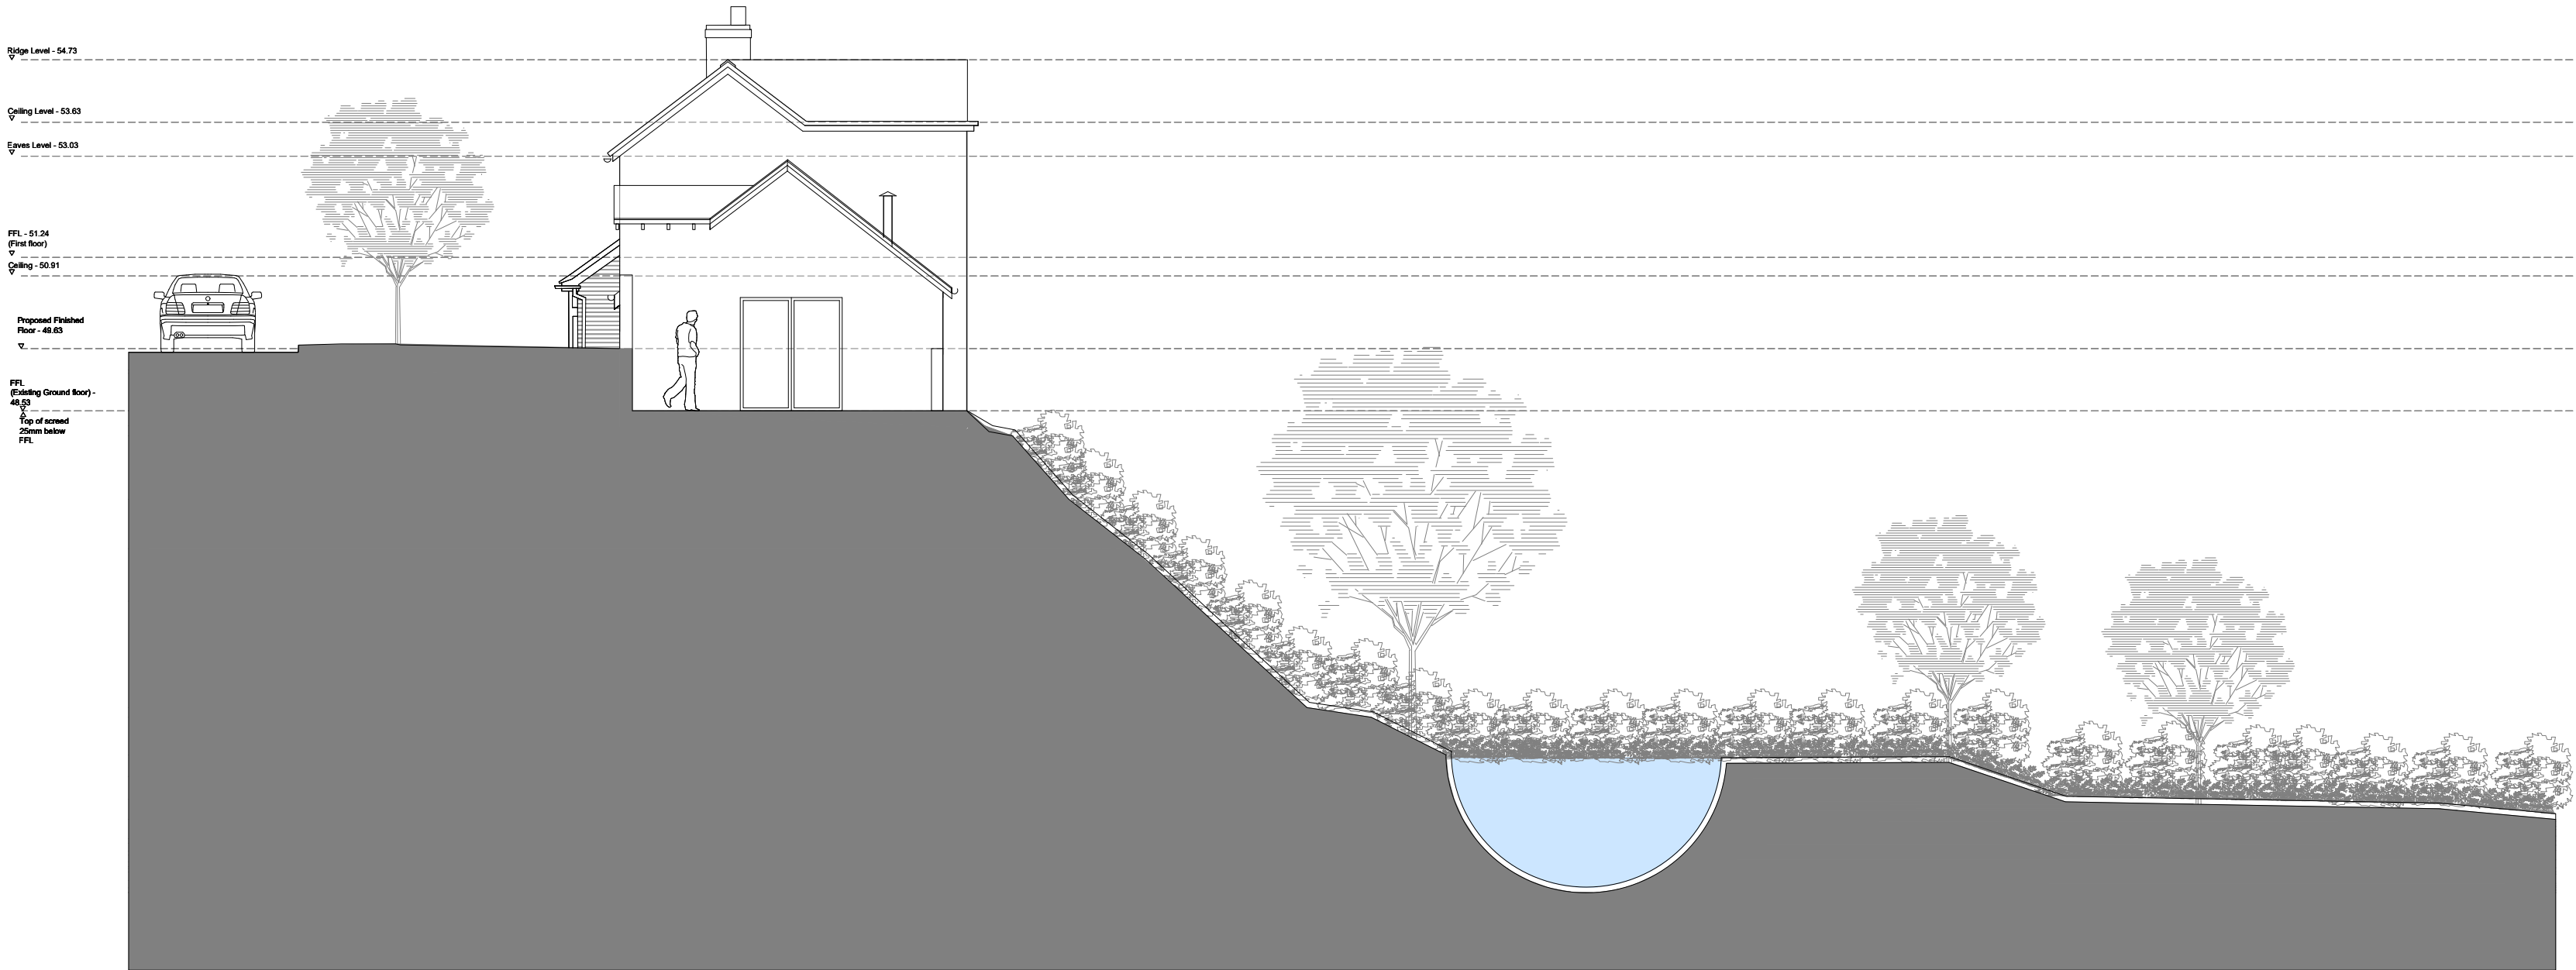

Section A - A
1:100 @ A2

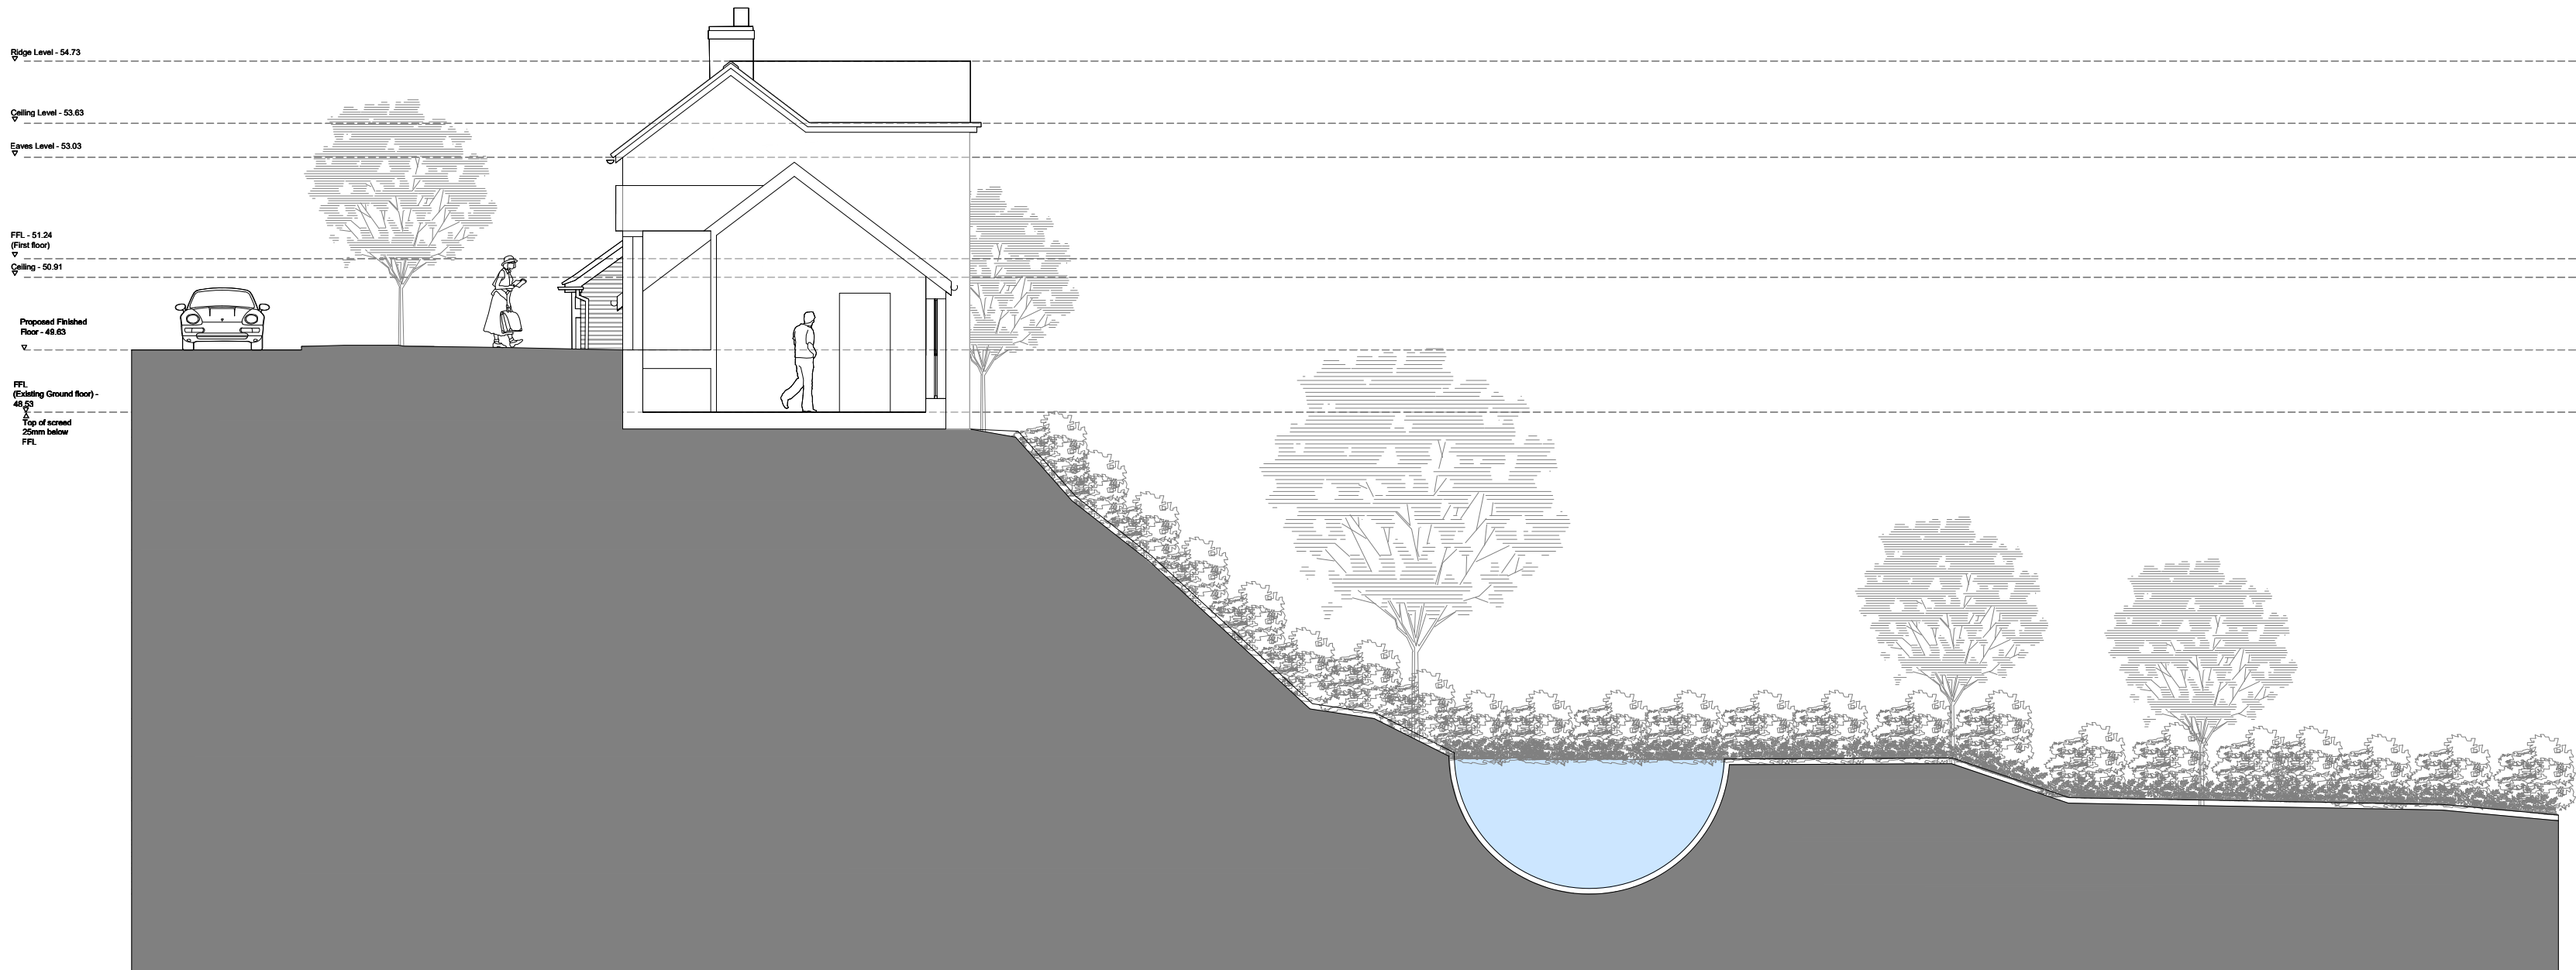

Section A - A
1:100 @ A2

hulmeupright
architects

Queens Gardens Business Centre
31a Ironmarket
Newcastle under Lyme
Staffordshire
ST5 1RP

Tel: 01782 621949
Email: stoke@hu-arch.co.uk
Client

www.hulmeupright.co.uk

Mr and Mrs T Sheldon

Project
Proposed Extentension to Dray Cottage

Title
Proposed South Elevation and Section A-A

Status
Planning

Date **07.09.22**

Scale @A2 **1:100**

Project No Drawing No.
N1109 - AL(0)06

Drawn **IM**

Checked

Rev **C**

File Ref: M1