




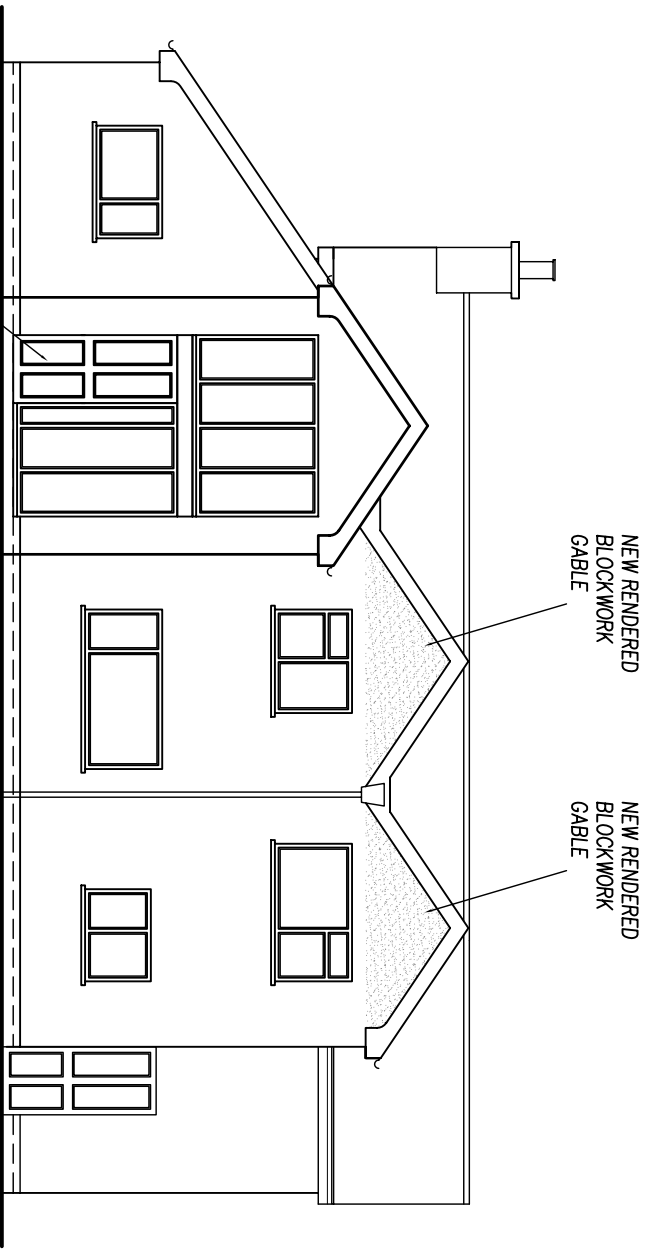


Proposed Front Elevation
Scale 1:100

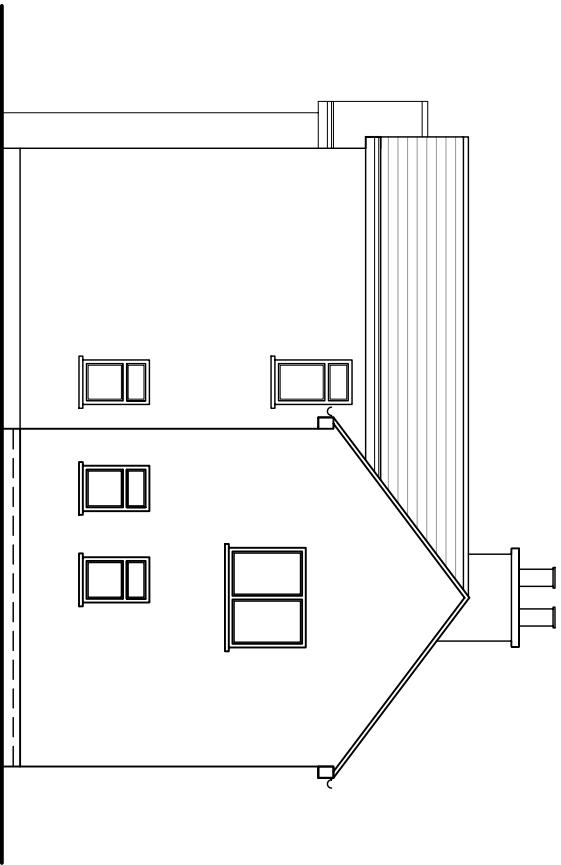

Proposed Side Elevation
Scale 1:100

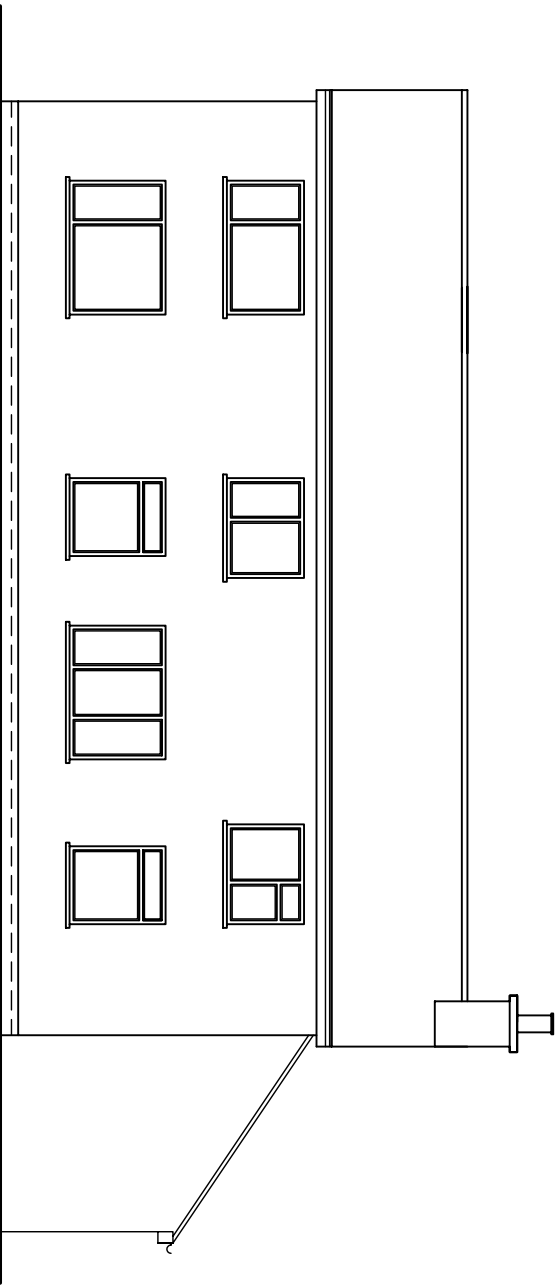

Proposed Rear Elevation
No Alterations
Scale 1:100

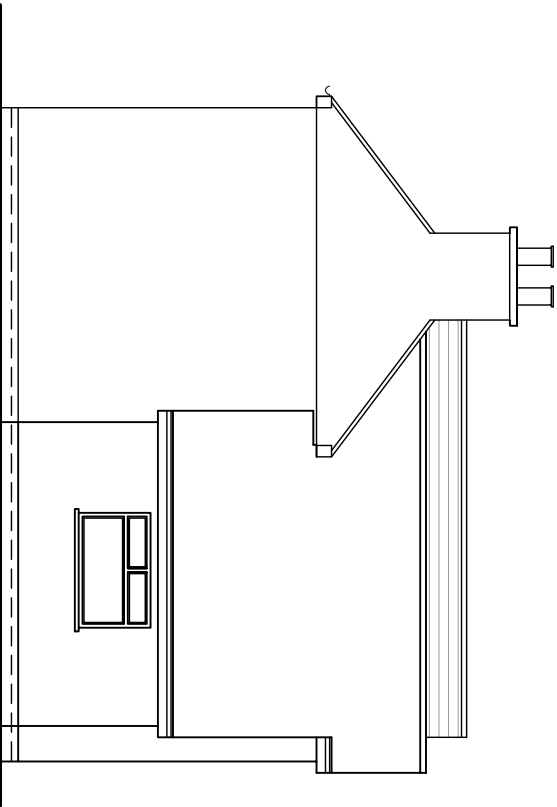

Proposed Side Elevation
Scale 1:100



Scale Bar Metres 1:100

REV B

Revision		ROOF DESIGN AMENDED	
A	AMENDED TO SAT COMMENTS FROM PLANNING		
B	Details of Amendments		

Proposed Development
alteration to
Spring Cottage Farm, Mill Lane
Wetley Rocks, Staffordshire
ST9 0BN

Drawing Title
Proposed Elevations

Date	Scale @ A3	Sheet
05.06.22	1:100	3 of 3
Applicants Name & Address		
Mr D. Holmtrack		
Spring Cottage Farm,		
Mill Lane		
Wetley Rocks, Staffordshire		
ST9 0BN		
(07906) 958944		