





PROPOSED FRONT ELEVATION

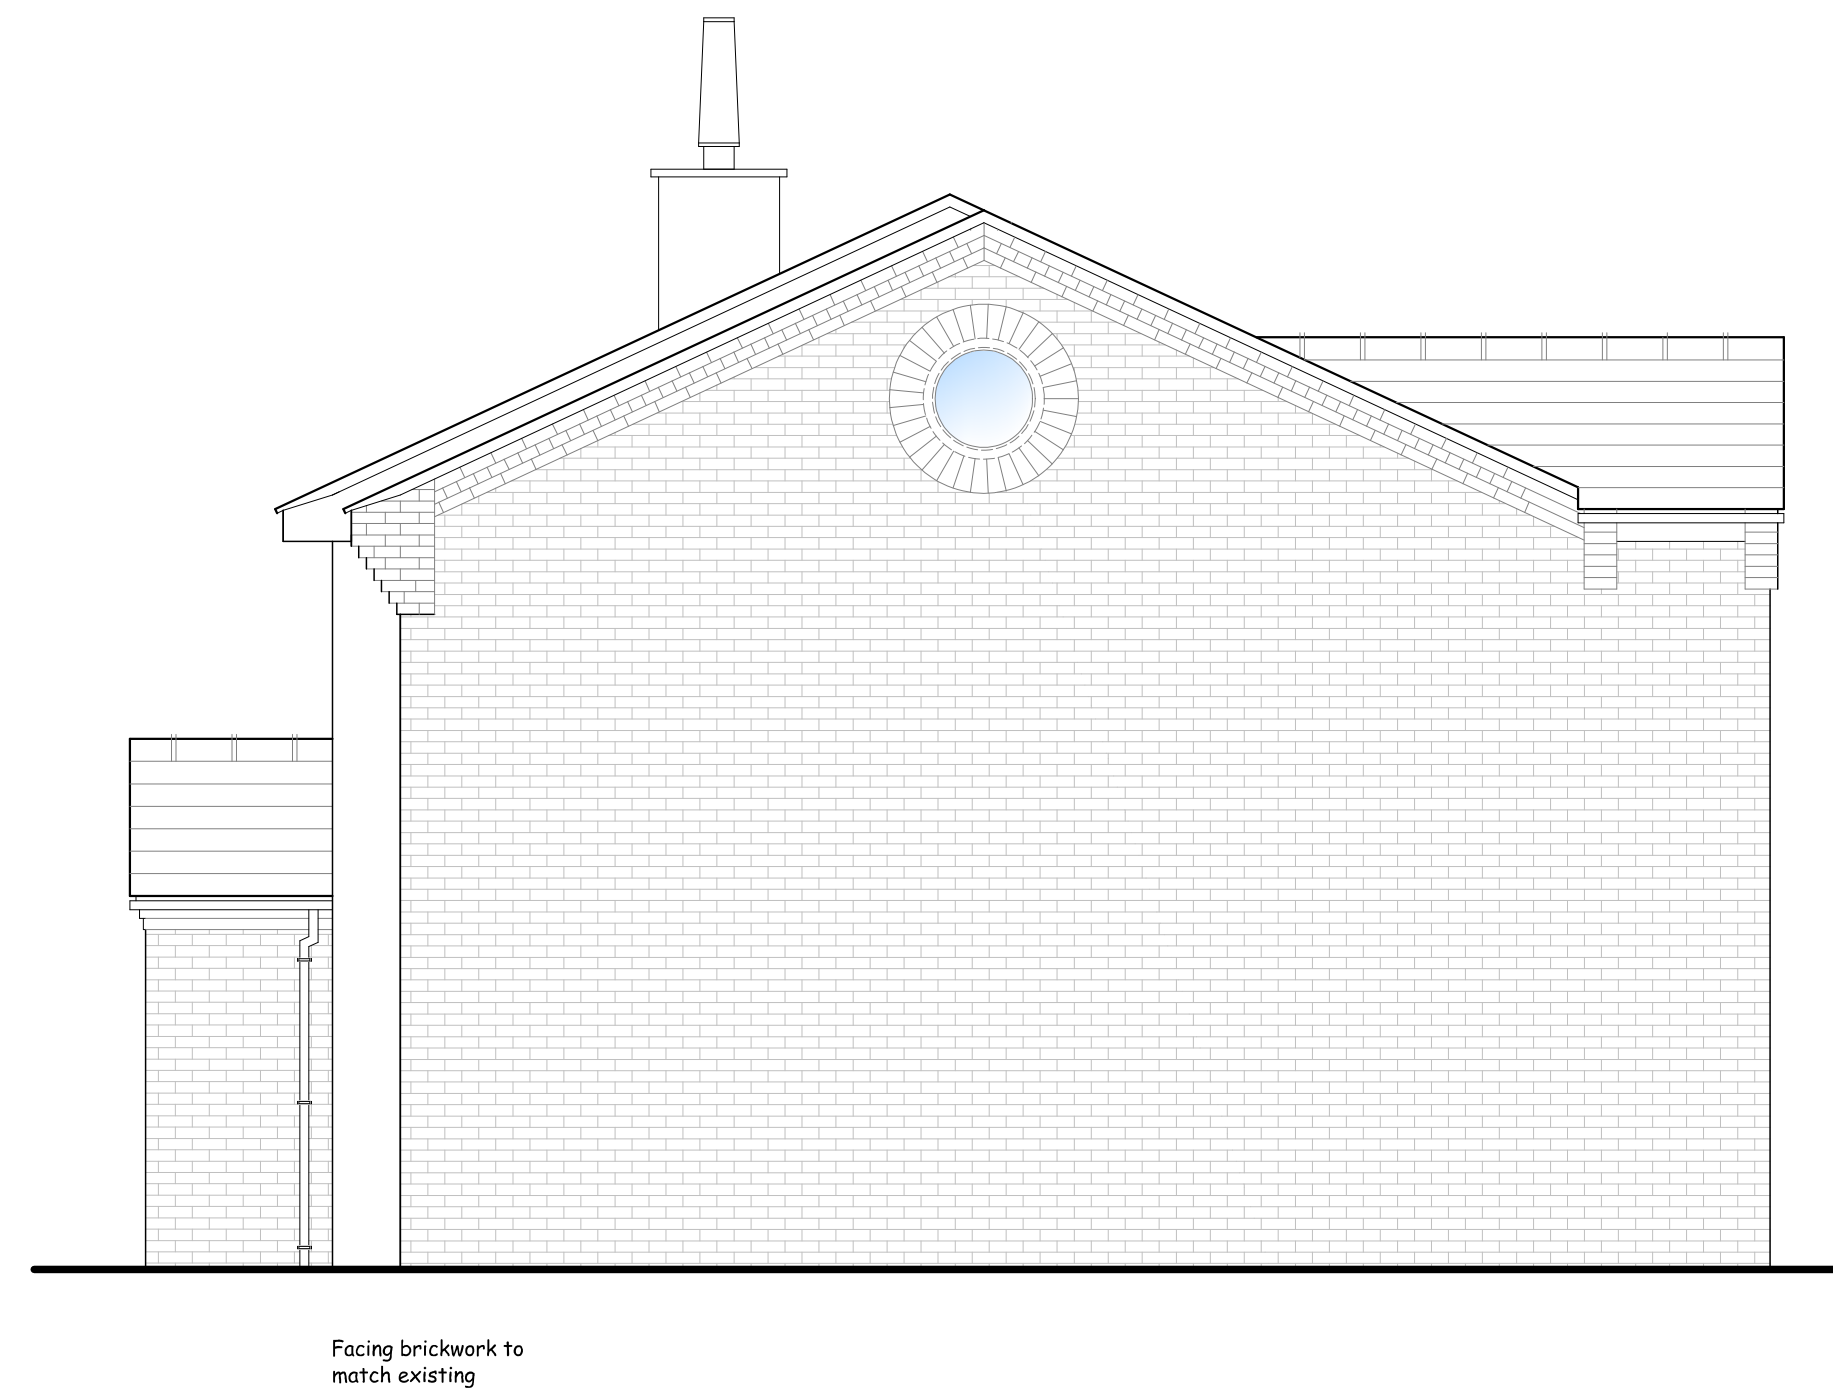

PROPOSED SIDE ELEVATION




PROPOSED REAR ELEVATION

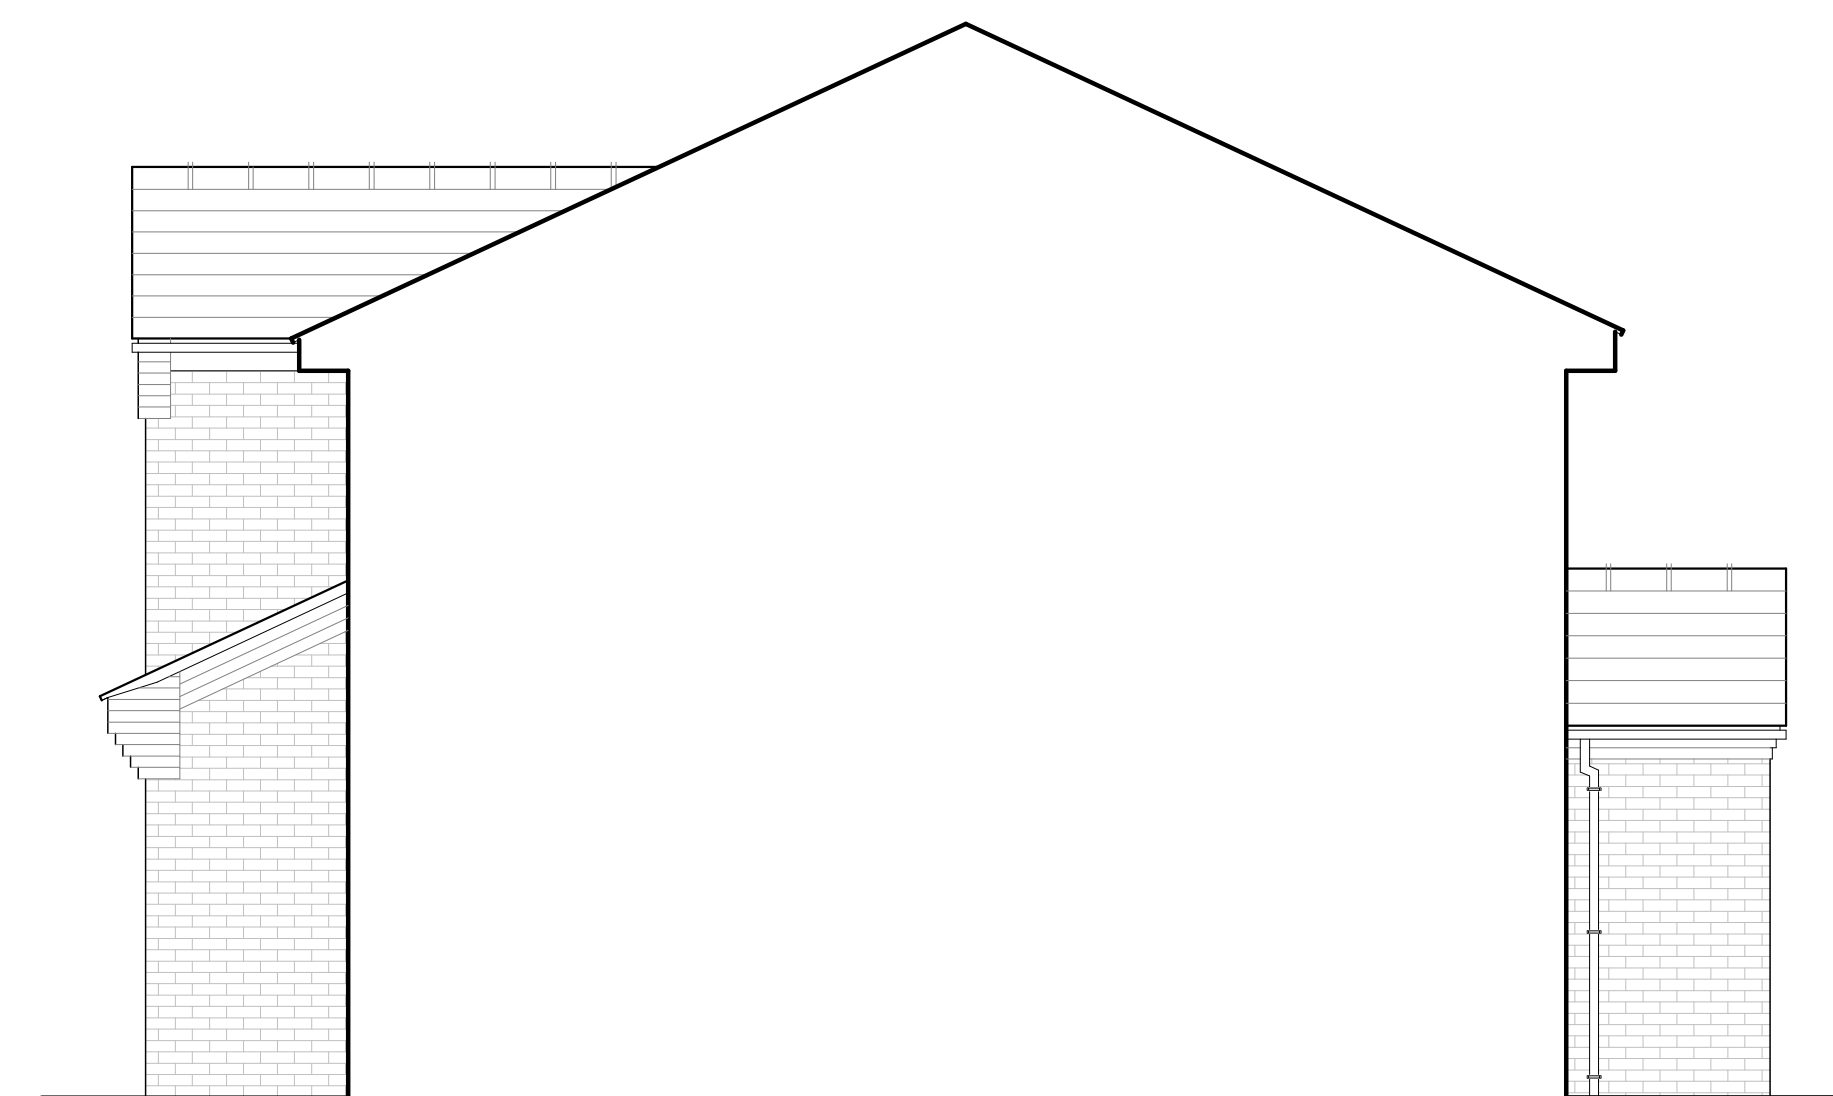

PROPOSED SIDE ELEVATIONS

Drawing Status: Planning

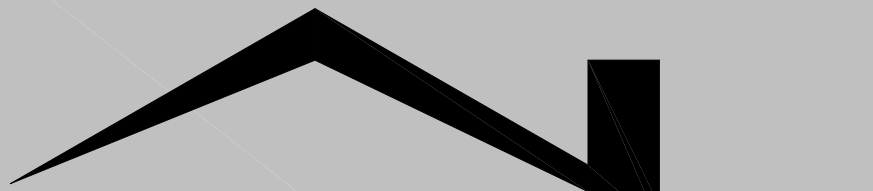
Nigel Forrester MCIOB
Building Design Services
Ilett House, Smithy Bank, Alton, Staffs, ST10 4AD
TEL 01538 702164
www.nigelforrester.co.uk www.sap-calc.co.uk

CLIENT

Mr and Mrs K Wint

PROJECT

Proposed extension to enlarge kitchen and provide additional bedrooms at
10 Ullswater Drive
Cheadle
Stoke-on-Trent
ST10 1SU

DRAWING NUMBER 22/607/03/B

Proposed elevations

SCALES 1/50 @ A1