




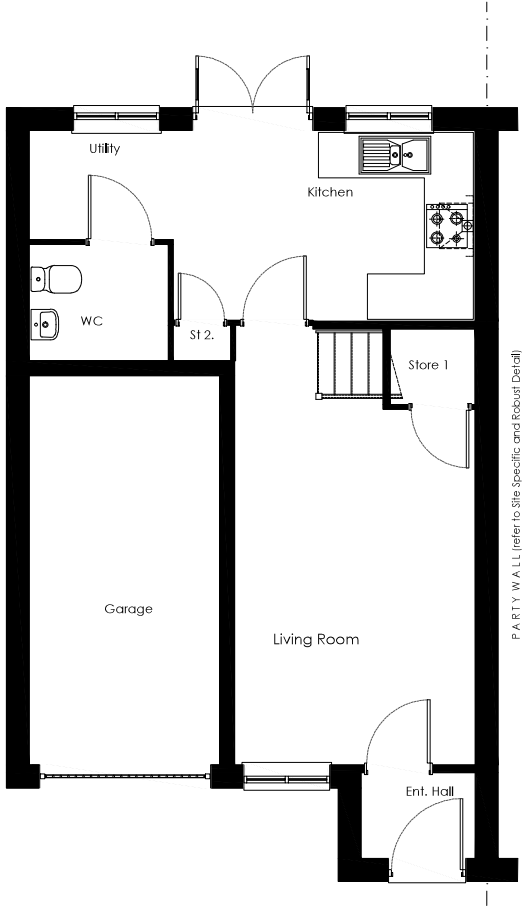


Ground Floor Plan
scale 1:100

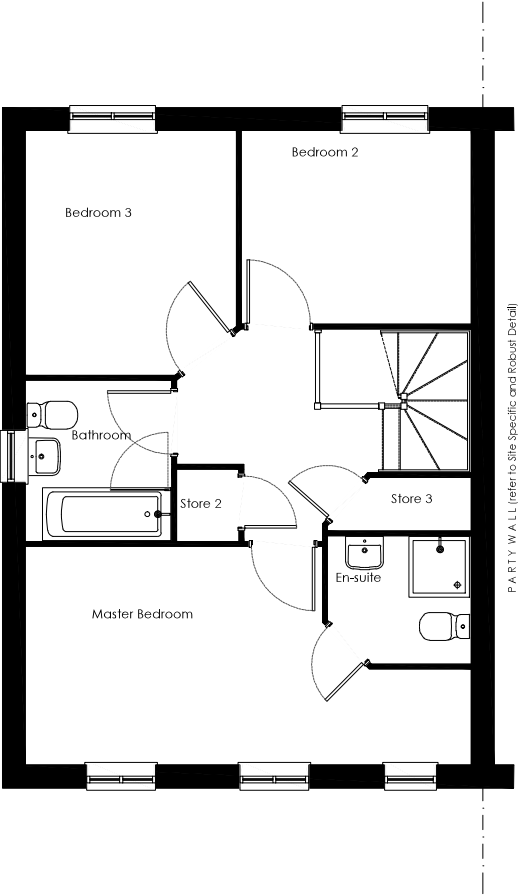


First Floor Plan
scale 1:100

 

		Project Title The Glenmore - End Group Design - Traditional Total Floor Area - 86.4m² [930sq.ft]		
Drawing Title Proposed Plans	Date 25.11.2021	Scale 1:100 @ A3	Drawn GdD	
Drawing Status Construction	Dwg. Ref. GL_MA_End_R21	- 901	Rev. A	

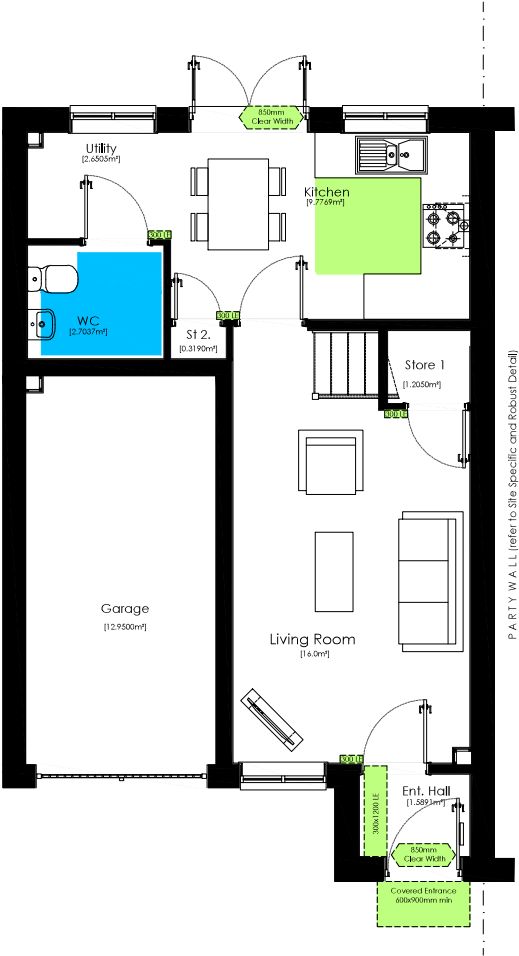

Ground Floor Plan
scale 1:100

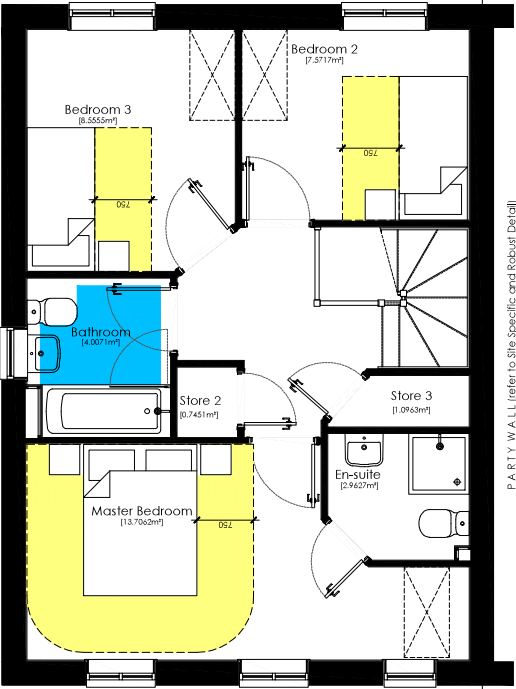

First Floor Plan
scale 1:100

Compliance Notes:

Credentials:

Regulation	Compliance
NDSS	Yes
M4(2)	Yes
M4(3)	No

Particulars:

Type:	2 Storey Dwelling
Bedrooms:	3 Bedroom (1 Double, 2 Single)
Storage allocation:	3.08m ²
Occupation:	4 Person

Gross Areas:	m ²	ft ²
Ground Floor	36.14m ²	389ft ²
First Floor	48.84m ²	525ft ²


Total	84.98m ²	914ft ²
-------	---------------------	--------------------

Nationally Described Space Standard [NDSS]

Description	Min Standards	Compliance
Criteria	3Bed 4Person	-
Min Gross Area	84m ²	Yes
Min Storage	2.5m ²	Yes

Manoeuvring and Activity Legend:


- Ground Floor Circulation Zone.
(Approved Document Part M4.2)
- First Floor Circulation Zone.
(Approved Document Part M4.2)
- Sanitary Activity Zone.
(Approved Document Part M4.2)

 

		Project Title The Glenmore - End Group Design - Traditional Total Floor Area - 86.4m ² [930sq.ft]		
Drawing Title Compliance_Plans	Date 25.11.2021	Scale 1:100 @ A3	Drawn GdD	
Drawing Status Construction	Dwg. Ref. GL_MA_End_R21	- 902	Rev. B	




Front Elevation
scale 1:100

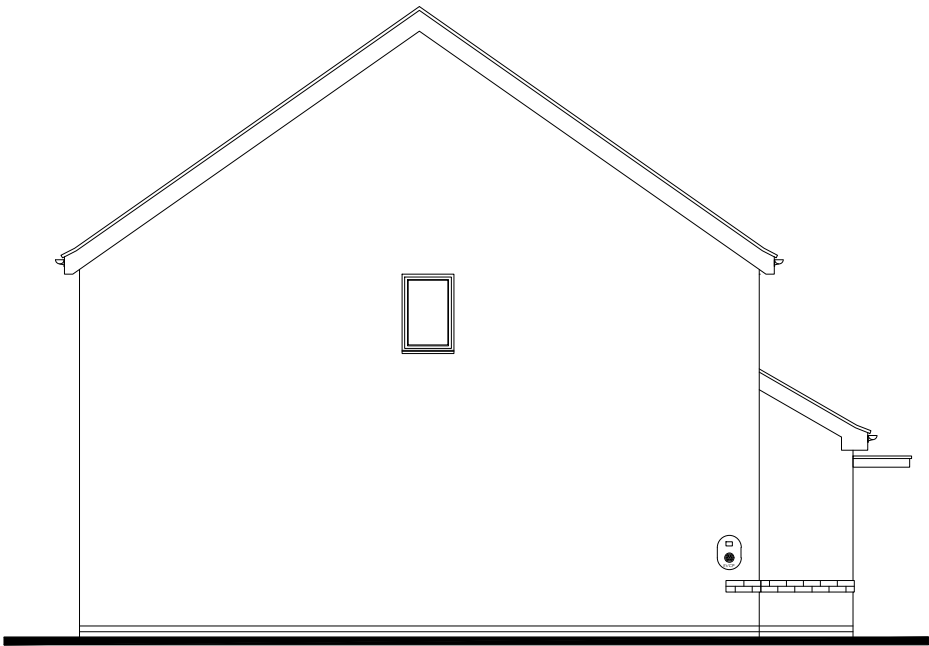

Side Elevation
scale 1:100



Rear Elevation
scale 1:100

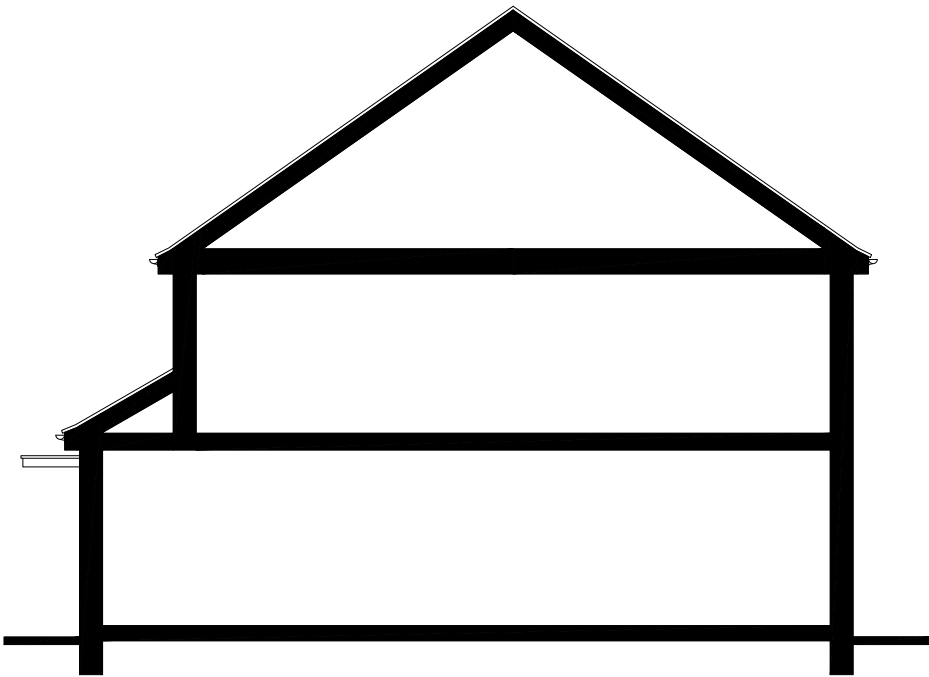

Side Elevation
scale 1:100



		Project Title The Glenmore - End Group Design - Traditional Total Floor Area - 86.4m² [930sq.ft]		
Drawing Title Proposed Elevation - Village	Date 25.11.2021	Scale 1:100 @ A3	Drawn GdD	
Drawing Status Construction	Dwg. Ref. GL_MA_End_R21	- 904	Rev. B	