


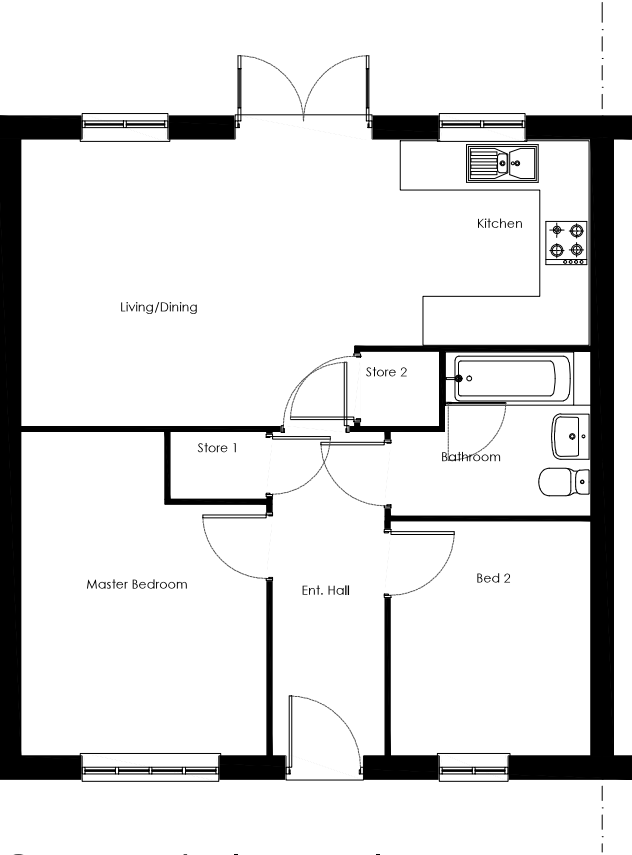


Ground Floor Plan
scale 1:100



s:\group_shared\group core technical\group core housetypes\02_r21 house type range\02_traditional\0663 wentwood\rev02\00_working drawing\wentwood_trad_sem_r21_rev02.dwg

Persimmon	Project Title The Wentwood - Semi Detached Group Design - Traditional Total Floor Area - 61.50m² [662sq.ft]		
Drawing Title Proposed Plans	Date 05.05.2021	Scale 1:100 @ A3	Drawn GdD
Drawing Status Construction	Dwg. Ref. We_MA_End_R21 - 901	Rev. -	

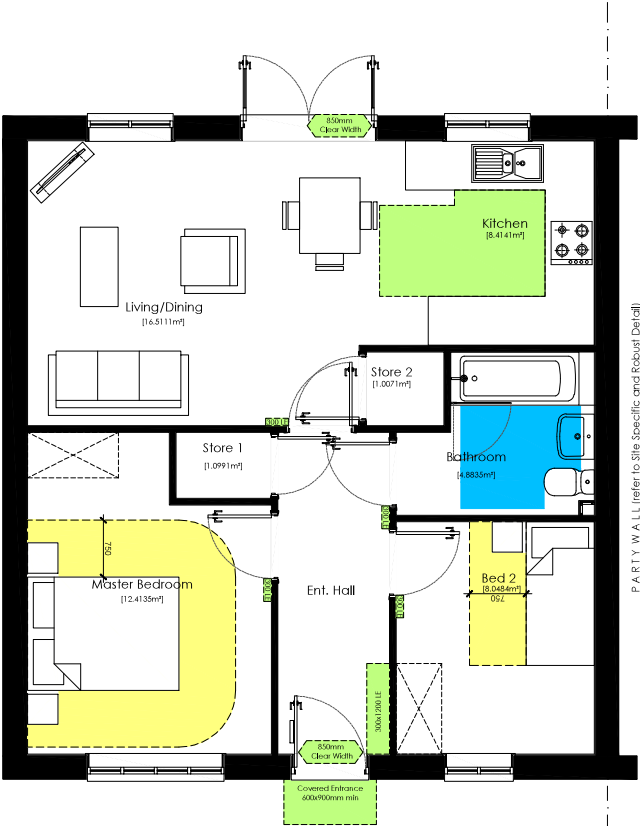

Ground Floor Plan
scale 1:100

Compliance Notes:

Credentials:

Regulation	Compliance
NDSS	Yes
M4(2)	Yes
M4(3)	No

Particulars:

Type:	1 Storey Dwelling
Bedrooms:	2 Bedroom (1 Double, 1 Single)
Storage allocation:	2.1m²
Occupation:	3 Person

Gross Areas:	m²	ft²
Ground Floor	61.23m²	659ft²


Total	61.23m²	659ft²
-------	---------	--------

Nationally Described Space Standard [NDSS]

Description	Min Standards	Compliance
Criteria	2Bed 3Person	-
Min Gross Area	61m²	Yes
Min Storage	2.0m²	Yes

Manoeuvring and Activity Legend:


- Ground Floor Circulation Zone.
(Approved Document Part M4.2)
- First Floor Circulation Zone.
(Approved Document Part M4.2)
- Sanitary Activity Zone.
(Approved Document Part M4.2)

 


		Project Title The Wentwood - Semi Detached Group Design - Traditional Total Floor Area - 61.50m² [662sq.ft]		
Drawing Title Compliance_Plans	Date 05.05.2021	Scale 1:100 @ A3	Drawn GdD	
Drawing Status Construction	Dwg. Ref. We_MA_End_R21	- 902	Rev. A	




Front Elevation
scale 1:100

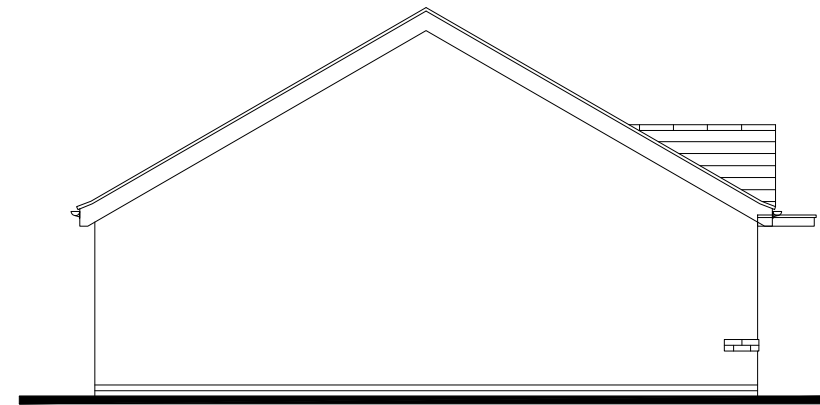

Side Elevation
scale 1:100

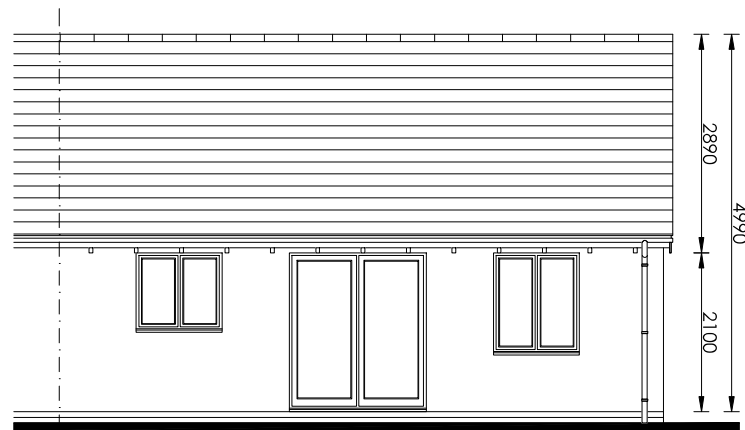

Rear Elevation
scale 1:100

 

s:\group_shared\group core technical\group core housetypes\02_r21 house type range\02_traditional\0663 wentwood\rev02\00_working drawing\wentwood_trad_sem_r21_rev02.dwg

Persimmon	Project Title The Wentwood - Semi Detached Group Design - Traditional Total Floor Area - 61.50m² [662sq.ft]		
Drawing Title Proposed Elevation - Village	Date 05.05.2021	Scale 1:100 @ A3	Drawn GdD
Drawing Status Construction	Dwg. Ref. We_MA_End_R21 - 904	Rev. -	