



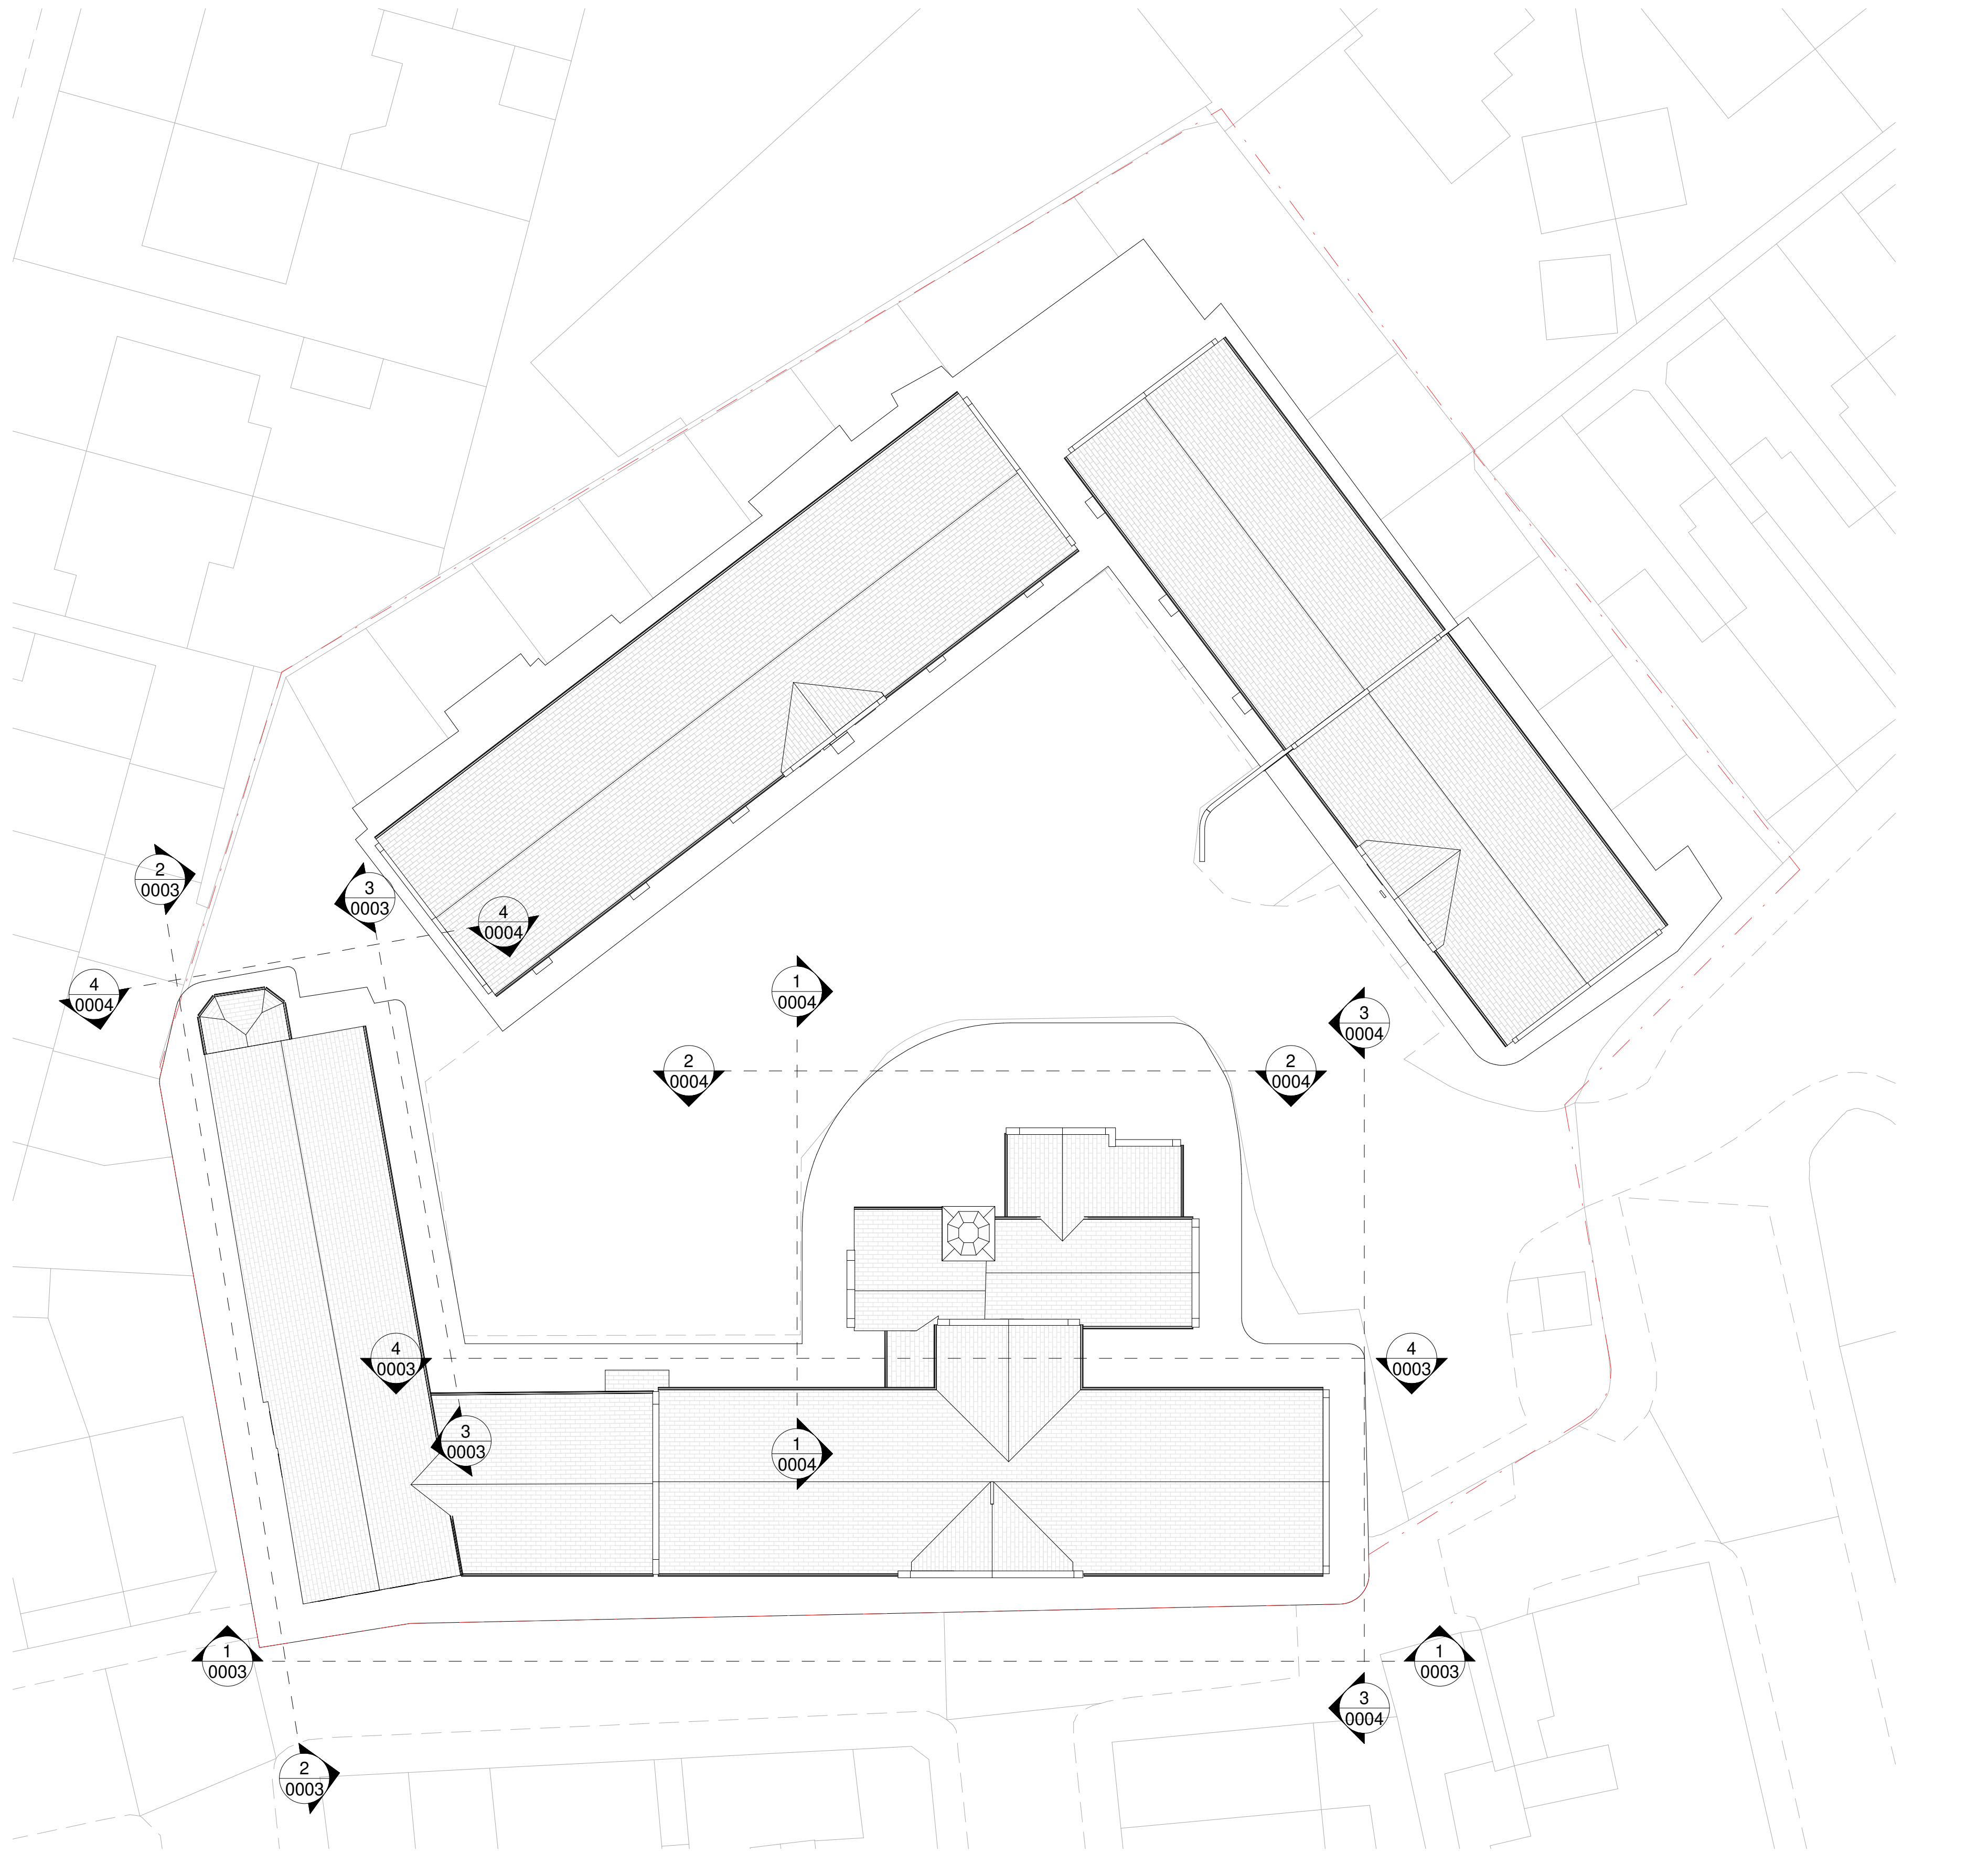

1 ROOF PLAN
SCALE: 1 : 200

 

Notes

- Copyright of this drawing remains the property of BM3 Architecture Limited
- Contractors and consultants are to advise BM3 Architecture Limited of any discrepancies

Client

midland heart

Stage

CONSTRUCTION

Revision Schedule

No.	Description	Date	By
-----	-------------	------	----

Project

WELLINGTON MILL

Drawing

ROOF PLAN

Drawing No.

0002

Drawn by

JC

Checked

AG

Dated

21/09/22

Revision

Status (PAS1192)

BM3 Job Number

71628

BM3

Birmingham Office

28 Packford Street, Digbeth, Birmingham, B5 5QH

T: 0121 633 0000 F: 0121 633 0300 E: design@bm3.co.uk