
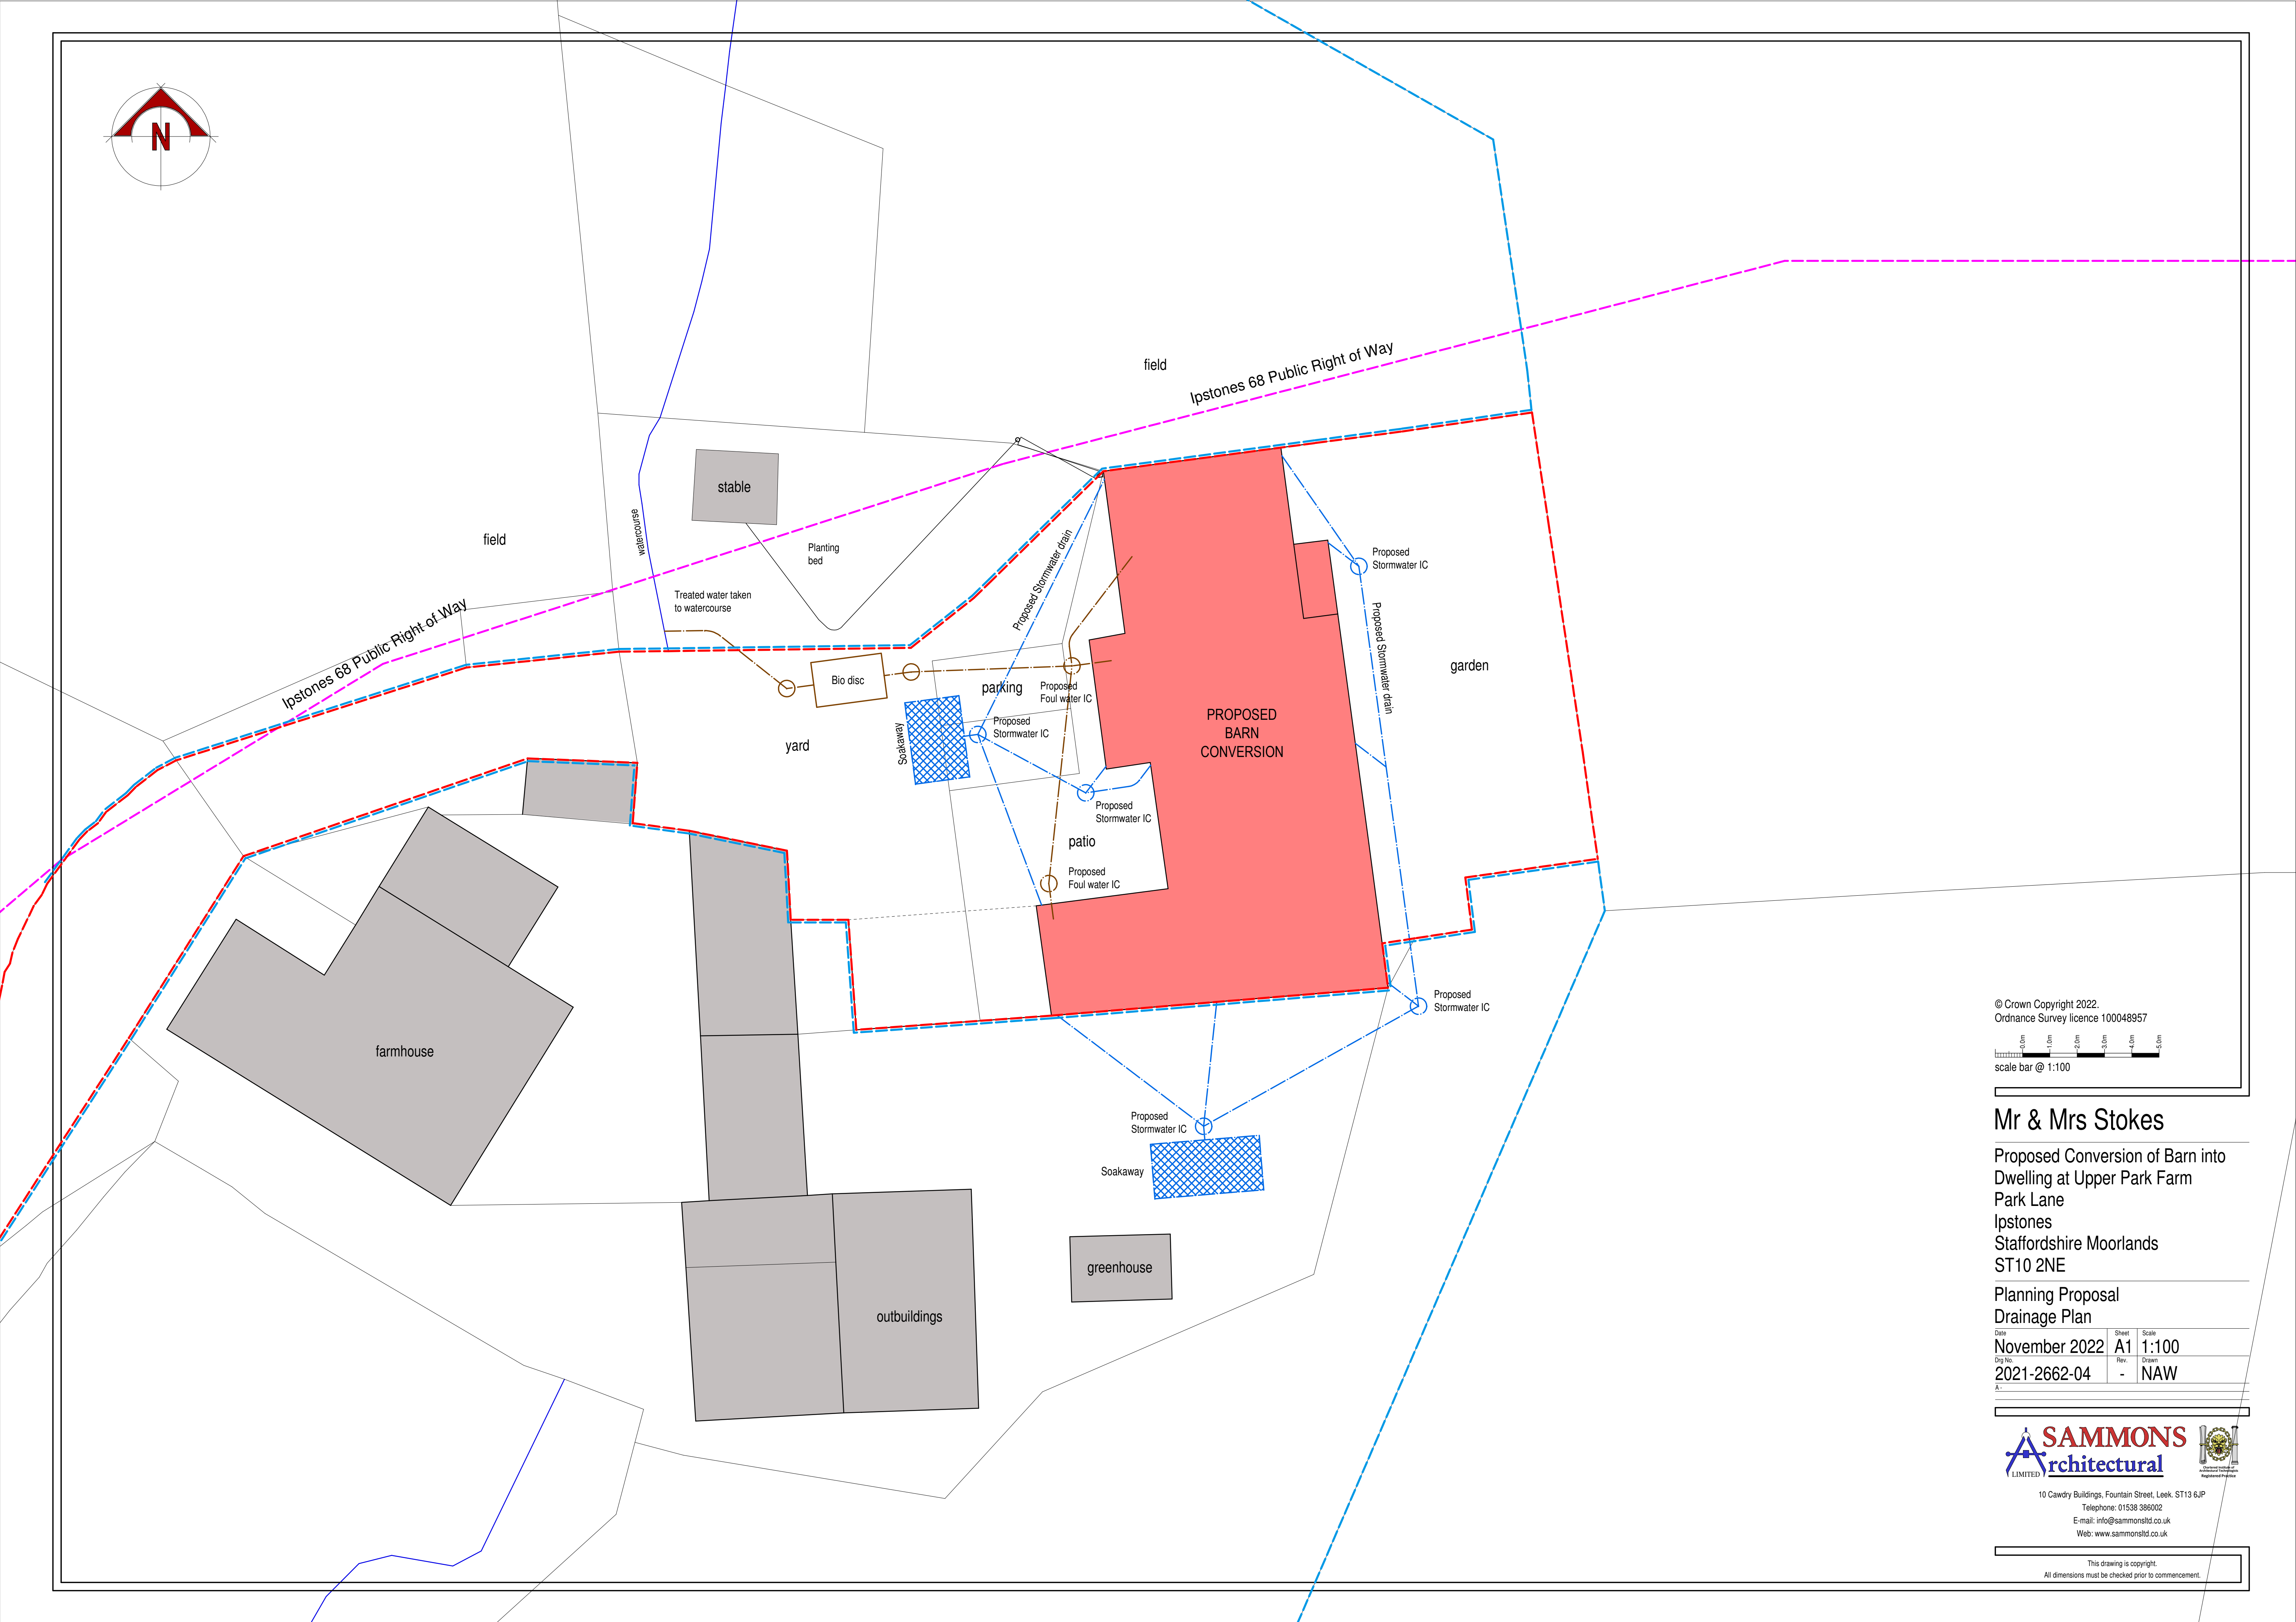


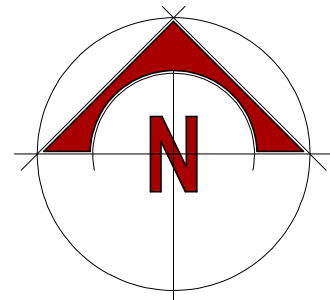

© Crown Copyright 2022.
Ordnance Survey licence 100048957
scale bar @ 1:100

Mr & Mrs Stokes

Proposed Conversion of Barn into
Dwelling at Upper Park Farm
Park Lane
Ipstones
Staffordshire Moorlands
ST10 2NE

Planning Proposal
Drainage Plan

Date	November 2022	Sheet	A1	Scale	1:100
Dwg No.	2021-2662-04	Rev.	-	Drawn	NAW

SAMMONS
Architectural
LIMITED



10 Cawdry Buildings, Fountain Street, Leek, ST13 6JP
Telephone: 01538 386002
E-mail: info@sammonsltd.co.uk
Web: www.sammonsltd.co.uk

This drawing is copyright.
All dimensions must be checked prior to commencement.