

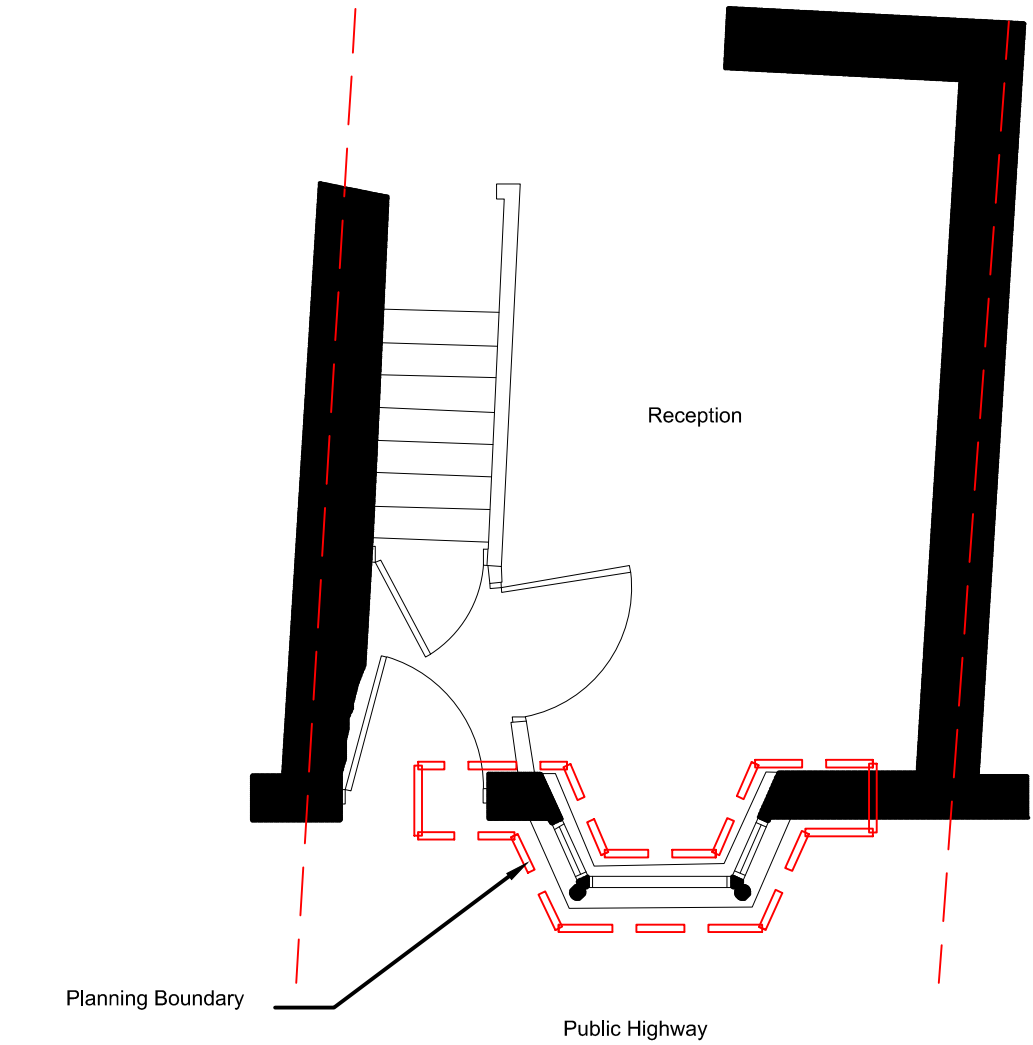


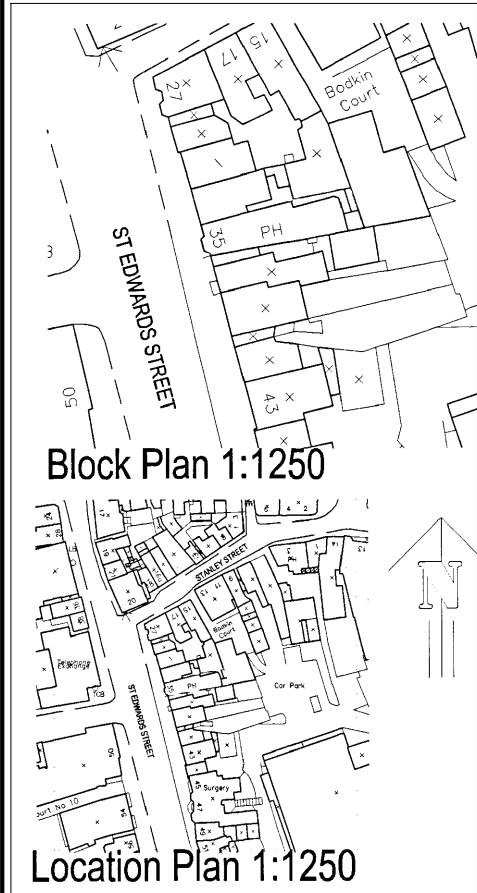

Partial Ground Floor Plan

Existing Timber framed glazing to be replaced. Replacement glazing to match existing

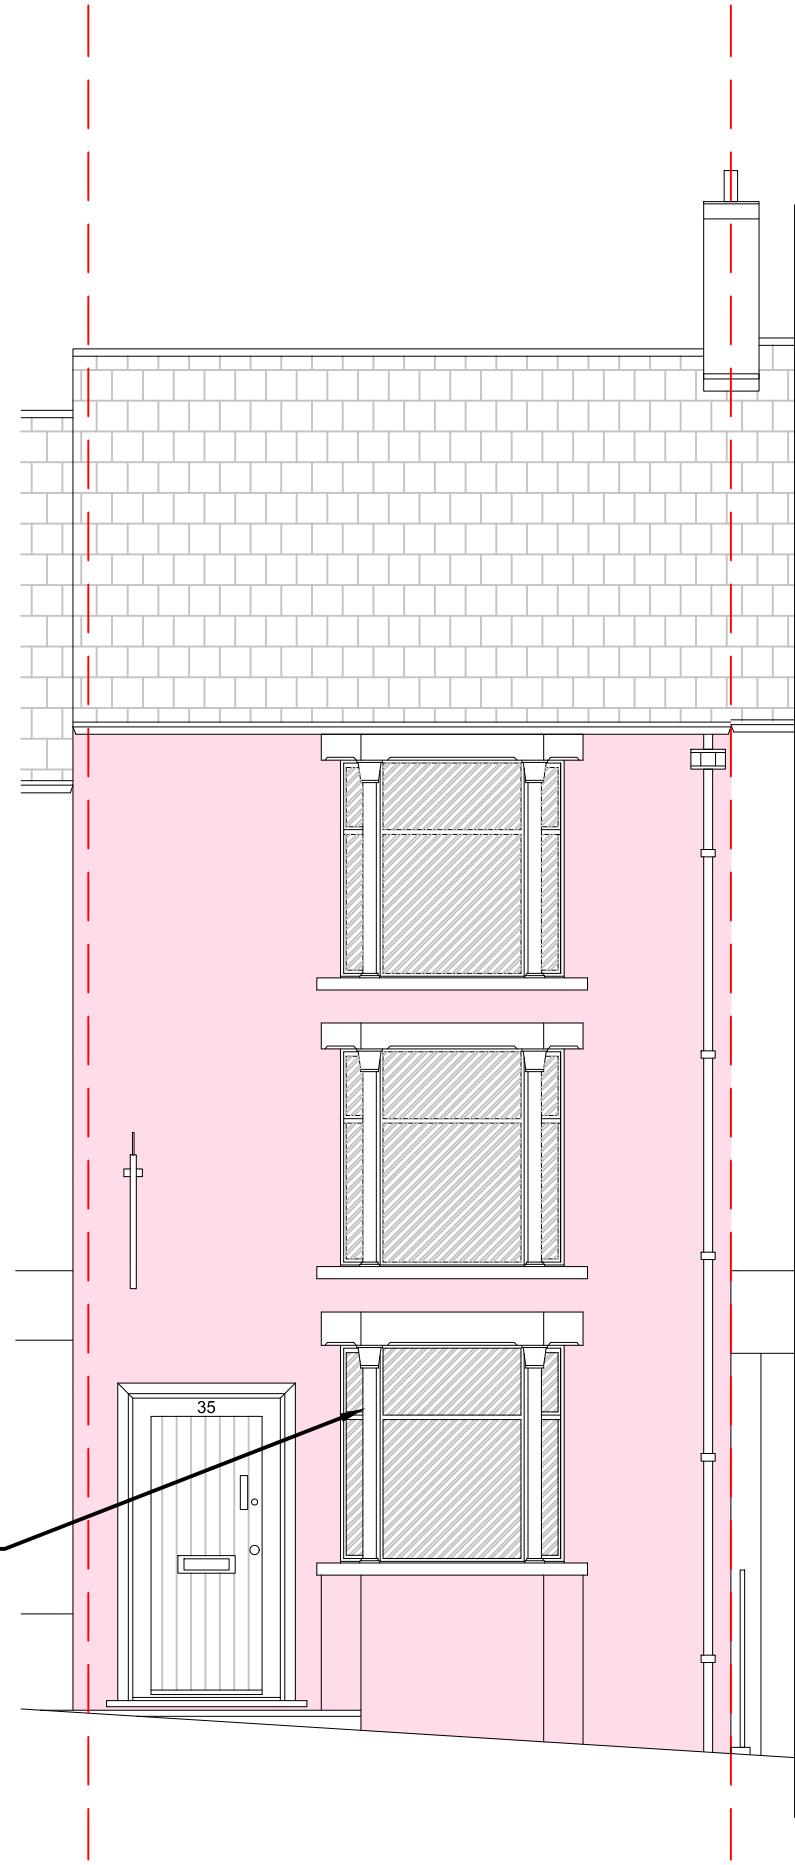

Front Elevation

Revision	Description	Date
Status:	Concept Design	
		
Client and Project: Mrs V Moss The Pamper Pit Leek, ST13 5DN		
Title: Glazing Replacement Elevation		
Scale: 1:50 @ A3	Date: 09/12/22	Drawn by: LB
Job no: 106	Drawing: 106-PP-101	Revision: -