


1:50 Scale to be measured

PREFORMED EAVES GUTTERING TO DISCHARGE INTO 100mm DIAMETER RAINWATER DOWN PIPES AS ILLUSTRATED.


CONCRETE BLOCKWORK BUILT OFF STRIP FOUNDATION TO HEIGHT SHOWN IN SECTION.

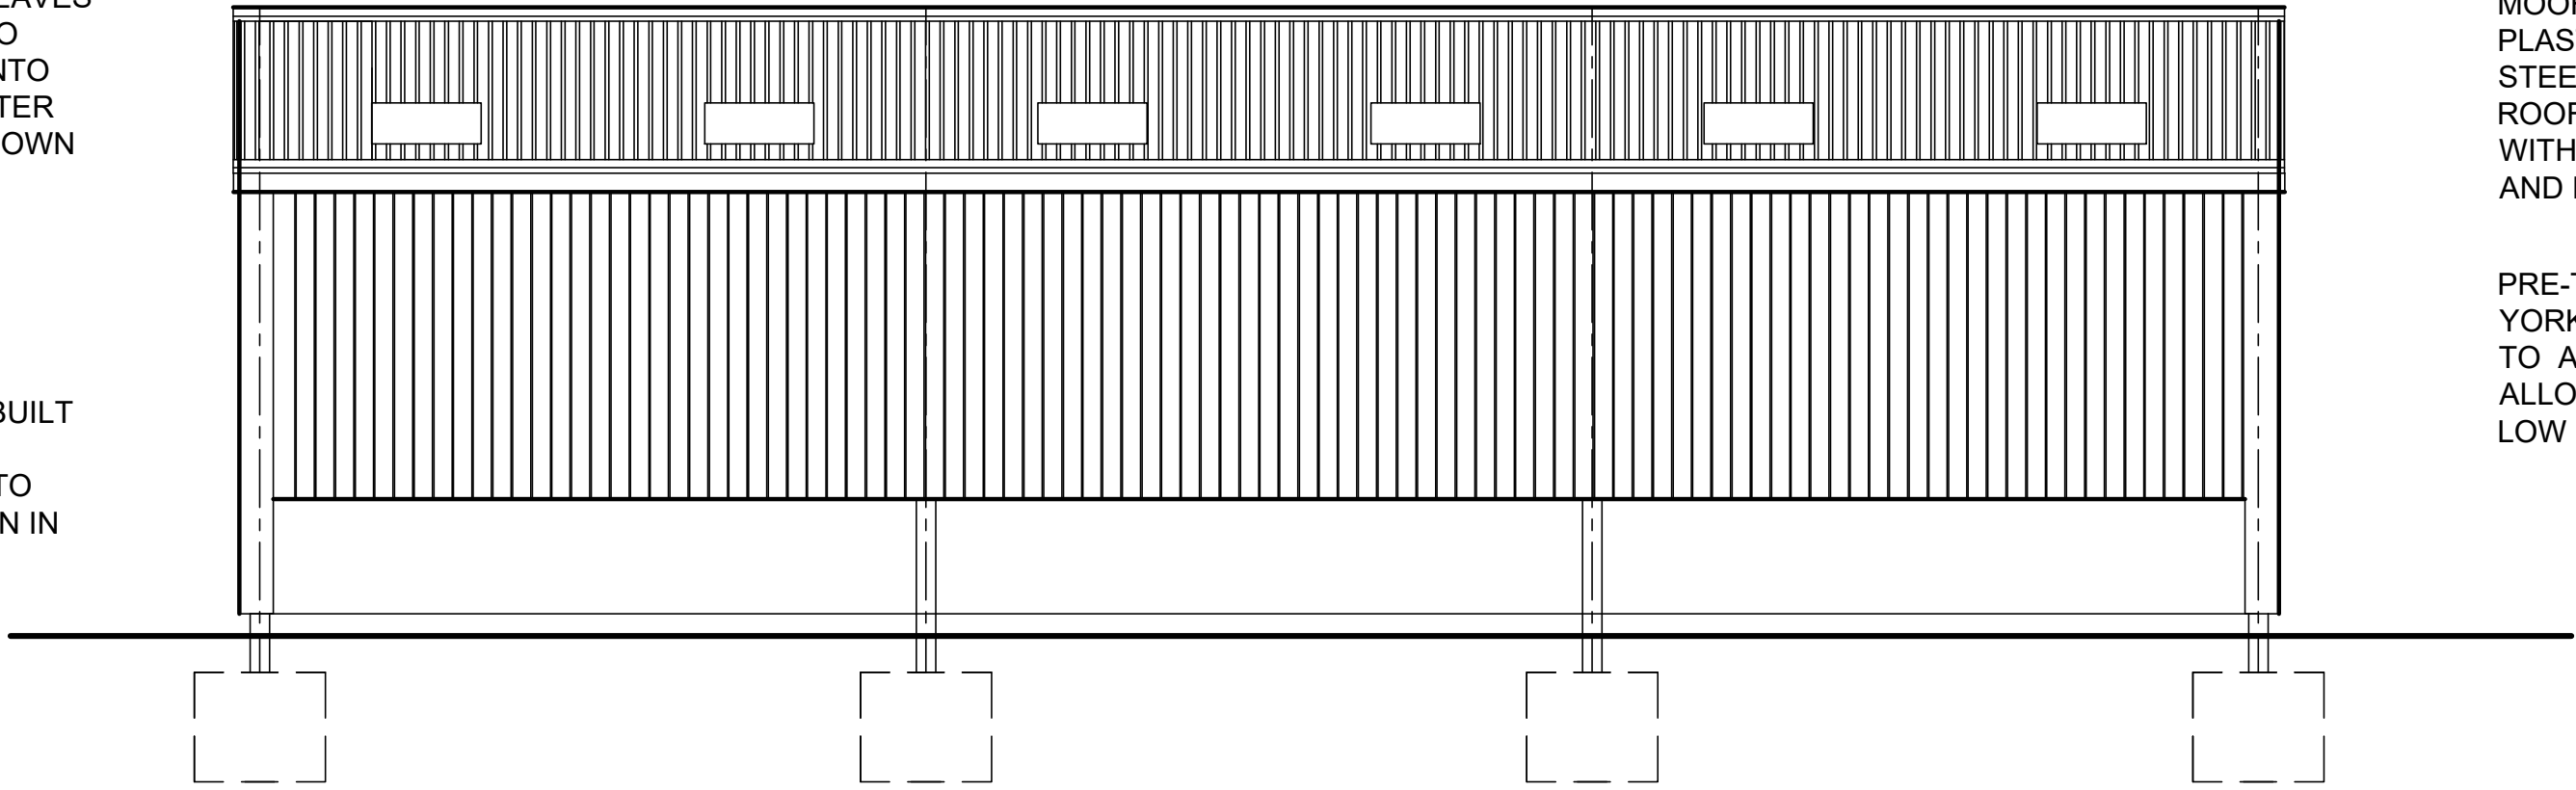

Proposed Rear Elevation

MOORLAND GREEN PLASTIC COATED STEEL SHEETING TO ROOF TOGETHER WITH CORNER, RIDGE AND EAVES CAPPING.


PRE-TREATED YORKSHIRE BOARDING TO A HEIGHT ALLOWING LIGHT AT LOW LEVEL.

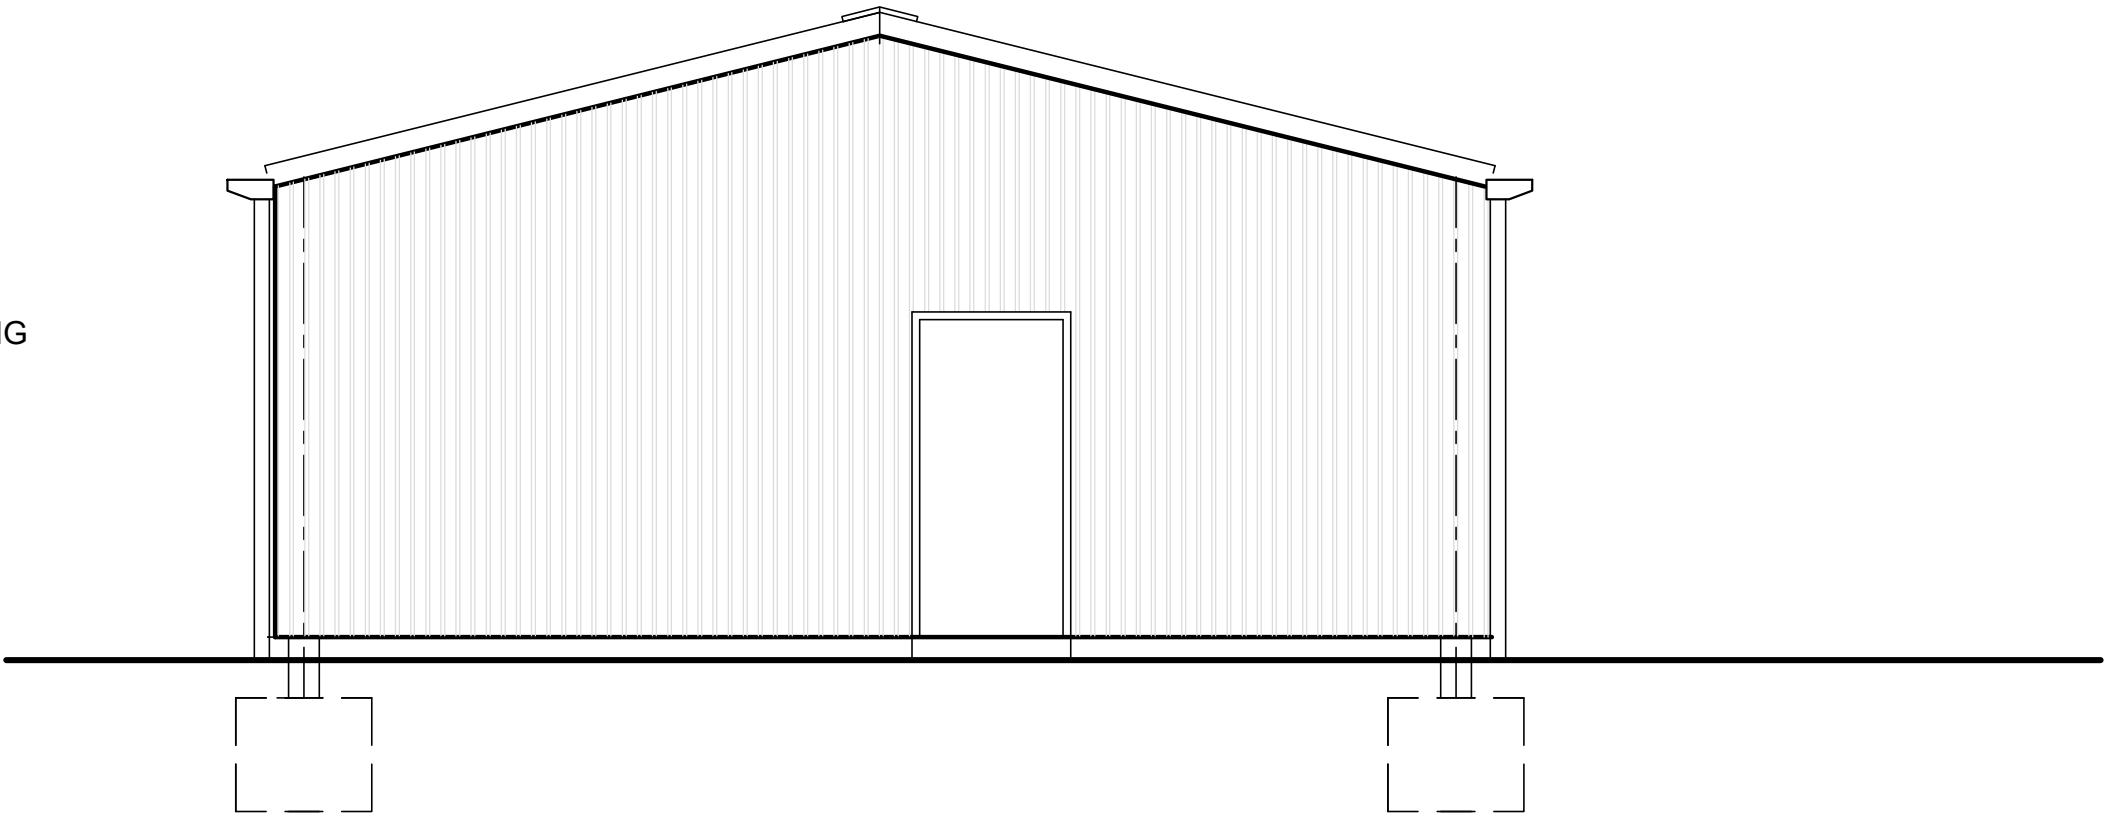

Proposed Side Elevation


TRANSLUCENT SHEETING INCORPORATED INTO ROOF PITCH.

GRAPHITE GREY FULL HEIGHT ALUMINIUM FRAMED AND GLAZED PANEL.

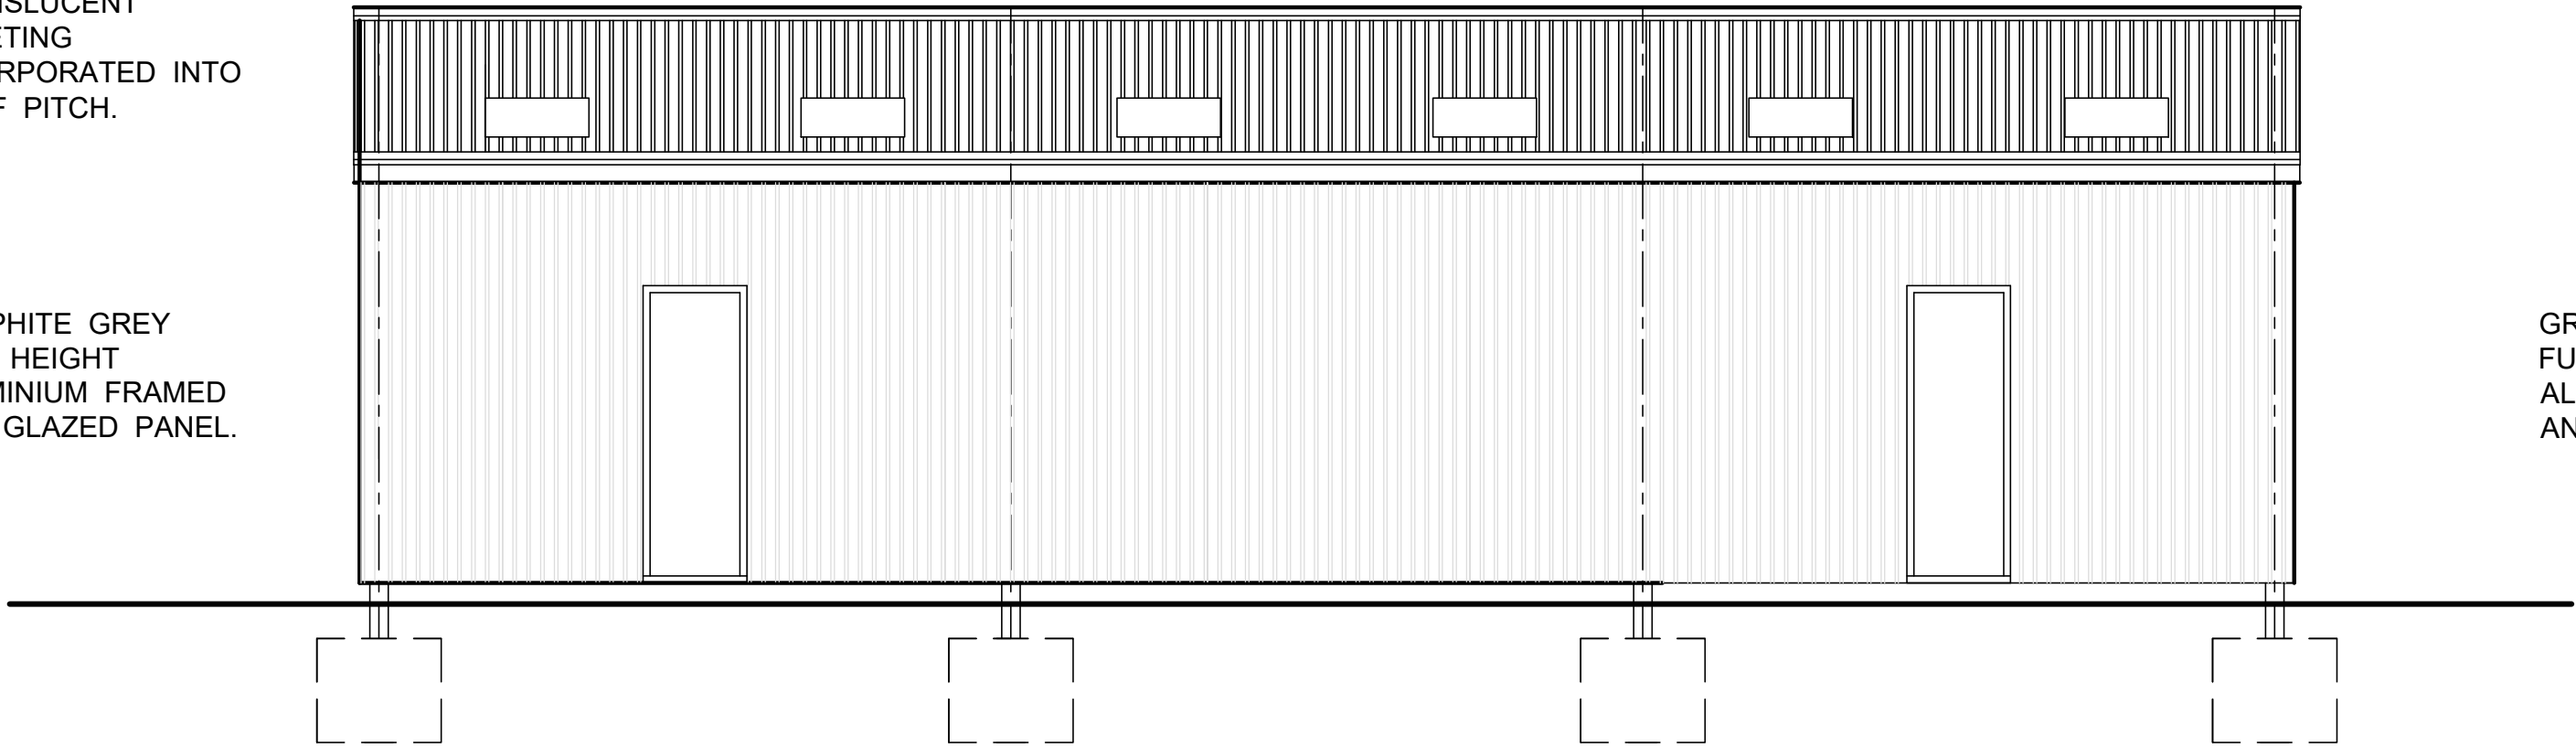

Proposed Yardside Elevation

GRAPHITE GREY FULL HEIGHT ALUMINIUM DOOR AND FRAME.

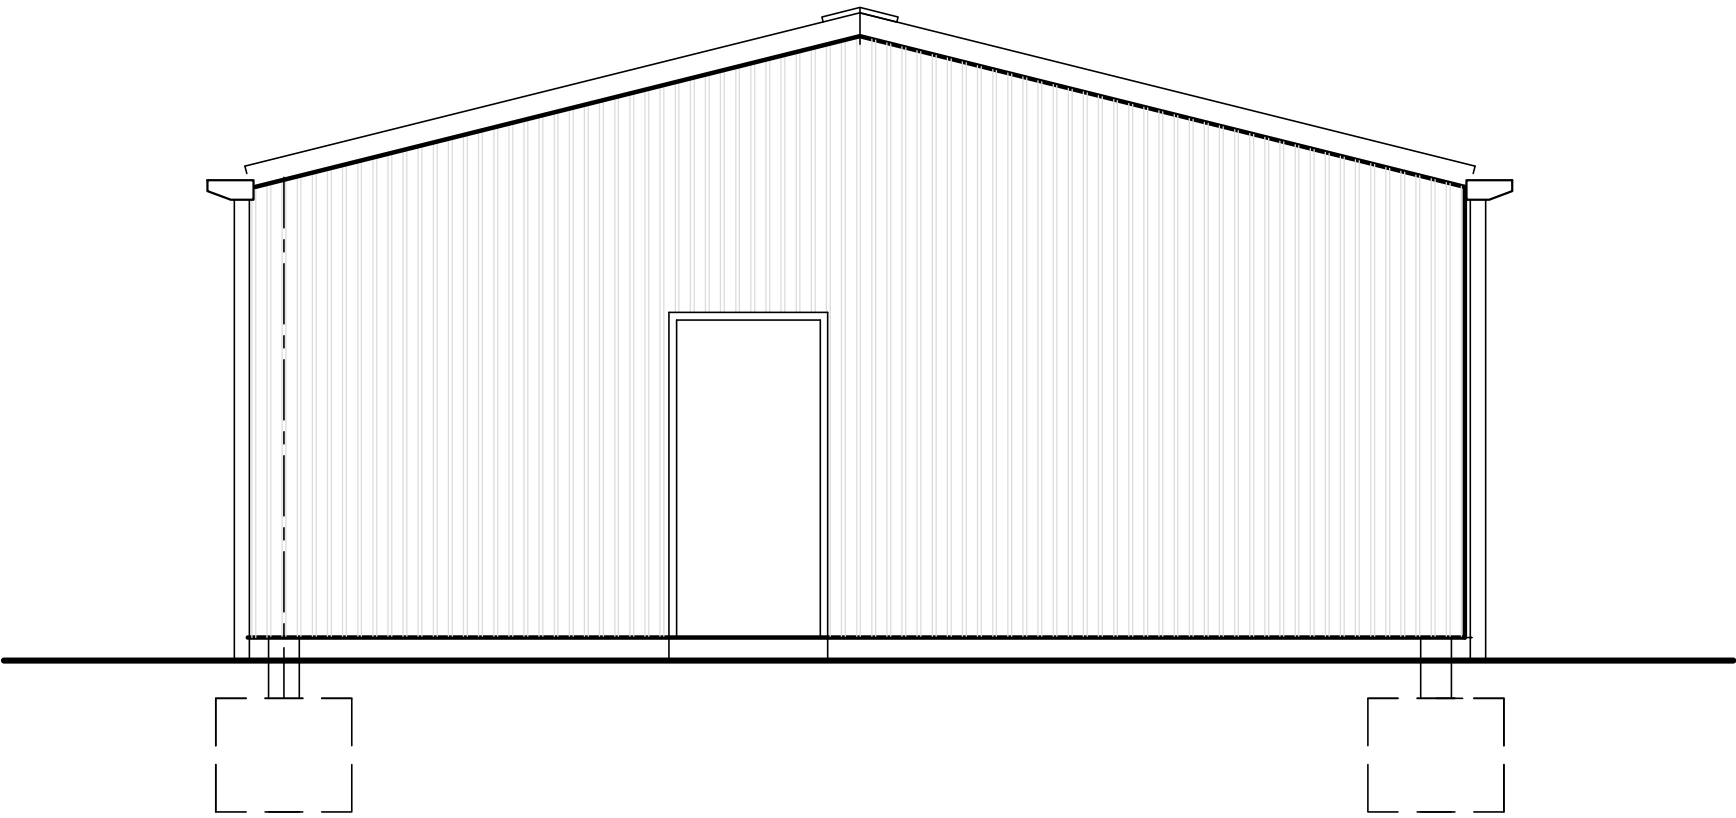

Proposed Side Elevation

REV	DATE	DESCRIPTION
DRAWING STATUS		
PLANNING		

THIS DRAWING IS COPYRIGHT AND MUST NOT BE REPRODUCED IN WHOLE OR IN PART WITHOUT THE PRIOR PERMISSION OF [P4 Architecture](#).

DIMENSIONS TO BE VERIFIED ON SITE. ONLY FIGURED DIMENSIONS TO BE USED AND ANY DISCREPANCY BETWEEN THIS DRAWING AND SITE CONDITIONS TO BE REFERRED TO [P4 Architecture](#) IMMEDIATELY. NO DIMENSIONS ARE TO BE SCALED OFF PRINTED DRAWINGS UNLESS STATED DIMENSIONS ALIGN WITH THE CORRESPONDING SCALE BAR AND SCALE RULE. ANY AREAS THAT ARE INDICATED ON THIS DRAWING ARE FOR GUIDANCE ONLY. NO RESPONSIBILITY IS TAKEN FOR THEIR ACCURACY.

THERE IS A RISK OF DEATH OR INJURY IN CONSTRUCTION IF THE WORKS ARE NOT PROPERLY PLANNED AND SUPERVISED. THE CONTRACTOR MUST NOT UNDERTAKE ANY ELEMENT OF WORK WITHOUT HAVING FIRST CARRIED OUT THE NECESSARY RISK ASSESSMENT AND PREPARED DETAILED METHOD STATEMENT.

CLIENT

Mr O. Mellor & Ms H. Johnson

PROJECT

Proposed Replacement Outbuilding at Upper Tittesworth Farm
Buxton Road
Blackshaw Moor, Leek
Staffs.

DRAWING TITLE

Proposed Elevations

SCALE

1:50 @ A1

DATE

July 2022

DRAWING No.

OLME /PP/03/004

REV

P4 Architecture

P4 Architecture

A Member of the Chartered Institute of Architectural Technologists

Chartered Institute of Architectural Technologists

Architectural & Construction Project Management Services

Lodge Hill, Wallbridge Drive, Leek, Staffordshire, ST13 8NE.

Tel. 07962 062 618 Email: P4architecture@hotmail.co.uk