




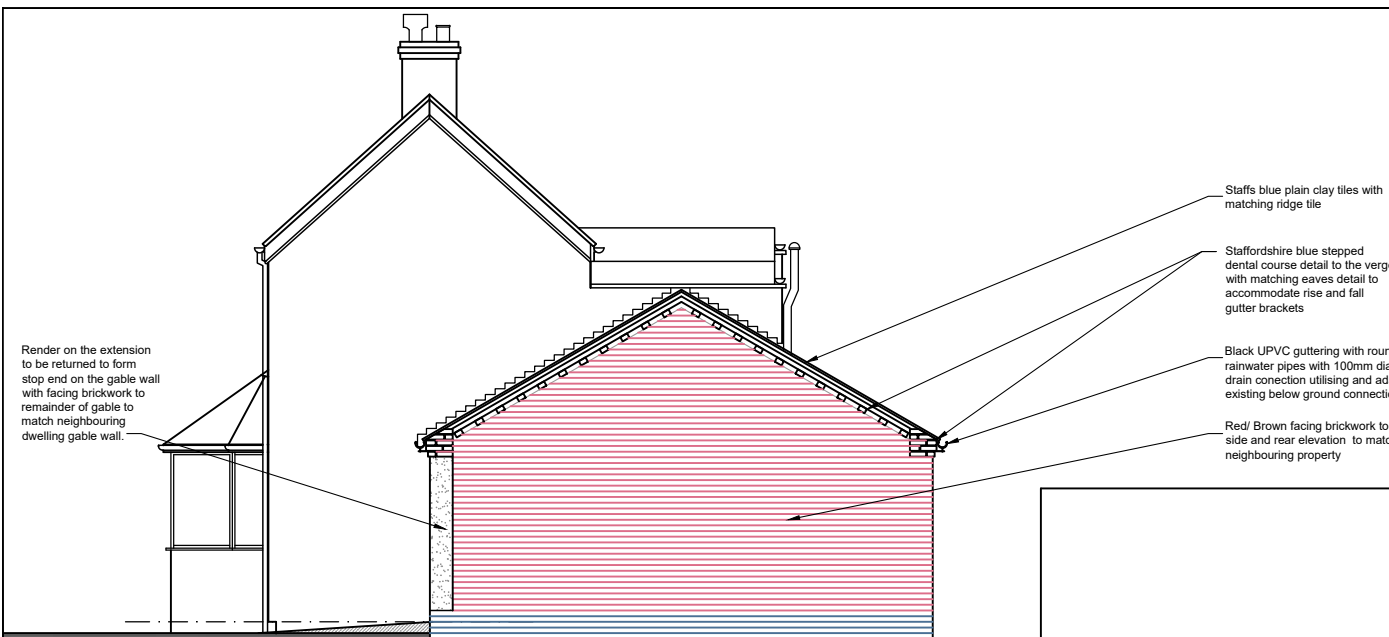


WEST ELEVATION AS PROPOSED SCALE 1:50

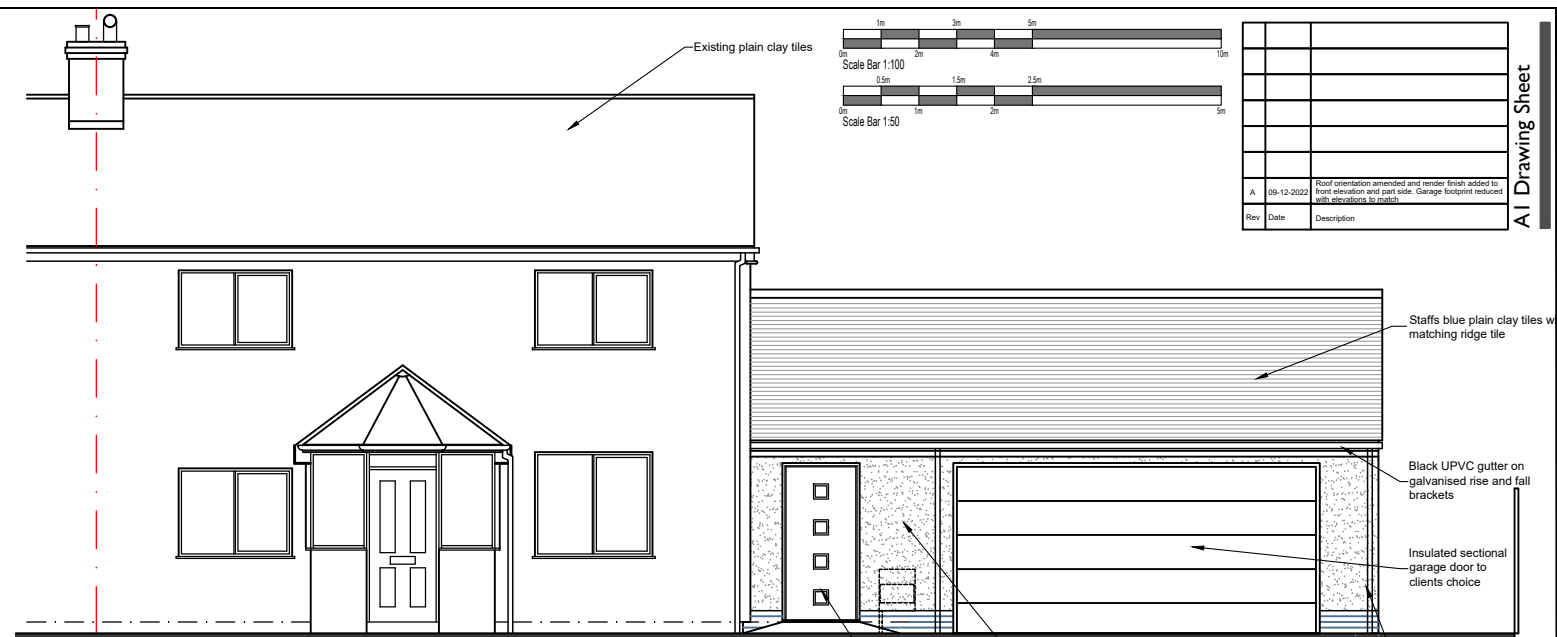


NORTH ELEVATION AS PROPOSED SCALE 1:50

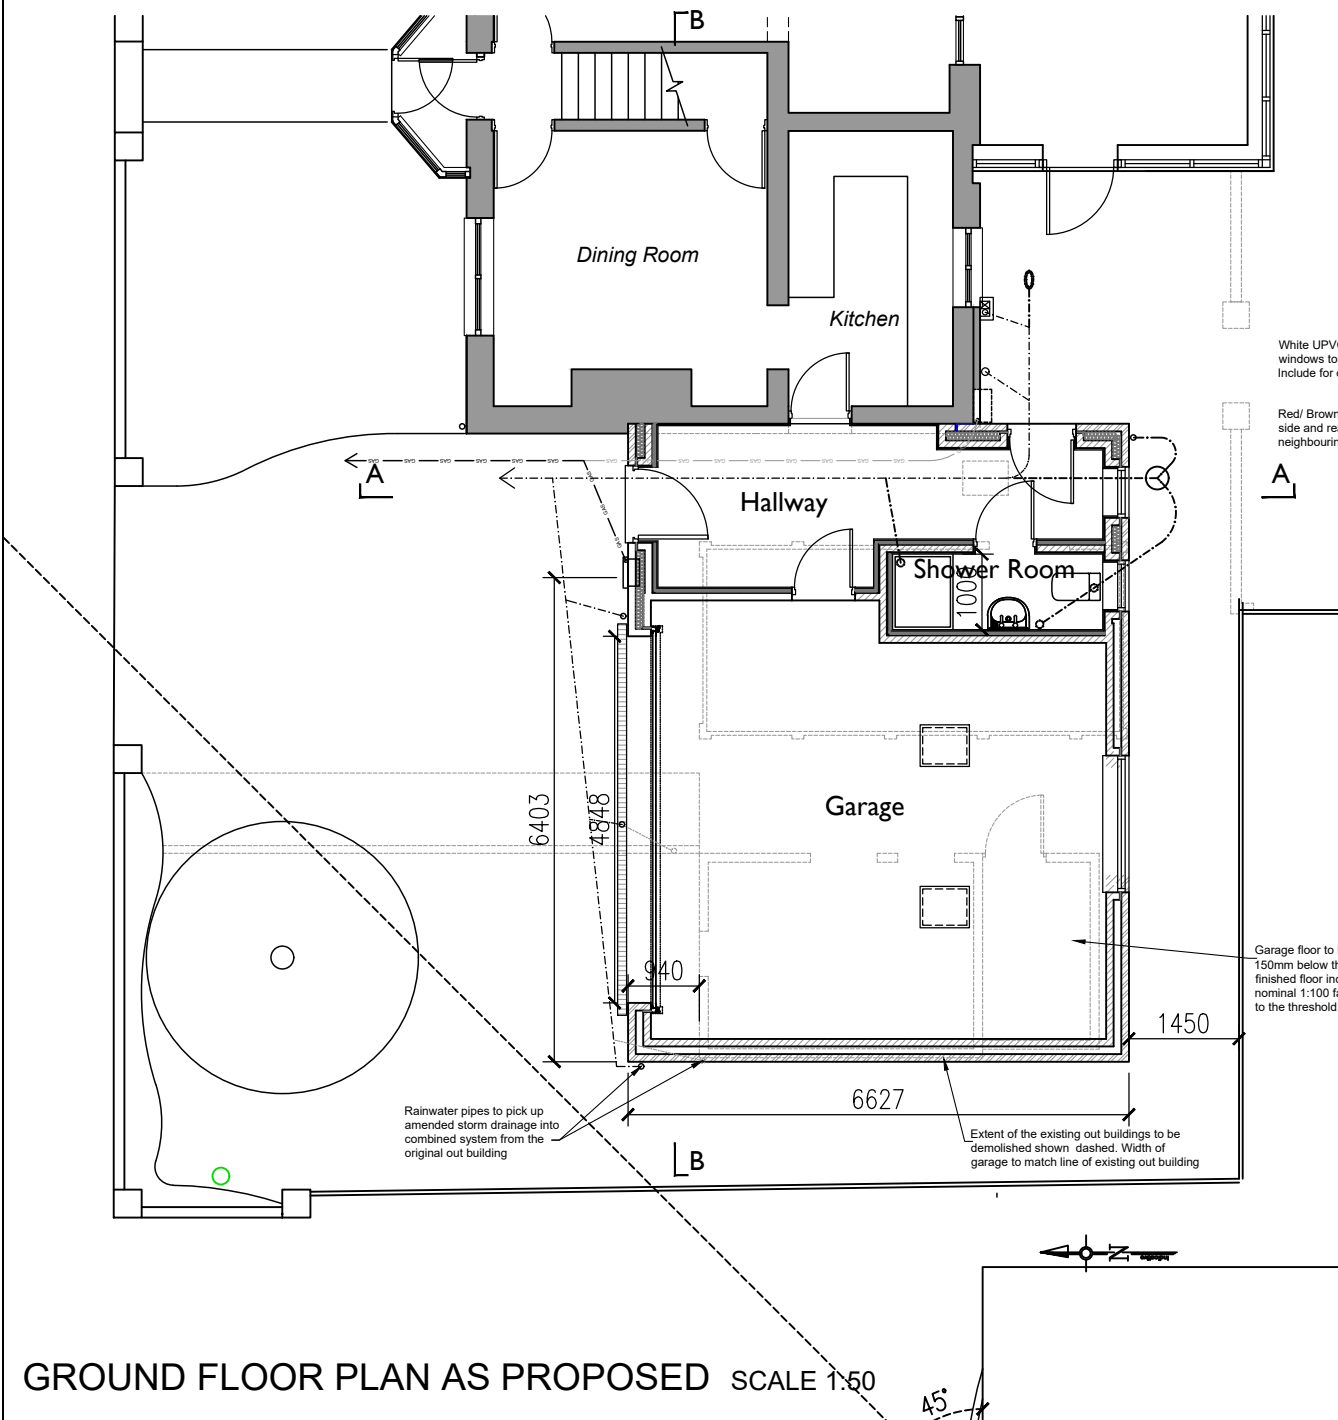


GROUND FLOOR PLAN AS PROPOSED SCALE 1:50

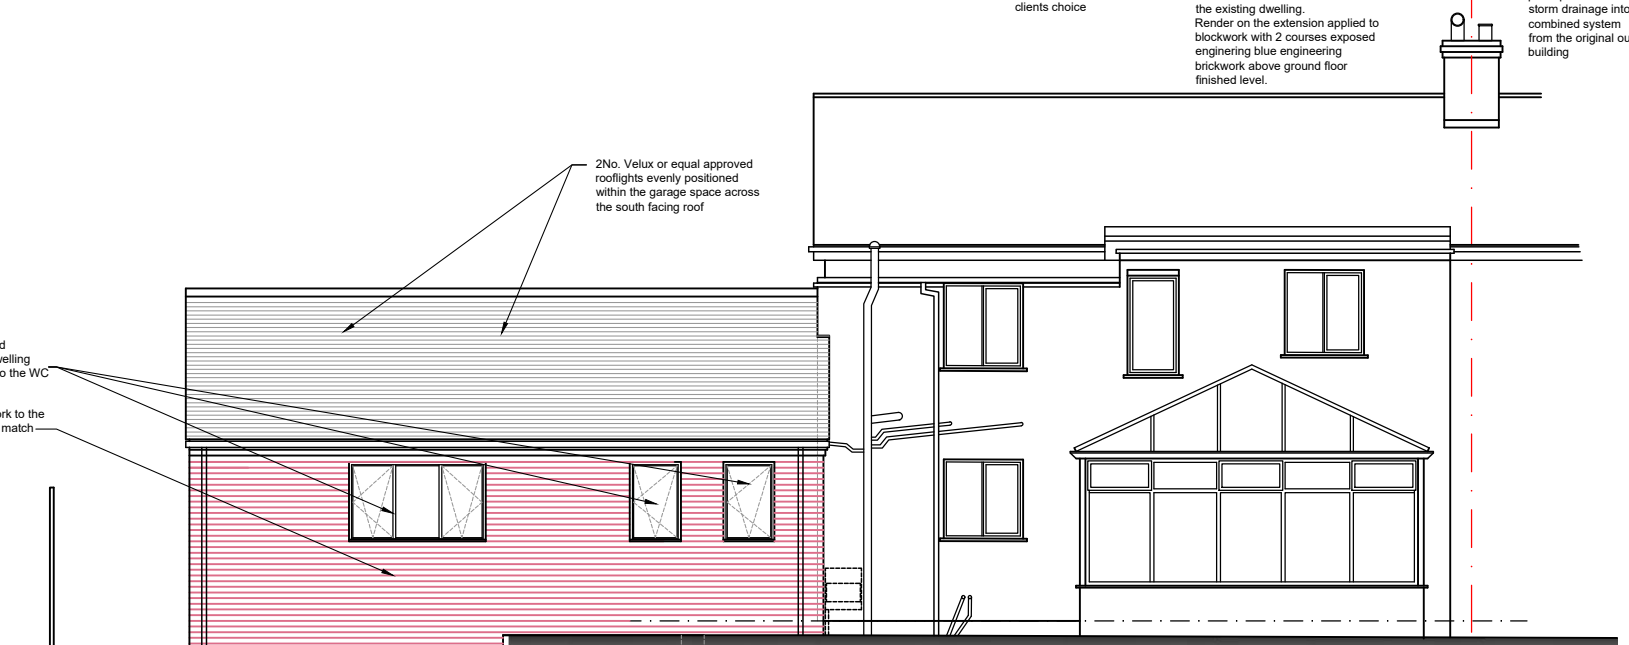


SOUTH ELEVATION AS PROPOSED SCALE 1:100

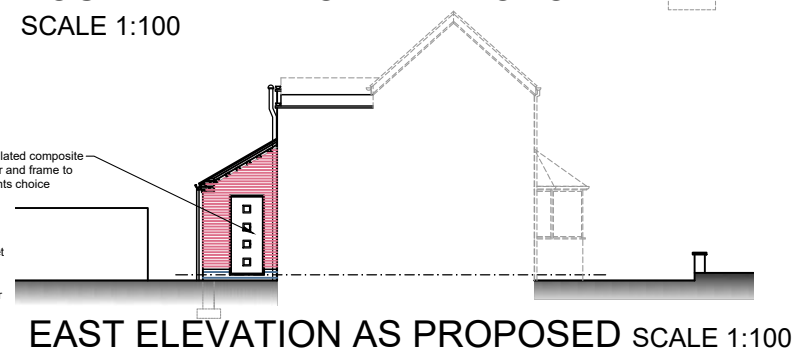


EAST ELEVATION AS PROPOSED SCALE 1:100

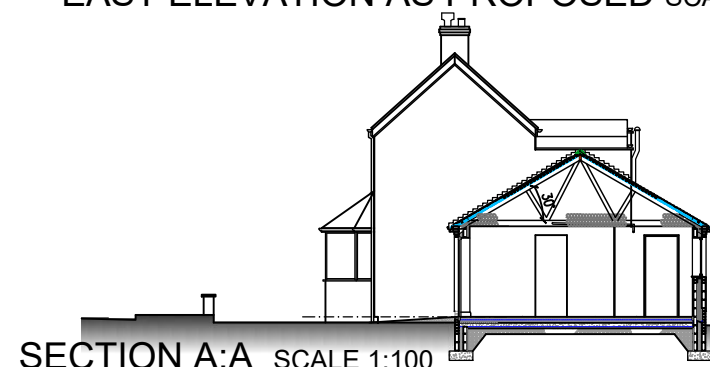

SECTION A:A SCALE 1:100

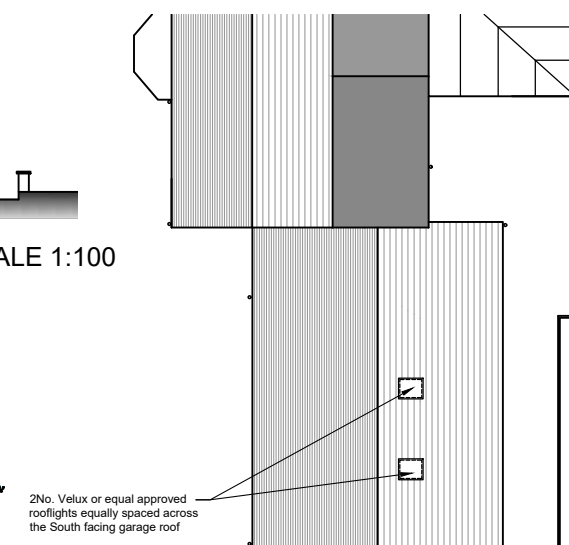

ROOF PLAN PROPOSED SCALE 1:100

 

Rev	Date	Description
A	06-12-2022	Roof orientation amended and render finish added to front elevation and part side. Garage footprint reduced with elevations to match

AI Drawing Sheet

FORTE
ARCHITECTURAL
DESIGN

enquiries@forte-architectural.co.uk

Client:
MR & MRS J SPROSTON

Project:
Proposed Single Storey Side Extension To Provide Double Garage and Toilet 65 Armshead Road, Werrington Staffordshire

Title:
Scheme Proposals

Date:
October 2022

Scale:
As Noted @ A1

Project No.
FAD-15

Drawing No.
FAD-15-02

Drawn:
-

Revision:
A