





This drawing is to scale but scaled dimensions should not be used for on-site construction purposes. Only drawings showing dimensions should be used for construction work.


This drawing is the sole copyright of Oldfield Design Ltd. Any discrepancies between this drawing and other information shall be reported to Oldfield Design Ltd.

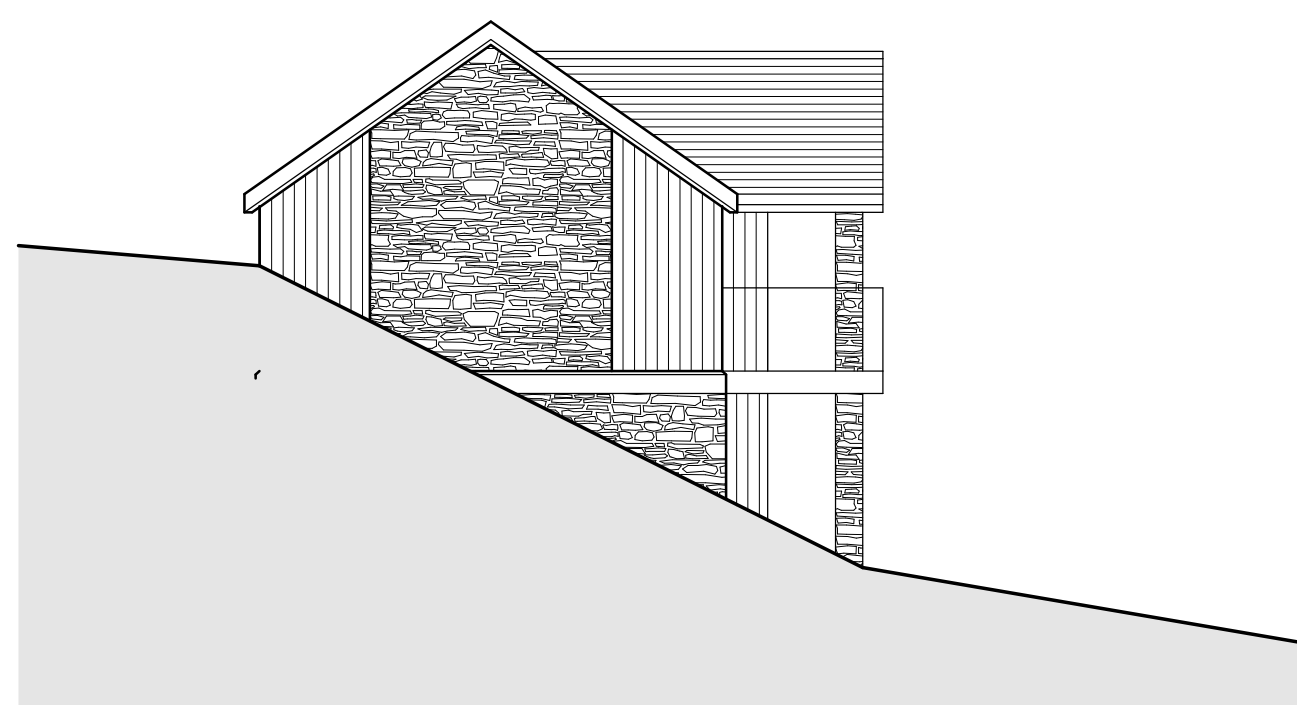


SOUTH ELEVATION

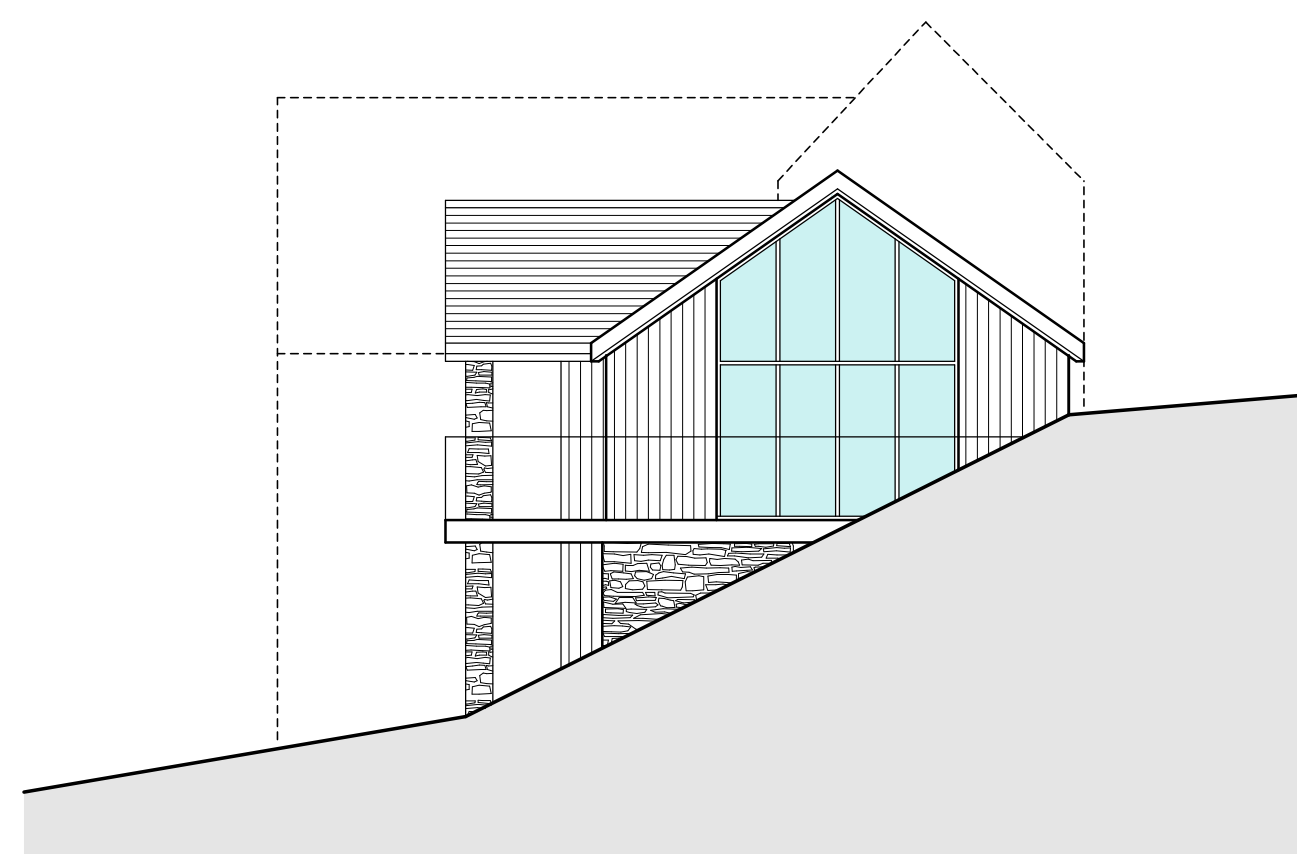


NORTH ELEVATION

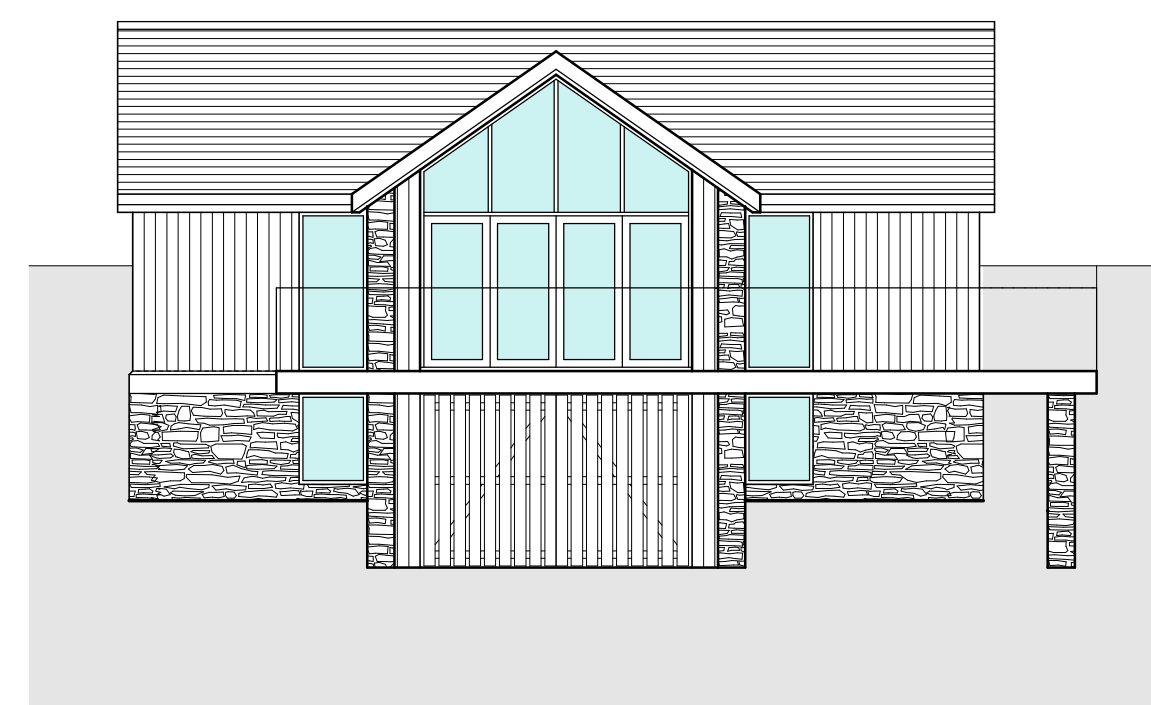


EAST ELEVATION

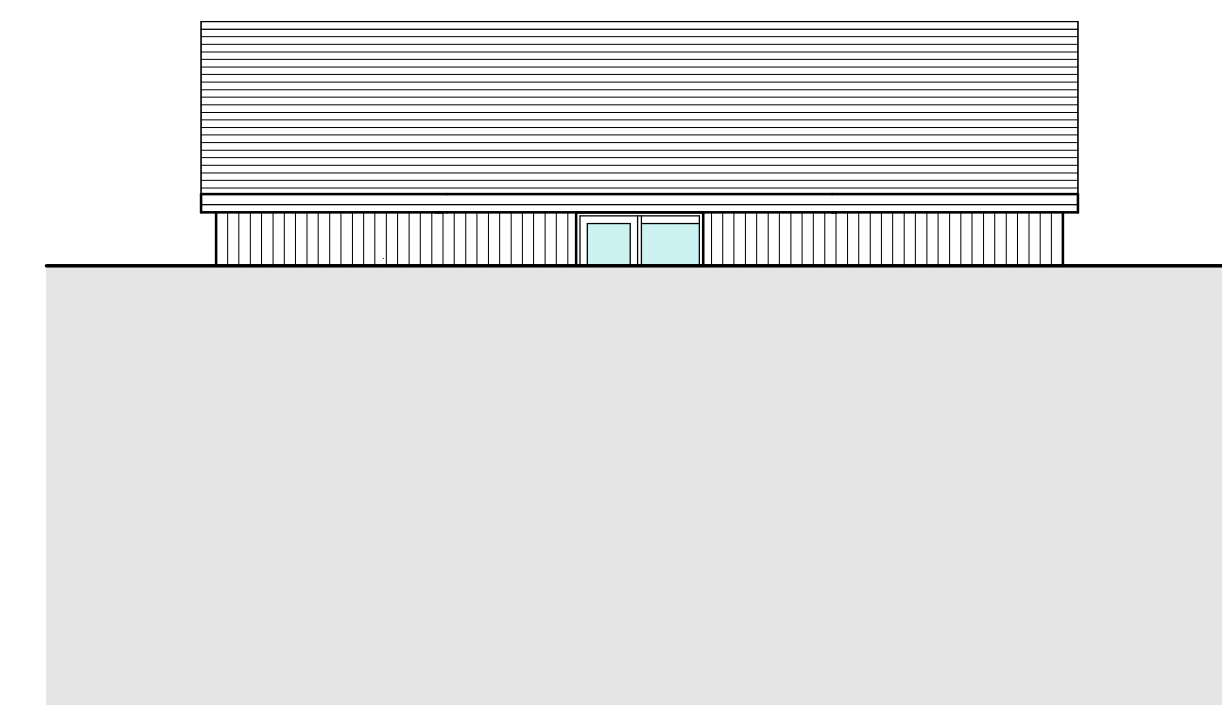


WEST ELEVATION (VISUAL IMPACT FROM ROAD)

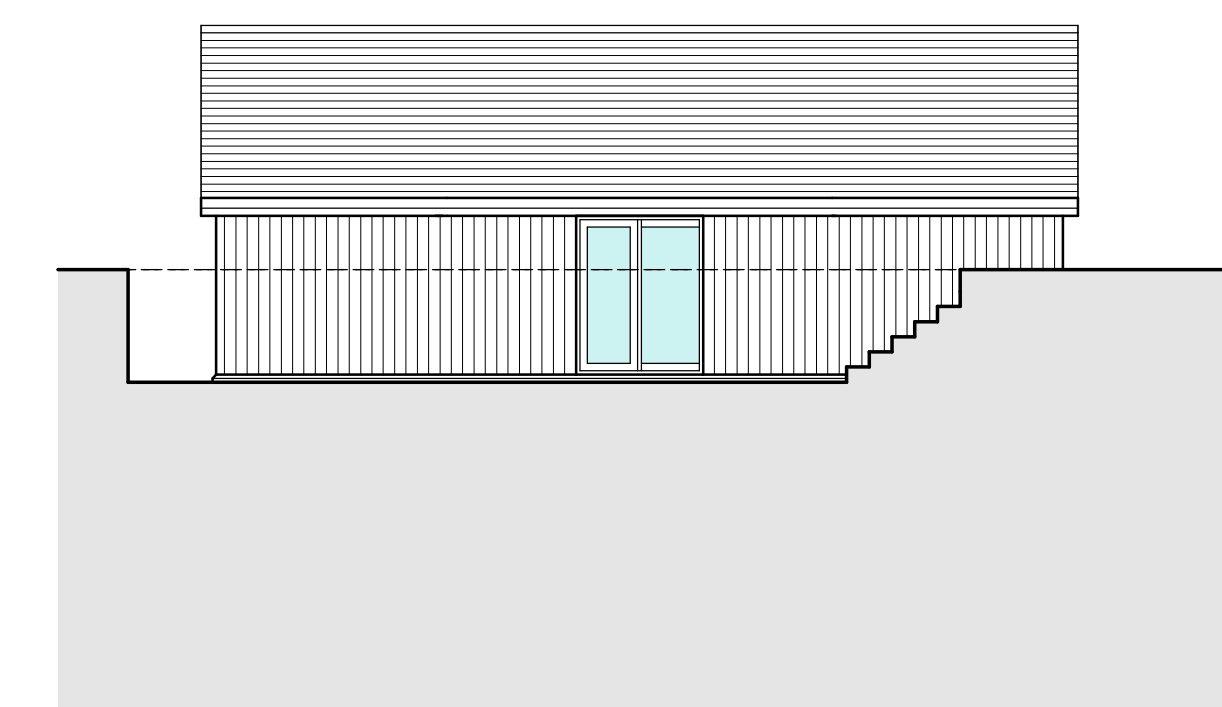

WEST ELEVATION (SHOWING ENTRANCE DOOR)

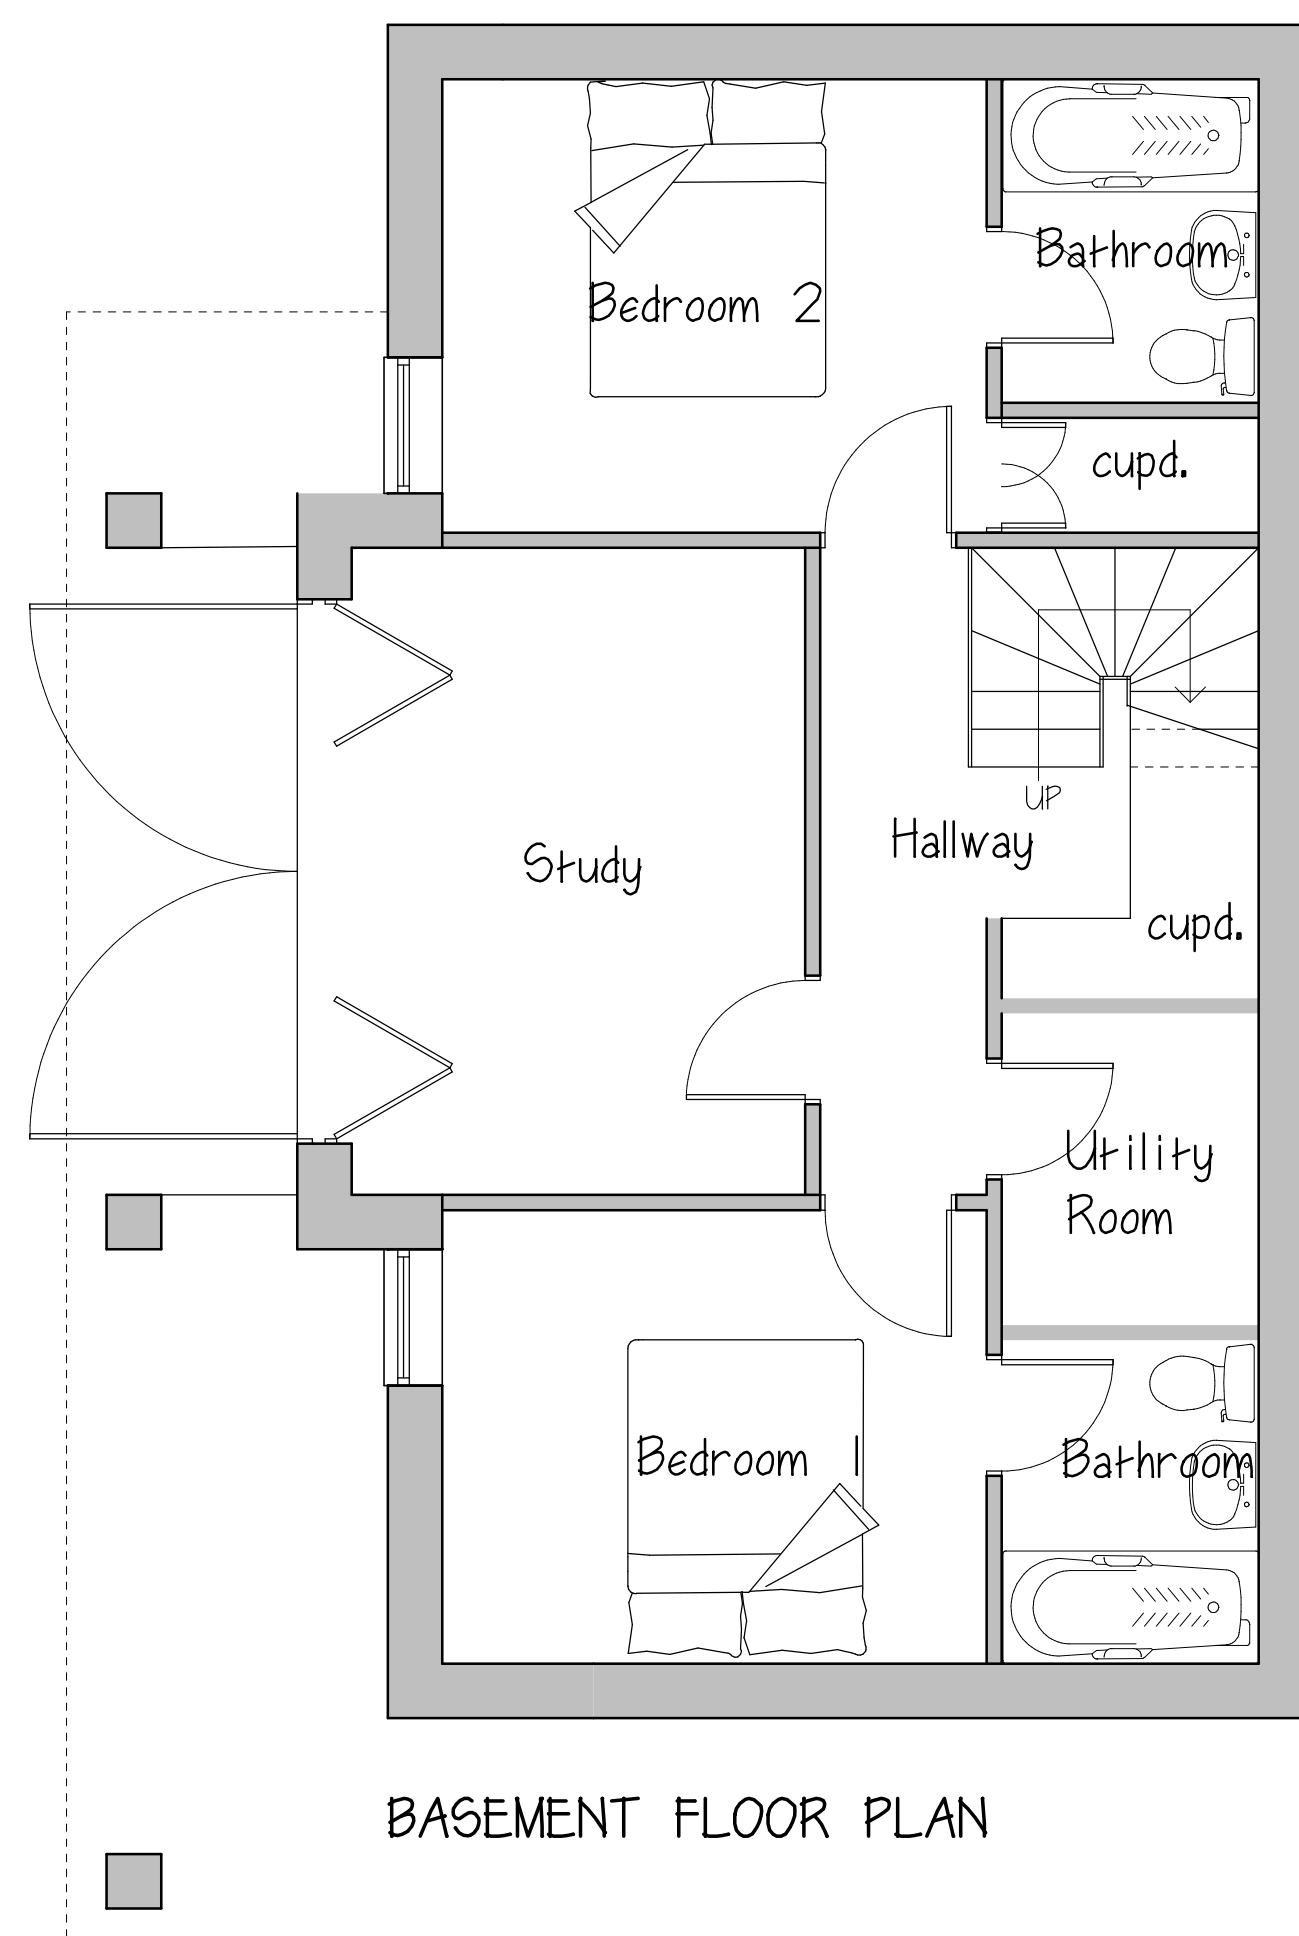

BASEMENT FLOOR PLAN

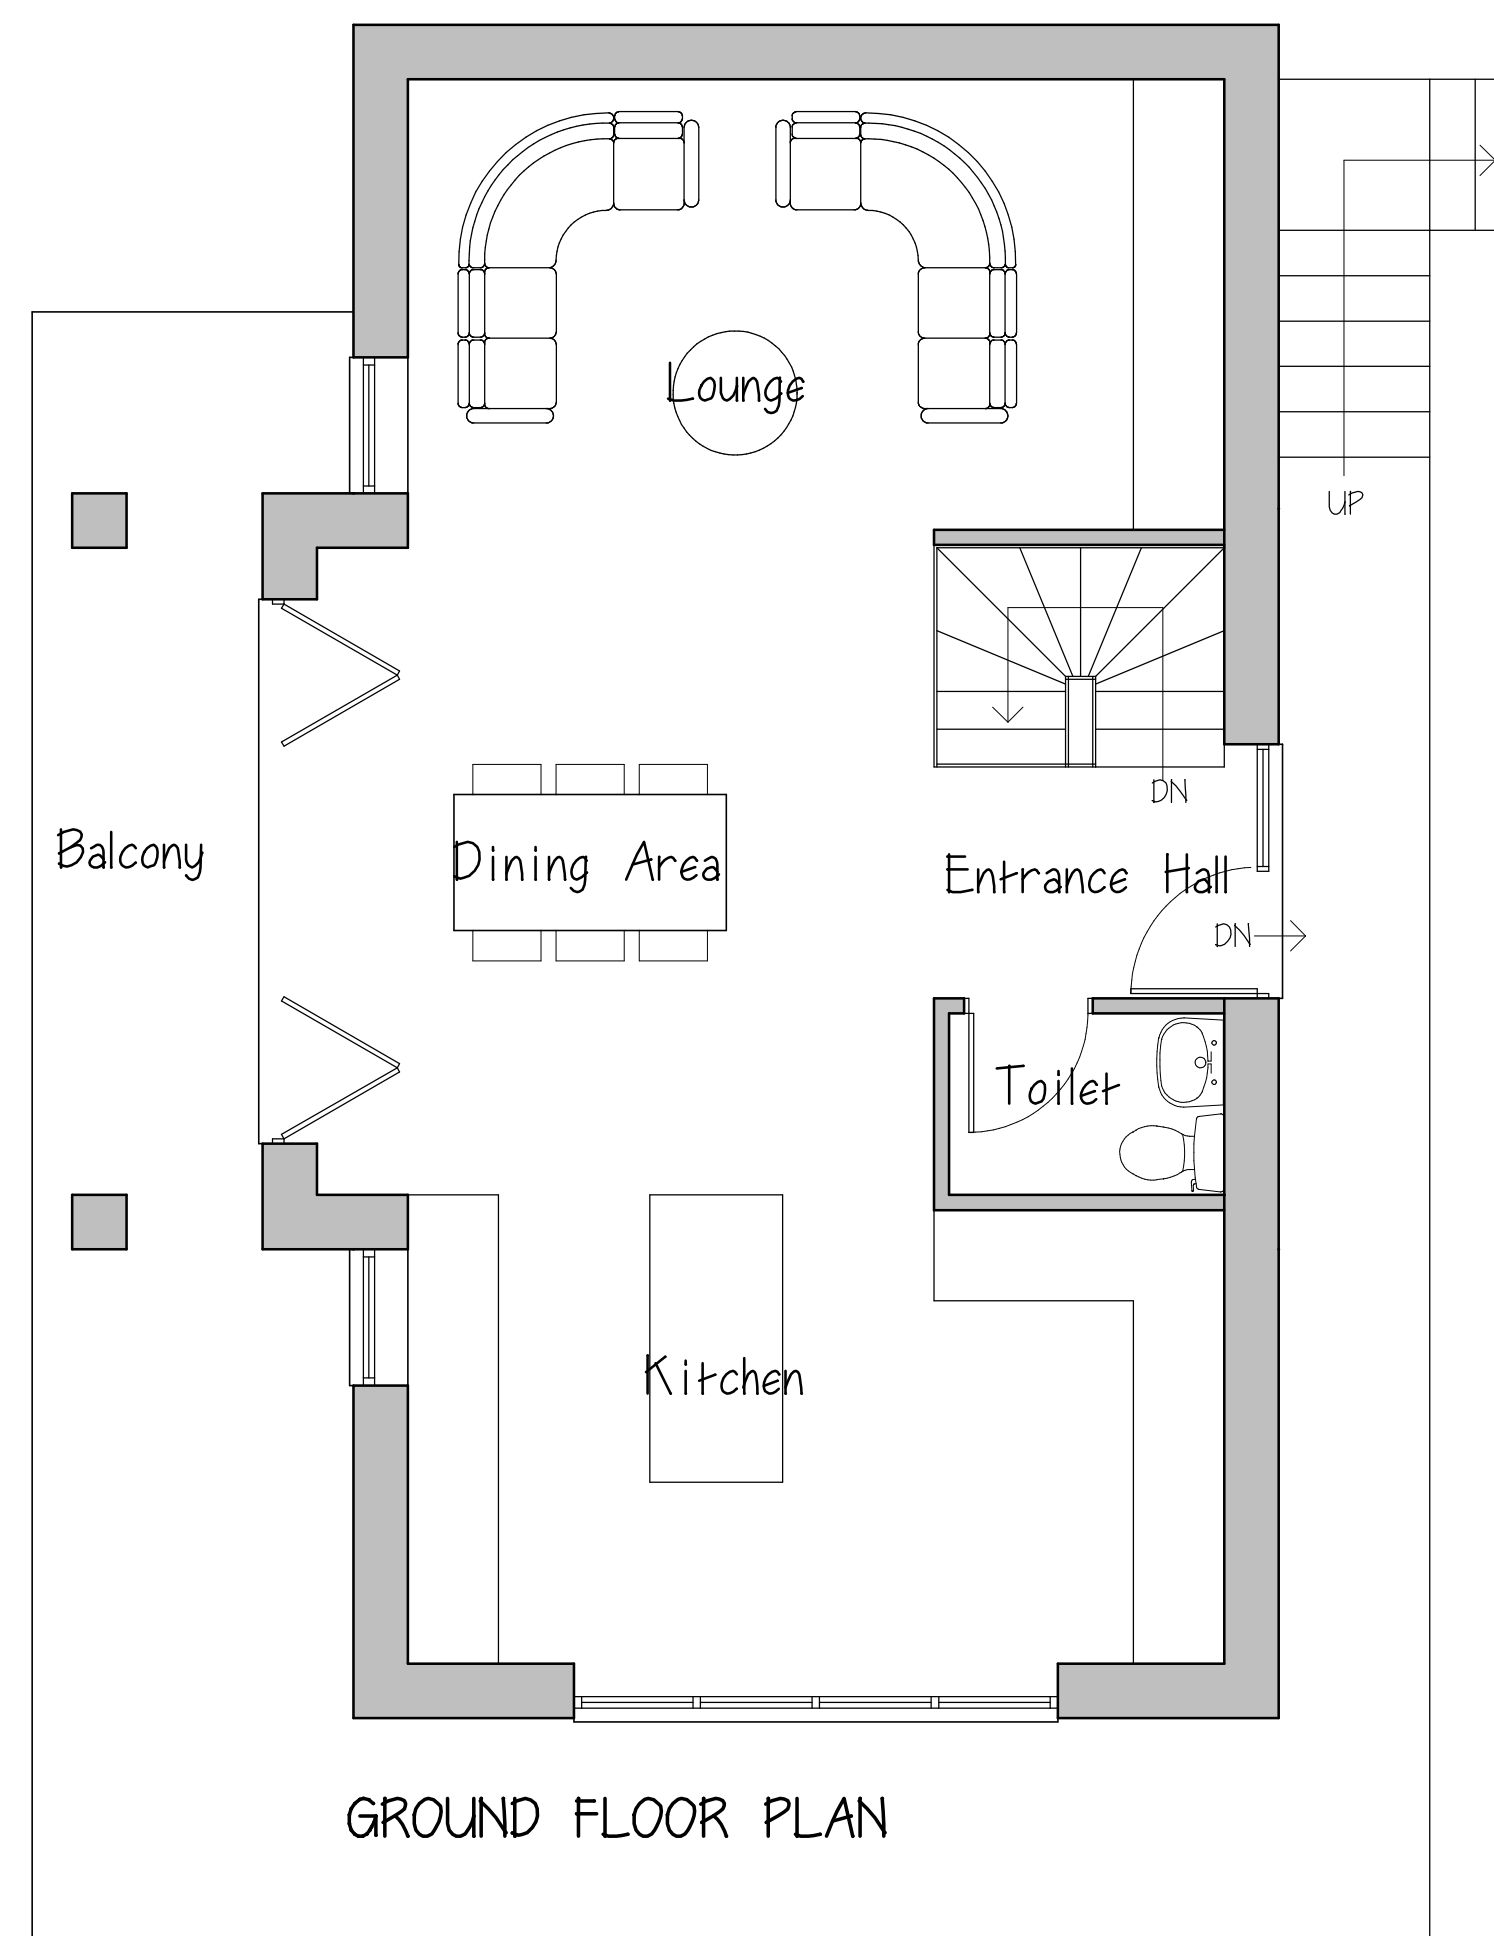

GROUND FLOOR PLAN

project
PROPOSED REPLACEMENT
DWELLING (REDUCED SCHEME)

address
BLAKELEY, REACLIFFE ROAD,
RUDYARD.
p'code
ST13 8RS
for
MR C WHAWELL

title
PROPOSED PLANS
AND ELEVATIONS

dwg no.
2070-07A

scale
1:50 & 1:100 on A1 Sheet

date
NOVEMBER 2022