



Copyright of this drawing is vested in the Architect and it must not be copied or reproduced without consent. Figured dimensions only are to be taken from this drawing. All contractors must visit the site and be responsible for taking and checking all dimensions relative to their work. HewittCoor Architects Ltd are to be advised of any variation between drawings and site conditions.

CLIENTS ARE ADVISED TO CLARIFY DIMENSIONS WITH THE ARCHITECT PRIOR TO SETTING OUT AND NOT TO SCALE FROM THE DRAWING


Rev.	Drawn	Comments	Date
A	KEN	Slide extension reduced	Oct 22
B	KEN	Slide extension removed	Dec 22

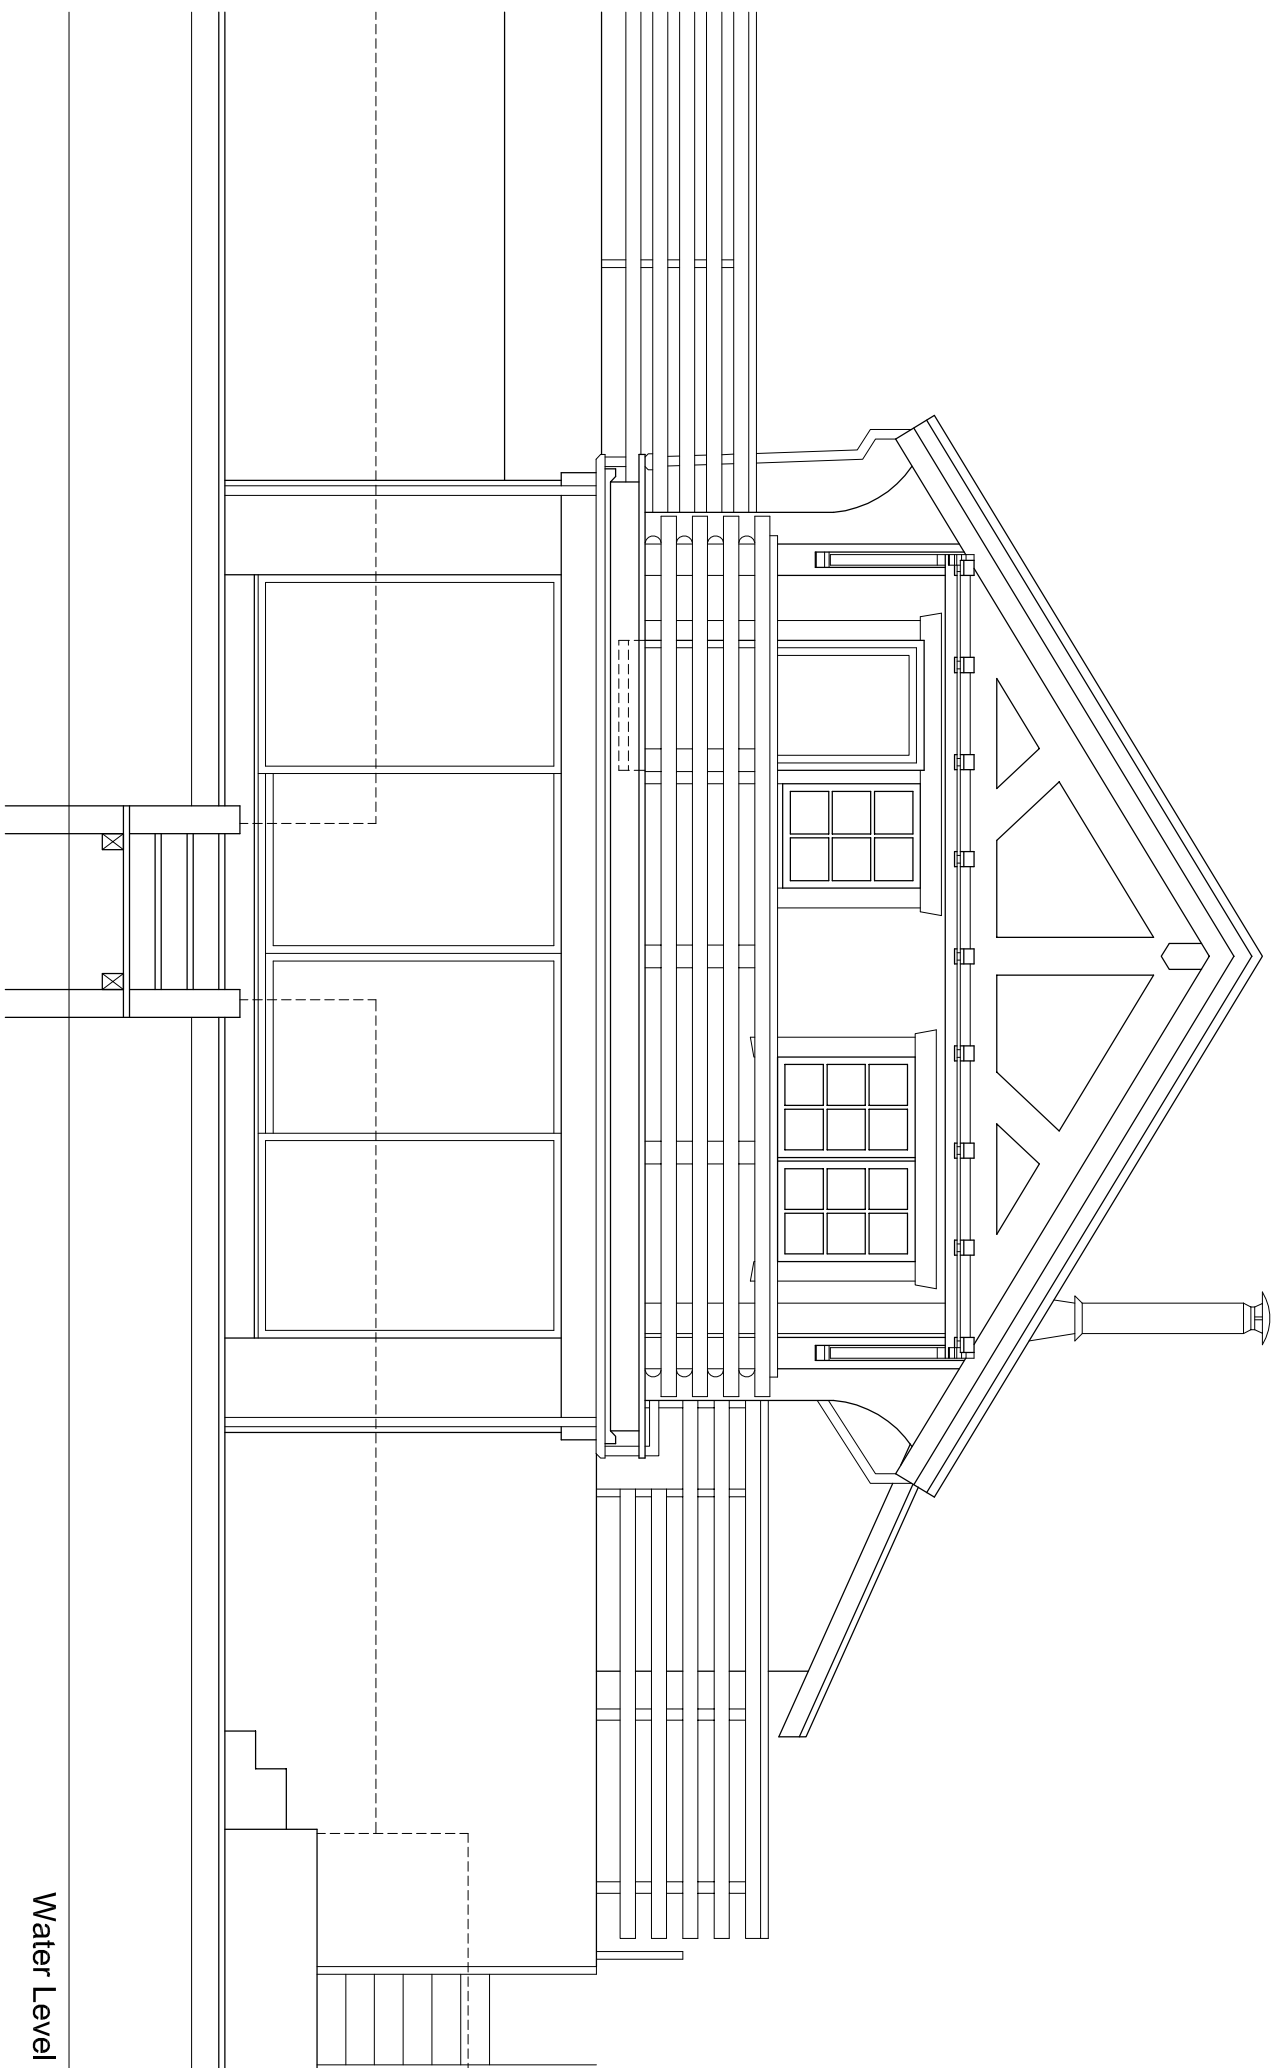


Front Elevation 1:50

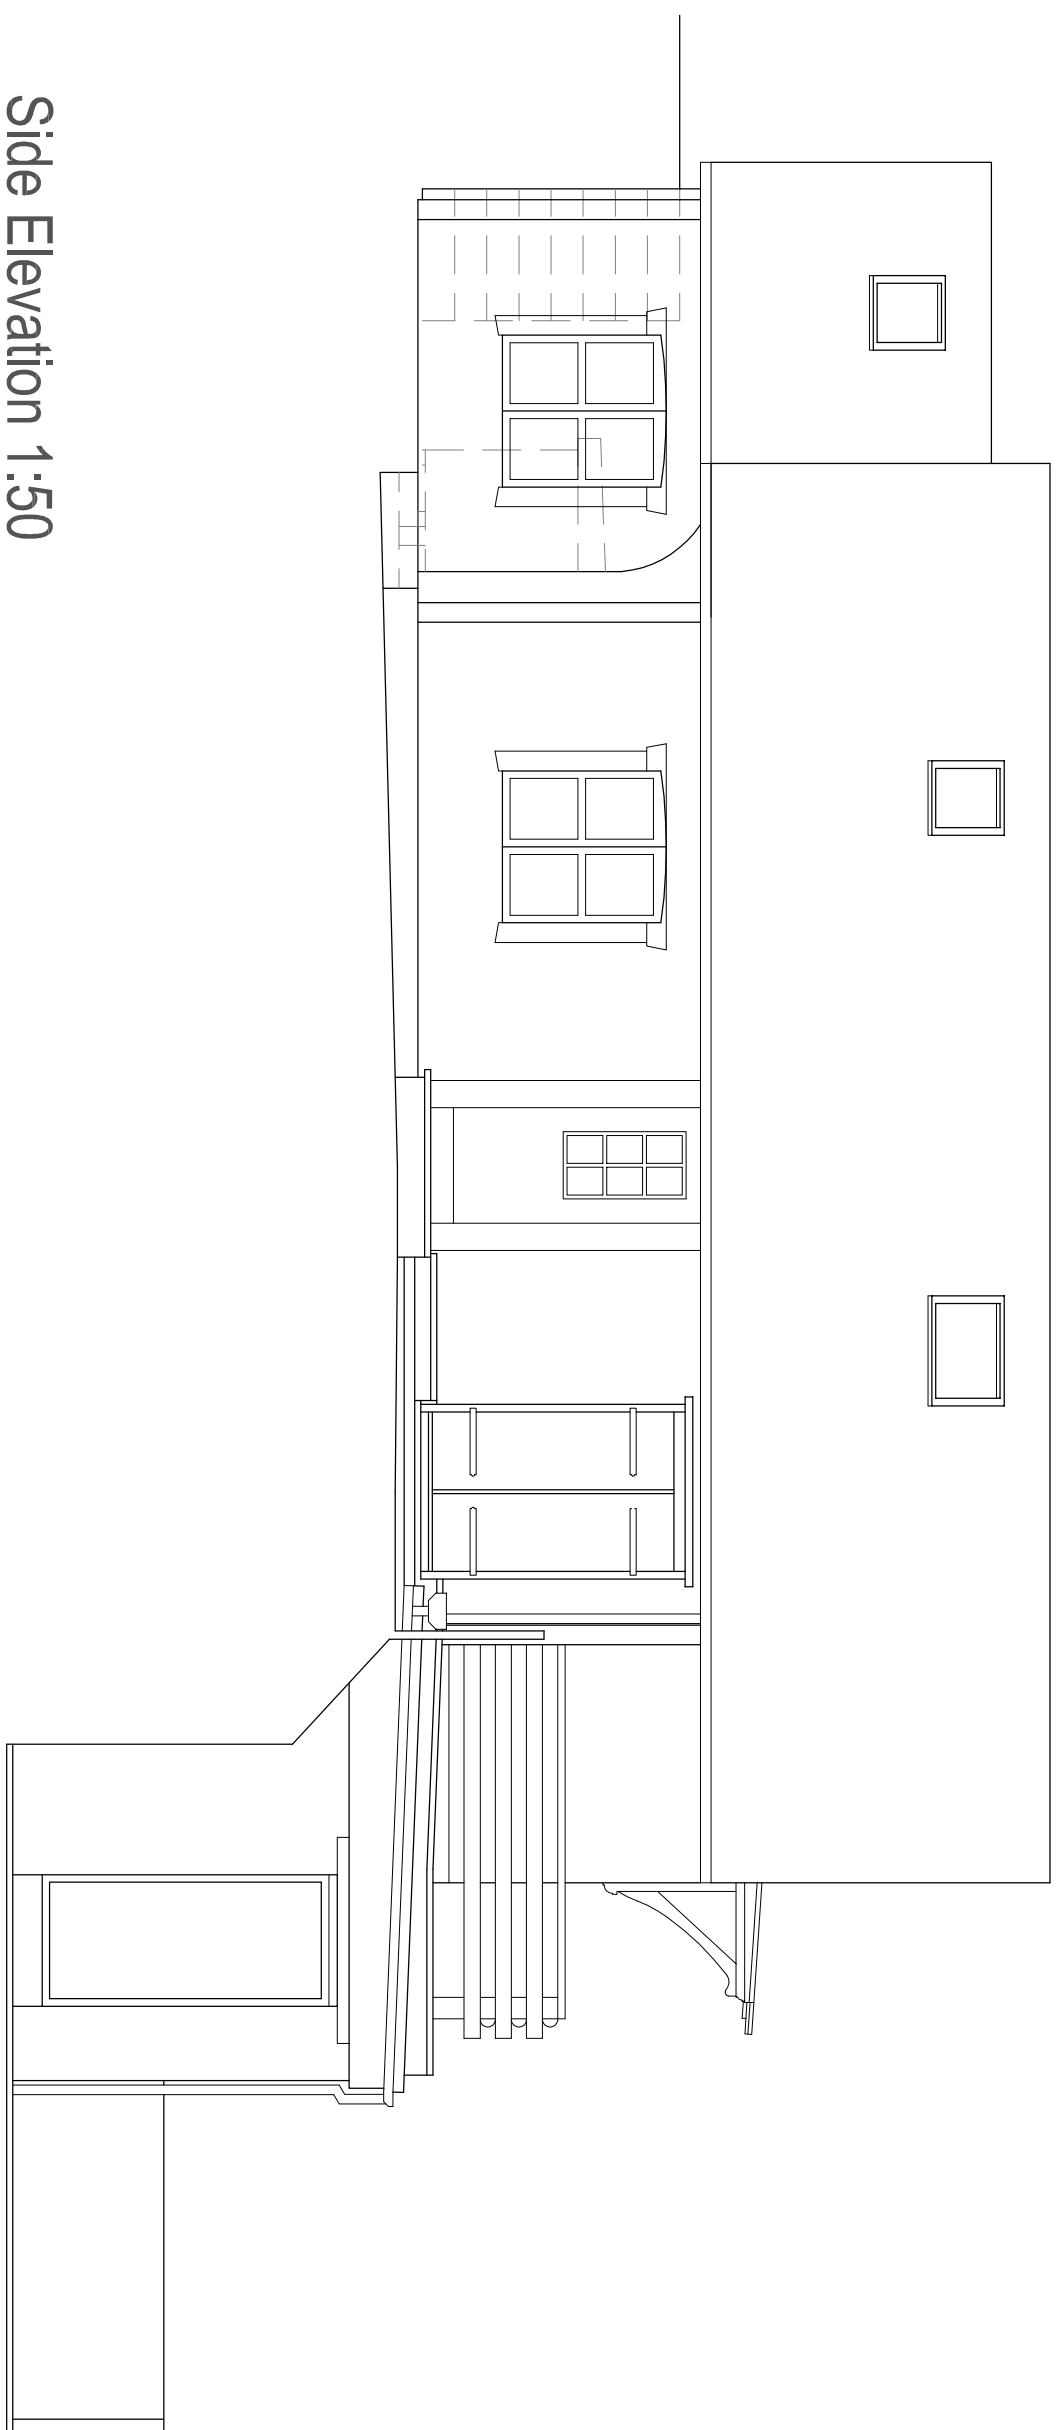


Side Elevation 1:50

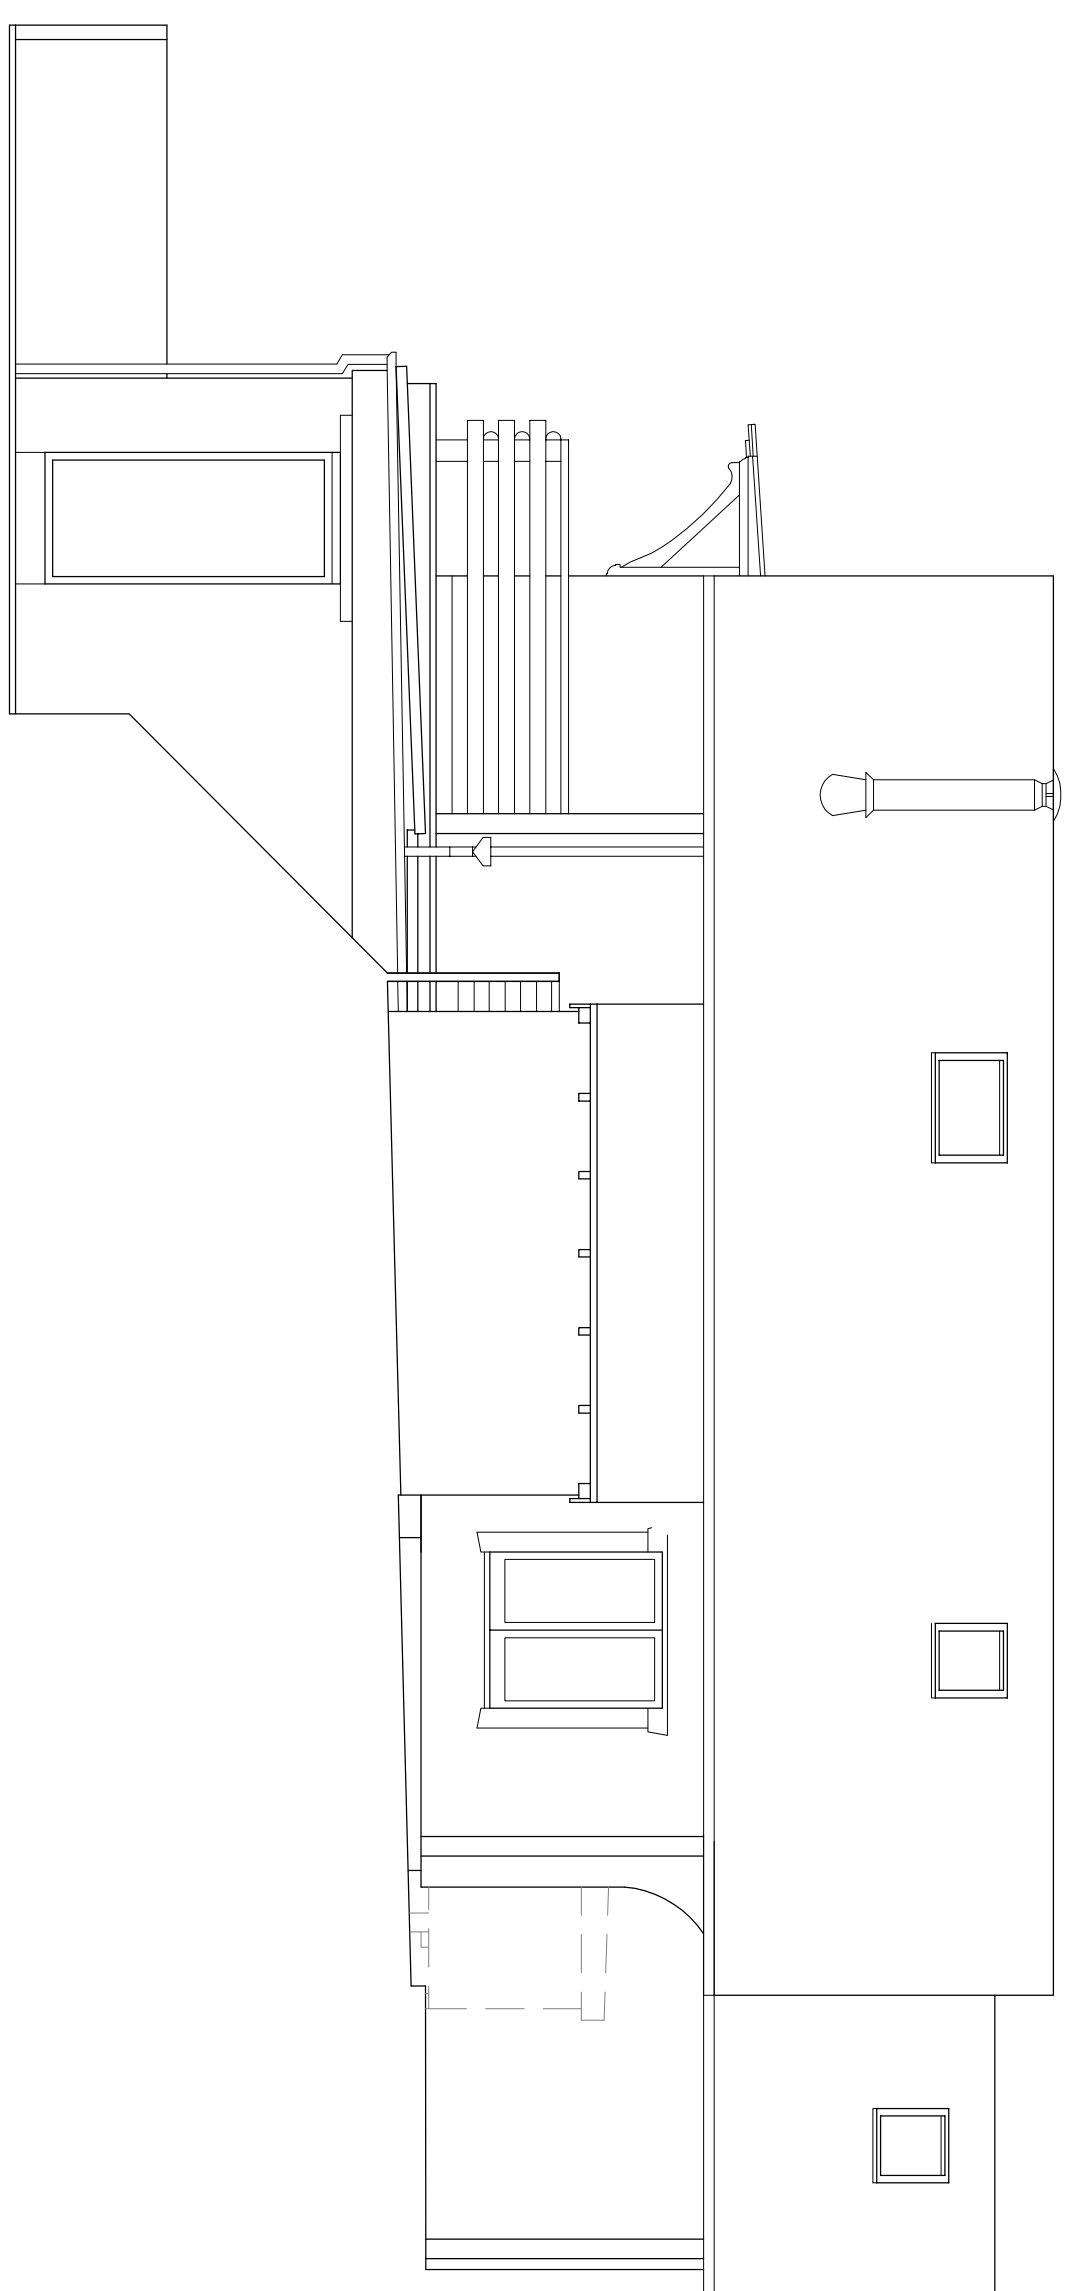

Side Elevation 1:50

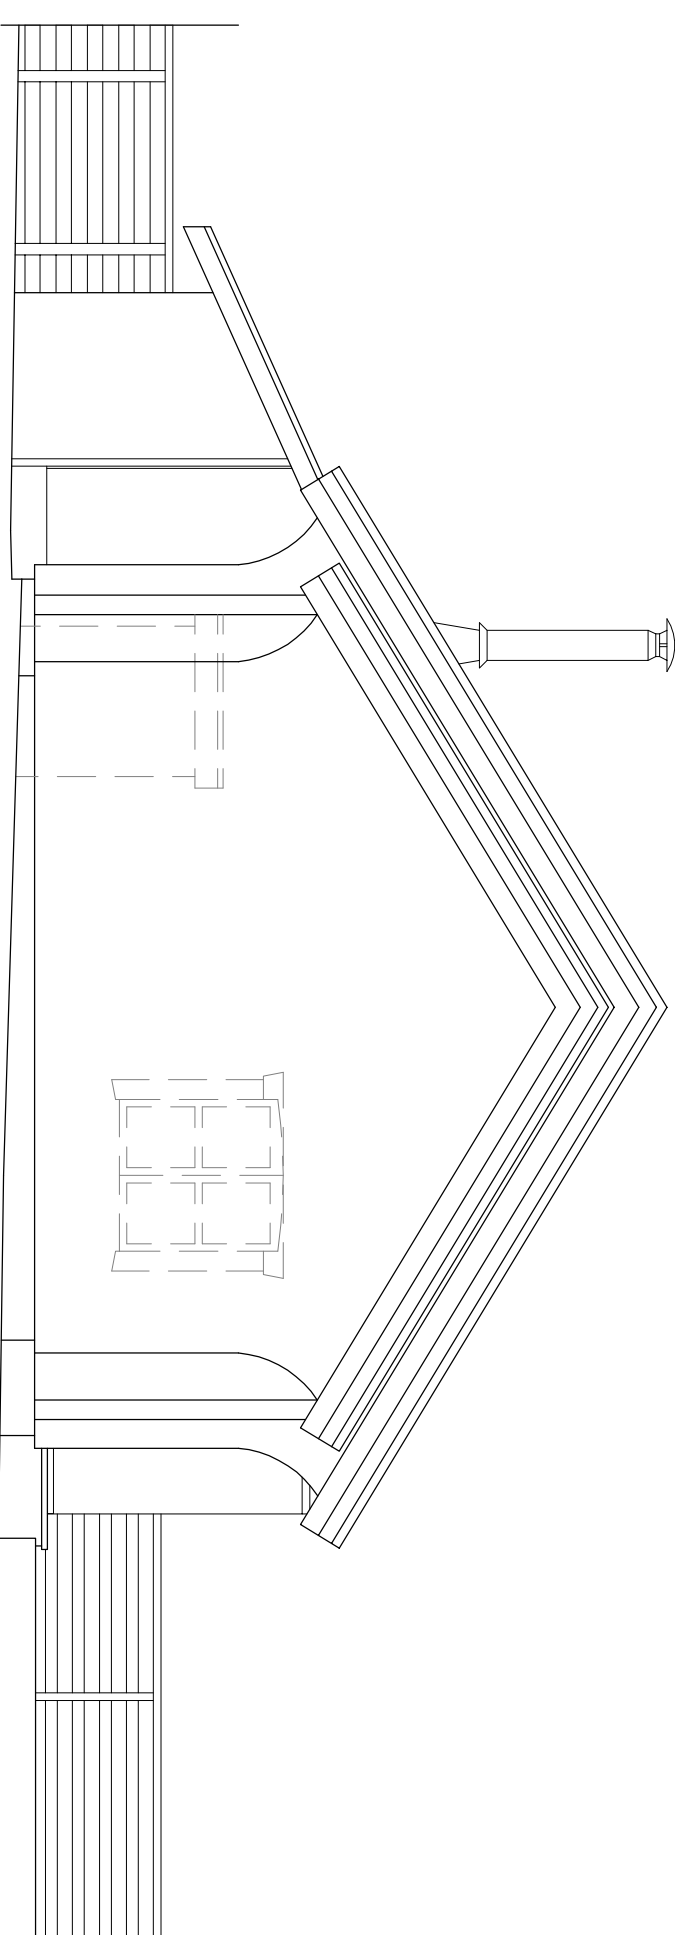

Rear Elevation 1:50

 

Hewitt&Carr Architects
A: Daisy/Bank House | 17-19 Leek Road | Cheddle | ST10 1JE
T: 01538 756888
E: enquiries@hcartchitects.co.uk
W: www.hcartchitects.co.uk

Client
Mr and Mrs P Worth

Project
Extension to create additional bedroom
and bathroom at Driftwood, Reacliffe
Road, Rudyard, Staffordshire, ST13 8RS
Title
Elevations as Proposed

Status Planning

Mar 2021

Scale $\otimes$ AI As Stated

Project No. Drawing No.

01047 PL(0)04

Rev B