

Job number
224


Drawing number
P.03GA.E003

Title
Proposed West Elevation

Scale
1:100 @ A3

Issue for

Date
21.11.22

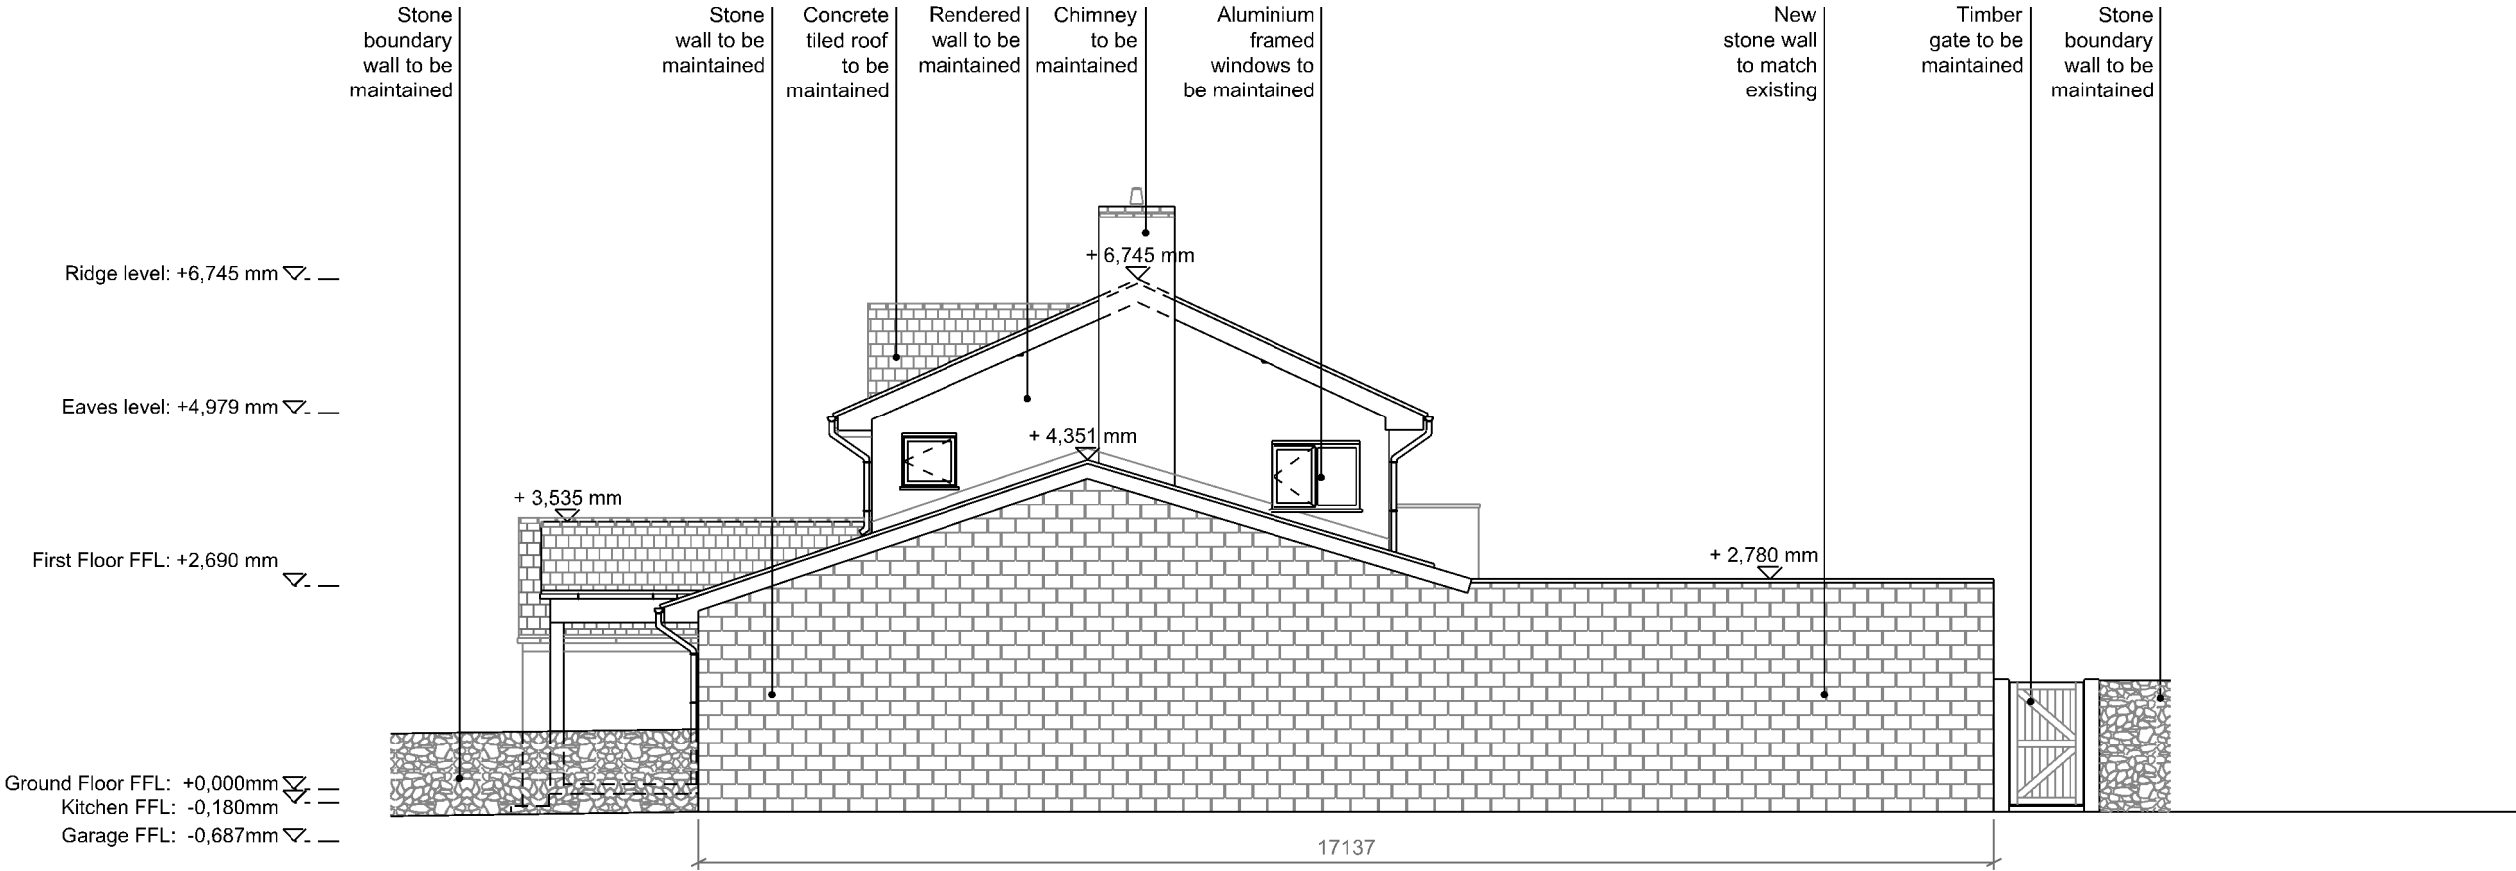

Rev/Date
Rev A - 27.05.22

Proposed West Elevation